


FIELD ADDITION

TO —
KALAMAZOO MICH

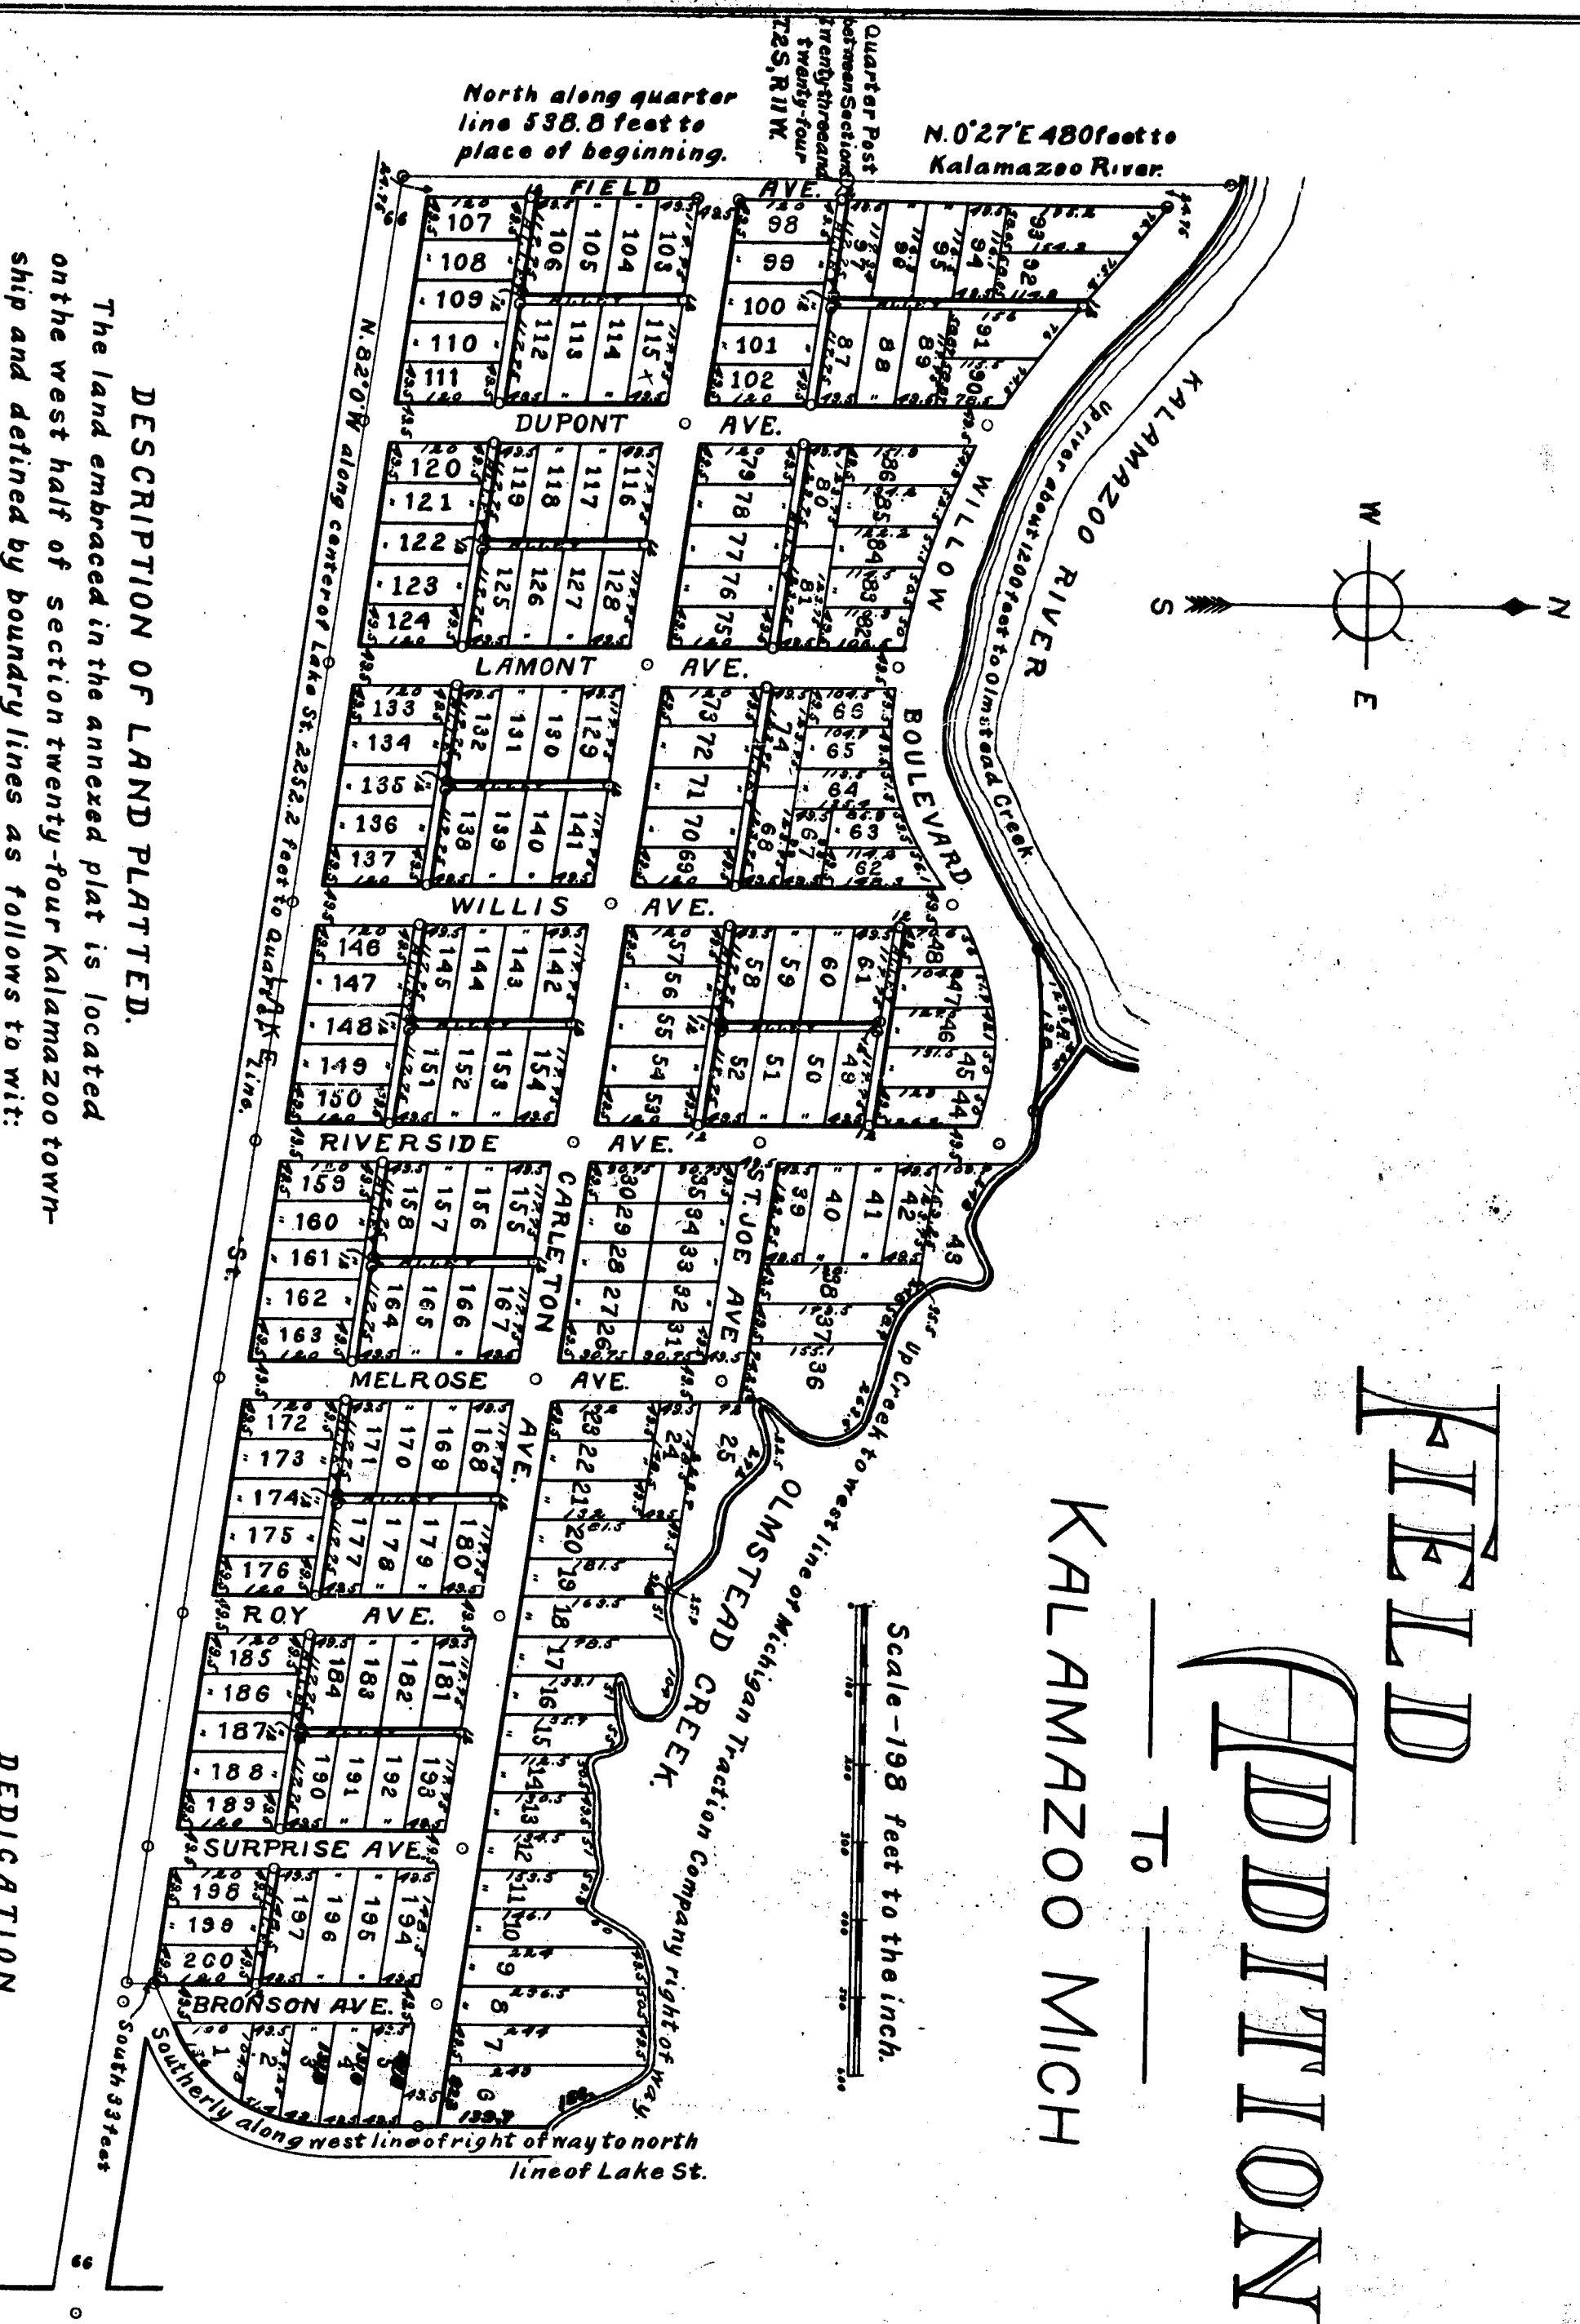

DESCRIPTION OF LAND PLATTED.

The land embraced in the annexed plat is located on the west half of section twenty-four Kalamazoo township and defined by boundary lines as follows to wit:

Commencing at the Quarter Post between Sections twenty-three and twenty-four T.2S., R.11W. Thence N.0°27' E. 480 feet to Kalamazoo River. Thence up river about 1200 feet to where Olmstead Creek, so called enters. Thence up Creek to west line of Michigan Traction Company right of way. Thence Southerly along west line of right of way to north line of Lake St. Thence South 33 feet to center of Street. Thence N. 82°00' W. along center of Lake Street 252.2 feet to Quarter Line. Thence North along quarter line 538.8 feet to place of beginning.

SURVEYORS CERTIFICATE.

I hereby certify that the Plat hereon delineated is a correct one and that permanent monuments consisting of iron pipes have been set at all points marked thereon as thereon shown, at all angles in the boundaries of the land platted and at all intersections of streets or streets and alleys.

Dan J. Albertson

Surveyor.

State of Michigan } ss.
Kalamazoo County

We, Homer E. Iwell, Register of Deeds, and Dan J. Albertson Surveyor do hereby certify that we have each carefully compared the Plat hereon delineated with the original plat of Field Addition to Kalamazoo Mich. and that it is a true copy thereof and the whole of said map or plat.

Register of Deeds.

Homer E. Iwell
Surveyor.

EXAMINED and APPROVED this 22 day of Dec. A.D. 1905.

John F. Wilkinson
Deputy Auditor General.

RECEIVED AND FILED
IN AUDITOR GENERAL'S OFFICE,
Nov 30-06

Received for Record this 14 day of December A.D. 1905
and Recorded in Book 7 of Plats on Page 18
Homer E. Iwell
Register of Deeds.

DEDICATION.

Know all men by these Presents, That we Loren C. Field as proprietor and Anna Field his wife have caused the land embraced in the annexed Plat to be surveyed, laid out and platted to be known as FIELD ADDITION to Kalamazoo, Mich. and all Streets and Alleys as shown on said plat are hereby Dedicated to the use of the public.

Loren C. Field (L.S.)
Anna Field (L.S.)
Signed and sealed in presence of
Ben J. Albertson

ACKNOWLEDGMENT.

State of Michigan } ss.
Kalamazoo County

On this 4 day of December A.D. 1905 before me a Notary Public in and for said county personally came Loren C. Field and Anna Field his wife to me known to be the persons who executed the above dedication and acknowledged the same to be their free act and deed.

Dan J. Albertson

Notary Public.

in and for Kalamazoo County Michigan.
My Commission expires September 2, 1907

State of Michigan } ss.
Kalamazoo County


We, Homer E. Iwell, Register of Deeds, and Dan J. Albertson Surveyor do hereby certify that we have each carefully compared the Plat hereon delineated with the copy of Field Addition to Kalamazoo Mich. now on Record in the office of the said register of deeds, in book 7 of Plats on page 18, and that the same is a true Transcript thereof and the whole thereof.

Register of Deeds.

Homer E. Iwell
Surveyor.

FIELD ADDITION

TO —
KALAMAZOO MICH

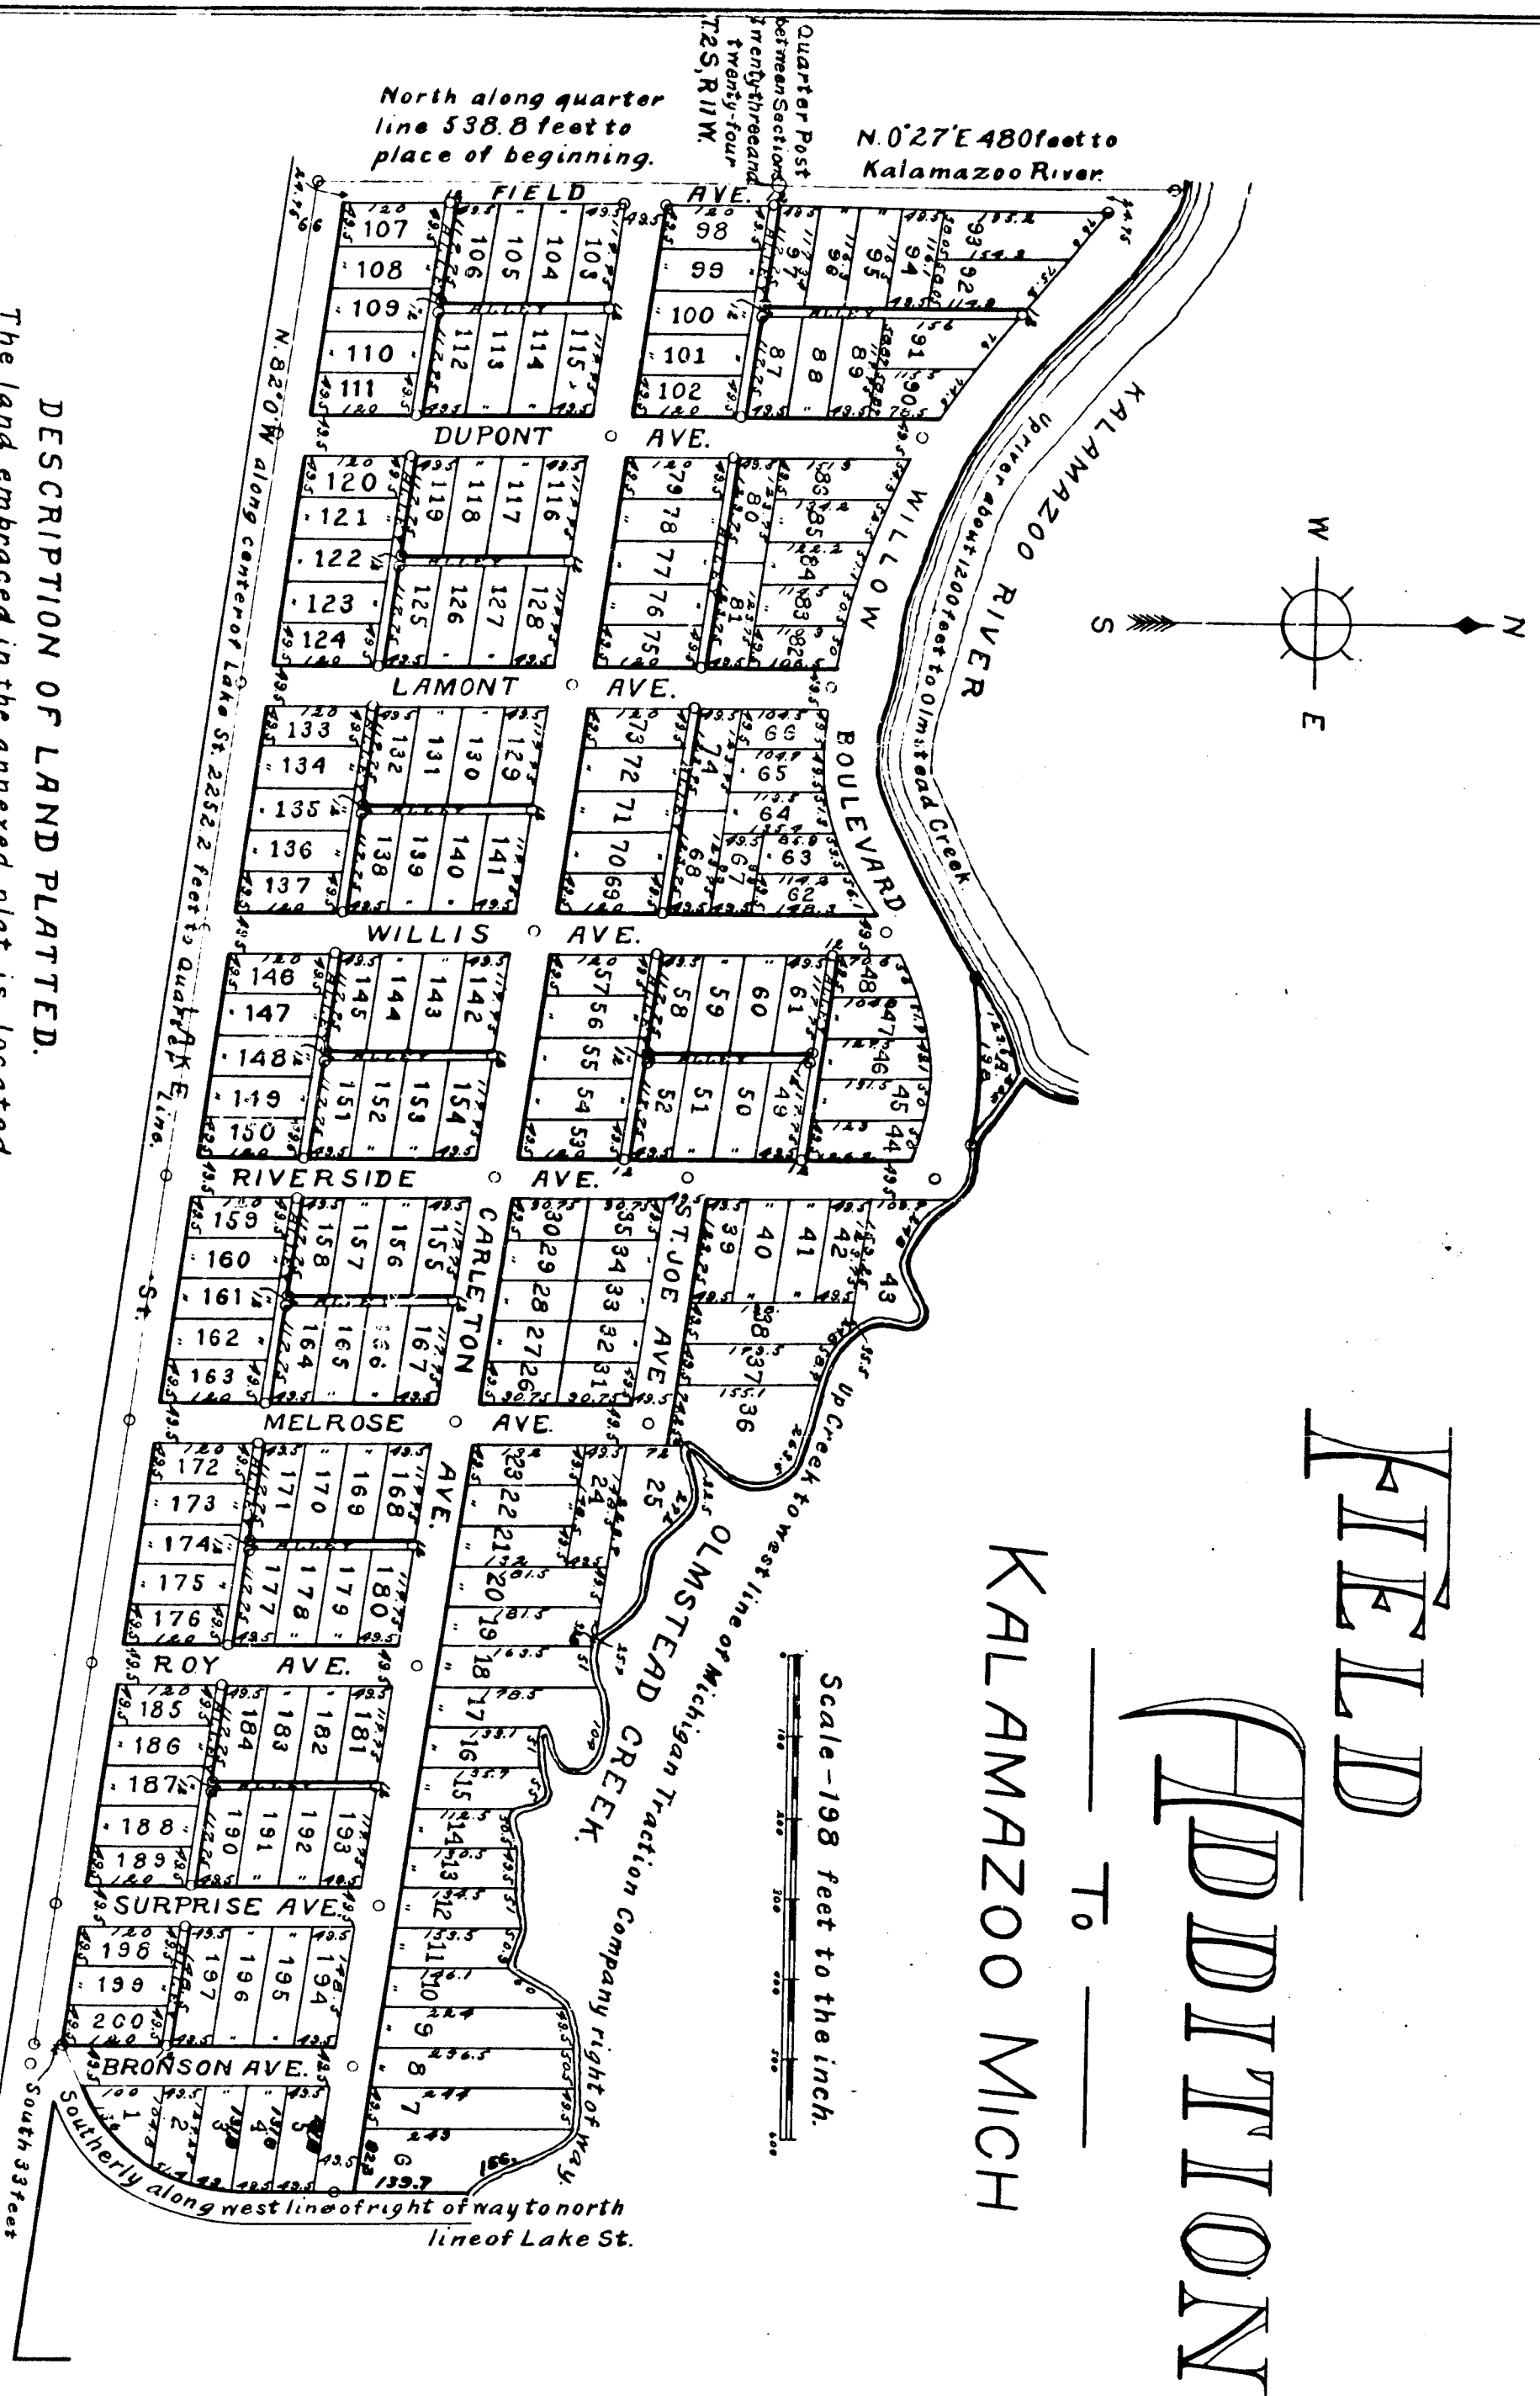

DESCRIPTION OF LAND PLATTED.

The land embraced in the annexed plat is located on the west half of section twenty-four Kalamazoo township and defined by boundary lines as follows to wit:

Commencing at the Quarter Post between Sections twenty-three and twenty-four T.2S., R.11W. Thence N.0°27' E. 480 feet to Kalamazoo River. Thence up river about 1200 feet to where Olmstead Creek, so called enters. Thence up Creek to west line of Michigan Traction Company right of way. Thence Southerly along west line of right of way to north line of Lake St. Thence South 33 feet to center of Street. Thence N. 82°00' W. along center of Lake Street 252.2 feet to Quarter Line. Thence North along quarter line 538.8 feet to place of beginning.

SURVEYORS CERTIFICATE.

I hereby certify that the Plat hereon delineated is a correct one and that permanent monuments consisting of iron pipes have been set at all points marked thereon as thereon shown, at all angles in the boundaries of the land platted and at all intersections of streets or streets and alleys.

Dan J. Albertson

Surveyor.

State of Michigan } ss.
Kalamazoo County

We, Home Melwell, Register of Deeds, and Dan J. Albertson Surveyor do hereby certify that we have each carefully compared the Plat hereon delineated with the original plat of Field Addition to Kalamazoo Mich. and that it is a true copy thereof and the whole of said map or plat.

Home Melwell

Register of Deeds.

Dan J. Albertson

Surveyor.

EXAMINED and APPROVED this 4 day of Dec. AD 1905.

John F. Wilkinson

Deputy Auditor General.

RECEIVED AND FILED.

IN AUDITOR GENERAL'S OFFICE,

Dec 20-05
John F. Wilkinson
Deputy Auditor General.

DEDICATION.

Know all men by these Presents, That we Loren C. Field as proprietor and Anna Field his wife have caused the land embraced in the annexed Plat to be surveyed, laid out and platted to be known as FIELD ADDITION to Kalamazoo, Mich. and all Streets and Alleys as shown on said plat are hereby Dedicated to the use of the public.

Signed and Sealed in presence of Anna Field (L.S.)
Loren C. Field (L.S.)
Dan J. Albertson (L.S.)

ACKNOWLEDGMENT.

State of Michigan } ss.
Kalamazoo County

On this 4 day of December AD 1905

before me a Notary Public in and for said county personally came Loren C. Field and Anna Field his wife time known to be the persons who executed the above dedication and acknowledged the same to be their free act and deed.

Dan J. Albertson

Notary Public.

in and for Kalamazoo County Michigan.
My Commission expires September 2, 1907

State of Michigan } ss.
Kalamazoo County

We, Home Melwell, Register of Deeds, and Dan J. Albertson Surveyor do hereby certify that we have each carefully compared the Plat hereon delineated with the copy of Field Addition to Kalamazoo Mich. now on Record in the office of the said register of deeds, in book 7 of Plats on page 12, and that the same is a true Transcript thereof and the whole thereof.

Home Melwell

Register of Deeds.

Dan J. Albertson

Surveyor.

Received for Record this 4 day of December AD 1905
and Recorded in Book 7 of Plats on Page 12.
John F. Wilkinson
Register of Deeds.