

PLAT OF BOWIE'S ADDITION


To The _____

VILLAGE OF VICKSBURG.

Scale - 100 feet to the inch.



APPROVED and ADOPTED by the Common Council
of the Village of Vicksburg, Michigan; January 8, 1906.
B.R. Platt, Village Clerk.

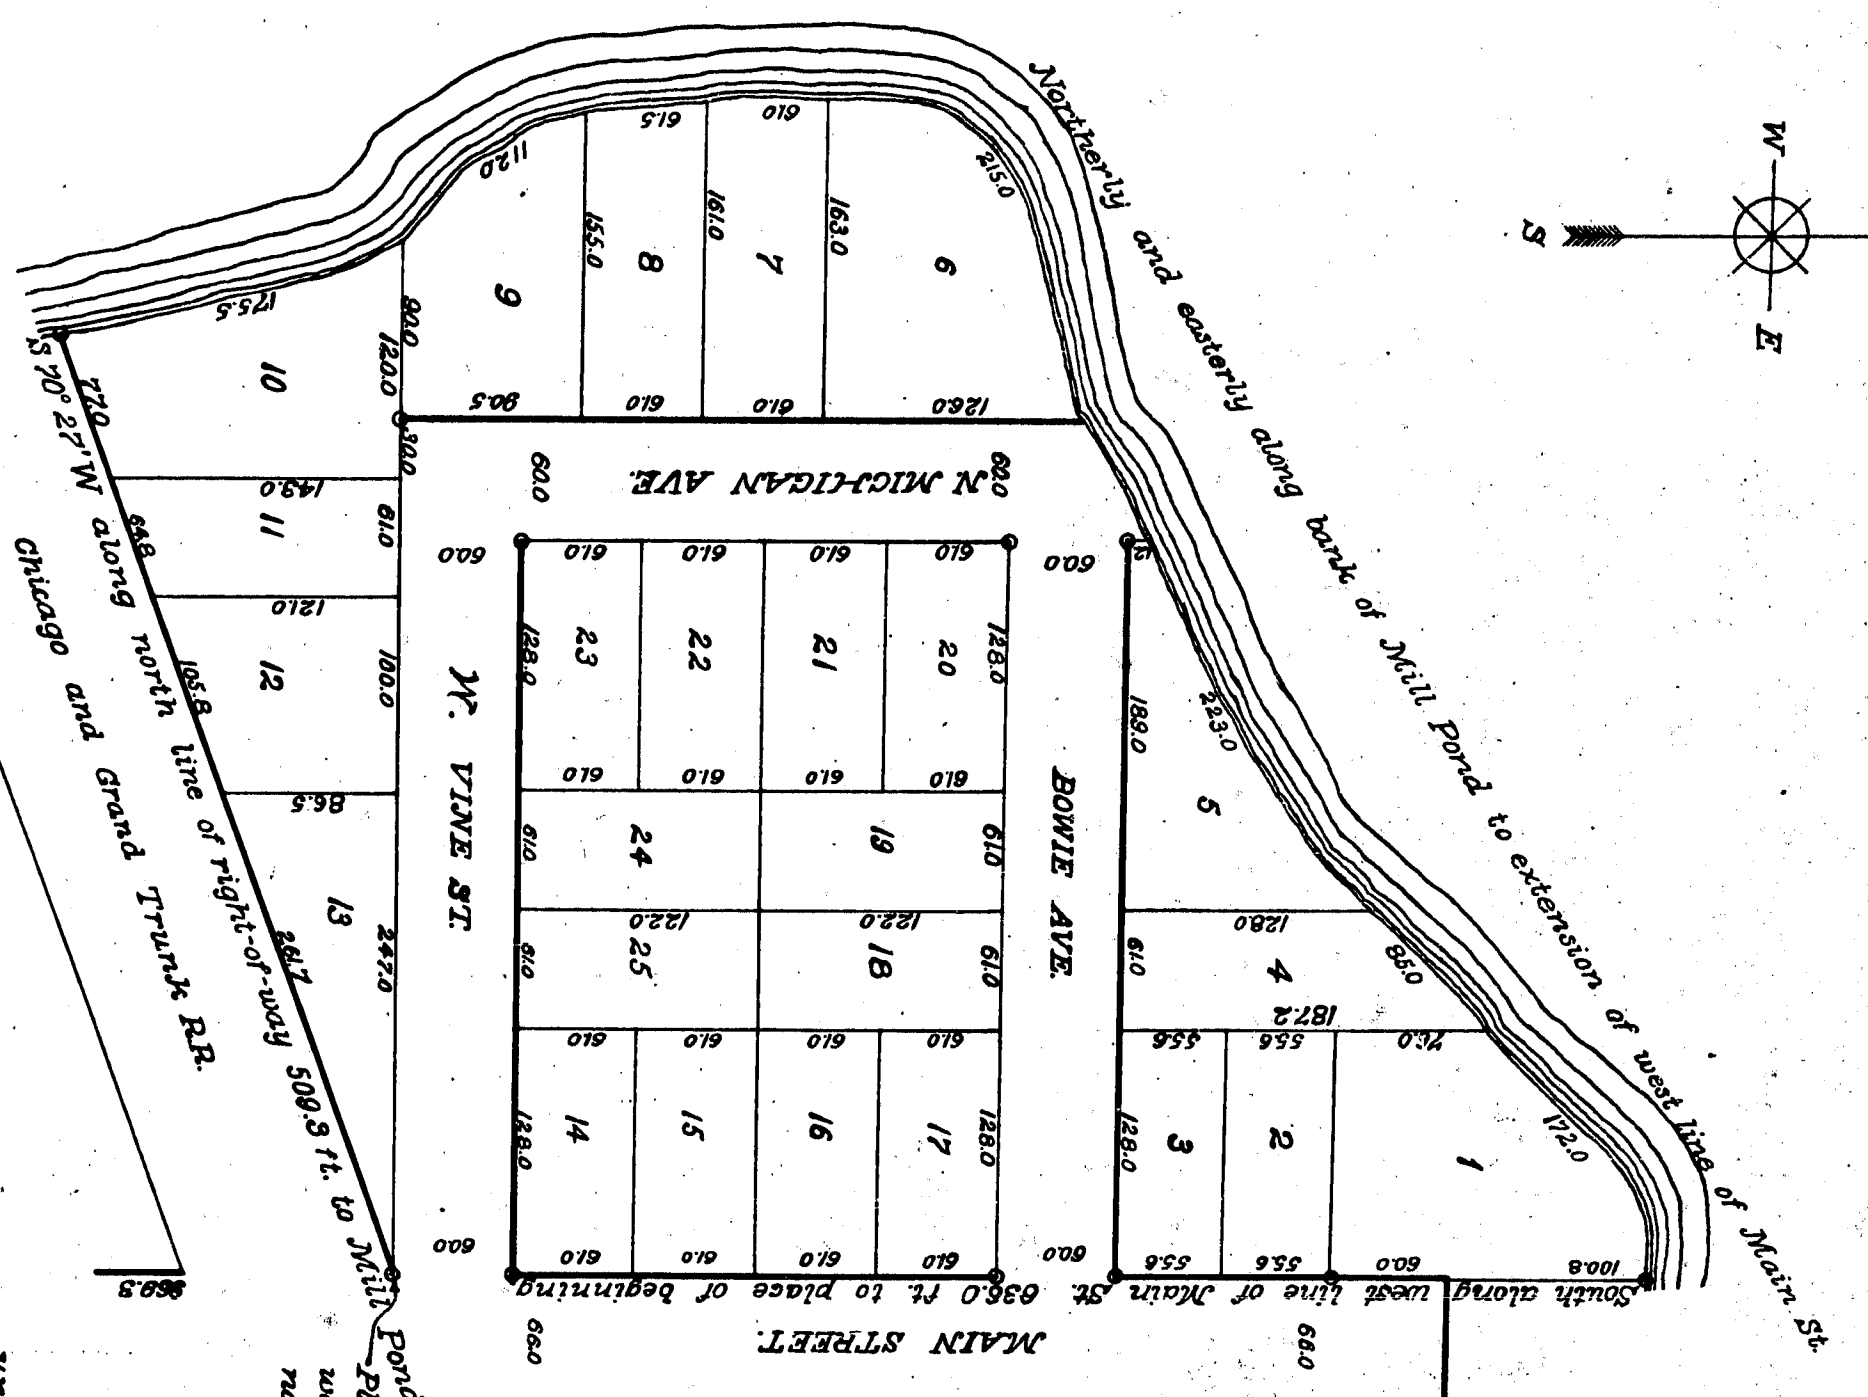

DEDICATION.

Know all men by these Presents, that I William Z. Bowie, unmarried, as proprietor have caused the land embraced in the annexed Plat to be surveyed, laid out and platted, to be known as Bowie's Addition to the Village of Vicksburg and all Streets and Alleys as shown on said Plat are hereby Dedicated to the use of the public.

William Z. Bowie {L.S.}

ACKNOWLEDGMENT.

State of Michigan } ss.
Kalamazoo County }
On this 21 day of June A.D. 1905 before me, a Notary Public in and for said county, personally came William Z. Bowie to me known to be the person who executed the above DEDICATION, and acknowledged the same to be his free act and deed.
Signed and sealed in the presence of,
Dan J. Albertson, Notary Public.
Dan J. Albertson, in and for Kalamazoo County Michigan.
My Commission expires September 2, 1907.

EXAMINED and APPROVED this 5 day of July A.D. 1905.
John F. Wilkinson
Deputy Auditor General.

Received for Record this 4 day of January A.D. 1906
and Recorded in Book 7 of Plats on Page 21.
Dan J. Albertson
Register of Deeds.

State of Michigan } ss.
Kalamazoo County }
We, J. Homer Eliwell, Register of Deeds, and Dan J. Albertson Surveyor do hereby certify that we have each carefully compared the Plat hereon delineated with the copy of Bowie's Addition to the Village of Vicksburg now on Record in the office of the said register of deeds, in Book of Plats on page _____, and that the same is a true Transcript thereof and the whole thereof.

Dan J. Albertson
Register of Deeds.
J. Homer Eliwell
Surveyor.

DESCRIPTION OF LAND PLATTED.


The land embraced in the annexed Plat is situated on the NE 1/4 Section Thirteen, Schoolcraft Township, T-4S R-11W and defined by boundary lines as follows, to wit:
Commencing at the west line of Main Street in the Village of Vicksburg at the intersection with the north line of the Chicago & Grand Trunk Railway right-of-way, said point being 969.3 feet north of the south line of Prairie Street in said Village according to the Plat thereof. Thence S 70° 27' W along the north line of said right-of-way 509.3 feet to the Mill Pond. Thence northerly and easterly along the bank of said Mill Pond, to the extension of the west line of Main Street to the bank of said Pond. Thence south along the west line of Main Street 636.0 feet to place of beginning.

SURVEYOR'S CERTIFICATE.

I hereby certify that the Plat hereon delineated is a correct one and that permanent monuments consisting of iron rods have been set at all points marked thus (O) as thereon shown, at all angles in the boundaries of the land platted and at all intersections of streets or streets and alleys.
Dan J. Albertson

State of Michigan } ss.
Kalamazoo County }
We, J. Homer Eliwell, Register of Deeds, and Dan J. Albertson Surveyor do hereby certify that we have each carefully compared the Plat hereon delineated with the original plat of Bowie's Addition to the Village of Vicksburg and that it is a true copy thereof and the whole of said map or plat.
Dan J. Albertson
Register of Deeds.
J. Homer Eliwell
Surveyor.

RECEIVED AND FILED.
IN AUDITOR GENERAL'S OFFICE,
Jan 30 - 06
J. Homer Eliwell
Deputy Auditor General.

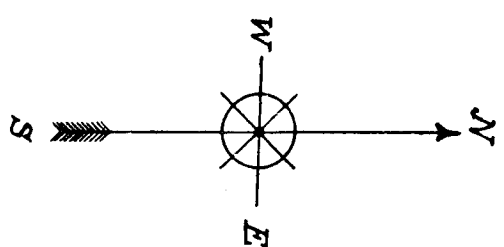

PLAT OF

BOWIE'S ADDITION


To The

VILLAGE OF VICKSBURG.

Scale—100 feet to the inch.



APPROVED and ADOPTED by the Common Council
of the Village of Vicksburg, Michigan, January 8, 1906.
B. R. Platt, Village Clerk.

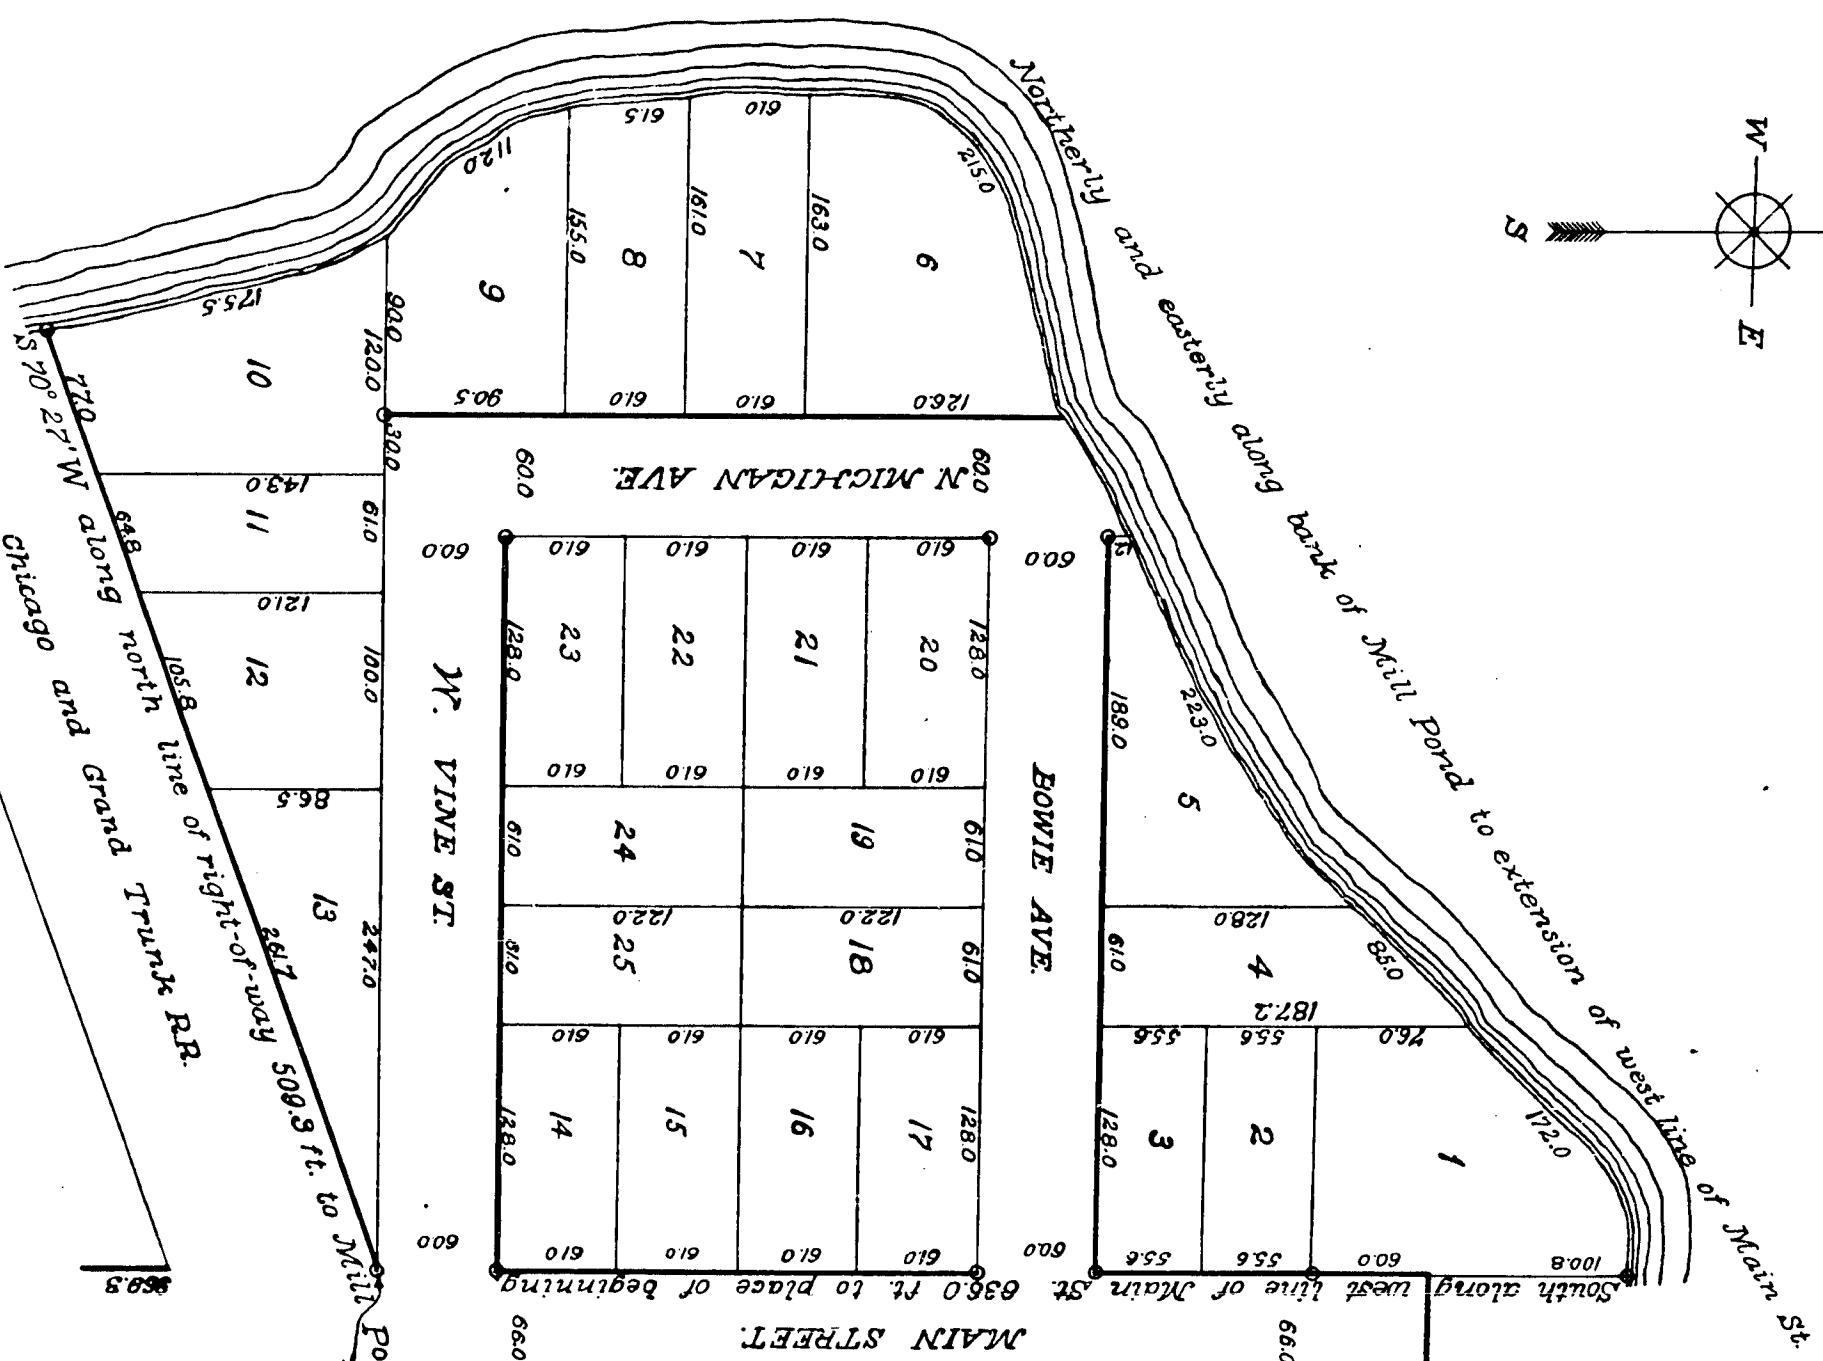

Place of Commencement,
west line of Main St. and
north line of CHICAGO
right-of-way.

DEDICATION.

Know all men by these Presents, that I William Z. Bowie,
unmarried, as proprietor have caused the land embraced in
the annexed Plat to be surveyed, laid out and platted, to be
known as Bowie's Addition to the Village of Vicksburg and all
Streets and Alleys as shown on said Plat are hereby
Dedicated to the use of the public.

William Z. Bowie {L.S.}

DESCRIPTION OF LAND PLATTED.

The land embraced in the annexed Plat is situated on the
NE $\frac{1}{4}$ Section Thirteen, Schoolcraft Township, T-4S, R-11W, and
defined by boundary lines as follows, to wit:

Commencing at the west line of Main Street in the
Village of Vicksburg at the intersection with the north line
of the Chicago & Grand Trunk Railway right-of-way, said
point being 969.3 feet north of the south line of Prairie Street
in said Village according to the Plat thereof. Thence S 70° 27' W
along the north line of said right-of-way 509.3 feet to the Mill
Pond. Thence northerly and easterly along the bank of said
Mill Pond, to the extension of the west line of Main Street
to the bank of said Pond. Thence south along the west line
of Main Street 636.0 feet to place of beginning.

SURVEYORS CERTIFICATE.

I hereby certify that the Plat hereon delineated is a
correct one and that permanent monuments consisting of
iron rods have been set at all points marked thus $\odot$ as
thereon shown, at all angles in the boundaries of the land
platted and at all intersections of streets or streets and alleys.

Dan J. Albertson

State of Michigan } ss.
Kalamazoo County

We, Homer Melwell, Register of Deeds, and Dan J. Albertson
Surveyor do hereby certify that we have each carefully
compared the Plat hereon delineated with the original plat
of Bowie's Addition to the Village of Vicksburg and that it is
a true copy thereof and the whole of said map or plat.

Homer Melwell

Register of Deeds,
Dan J. Albertson
Surveyor.

RECEIVED AND FILED,
IN AUDITOR GENERAL'S OFFICE,

Jan 30 - 06
Auditor General

ACKNOWLEDGMENT.

State of Michigan } ss.
Kalamazoo County

On this 21 day of June A.D. 1905 before
me, a Notary Public in and for said county, personally came
William Z. Bowie to me known to be the person who executed
the above DEDICATION, and acknowledged the same to be
his free act and deed.

Signed and sealed
in the presence of,

Dan J. Albertson.

Dan J. Albertson
Notary Public,
in and for Kalamazoo County Michigan.
My Commission expires September 2, 1907.

EXAMINED and APPROVED this 5 day of July A.D. 1905.

John F. Wilkinson
Deputy Auditor General.

Received for Record this 24 day of January A.D. 1906
and Recorded in Book 7 of Plats on Page 21.
Homer Melwell
Register of Deeds.

Homer Melwell

State of Michigan } ss.
Kalamazoo County

We, Homer Melwell, Register of Deeds, and Dan J. Albertson
Surveyor do hereby certify that we have each carefully
compared the Plat hereon delineated with the copy of
Bowie's Addition to the Village of Vicksburg now on Record
in the office of the said register of deeds, in Book of
Plats on page—, and that the same is a true Transcript
thereof and the whole thereof.

Homer Melwell

Register of Deeds,
Dan J. Albertson
Surveyor.