

Edmands Addition

Kalamazoo

Being 2.26 acres of land. Lying in the SE 1/4 of Sec 14 T 25 N R 10 E and on the N boundary of M C R land at an iron stake and running thence S 57 1/2° E on said N boundary 508 feet. Thence N 23° 40' E 299 1/2 feet to S line of Lincoln Avenue. Thence N 75 1/2° W 264.4 feet. Thence N 63 1/2° W 223.8 feet. Thence S 25 1/2° W 190 1/2 feet to beginning.

Surveyed November 5, 1903. Estroff Surveyor

Dedicated fully by me the streets herein named are given to public use.

In presence of
John H. Buske
Edward Strong
John Edmands. Owner Seal
Maria C. Edmands. Owner Seal

State of Michigan
County of Kalamazoo
On this 12th day of November 1903 before me a Notary Public in and for said county personally came the above named John Edmands and Maria C. Edmands his wife known to me to be the persons who executed this plat and acknowledged the same to be their free act and deed.

Examined and Approved November 21, 1903 John H. Buske Notary Public
Accepted by city council this 19th day of February 1906

I hereby certify that I have examined plat of Edmands Addition and find monuments set as the ordinance requires.
M. C. Taft. City Engineer

Received for record 27 February 1906 at 2:40 o'clock P M and recorded in Book 7 of Plats on page 23
Howard N. Ewell Register of Deeds

State of Michigan
County of Kalamazoo
We Homer N. Ewell Register of Deeds and Estroff Surveyor hereby certify that we have each carefully compared this copy with the original plat of Edmands Addition and that it is an exact copy thereof and of the whole of such original plat.

State of Michigan
County of Kalamazoo
We Homer N. Ewell Register of Deeds and Estroff Surveyor hereby certify that we have each carefully compared the annexed copy with the plat of Edmands Addition now of record in the office of said Register of Deeds and that it is a true transcript therefrom and of the whole of such record.


Estroff Surveyor
Howard N. Ewell Register of Deeds

MONUMENTS

a	Found iron claimed to be correct lot corner	1 foot
b	Sycamore 20 South	5 1/2 "
c	Cassiafras 6 S 62 1/2 E	6 1/2 "
d	N W C of House S 28 1/2 E	26 "
e	Apple 16 West	22 "
f	Sycamore 20 S 45 1/2 E	4 1/2 "
g	Iron at angle Easterly	4 "
h	Elm 8 S 59 W	24 1/2 "
i	" 2 Easterly	4 "
j	S 6 C of Barn West	27 "
k	Apple East	10 "
l	Plum 2 S W	2 1/2 "
m	Balm Gilead 12 S 25 1/2 E	2 1/2 "
n	West Apple 6 S 20 1/2 E	12 1/2 "
o	S 6 C of Barn N 10 1/2 E	9 "
p	13 Walnut 8 N 20 1/2 W	12 "
q	Apple 12 S 50 1/2 W	16 1/2 "
r	Elm 8 Easterly from line north	4 1/2 "
s	13 Oak 2 1/2 W Easterly	4 1/2 "
t	Hydrant	67 "
u	1st Pole Easterly	24 "
v	Apple 12 Southerly	4 1/2 "

I hereby certify that I have made a survey of the above titled plat of land and as represented and have planted iron for monuments at intersections of streets and angles of the plat marked.

RECEIVED AND FILED
IN AUDITOR GENERAL'S OFFICE
March 24, 1906
J. W. Williams
Deputy Auditor General

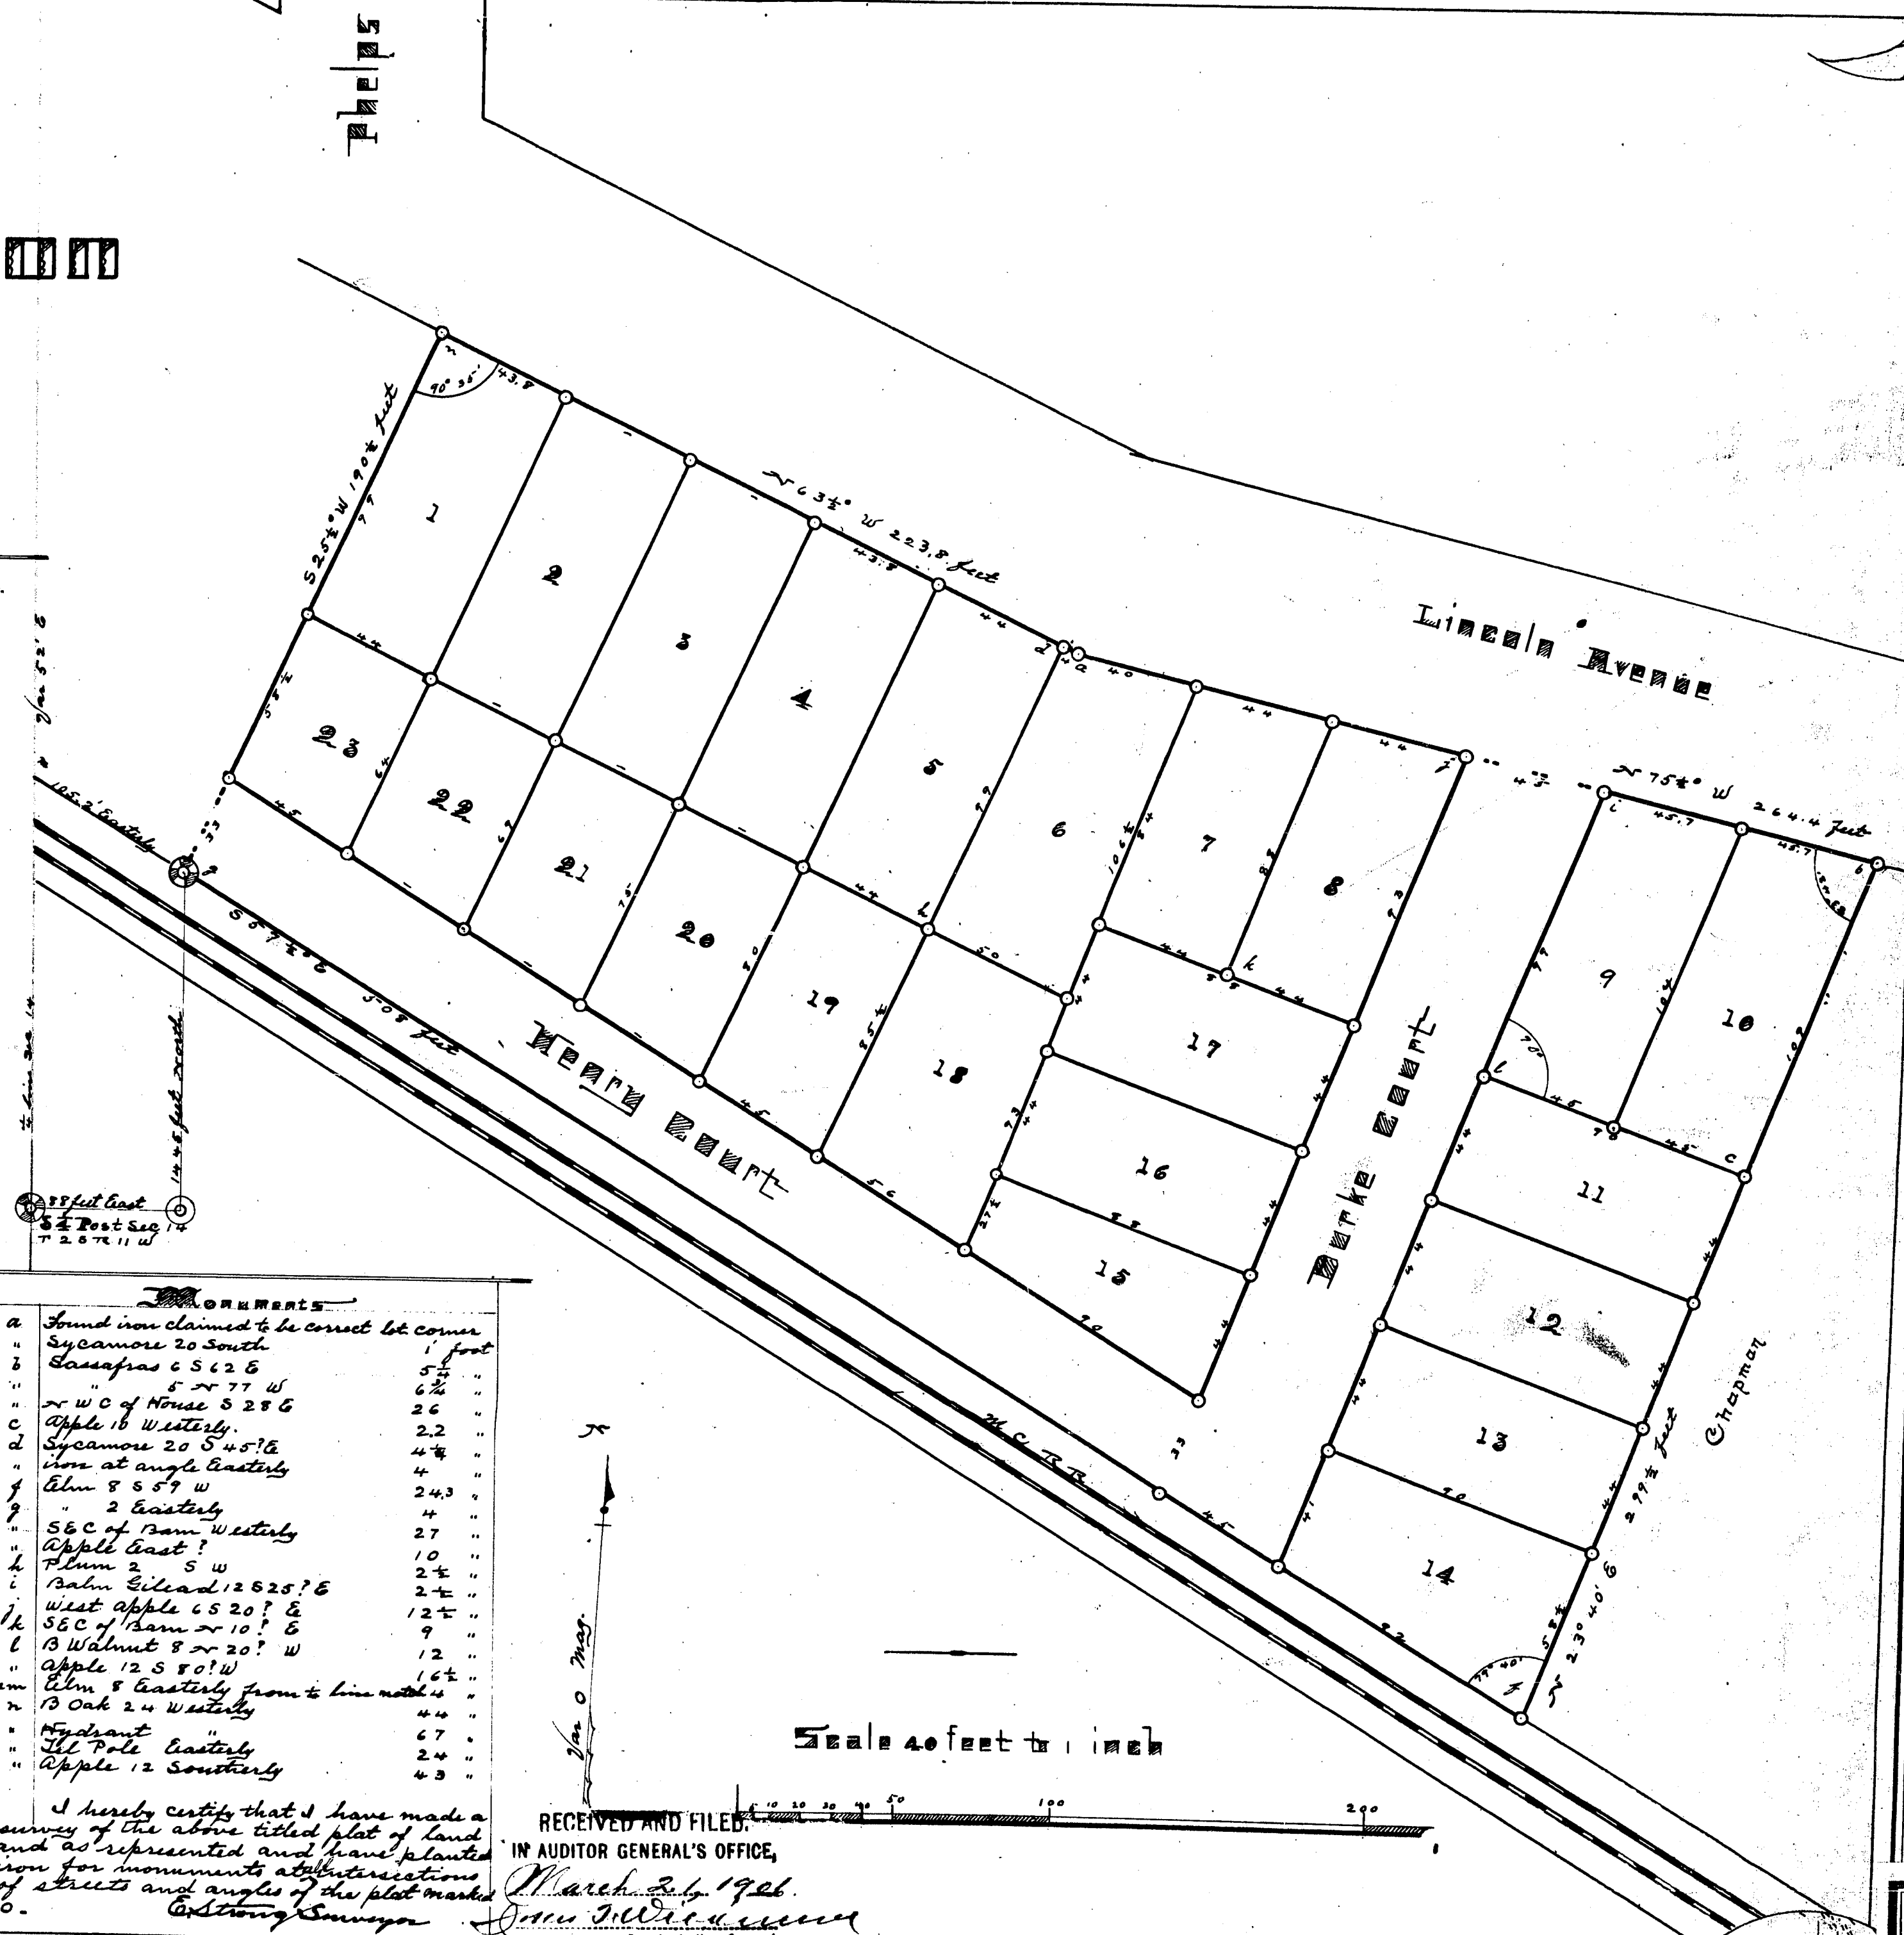

Edmonds Addition

Kalamazoo

Being 2.24 acres of land. Lying in the SE 1/4 of Sec 14 T 25 N R 10 W and on the N boundary of M C T R land at an iron stake and running thence S 71° 16' E on said T R boundary 508 feet. Thence N 23° 40' E 299 1/2 feet to S line of Lincoln Avenue. Thence N 75° 1/2° W 264.4 feet. Thence N 63° 1/2° W 223.5 feet. Thence S 25° 1/2° W 190 1/2 feet to beginning.

Surveyed November 6, 1903. Estroff Surveyor

Dedicated fully by me the streets herein named are given to public use.

In presence of
John H. Burke
Edward Strong
John Edmonds.
Maria C. Edmonds

Owner (Seal)
Owner (Seal)

State of Michigan
County of Kalamazoo

On this 12th day of November 1903 before me a Notary Public in and for said county personally came the above named John Edmonds and Maria C. Edmonds his wife known to me to be the persons who executed this plat and acknowledged the same to be their free act and deed.

John H. Burke Notary Public

Examined and Approved November 21, 1903
Accepted by city council this 19th day of February 1906

I hereby certify that I have examined plat of Edmonds Addition and find monuments set as the ordinance requires.

M. C. Taft, City Engineer

Received for record February 1906 at 2 o'clock P. M. and recorded in Book 7 of Plats on page 23

Register of Deeds

State of Michigan
County of Kalamazoo

We Homer & Edwell Register of Deeds and Estroff Surveyor hereby certify that we have each carefully compared this copy with the original plat of Edmonds Addition and that it is an exact copy thereof and of the whole of such original plat.

Estroff Surveyor

State of Michigan
County of Kalamazoo

We Homer & Edwell Register of Deeds and Estroff Surveyor hereby certify that we have each carefully compared the annexed copy with the plat of Edmonds Addition now of record in the office of said Register of Deeds and that it is a true transcript therefrom and of the whole of such record.

Estroff Surveyor

Homer & Edwell Register of Deeds

MONUMENTS	
a	Found iron claimed to be correct lot corner
b	Sycamore 20 South
c	Sassafras S 51° 26' E
d	" " S 77° W
e	" " W of House S 28° E
f	Apple 15 W. westerly
g	Sycamore 20 S 45° E
h	Iron at angle Easterly
i	Elm S 55° W
j	" 2 Easterly
k	S 6 C of Barn W. westerly
l	Apple East?
m	Plum 2 S W
n	Balm E. lead 12 S 25° E
o	West Apple S 52° E
p	S 6 C of Barn S 10° E
q	B Walnut S 20° W
r	Apple 12 S 80° W
s	Elm S Easterly from to line north
t	B Oak 24 W. westerly
u	Hydrant
v	El Pole Easterly
w	Apple 12 Southerly

I hereby certify that I have made a survey of the above titled plat of land and as represented and have planted iron for monuments at intersections of streets and angles of the plat marked

Estroff Surveyor

RECEIVED AND FILED
IN AUDITOR GENERAL'S OFFICE,

March 26, 1906

Deputy Auditor General

