

DESCRIPTION OF LAND
PLATTED.

Beginning at the west quarter post of section 26 T. 2 S. R. 11 W., and running thence south 87° 02' 30" east along the east and west quarter line of said Section 26 702 feet, thence north at right angles to the aforesaid quarter line, 970 feet, thence west parallel with the aforesaid quarter line 702.25 feet to the center of Portage Street, thence south 89° 48' east along the center of Portage Street 529.6 feet, thence south 14° 25' East along the center of Portage Street 541.8 feet to the east and west quarter line of Section 27, thence east along said quarter line, 56 feet to the place of beginning.

SURVEYOR'S CERTIFICATE.

I hereby certify that the plat delineated hereon is a correct one, and that permanent iron monuments have been placed at all points marked thus (6) and at all intersections of streets.

M. C. Traft
Surveyor.

DEDICATION.

KNOW ALL MEN BY THESE PRESENTS, that we, G. Van Bochove and Brother as proprietors, have caused the land embraced in the annexed plat to be surveyed, laid out and platted to be known as Rose Hill, Plat, Kalamazoo, Michigan and that the streets as shown on said plat are hereby dedicated to the use of the public.

G. Van Bochove and Brothers,

By *G. Van Bochove*, President.

L. R. Van Bochove, Secretary.

Signed and sealed in presence of

M. C. Traft

H. A. Van Bochove

STATE OF MICHIGAN,

COUNTY OF KALAMAZOO.

On this 22 day of March, 1906, before me a Notary Public in and for said County, personally came the above named, Garrett Van Bochove and John R. Van Bochove, to me personally known, who, being by me duly and severally sworn, did say, the said Garrett Van Bochove that he is the President, and the said John R. Van Bochove that he is the Secretary, and that the said dedication was signed and sealed in behalf of said corporation by authority of its Board of Directors, and said Garrett Van Bochove and John R. Van Bochove, each and severally acknowledged said dedication to be the free act and deed of said corporation, and that said corporation has no corporate seal.

H. A. Van Bochove

Notary Public, Kalamazoo County, Michigan.

My commission expires, July 11, 1907.

STATE OF MICHIGAN,

Office of Auditor General.

Examined and approved, March 24, 1906.

L. A. E. Williams
Deputy Auditor General.

Kalamazoo, Mich.

I hereby certify that I have examined the annexed Rose Hill, Plat and find permanent iron monuments have been set, according to the ordinance governing the same.

M. C. Traft

City Engineer.

Accepted by the City Council of the City of Kalamazoo, Michigan, March 19, 1906.

Harry W. Bach
City Clerk.

STATE OF MICHIGAN,

Kalamazoo County.

Kalamazoo, Mich. 27 March, 1906.

This instrument was received for record this day, as a proper certificate was furnished in compliance with Section 135 of Acts 219 of Public Acts of Michigan of 1893, as amended by Act 154 of Public Acts of Michigan of 1895.

Arthur W. Elwell
Register of Deeds, Kalamazoo County, Mich.

CERTIFICATE OF RECORD.

REGISTERS OFFICE,

COUNTY OF KALAMAZOO.

Received for record this 27 day of March, 1906, at 3-55 o'clock, P. M., and recorded in Liber 7 of Plats, on page 24.

Arthur W. Elwell
Register of Deeds.

CERTIFICATE OF COMPARISON WITH
THE ORIGINAL.

STATE OF MICHIGAN,

COUNTY OF KALAMAZOO.

We, Homer L. Elwell, Register of Deeds, in and for said County, and M. C. Traft, Surveyor, hereby certify that we have each carefully compared this copy with the original Rose Hill Plat, Kalamazoo, Michigan, and that it is an exact copy thereof, and of the whole of such original Map or Plat.

Arthur W. Elwell
Register of Deeds.

M. C. Traft
Surveyor.

CERTIFICATE OF COMPARISON WITH
THE RECORD.

STATE OF MICHIGAN,

COUNTY OF KALAMAZOO.

We, Homer L. Elwell, Register of Deeds, in and for said County, and M. C. Traft, Surveyor, hereby certify that we have each carefully compared the annexed copy with the Rose Hill Plat, Kalamazoo, Michigan, now on record in the office of the said Register of Deeds, and that it is a true transcript therefrom, and of the whole of such record.

Arthur W. Elwell
Register of Deeds.

M. C. Traft
Surveyor.


ROSE HILL PLAT
KALAMAZOO, MICHIGAN.

Scale, 80 feet per inch.

M. C. Traft, Surveyor.

1906

M. C. Traft, Surveyor.

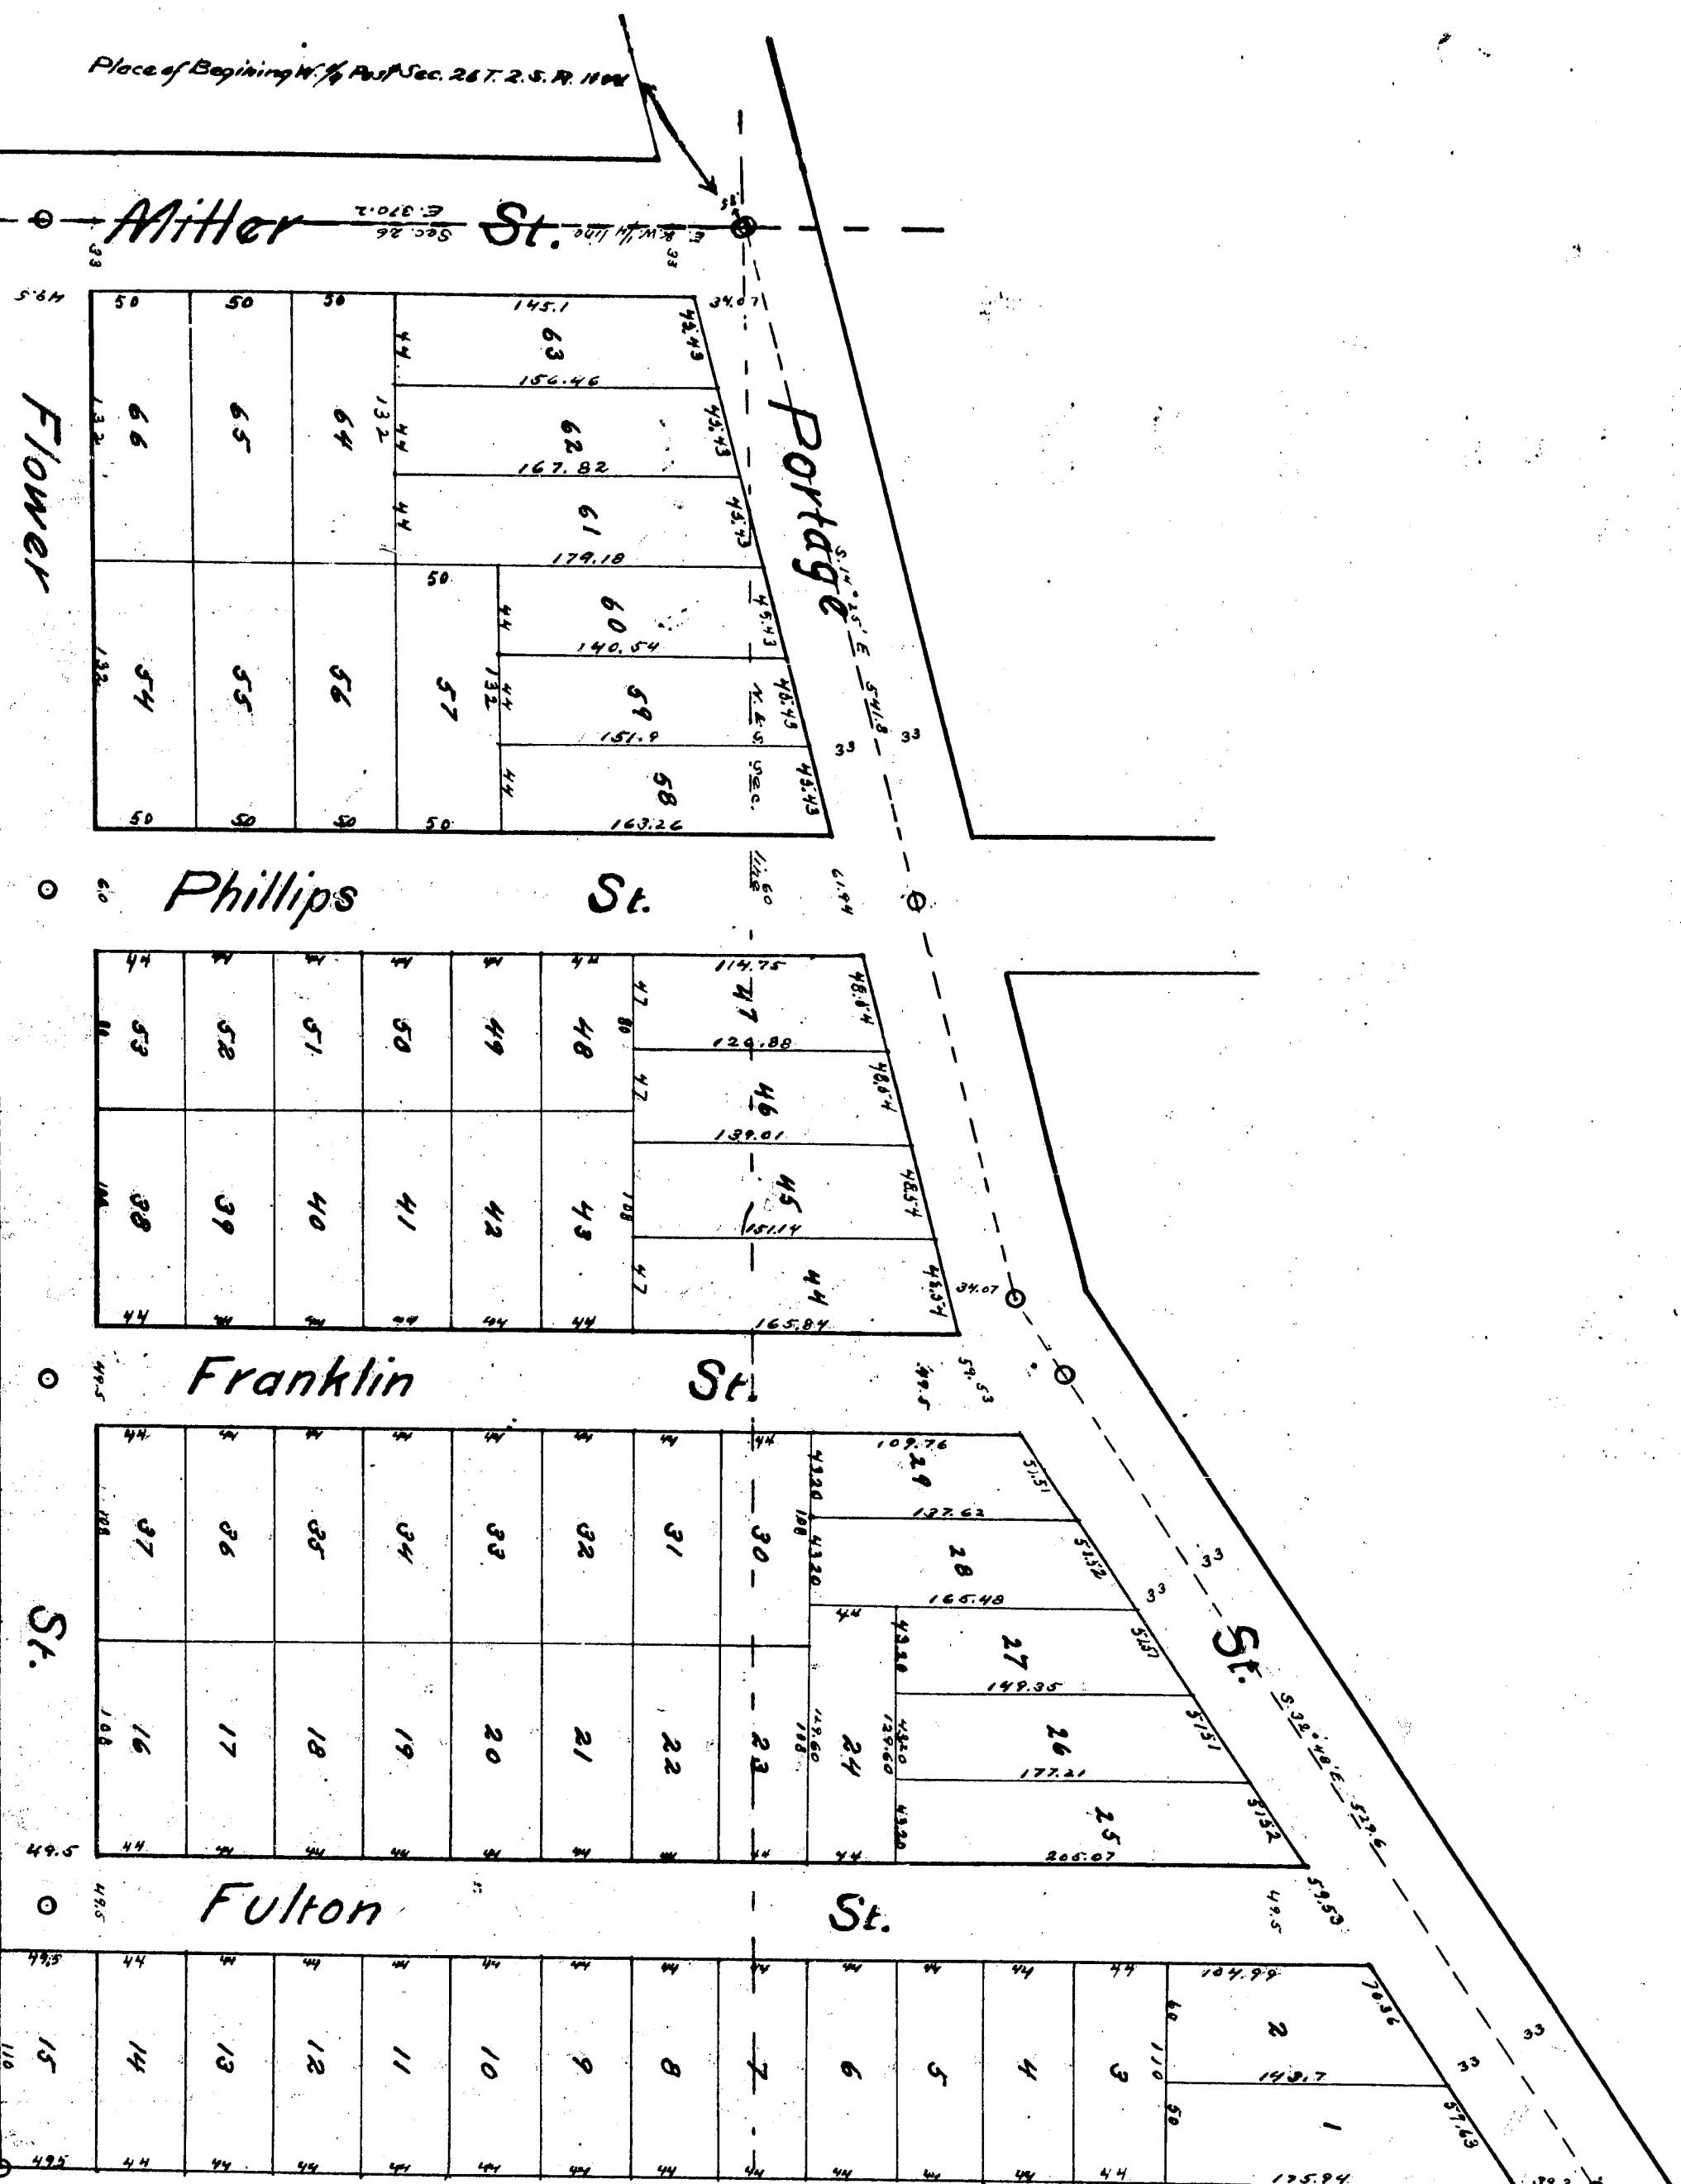

RECEIVED AND FILED.

IN AUDITOR GENERAL'S OFFICE,

March 13, 1906.

Arthur W. Elwell
Deputy Auditor General.

6089

13193

DOCT III I DIA T

KALAMAZOO, MICHIGAN.

CERTIFICATE OF COMPARISON WITH
THE ORIGINAL.
STATE OF MICHIGAN, }
COUNTY OF KALAMAZOO. } ss.

We, **Homere N. Elwell, Register of Deeds**, in and for said County, and **M. C. Taft, Surveyor**, hereby certify that we have each carefully compared this copy with the original **Rose Hill Plat**, **Kalamazoo, Michigan**, and that it is an exact copy thereof, and of the whole of such original Map or Plat.

ROSE HILL PLAT
KALAMAZOO, MICHIGAN.

We, Homer N. Elwell, Register of Deeds, in and for said County, and M. C. Taft, Surveyor, hereby certify that we have each carefully compared this copy with the original Rose Hill Plat, Kalamazoo, Michigan, and that it is an exact copy thereof, and of the whole of such original Map or Plat.

Homer N. Elwell
Register of Deeds.

M. C. Taft
Surveyor.

Scale, 80 feet per inch.



M. C. TAFT, Surveyor.

1906

1906

M. C. TAFT, Surveyor.

M. C. TAFT, Surveyor

Scale, 80 feet per inch.

M. C. TAFT, Surveyor.

1906

M. C. TAFT, Surveyor.

We, Homer L. Finwell, Register of Deeds, in and for said County, and M. C. Taft, of Kalamazoo, Michigan, surveyor, hereby certify that we have each carefully compared the annexed copy with the Rose Hill Plat, Kalamazoo, Michigan, now on record in the office of the said Register of Deeds, and that it is a true transcript thereof, and of the whole of such record.

Townsend
 Register of Deeds.
McCall

Townsend
 Register of Deeds.
McCall

County of Kalamazoo, } ss.
Received for record this 27th day of March

1806, at 3-5 o'clock, 20 M., and
recorded in Liber 7 of Plats, on page 24

None-71 Green

13193

KALAMAZOO, MICHIGAN.

We, Homer N. Elwell, Register of Deeds, in and for said County, and M. C. Taft, Surveyor, hereby certify that we have each carefully compared this copy with the original Rose Hill Plat, Kalamazoo, Michigan, and that it is an exact copy thereof, and of the whole of such original Map or Plat.

ROSE HILL PLAT
KALAMAZOO, MICHIGAN.

Scale, 80 feet per inch.



M. C. TAFT, Surveyor.

1906

M. C. TAFT, Surveyor.

M. C. TAFT, Surveyor.

We, Homer L. Finwell, Register of Deeds, in and for said County, and M. C. Taft, of Kalamazoo, Michigan, surveyor, hereby certify that we have each carefully compared the annexed copy with the Rose Hill Plat, Kalamazoo, Michigan, now on record in the office of the said Register of Deeds, and that it is a true transcript thereof, and of the whole of such record.

Townsend
 Register of Deeds.
McCall

Townsend
 Register of Deeds.
McCall

1806, at 3-5 o'clock, 20 M., and
recorded in Liber 7 of Plats, on page 24

None-71 Green

