


GOOSHALK

ADDITION

VILLAGE OF VICKSBURG

Kalamazoo Co Mich.

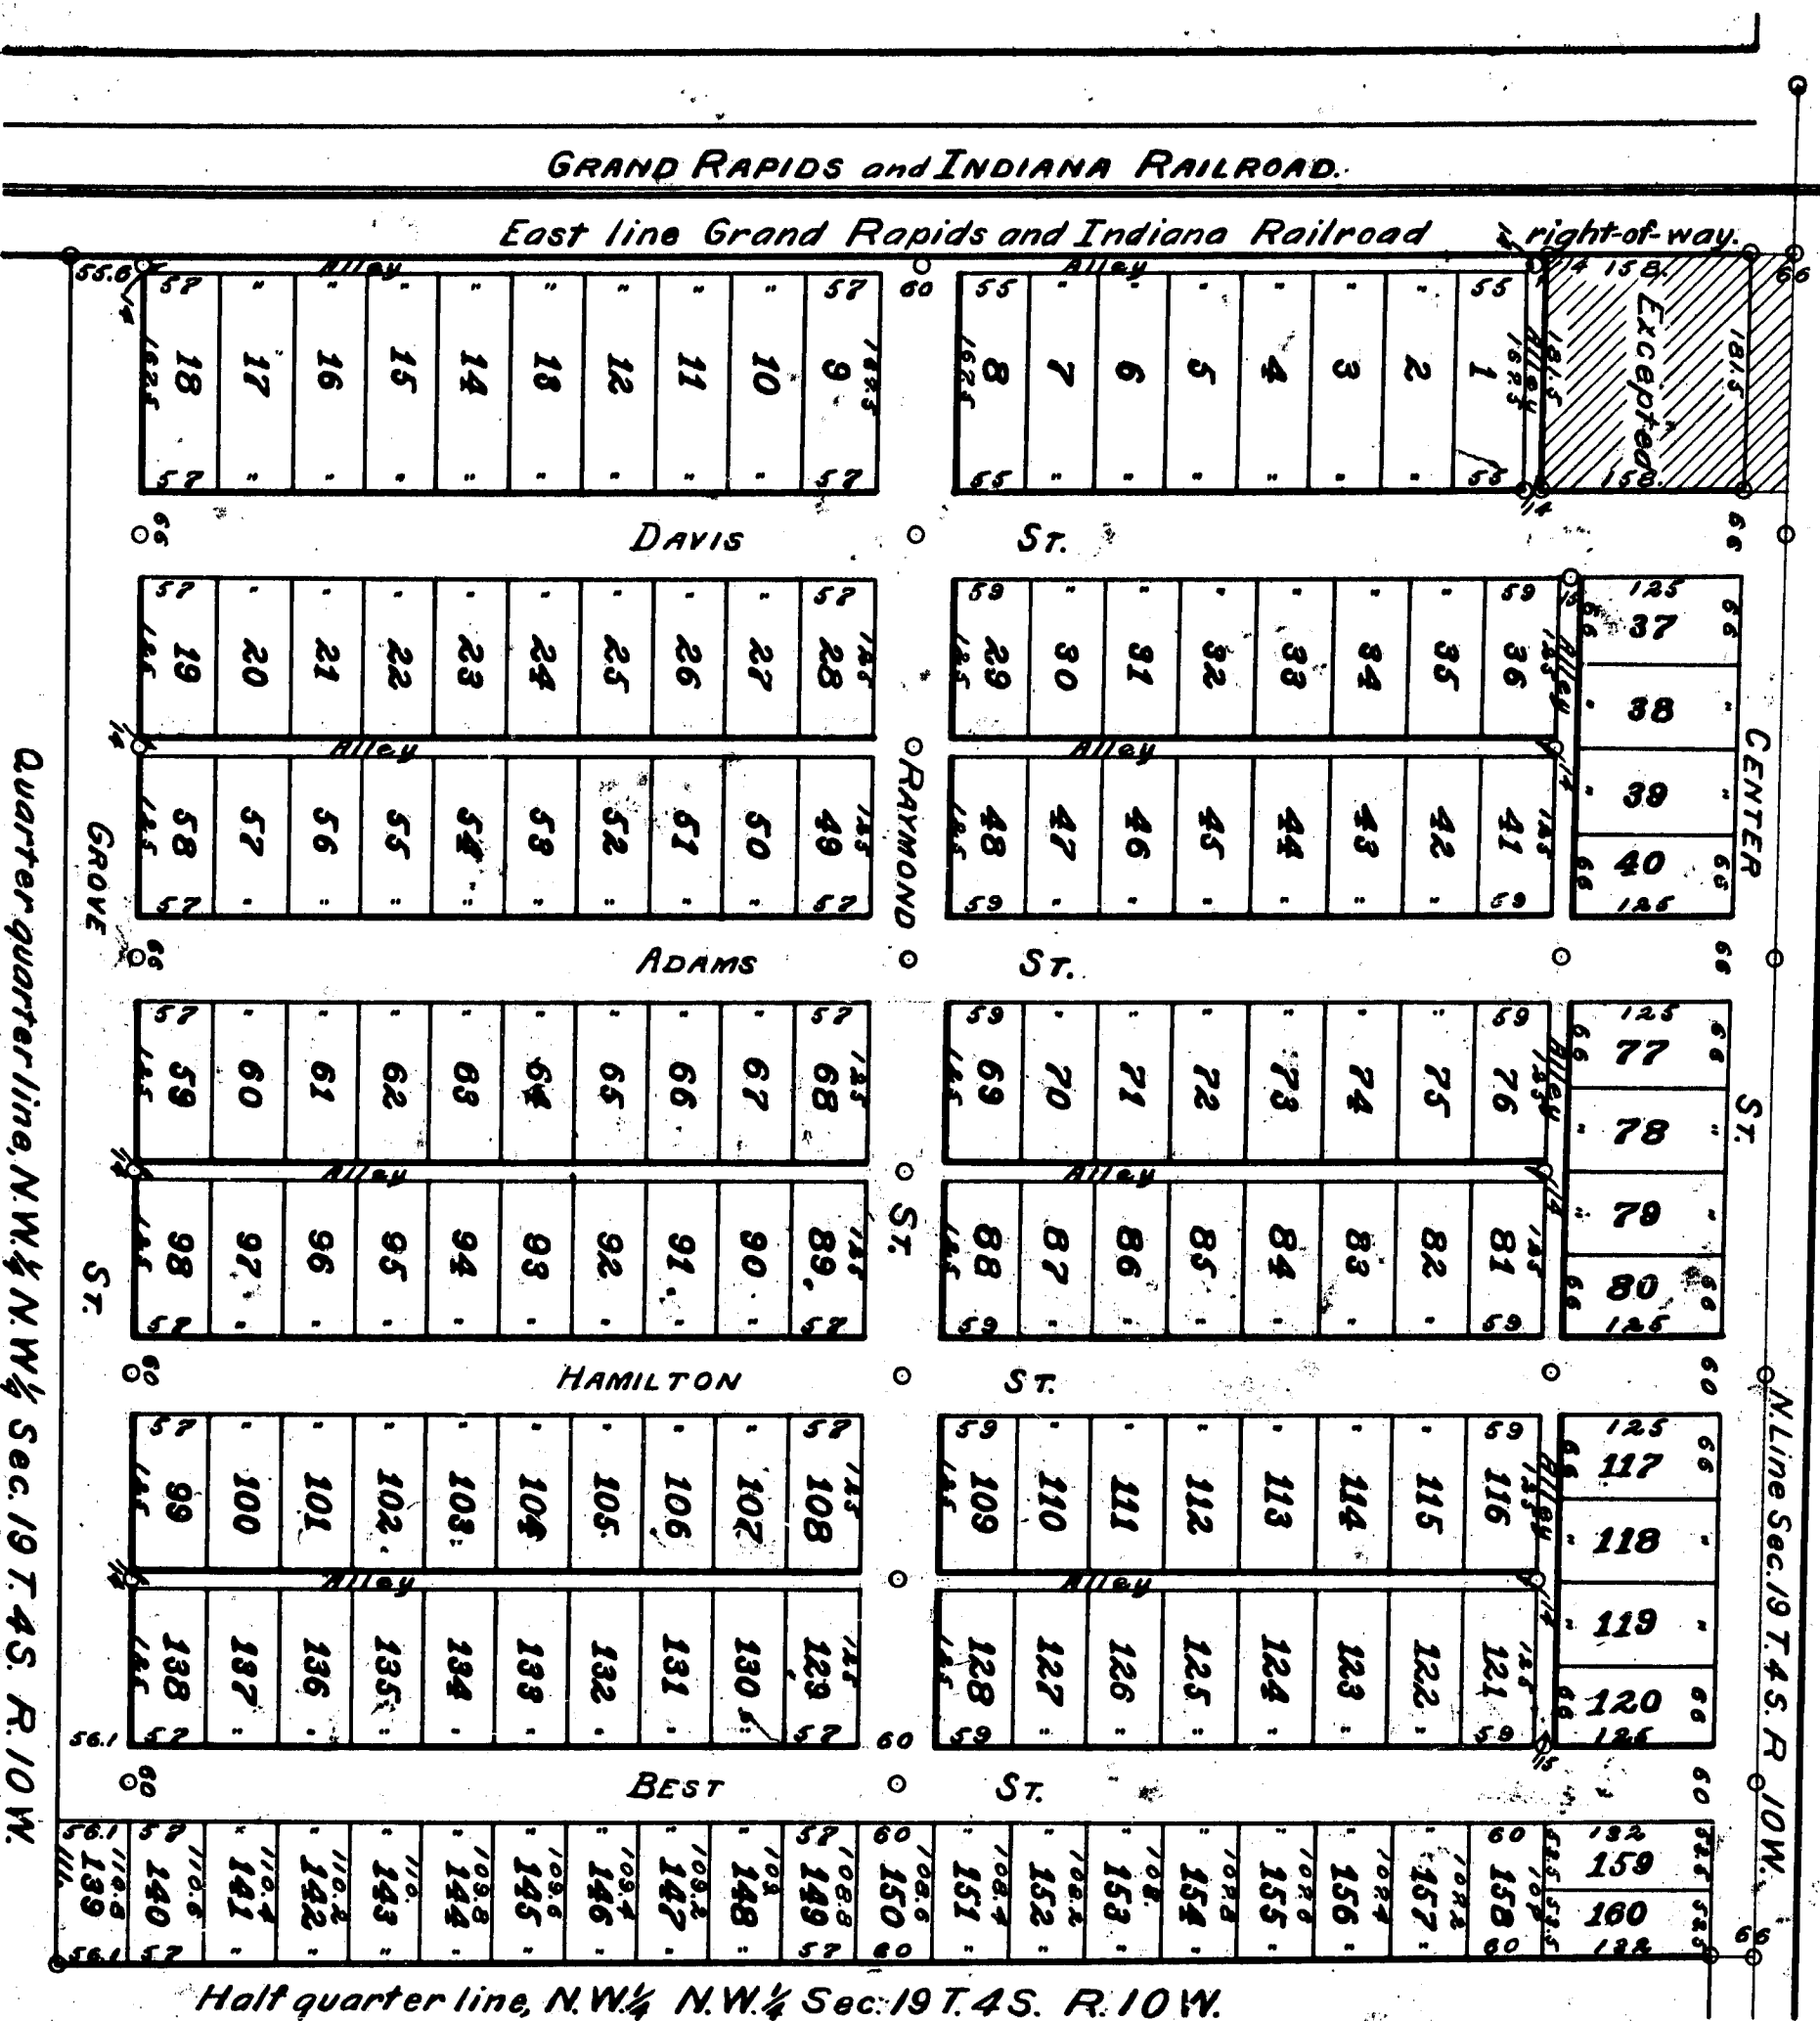

DESCRIPTION OF LAND PLATTED.

The land embraced in the annexed plat is described as that part of the NW 1/4 fractional quarter of NW 1/4 Section 19 T. 4S. R. 10 W. lying east of the Grand Rapids and Indiana Railroad right-of-way, excepting a parcel of land described as follows: beginning at the point at which the east line of said right-of-way intersects the north line of said section, said point being 128 feet east of the northwest corner of said section and running thence east along said north line 181.5 feet, thence south 0°38' west 191 feet, thence west in a line parallel with said north line 181.5 feet to the said east line of said right-of-way, thence north 0°38' east along said line 191 feet to the place of beginning.

DEDICATION

Know all men by these presents, That we James Godshalk as proprietor, and Lydia A. Godshalk his wife, have caused the land embraced in the annexed plat to be surveyed, laid out and platted, to be known as GOOSHALK ADDITION Village of Vicksburg, and all streets and alleys as shown on said plat are hereby dedicated to the use of the public.

in presence of

Mrs. Jennie Skinner

James Godshalk (LS)

Lydia A. Godshalk (LS)

State of Michigan

Received for Record at 2 o'clock this 14 day of April A.D. 1906 and Recorded in Book 7 of Plats on Page 25

Homer N. Elwell

Register of Deeds.

State of Michigan

Kalamazoo County

We, Homer N. Elwell, Register of Deeds, and Dan L. Albertson

Surveyor, do hereby certify that we have each carefully compared the Plat herein delineated with the copy of Godshalk Addition Village of Vicksburg, now on Record in the office of the said register of deeds in Book 7 of Plats on page 25 and that the same is a true Transcript thereof and the whole thereof.

Notary Public in and for the State of Michigan

Dan L. Albertson

Surveyor

ACKNOWLEDGMENT.

State of Michigan

Kalamazoo County

On this 31 day of March A.D. 1906 before me, Justice of the Peace, in and for said county personally came James Godshalk and Lydia A. Godshalk his wife, to me known to be the persons who executed the above dedication and acknowledged the same to be their free act and deed.

Charles E. Deert

Justice of the Peace.

SURVEYOR'S CERTIFICATE.

I hereby certify that the plat herein delineated is a correct one and that permanent monuments consisting of irons have been set at all angles in the boundaries in the land platted, at all intersections of streets or streets and alleys and at all points marked thus @ as thereon shown.

Dan L. Albertson

Surveyor

I, B. R. Platt, clerk of the Village of Vicksburg, do hereby certify that this plat and dedication thereof were EXAMINED and APPROVED by the Common Council of the Village of Vicksburg this 2 day of April A.D. 1906.

B. R. Platt

Clerk.

EXAMINED and APPROVED April 7, 1906.

John F. Wilkinson

Deputy Auditor General.

State of Michigan

Kalamazoo County

We, Homer N. Elwell, Register of Deeds, and Dan L. Albertson,

Surveyor, do hereby certify that we have each carefully compared the Surveyor do hereby certify that we have each carefully compared the original plat of Godshalk Addition

Village of Vicksburg and that it is a true copy thereof and the whole

Homer N. Elwell

Register of Deeds

Dan L. Albertson


Surveyor

GOOSHALK

ADDITION

VILLAGE OF VICKSBURG

Kalamazoo Co. Mich.

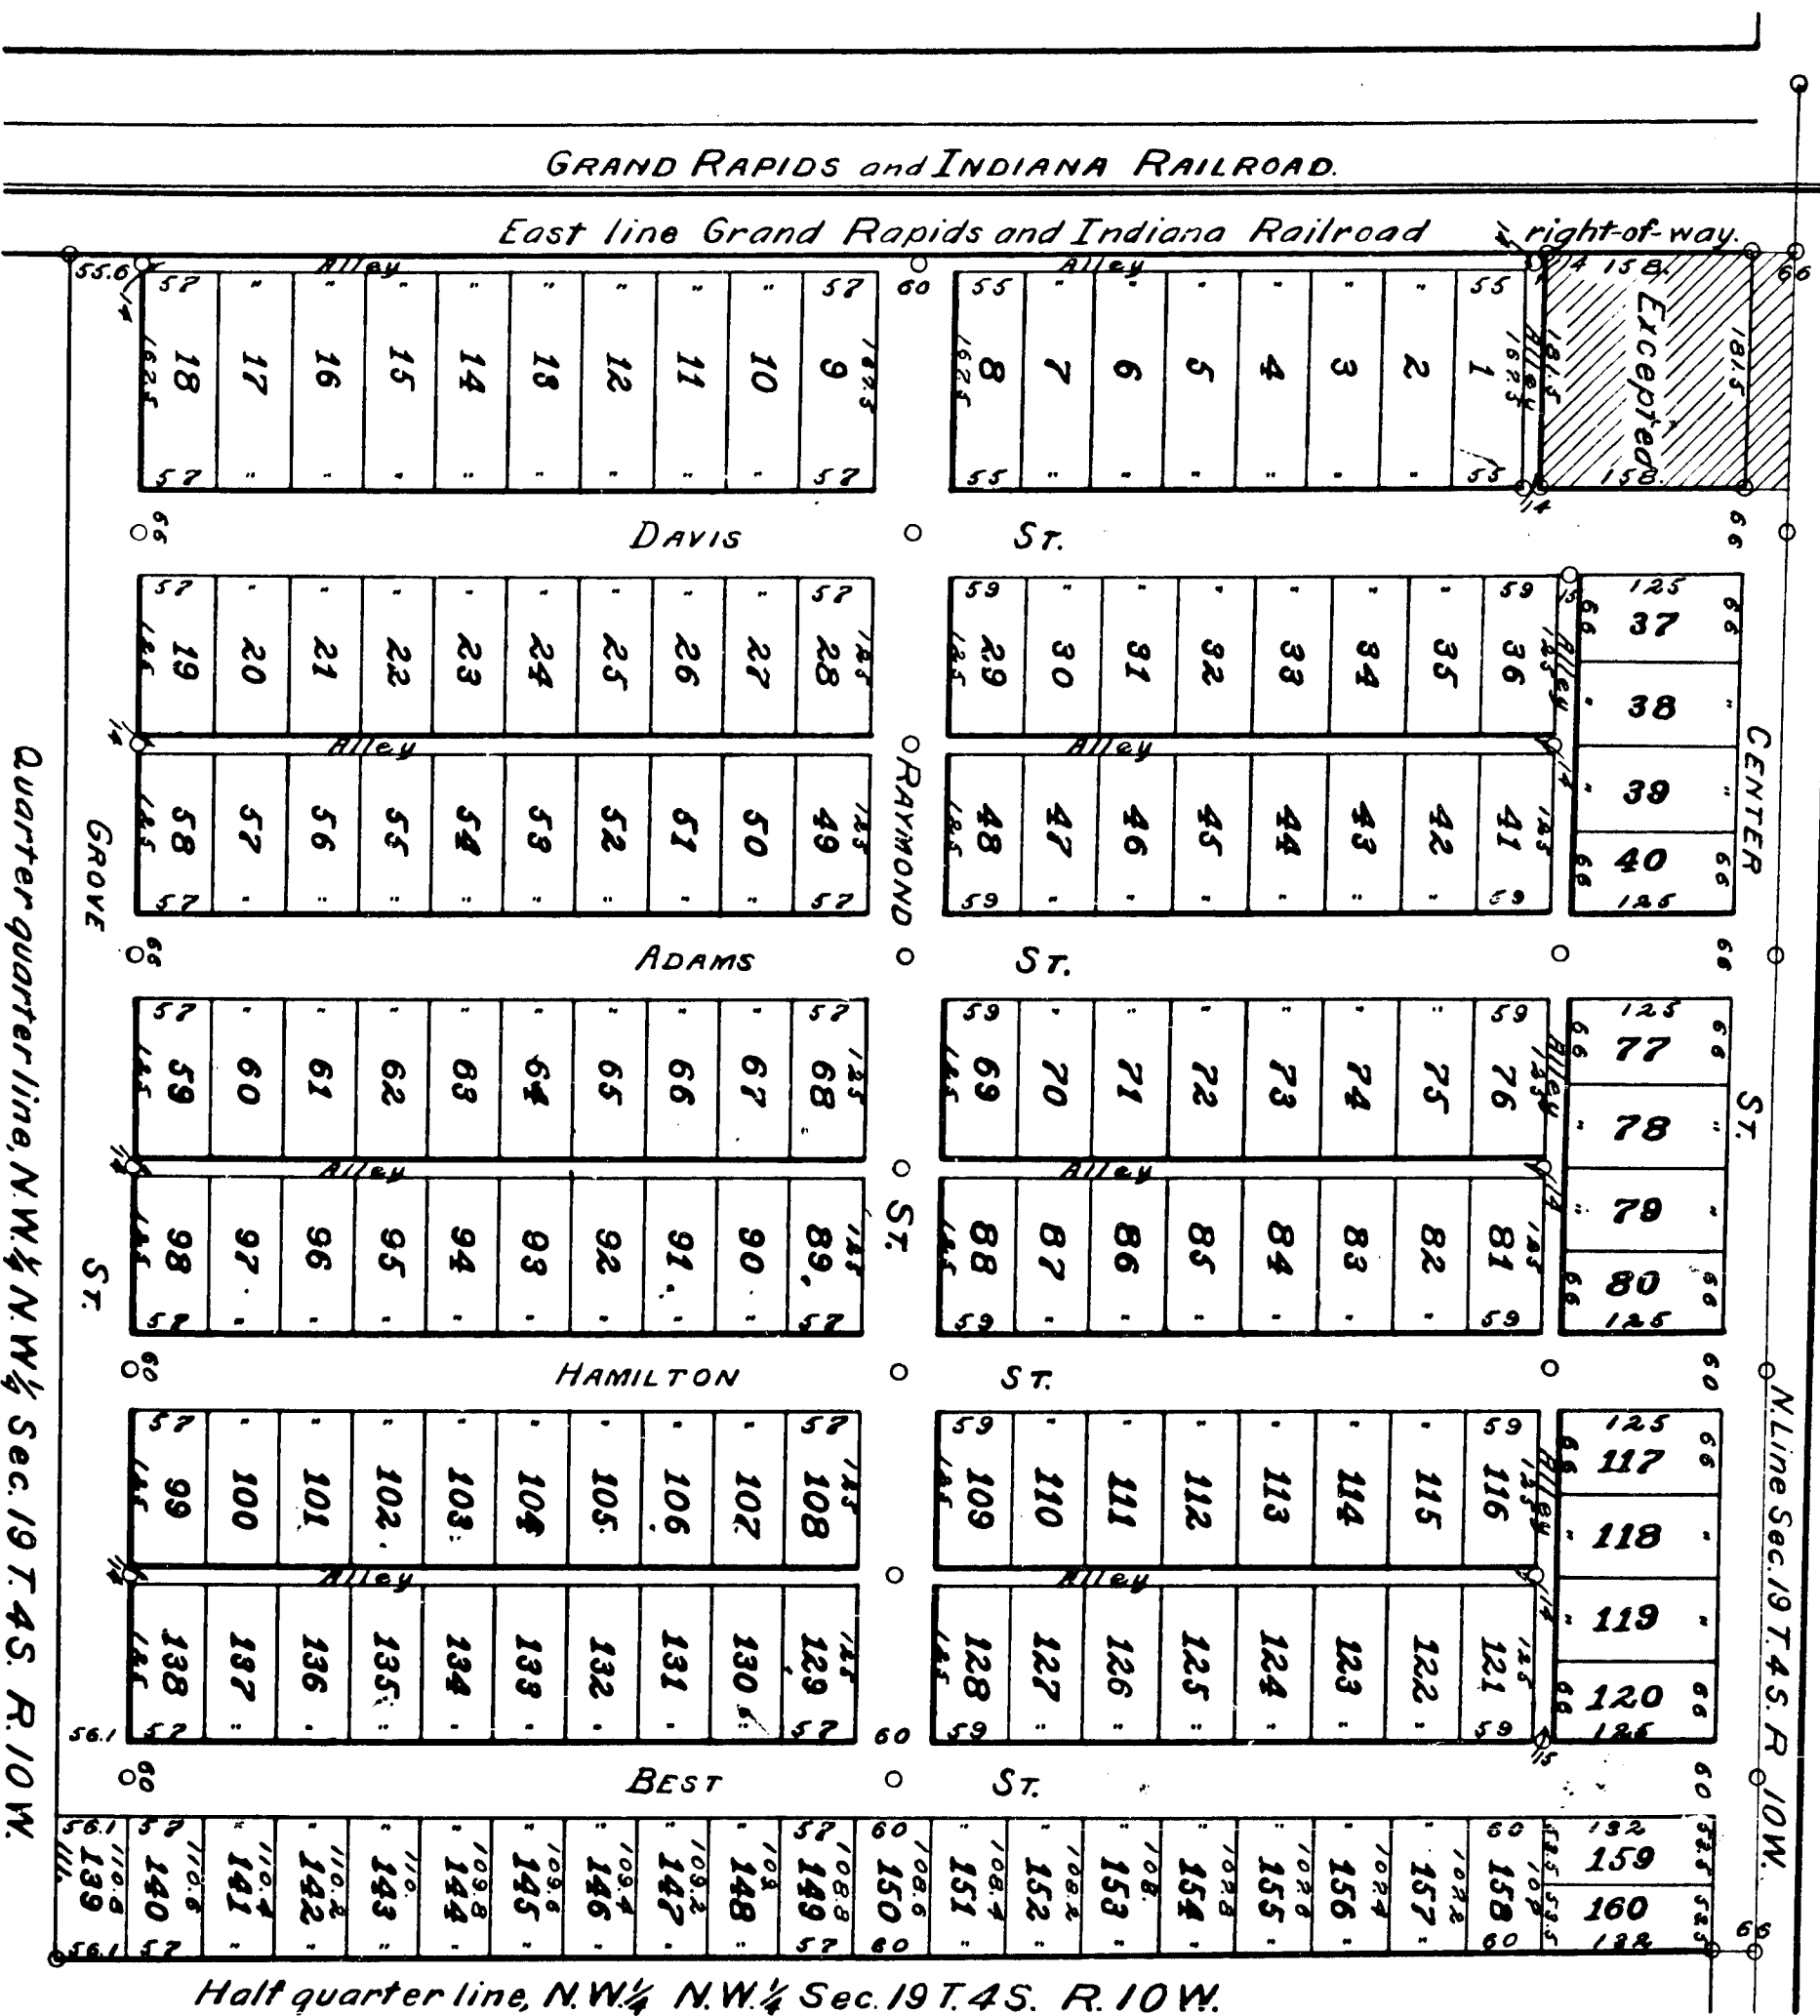

DESCRIPTION OF LAND PLATTED.

The land embraced in the annexed plat is described as that part of the N.W. fractional quarter of N.W. 1/4 Section 19 T. 4S. R. 10 W. lying east of the Grand Rapids and Indiana Railroad right-of-way, excepting a parcel of land described as follows: beginning at the point at which the east line of said right-of-way intersects the north line of said section, said point being 128 feet east of the northwest corner of said section and running thence east along said north line 181.5 feet, thence south 0° 38' west 191 feet, thence west in a line parallel with said north line 181.5 feet to the said east line of said right-of-way, thence north 0° 38' east along said line 191 feet to the place of beginning.

DEDICATION.

Know all men by these presents, That we James Godshalk as proprietor, and Lydia A. Godshalk his wife, have caused the land embraced in the annexed plat to be surveyed, laid out and platted, to be known as GODSHALK ADDITION Village of Vicksburg, and all streets and alleys as shown on said plat are hereby dedicated to the use of the public.

Signed and Sealed

in presence of

Mrs. Jennie Skinner

James Godshalk (L.S.)
Lydia A. Godshalk (L.S.)State of Michigan } ss.
Kalamazoo County }Received for Record at 2 o'clock this 14th
day of April A.D. 1906 and Recorded in Book 7 of Plats on Page 25Homer N. Elwell
Register of Deeds.State of Michigan } ss.
Kalamazoo County }

We, Homer N. Elwell Register of Deeds, and Dan L. Albertson

Surveyor, do hereby certify that we have each carefully compared the Plat hereon delineated with the copy of Godshalk Addition Village of Vicksburg, now on Record in the office of the said register of deeds in Book 7 of Plats on page 25 and that the same is a true Transcript thereof and the whole thereof, SIGNED AND FILED, Plat hereon delineated with the original plat of Godshalk Addition

Homer N. Elwell
Register of Deeds.Dan L. Albertson
Surveyor.

ACKNOWLEDGMENT.

State of Michigan } ss.
Kalamazoo County }

On this 31 day of March A.D. 1906 before me, Justice of the Peace, in and for said county personally came James Godshalk and Lydia A. Godshalk his wife, to me known to be the persons who executed the above dedication and acknowledged the same to be their free act and deed.

Charles E. Dent

Justice of the Peace.

SURVEYOR'S CERTIFICATE.

I hereby certify that the plat herein delineated is a correct one and that permanent monuments consisting of irons have been set at all angles in the boundaries in the land platted, at all intersections of streets or streets and alleys and at all points marked thus @ as thereon shown.

Dan L. Albertson

Surveyor.

I, B. R. Platt, clerk of the Village of Vicksburg, do hereby certify that this plat and dedication thereof were EXAMINED and APPROVED by the Common Council of the Village of Vicksburg this 2 day of April A.D. 1906.

B. R. Platt
Clerk.

EXAMINED and APPROVED April 7, 1906.

John F. Wilkinson
Deputy Auditor General.State of Michigan } ss.
Kalamazoo County }

We, Homer N. Elwell, Register of Deeds, and Dan L. Albertson,

Surveyor, do hereby certify that we have each carefully compared the original plat of Godshalk Addition

Homer N. Elwell

Register of Deeds

Dan L. Albertson

Surveyor.