

CHARLES A. HEALY'S ADDITION^{TO}

KALAMAZOO, MICH.

Place of Commencement of Survey
at point 536.7 feet south
of quarter post between Sections
23 and 24 T2S.R.11W.

Description of land Platted.

The land embraced in the annexed plat is situated on the S.E. 1/4 of section 23 T2S.R.11W. and defined by boundary lines as follows to wit: Commencing on the section line at a point 536.7 feet south of the quarter post between sections 23 and 24, T2S.R.11W. Thence N82° 8' W. along center line of Lake Street 186.8 feet to N.E. corner of Charles A. Healy and Boardman's Addition. Thence S. 0° 36' W. 457.4 feet. Thence along S. line of plat N88° 38' W. 496.3 feet to land of Byron J. Healy. Thence S. 0° 56' W. 1526.6 feet to land of C. K. and S. Ry. Thence S. 74° 27' E. 376.0 feet to a point four rods north of section line. Thence East parallel to the section line 346.5 feet to East line of place of beginning. Thence North on section line 2054.0 feet to place of beginning.

Dedication.

Know All Men by These Presents, That I, Charles A. Healy, unmarried, as proprietor, have caused the land embraced in the annexed plat to be surveyed, laid out and plat-
ted to be known as Charles A. Healy's Addition, Kalamazoo, Michigan, and all streets and alleys
as shown on said plat are hereby Dedicated to the use of the public.

Signed and Sealed in the presence of
William W. Boardman.
Stacia A. Boardman.

Charles A. Healy (L.S.)

Acknowledgement.

State of Michigan) ss
Kalamazoo County) ss

On this 1st day of Feb. A.D. 1907 before me a Notary Public in and for said coun-
ty personally came the above Charles A. Healy, unmarried, home known to be the person
who executed the above dedication and Acknowledged the same to be his free act and
deed.

My commission expires Jan. 27 th. 1908.
in and for Kalamazoo County, Michigan.

William W. Boardman,
Notary Public.

Surveyor's Certificate.

I hereby certify that the plat hereon delineated is a correct one and that perma-
nent monuments consisting of iron rods, have been placed at all angles in the bounda-
ries of the land platted, at all intersections of streets or streets and alleys and at all
points marked thus o as thereon shown.

Dan J. Albertson
Surveyor

Examined and Approved this 9 day of July 1907.

John W. Wilkinson,
Deputy Auditor General.

Received for Record (accompanied by the Certificate of the County Treasurer
that all taxes assessed against the lands embraced in the annexed plat have been
paid) at 10 o'clock A.M. this 12 day of Feb. A.D. 1907 and Recorded in Book 7 of Plats
on page 30

Forrest J. Blundell
Register of Deeds,
Kalamazoo County, Michigan.

Certificate of Comparison with Original.

State of Michigan) ss
Kalamazoo County) ss

We the undersigned, Homer N. Elwell, Register of Deeds, and Dan J. Albertson,
Surveyor, hereby certify that we have each carefully compared the annexed Plat with
the original plat of Charles A. Healy's Addition to Kalamazoo, Michigan, and that it is
a true copy thereof and the whole of said map or plat.

Forrest J. Blundell
Register of Deeds
Dan J. Albertson
Surveyor.


Certificate of Transcript.

State of Michigan) ss
Kalamazoo County) ss

We the undersigned, Homer N. Elwell, Register of Deeds and Dan J. Albertson, Sur-
veyor, hereby certify that we have each carefully compared the annexed Plat with the
Plat of Charles A. Healy's Addition to Kalamazoo, Michigan, now on record in office of
the said Register of Deeds, and that it is a true transcript thereof and the whole of
such record.

IN AUDITOR GENERAL'S OFFICE,
RECEIVED AND FILED.

March 26, 1907
Forrest J. Blundell
Register of Deeds.
Dan J. Albertson
Surveyor.

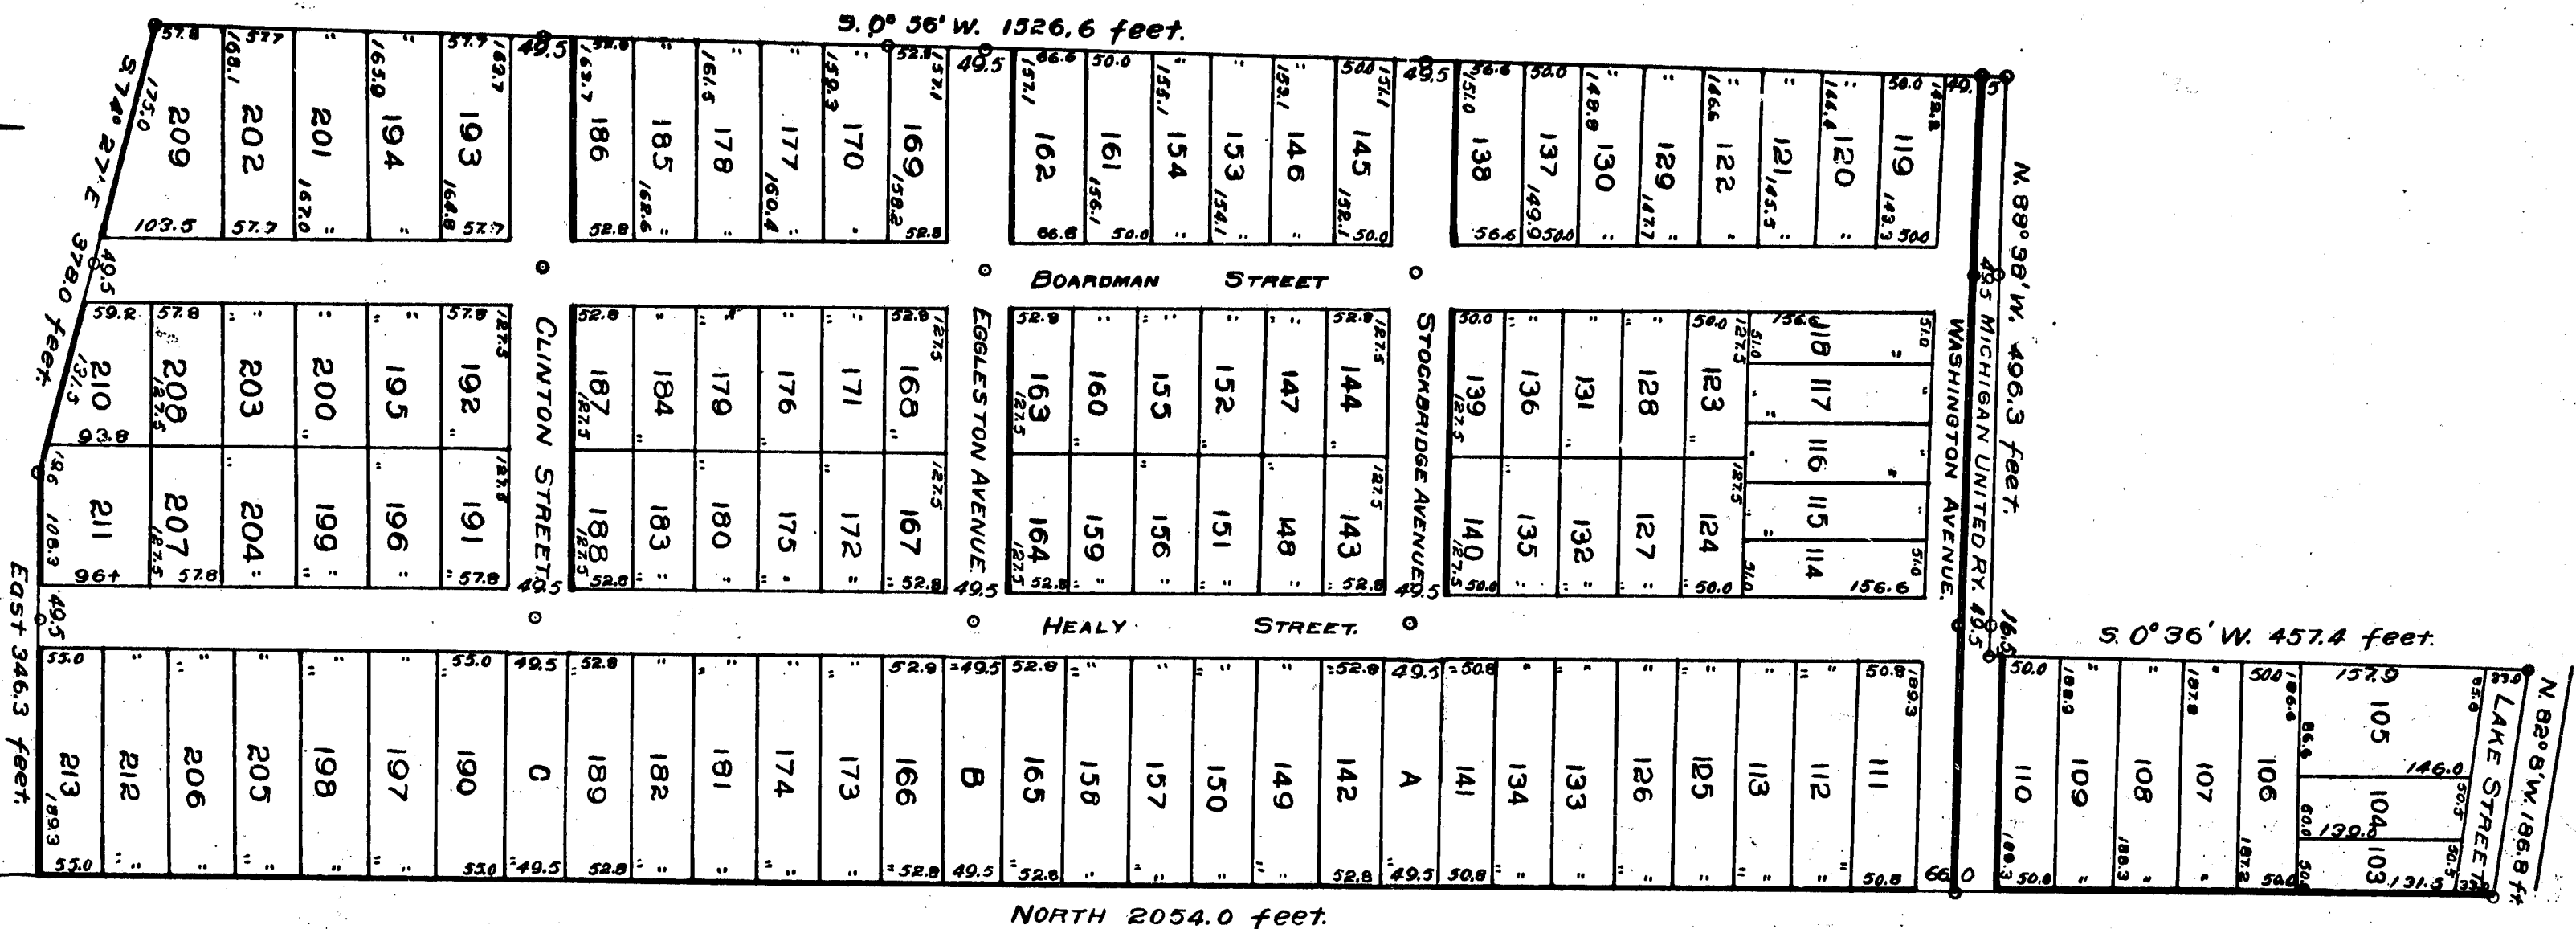

Scale 1 in = 132 feet

6029

CHARLES A. HEALY'S ADDITION

KALAMAZOO, MICH.

Place of Commencement on
Section 23 at point 536.7 feet south
of quarter post between Sections
23 and 24 T2S R11W

Description of land Platted.

The land embraced in the annexed plat is situated on the S.E. 1/4 of section 23 T2S R11W and south of the quarter post between sections 23 and 24, T2S R11W. Thence N88° 8' W along centerline of Lake Street 186.8 feet to N.E. corner of Charles A. Healy and Boardman's Addition. Thence S. 0° 36' W, 457.4 feet. Thence along S. line of plat N88° 38' W, 496.3 feet to land of Byron J. Healy. Thence S. 0° 56' W, 1526.6 feet to land of C. K. and S. Ry. Thence S. 74° 27' E, 376.5 feet to a point four rods north of section line. Thence East parallel to the section line 346.5 feet to East line of section 23 four rods north of section corner. Thence North on section line 2054.0 feet to place of beginning.

Dedication.

Know All Men by These Presents, That I, Charles A. Healy, unmarried, as proprietor, have caused the land embraced in the annexed plat to be surveyed, laid out and platted to be known as Charles A. Healy's Addition, Kalamazoo, Michigan, and all streets and alleys as shown on said plat are hereby Dedicated to the use of the public.

Signed and Sealed in the presence of
William W. Boardman,
Stacia A. Boardman.

Charles A. Healy (L.S.)

Acknowledgement.

State of Michigan
Kalamazoo County

On this 1st day of Feb. A.D. 1907 before me a Notary Public in and for said county personally came the above Charles A. Healy, unmarried, to me known to be the person who executed the above dedication and Acknowledged the same to be his free act and deed.

My commission expires Jan. 27 th. 1908.
in and for Kalamazoo County, Michigan.

William W. Boardman,
Notary Public.

Surveyor's Certificate.

I hereby certify that the plat hereon delineated is a correct one and that permanent monuments consisting of iron rods, have been placed at all angles in the boundaries of the land platted, at all intersections of streets or streets and alleys and at all points marked thus o as thereon shown.

Dan J. Albertson
Surveyor

Examined and Approved this 9 day of Feb. 1907.

John W. McQuinn,
Deputy Auditor General.

Received for Record (accompanied by the Certificate of the County Treasurer that all taxes assessed against the lands embraced in the annexed plat have been paid) at 10 o'clock A.M. this 13 day of Feb. A.D. 1907 and Recorded in Book of Plats on page 30

County Clerk
Register of Deeds,
Kalamazoo County, Michigan.

Certificate of Comparison with Original.

State of Michigan
Kalamazoo County

We the undersigned, Homer N. Elwell, Register of Deeds, and Dan J. Albertson, Surveyor, hereby certify that we have each carefully compared the annexed Plat with the original plat of Charles A. Healy's Addition to Kalamazoo, Michigan, and that it is a true copy thereof and the whole of said map or plat.


Homer N. Elwell
Register of Deeds
Dan J. Albertson
Surveyor.

Certificate of Transcript.

State of Michigan
Kalamazoo County

We the undersigned, Homer N. Elwell, Register of Deeds and Dan J. Albertson, Surveyor, hereby certify that we have each carefully compared the annexed Plat with the original plat of Charles A. Healy's Addition to Kalamazoo, Michigan, now on record in office of the said Register of Deeds, and that it is a true transcript thereof and the whole of such record.

IN AUDITOR GENERAL'S OFFICE,
RECEIVED AND FILED.
Homer N. Elwell, 1907
Register of Deeds.
Dan J. Albertson, 1907
Surveyor.

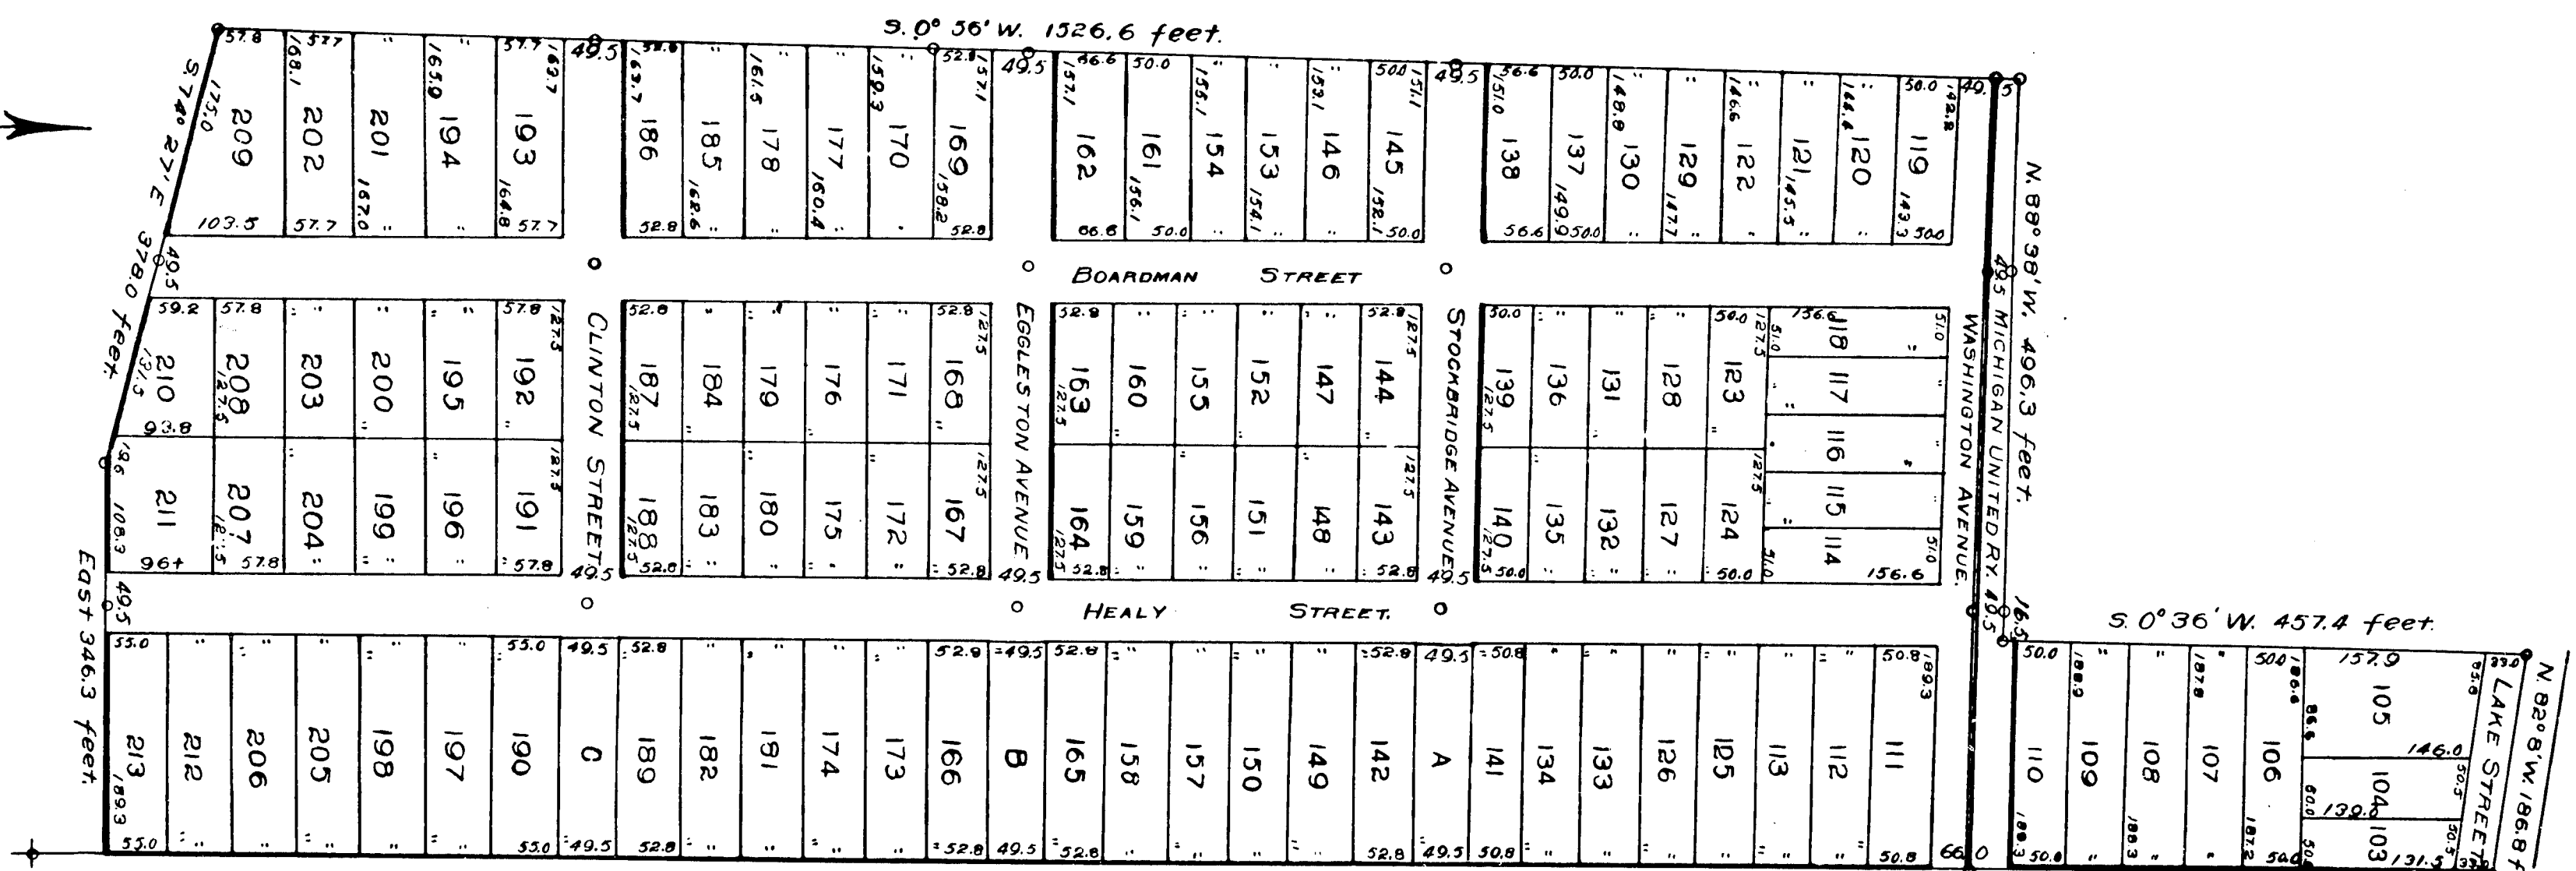

Scale 1 in = 132 feet