

21

(between Sections 23 and 24 T.2.S.41W) Description of land Platted

Thence N. 0° 38' E. along line of said Plat 522 feet to place of beginning.

Know All Men by These Presents, That I

plat are hereby Dedicated to the use of the public.

Signed and Sealed in presence of

--- Salein Hooper ---

State of Michigan } 88

in and for Tuscaloosa County, Michigan.

Surveyors Certificate.

or streets and at all points marked thus • as thereon shown.

Examined and Approved this 9th day of March 1907

Deputy Auditor General.

Kalamazoo County, Michigan.

State of Michigan}

whole of said map or plat.


Surveyor.

State of Michigan}


whole of such record.

IN AUDITOR GENERAL'S OFFICE

Surveyor.

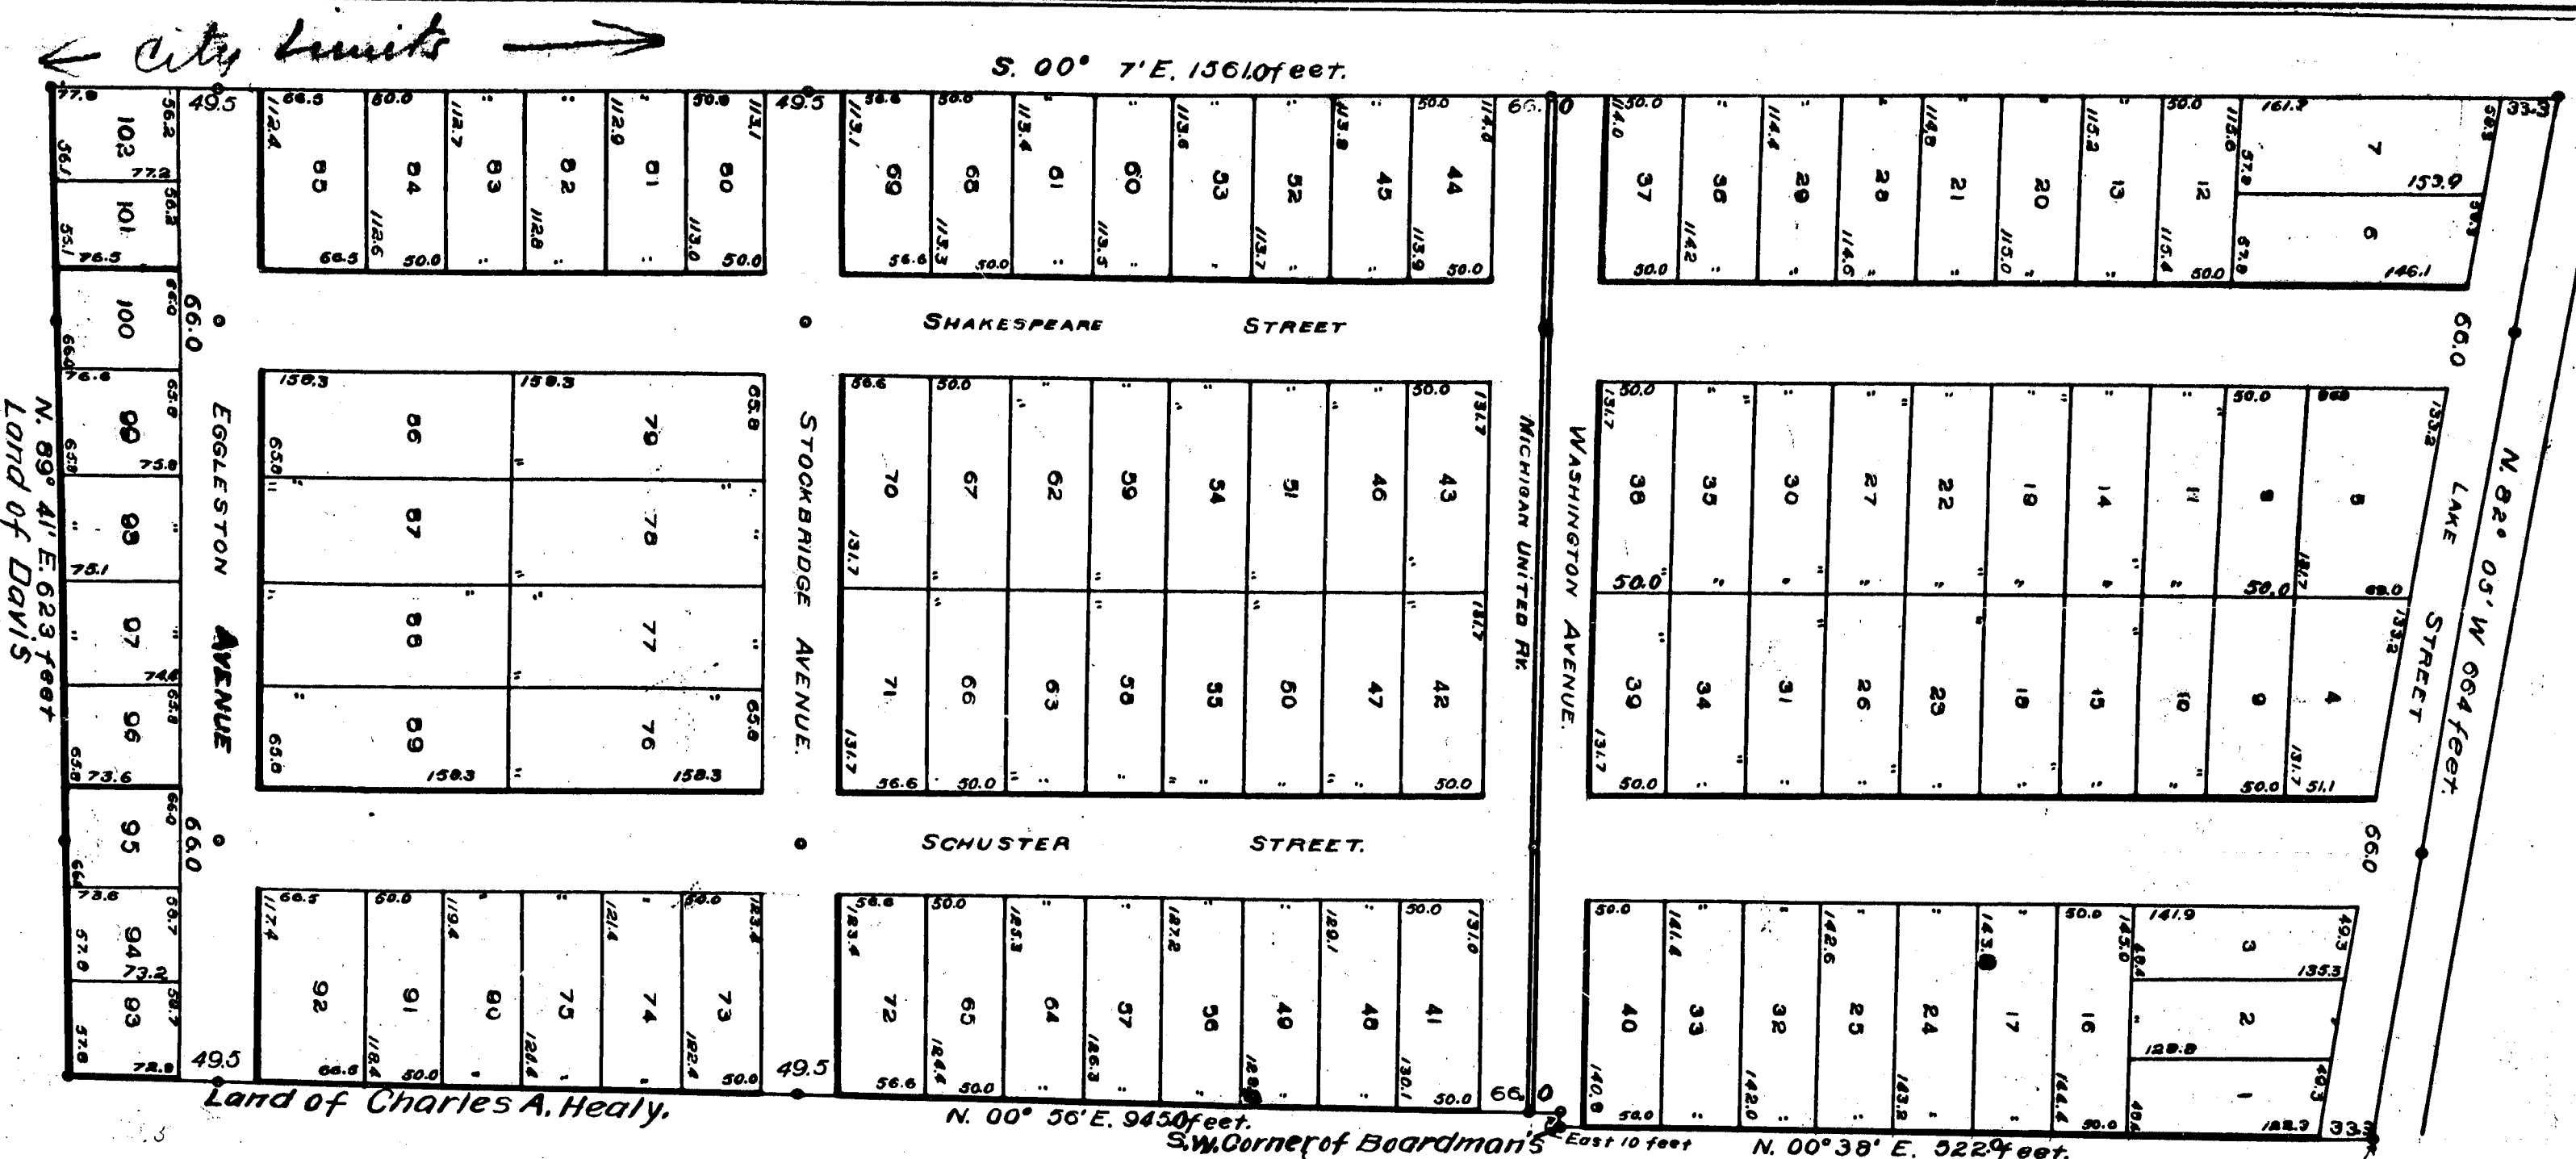

At our side of City

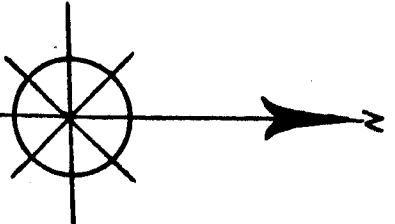

March 26/1917
J. W. Stevenson
Deputy Auditor General

BYRON J. HEALY'S ADDITION

TO

KALAMAZOO, MICH.

(Place of Commencement
NW Corner of Boardman's Addition
90 feet S and 60 feet W of 1/4 post
between sections 23 and 24 T2S R11W)

Description of land Platted.

The land embraced in the annexed plat is situated on the S.E. 1/4 of Section 23, T2S, R11W, and defined by boundary lines as follows to wit: Commencing at the northwest corner of Boardman's Addition to Kalamazoo, Michigan, said point being 510 feet south and 610 feet west of the quarter post line of Lake Street 604 feet. Thence S. 00° 38' E. 522 feet to land of Davis, Thence N. 69° 41' E. 623 feet to land of Charles Healy. Thence N. 00° 36' E. 945 feet. Thence East 10 feet to southwest corner of Boardman's Addition. Thence N. 00° 38' E. along line of said Plat 322 feet to place of beginning.

Dedication.

Know All Men by These Presents, That we, Byron Healy as proprietor and Marie his wife, have caused the land embraced in the annexed plat to be surveyed, laid out and platted to be known as Byron Healy's Addition to Kalamazoo, Michigan and all streets and alleys as shown on said plat are hereby Dedicated to the use of the public.

Byron J. Healy (L.S.)
Marie Healy (L.S.)

Signed and Sealed in presence of
E. G. Seeley
Salein Hopper

Acknowledgement.

State of Michigan ss
Tuscola County)

On this 31st day of Jan'y. A.D. 1902 before me a Notary Public in and for said county personally came the above named Byron Healy and Marie his wife to me known to be the persons who executed the above dedication and acknowledged the same to be their free act and deed.

Lewis G. Seeley Notary Public.
in and for Tuscola County, Michigan.

My commission expires Jan'y. 10, 1911.

Surveyors Certificate.

I hereby certify that the plat hereon delineated is a correct one and that permanent monuments consisting of iron rods have been placed at all angles in the boundaries of the land platted, or at all intersections of streets or streets and alleys and at all points marked thus: *as shown on map.*

Dan J. Albertson
Surveyor.

Examined and Approved this 21st day of Feb'y. 1902

John W. Albertson
Deputy Auditor General.

Received for Record (accompanied by the Certificate of the County Treasurer that all taxes assessed against the lands embraced in the annexed plat have been paid) at 5 o'clock P.M. this 1st day of March A.D. 1902 and Recorded in Book 1 of Plats on page 21.

Charles M. Coburn
Register of Deeds,
Kalamazoo County, Michigan.

Certificate of Comparison with Original.

State of Michigan ss
Kalamazoo County)

We the undersigned Homer N. Elwell, Register of Deeds and Dan J. Albertson, Surveyor, hereby certify that we have each carefully compared the annexed Plat with the original Plat of Byron Healy's Addition to Kalamazoo, Michigan and that it is a true copy thereof and the whole of said map or plat.

Homer N. Elwell
Register of Deeds.
Dan J. Albertson
Surveyor.

Certificate of Transcript.

State of Michigan ss
Kalamazoo County)



We the undersigned Homer N. Elwell, Register of Deeds and Dan J. Albertson, Surveyor, hereby certify that we have each carefully compared the annexed Plat with the plat of Byron Healy's Addition to Kalamazoo, Michigan, now on record in office of the said Register of Deeds, and that it is a true transcript thereof and the whole of such record.

RECEIVED AND FILED.

IN AUDITOR GENERAL'S OFFICE,

March 26, 1902
Homer N. Elwell
Register of Deeds
Kalamazoo County, Michigan

John W. Albertson
Deputy Auditor General.

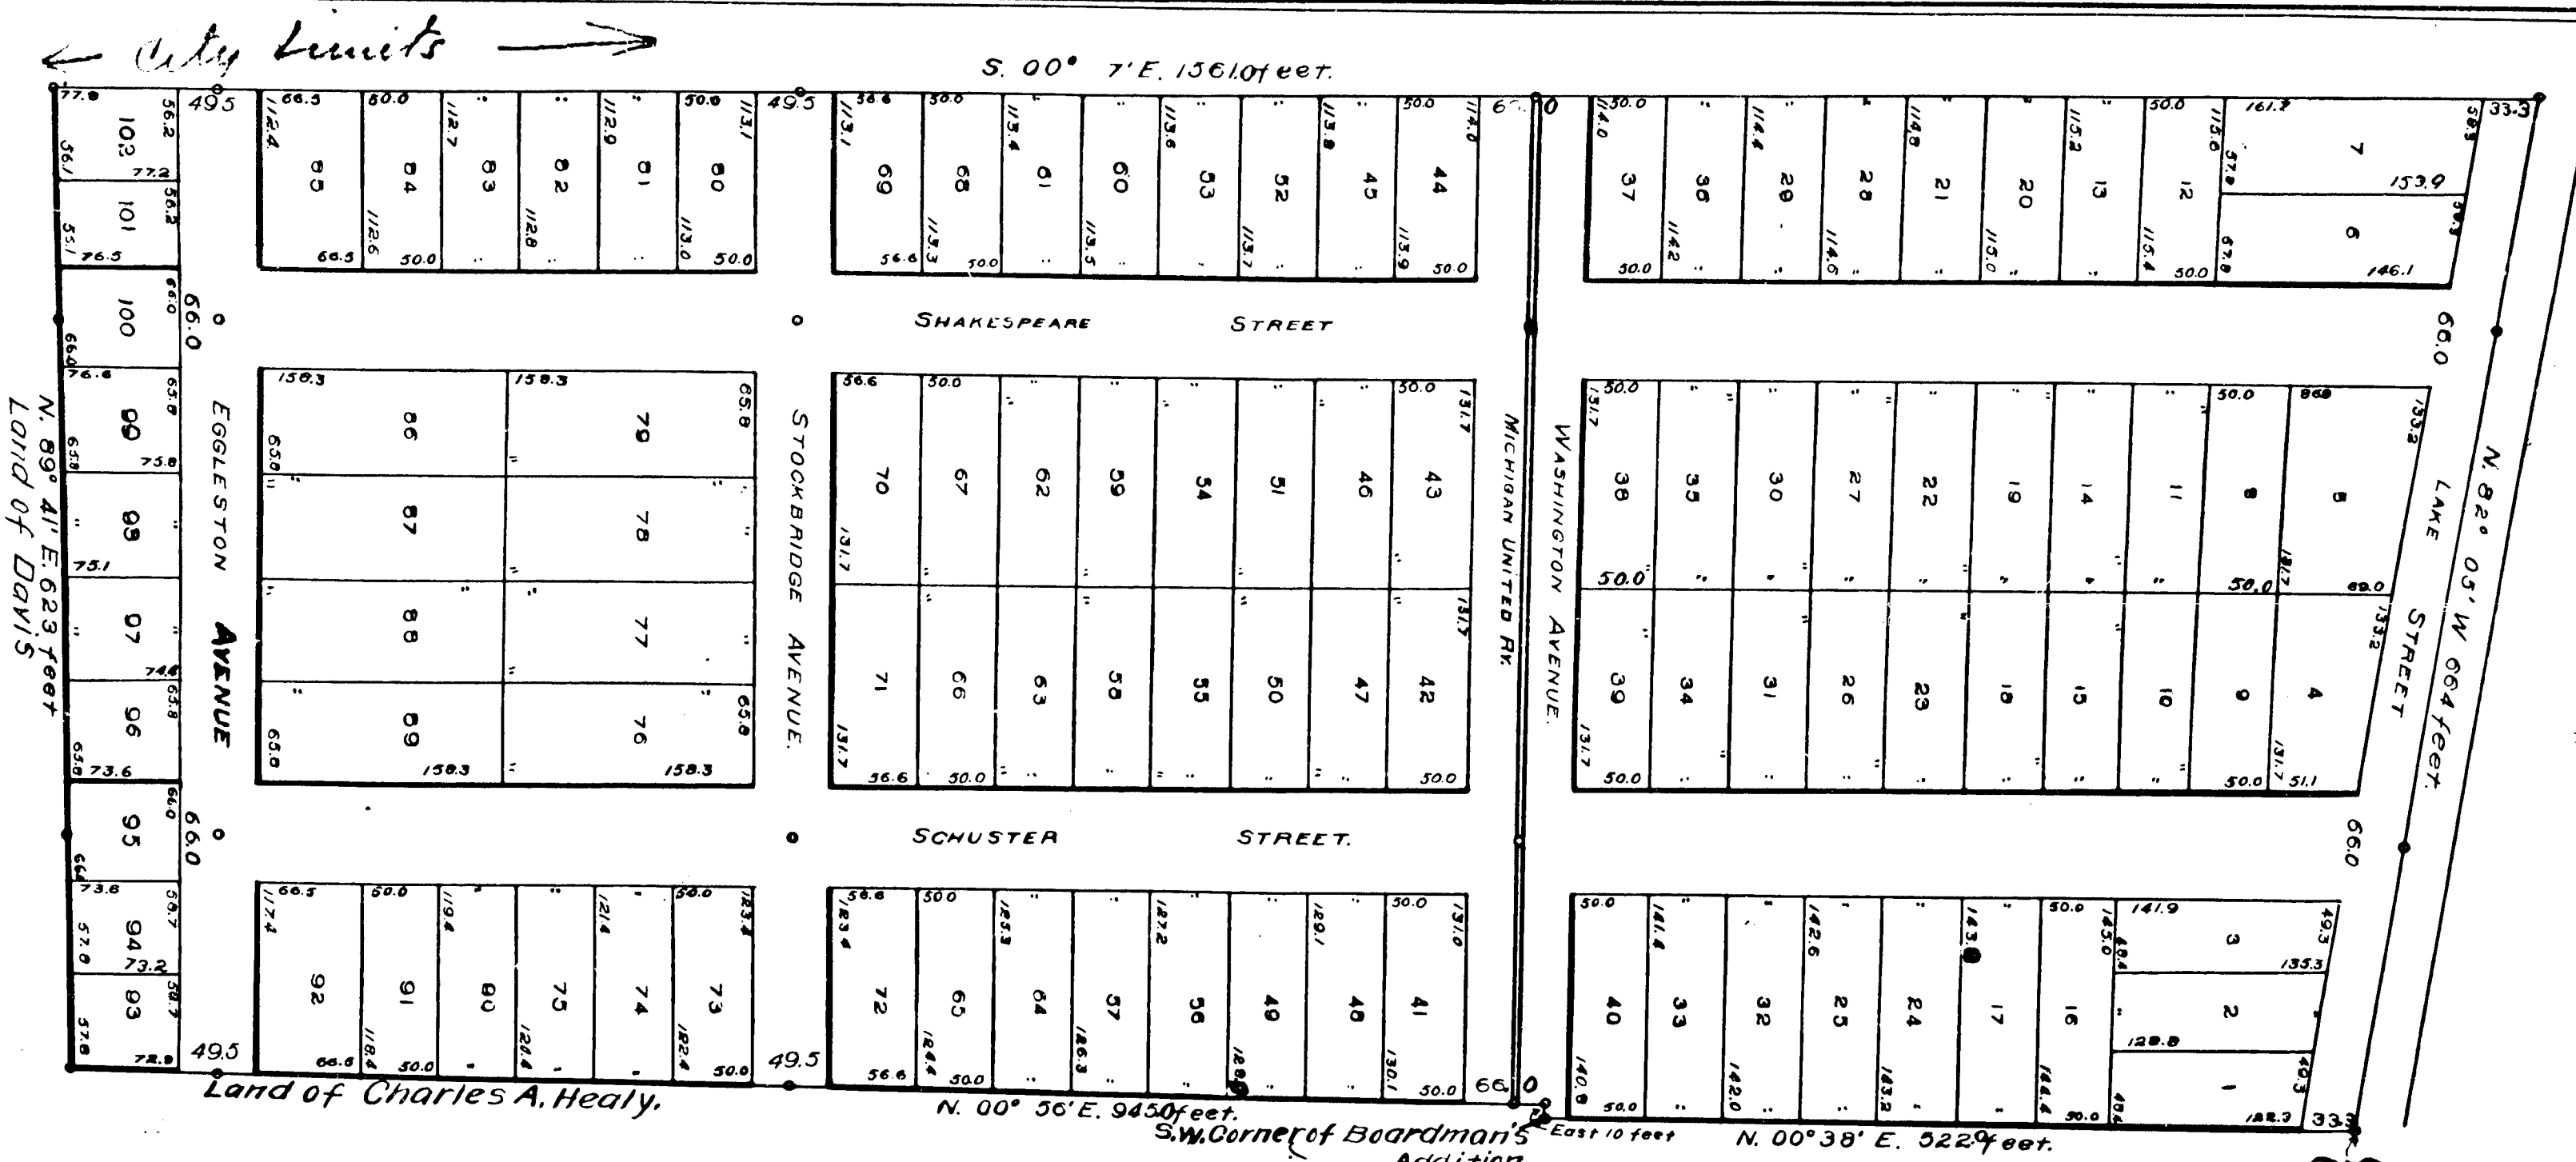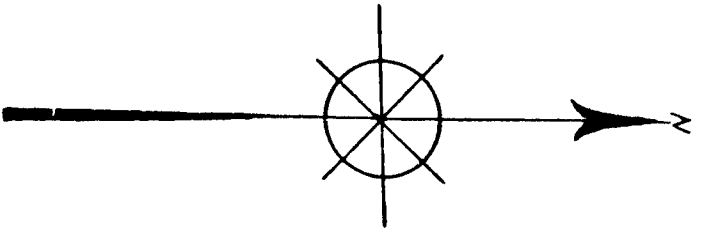

Scale - 1" = 100 feet