13203

6265

THE Celery Plat

KALAMAZOO, MICH.

1908

SCALE, 100 FEET PER INCH.

M. C. TAFT, SURVEYOR.

DESCRIPTION OF LAND PLATTED.

All that piece or parcel of land situate and lying in the east half of Section 9, T. 2 S., R. 11 W. and more particularly described by the following boundary lines:—Beginning at a point 4.5 feet south of the east and west quarter line and 660 feet east of the true center of the said section 9 and running thence north 30 minutes west 1325.8 feet, thence south 88 degrees and 48 minutes west 297 feet, thence north 39 minutes west 498.61 feet, thence north 88 degrees and 31 minutes east 952.7 feet, thence south 38 minutes east 1822.25 feet to a point 4.16 feet north of the aforesaid east and west quarter line of section 9, thence south 88 degrees and 12 minutes west 655.7 feet to the place of beginning, except the piece of land described by the following boundary lines:—Beginning at a point 61.5 feet north of the east and west quarter line and 660 feet east of the true center of the aforesaid section 9, and running thence north 30 minutes west along the first boundary line in the above description 66 feet, thence north 88 degrees and 12 minutes east 327.85 feet, thence south 30 minutes east 66 feet, thence south 88 degrees and 12 minutes west 327.85 feet to the place of beginning.

SURVEYOR'S CERTIFICATE.

I hereby certify that the plat delineated hereon is a correct one and that permanent monuments have been placed at all points marked thus (⊙) as hereon shown, at all angles in the boundaries and at all intersections of streets.

M. C. Taft
Surveyor.

DEDICATION.

KNOW ALL MEN BY THESE PRESENTS, that the Kalamazoo National Bank, a corporation organized and existing under and by virtue of the general banking laws of the United States of America and doing business at the City of Kalamazoo, State of Michigan, as proprietor, has caused the land embraced in the annexed plat to be surveyed, laid out and platted, to be known as THE CELERY PLAT, Kalamazoo, Mich., and that the streets as shown on said plat are hereby dedicated to the use of the public.

Witness: Kalamazoo National Bank
W. L. Otis By ____ President.
M. C. Taft and ____ Cashier.

STATE OF MICHIGAN, } ss.
COUNTY OF KALAMAZOO, }

On this 7th day of May 1908, before me the subscriber, a Notary Public in and for said county, personally appeared Edwin J. Phelps and Harry den Bleyker, who, being by me duly sworn did depose and say that they are respectively the President and Cashier of the Kalamazoo National Bank, a banking corporation, and that the seal hereto affixed is the corporate seal of said corporation, and that the same was so affixed and that the foregoing and accompanying plat was made and dedicated by them on behalf of said corporation pursuant to authority of its board of directors; and the said Edwin J. Phelps and Harry den Bleyker further acknowledged the execution of said plat to be their free act and deed as such President and Cashier, and the free act and deed of said corporation.

My commission expires Aug. 13 1911.
W. L. Otis
Notary Public, Kalamazoo County, Mich.

STATE OF MICHIGAN, }
OFFICE OF AUDITOR GENERAL. }

Examined and approved May 16 1908.
John F. Wilkinson
Deputy Auditor General.

STATE OF MICHIGAN, } ss.
KALAMAZOO COUNTY, }

KALAMAZOO, MICH., May 18th 1908.

This instrument was received for record this day, as a proper certificate was furnished in compliance with Section 135 of Act 206 of Public Acts of Michigan of 1893, as amended by Act 154 of Public Acts of Michigan of 1895.

Homer N. Elwell
Register of Deeds, Kalamazoo County, Mich.

CERTIFICATE OF RECORD.

REGISTER'S OFFICE, } ss.
KALAMAZOO COUNTY, }

Received for Record this 18th day of May, 1908, at 4:00 o'clock P. M., and recorded in Liber 7 of Plats, on page 36.

Homer N. Elwell
Register of Deeds.

CERTIFICATE OF COMPARISON WITH THE ORIGINAL.

STATE OF MICHIGAN, } ss.
COUNTY OF KALAMAZOO, }

We, Homer N. Elwell, Register of Deeds in and for said county, and M. C. Taft, of Kalamazoo, Michigan, Surveyor, hereby certify that we have each carefully compared this copy with the Original, THE CELERY PLAT, KALAMAZOO, MICH., and that it is an exact copy thereof, and of the whole of such original Map or Plat.

Homer N. Elwell
Register of Deeds.
M. C. Taft
Surveyor.

CERTIFICATE OF COMPARISON WITH THE RECORD.

STATE OF MICHIGAN, } ss.
COUNTY OF KALAMAZOO, }

We, Homer N. Elwell, Register of Deeds in and for said county, and M. C. Taft, of Kalamazoo, Michigan, Surveyor, hereby certify that we have each carefully compared the annexed copy with THE CELERY PLAT, KALAMAZOO, MICH., now on record in the office of the said Register of Deeds, and that it is a true transcript therefrom and of the whole of such record.

Homer N. Elwell
Register of Deeds.
M. C. Taft
Surveyor.

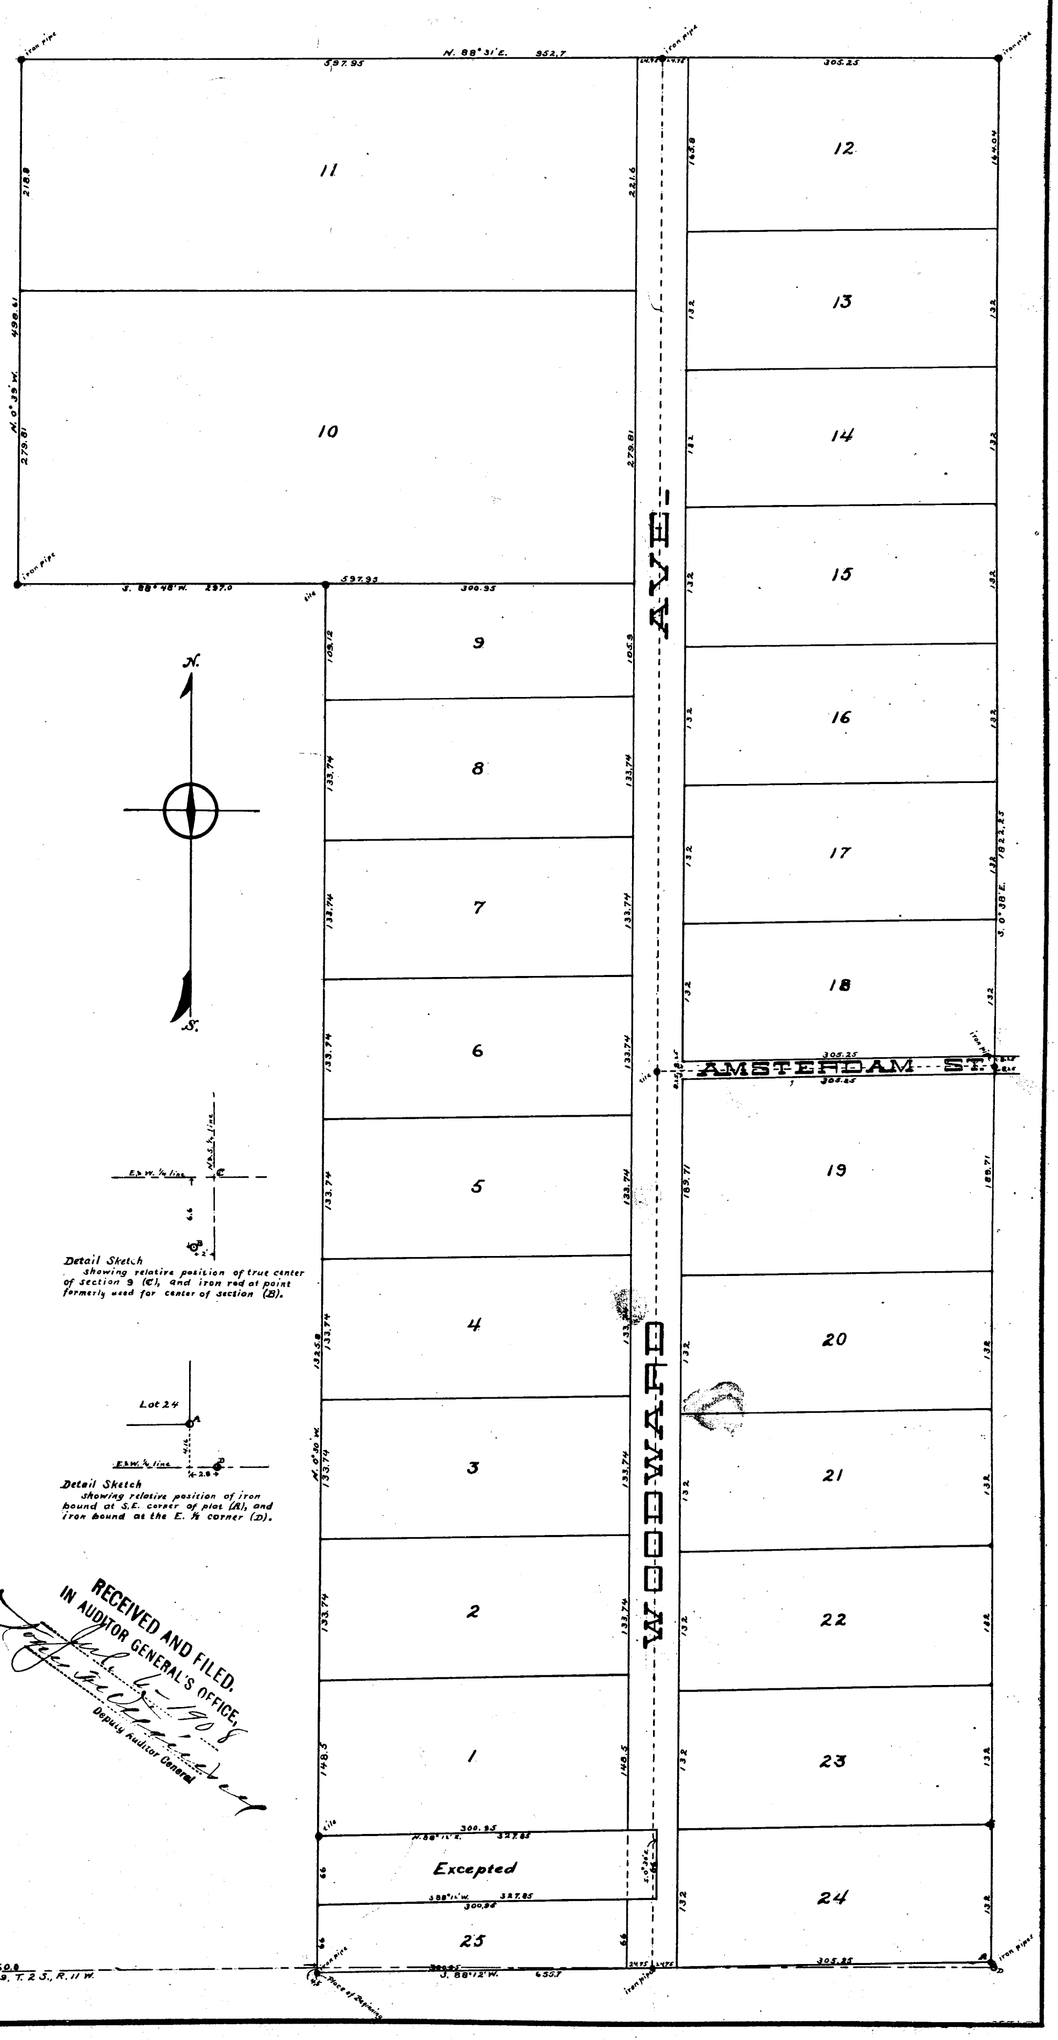

Detail Sketch
showing relative position of true center of section 9 (C), and iron rod at point formerly used for center of section (D).

Detail Sketch
showing relative position of iron bound at S.E. corner of plat (A), and iron found at the E. ¼ corner (D).

RECEIVED AND FILED, IN AUDITOR GENERAL'S OFFICE, May 16 1908
John F. Wilkinson
Deputy Auditor General

13203

6265

THE Celery Plat

KALAMAZOO, MICH.

1908

SCALE, 100 FEET PER INCH.

M. C. TAFT, SURVEYOR.

DESCRIPTION OF LAND PLATTED.

All that piece or parcel of land situate and lying in the east half of Section 9, T. 2 S., R. 11 W. and more particularly described by the following boundary lines:—Beginning at a point 4.5 feet south of the east and west quarter line and 660 feet east of the true center of the said section 9 and running thence north 30 minutes west 1325.8 feet, thence south 88 degrees and 48 minutes west 297 feet, thence north 39 minutes west 498.61 feet, thence north 88 degrees and 31 minutes east 952.7 feet, thence south 38 minutes east 1822.25 feet to a point 4.16 feet north of the aforesaid east and west quarter line of section 9, thence south 88 degrees and 12 minutes west 655.7 feet to the place of beginning, except the piece of land described by the following boundary lines:—Beginning at a point 61.5 feet north of the east and west quarter line and 660 feet east of the true center of the aforesaid section 9, and running thence north 30 minutes west along the first boundary line in the above description 66 feet, thence north 88 degrees and 12 minutes east 327.85 feet, thence south 30 minutes east 66 feet, thence south 88 degrees and 12 minutes west 327.85 feet to the place of beginning.

SURVEYOR'S CERTIFICATE.

I hereby certify that the plat delineated hereon is a correct one and that permanent monuments have been placed at all points marked thus (O) as hereon shown, at all angles in the boundaries and at all intersections of streets.

M. C. Taft
Surveyor.

DEDICATION.

KNOW ALL MEN BY THESE PRESENTS, that the Kalamazoo National Bank, a corporation organized and existing under and by virtue of the general banking laws of the United States of America and doing business at the City of Kalamazoo, State of Michigan, as proprietor, has caused the land embraced in the annexed plat to be surveyed, laid out and platted, to be known as THE CELERY PLAT, Kalamazoo, Mich., and that the streets as shown on said plat are hereby dedicated to the use of the public.

Witness { Kalamazoo National Bank
W. J. P. By Edwin J. Phelps President.
M. C. Taft and Harry den Bleyker Cashier.

STATE OF MICHIGAN, } ss.
COUNTY OF KALAMAZOO, }

On this 21st day of May 1908, before me the subscriber, a Notary Public in and for said county, personally appeared Edwin J. Phelps and Harry den Bleyker, who, being by me duly sworn did depose and say that they are respectively the President and Cashier of the Kalamazoo National Bank, a banking corporation, and that the seal hereto affixed is the corporate seal of said corporation, and that the same was so affixed and that the foregoing and accompanying plat was made and dedicated by them on behalf of said corporation pursuant to authority of its board of directors; and the said Edwin J. Phelps and Harry den Bleyker further acknowledged the execution of said plat to be their free act and deed as such President and Cashier, and the free act and deed of said corporation.

My commission expires Aug. 13 1911.

L. D. Otis
Notary Public, Kalamazoo County, Mich.

STATE OF MICHIGAN, }
OFFICE OF AUDITOR GENERAL. }

Examined and approved May 16th 1908.

John F. Wilkinson
Deputy Auditor General.

STATE OF MICHIGAN, } ss.
KALAMAZOO COUNTY, }

KALAMAZOO, MICH., May 18th 1908.

This instrument was received for record this day, as a proper certificate was furnished in compliance with Section 135 of Act 206 of Public Acts of Michigan of 1893, as amended by Act 154 of Public Acts of Michigan of 1895.

Homer N. Elwell
Register of Deeds, Kalamazoo County, Mich.

CERTIFICATE OF RECORD.

REGISTER'S OFFICE, } ss.
KALAMAZOO COUNTY, }

Received for Record this 18th day of May, 1908, at 4:00 o'clock P. M., and recorded in Liber 2 of Plats, on page 36.

Homer N. Elwell
Register of Deeds.

CERTIFICATE OF COMPARISON WITH THE ORIGINAL.

STATE OF MICHIGAN, } ss.
COUNTY OF KALAMAZOO, }

We, Homer N. Elwell, Register of Deeds in and for said county, and M. C. Taft, of Kalamazoo, Michigan, Surveyor, hereby certify that we have each carefully compared this copy with the Original, THE CELERY PLAT, KALAMAZOO, MICH., and that it is an exact copy thereof, and of the whole of such original Map or Plat.

Homer N. Elwell
Register of Deeds.

M. C. Taft
Surveyor.

CERTIFICATE OF COMPARISON WITH THE RECORD.

STATE OF MICHIGAN, } ss.
COUNTY OF KALAMAZOO, }

We, Homer N. Elwell, Register of Deeds in and for said county, and M. C. Taft, of Kalamazoo, Michigan, Surveyor, hereby certify that we have each carefully compared the annexed copy with THE CELERY PLAT, KALAMAZOO, MICH., now on record in the office of the said Register of Deeds, and that it is a true transcript therefrom and of the whole of such record.

Homer N. Elwell
Register of Deeds.
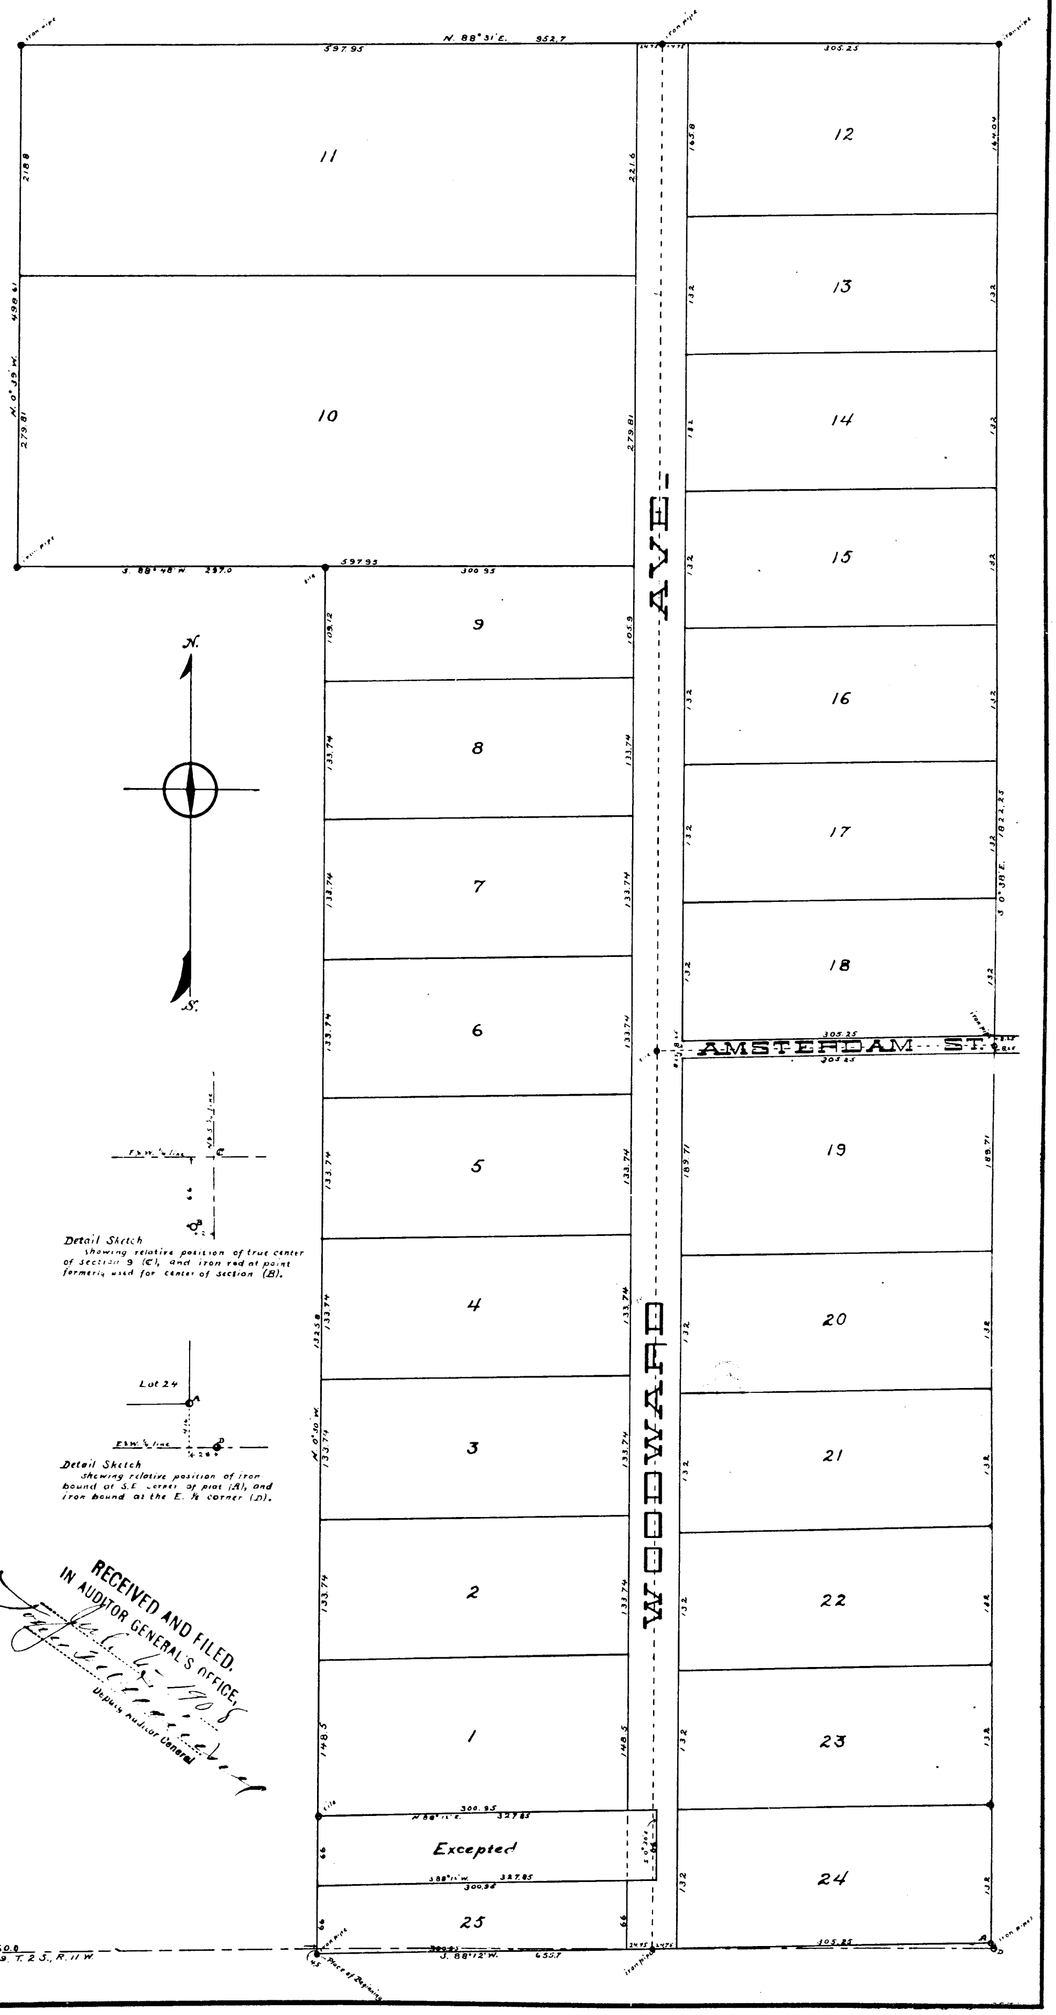
M. C. Taft
Surveyor.