

BAKER'S SUBURBAN PLAT

KALAMAZOO, MICHIGAN

Scale 150 feet per inch



Michigan Engineering Co.

Per Edward J. Stevens, Surveyor

LAND TO BE PLATTED

The land embraced in the annexed plat of BAKER'S SUBURBAN PLAT, Kalamazoo, Michigan, is described by bounding lines as follows:

Commencing at a tile monument, being the quarter post at the southwest corner of the southeast quarter of Section 12, Township 2 South, Range 11 West; thence North 0° 27' West, and along the north and south quarter line 1666.8 feet; thence South 89° 58' East 1330.8 feet to the center of Nazareth Road; thence South 0° 13' East, and along the center line of said Nazareth Road, 1665.4 feet to the center line of East Avenue; thence West, and along the center line of said East Avenue 1324.75 feet to the place of beginning.

SURVEYOR'S CERTIFICATE

I hereby certify that the plat delineated hereon is a correct one, and that permanent monuments, consisting of iron rods, one-half inch in diameter and eighteen inches long, have been placed at all points marked thus (o) as hereon shown, at all angles in the boundaries of the land platted, at the corners of all lots and at the intersection of streets.

MICHIGAN ENGINEERING CO.

Per *Edw. J. Stevens*
Surveyor.

State of Michigan, }
Kalamazoo County. } S. S.

Kalamazoo, Mich. *Aug. 30th* 1909.
This instrument was received for record this day, as a proper certificate was furnished in compliance with Section 135 of Act 206 of Public Acts of Michigan of 1893, as amended by Act 154 of Public Acts of Michigan of 1895.

S. H. Carlton
Register of Deeds, Kalamazoo County, Michigan.

Register's Office,
County of Kalamazoo.

Received for record this *21st* day of *Aug.*

A. D. *1909* at *11:50* o'clock *AM* and recorded in book No. *8* of Plats, on page *15*.

S. H. Carlton
Register of Deeds.

DEDICATION

KNOW ALL MEN BY THESE PRESENTS, that we, C. A. Baker and Susanna Baker, his wife, as proprietors, have caused the land embraced in the annexed plat to be surveyed, laid out and platted, to be known as Baker's Suburban Plat, Kalamazoo, Mich., and that the streets as shown on said plat, are hereby dedicated to the public.

Witnesses *Frank S. Weston* [L. S.]
Edw. J. Stevens [S.]

State of Michigan.

County of Kalamazoo.

On this *1st* day of *April*, 1909, before me, a Notary Public in and for the said County, personally came the above named C. A. Baker, and Susanna Baker, his wife, known to me to be the persons who executed the above dedication, and acknowledged the same to be their free act and deed.

Frank S. Weston
Notary Public, Kalamazoo County.

My commission expires *Nov. 8th* 1910.

State of Michigan.

Office of Auditor General.

Examined and approved *April 30, 1909*

Nathan L. Sampson
Deputy Auditor General.

State of Michigan,
County of Kalamazoo.

We, S. H. Carlton, Register of Deeds, and Edw. J. Stevens, Surveyor, hereby certify that we have each carefully compared the annexed copy with the plat of BAKER'S SUBURBAN PLAT, Kalamazoo, Michigan, now on record in the office of the said Register of Deeds, and that it is a true copy thereof and of the whole of such record.

S. H. Carlton
Register of Deeds.
Edw. J. Stevens
Surveyor.


RECEIVED AND FILED.

IN AUDITOR GENERAL'S OFFICE,

SEP 4 - 1909

Nathan L. Sampson
Deputy Auditor General

13209

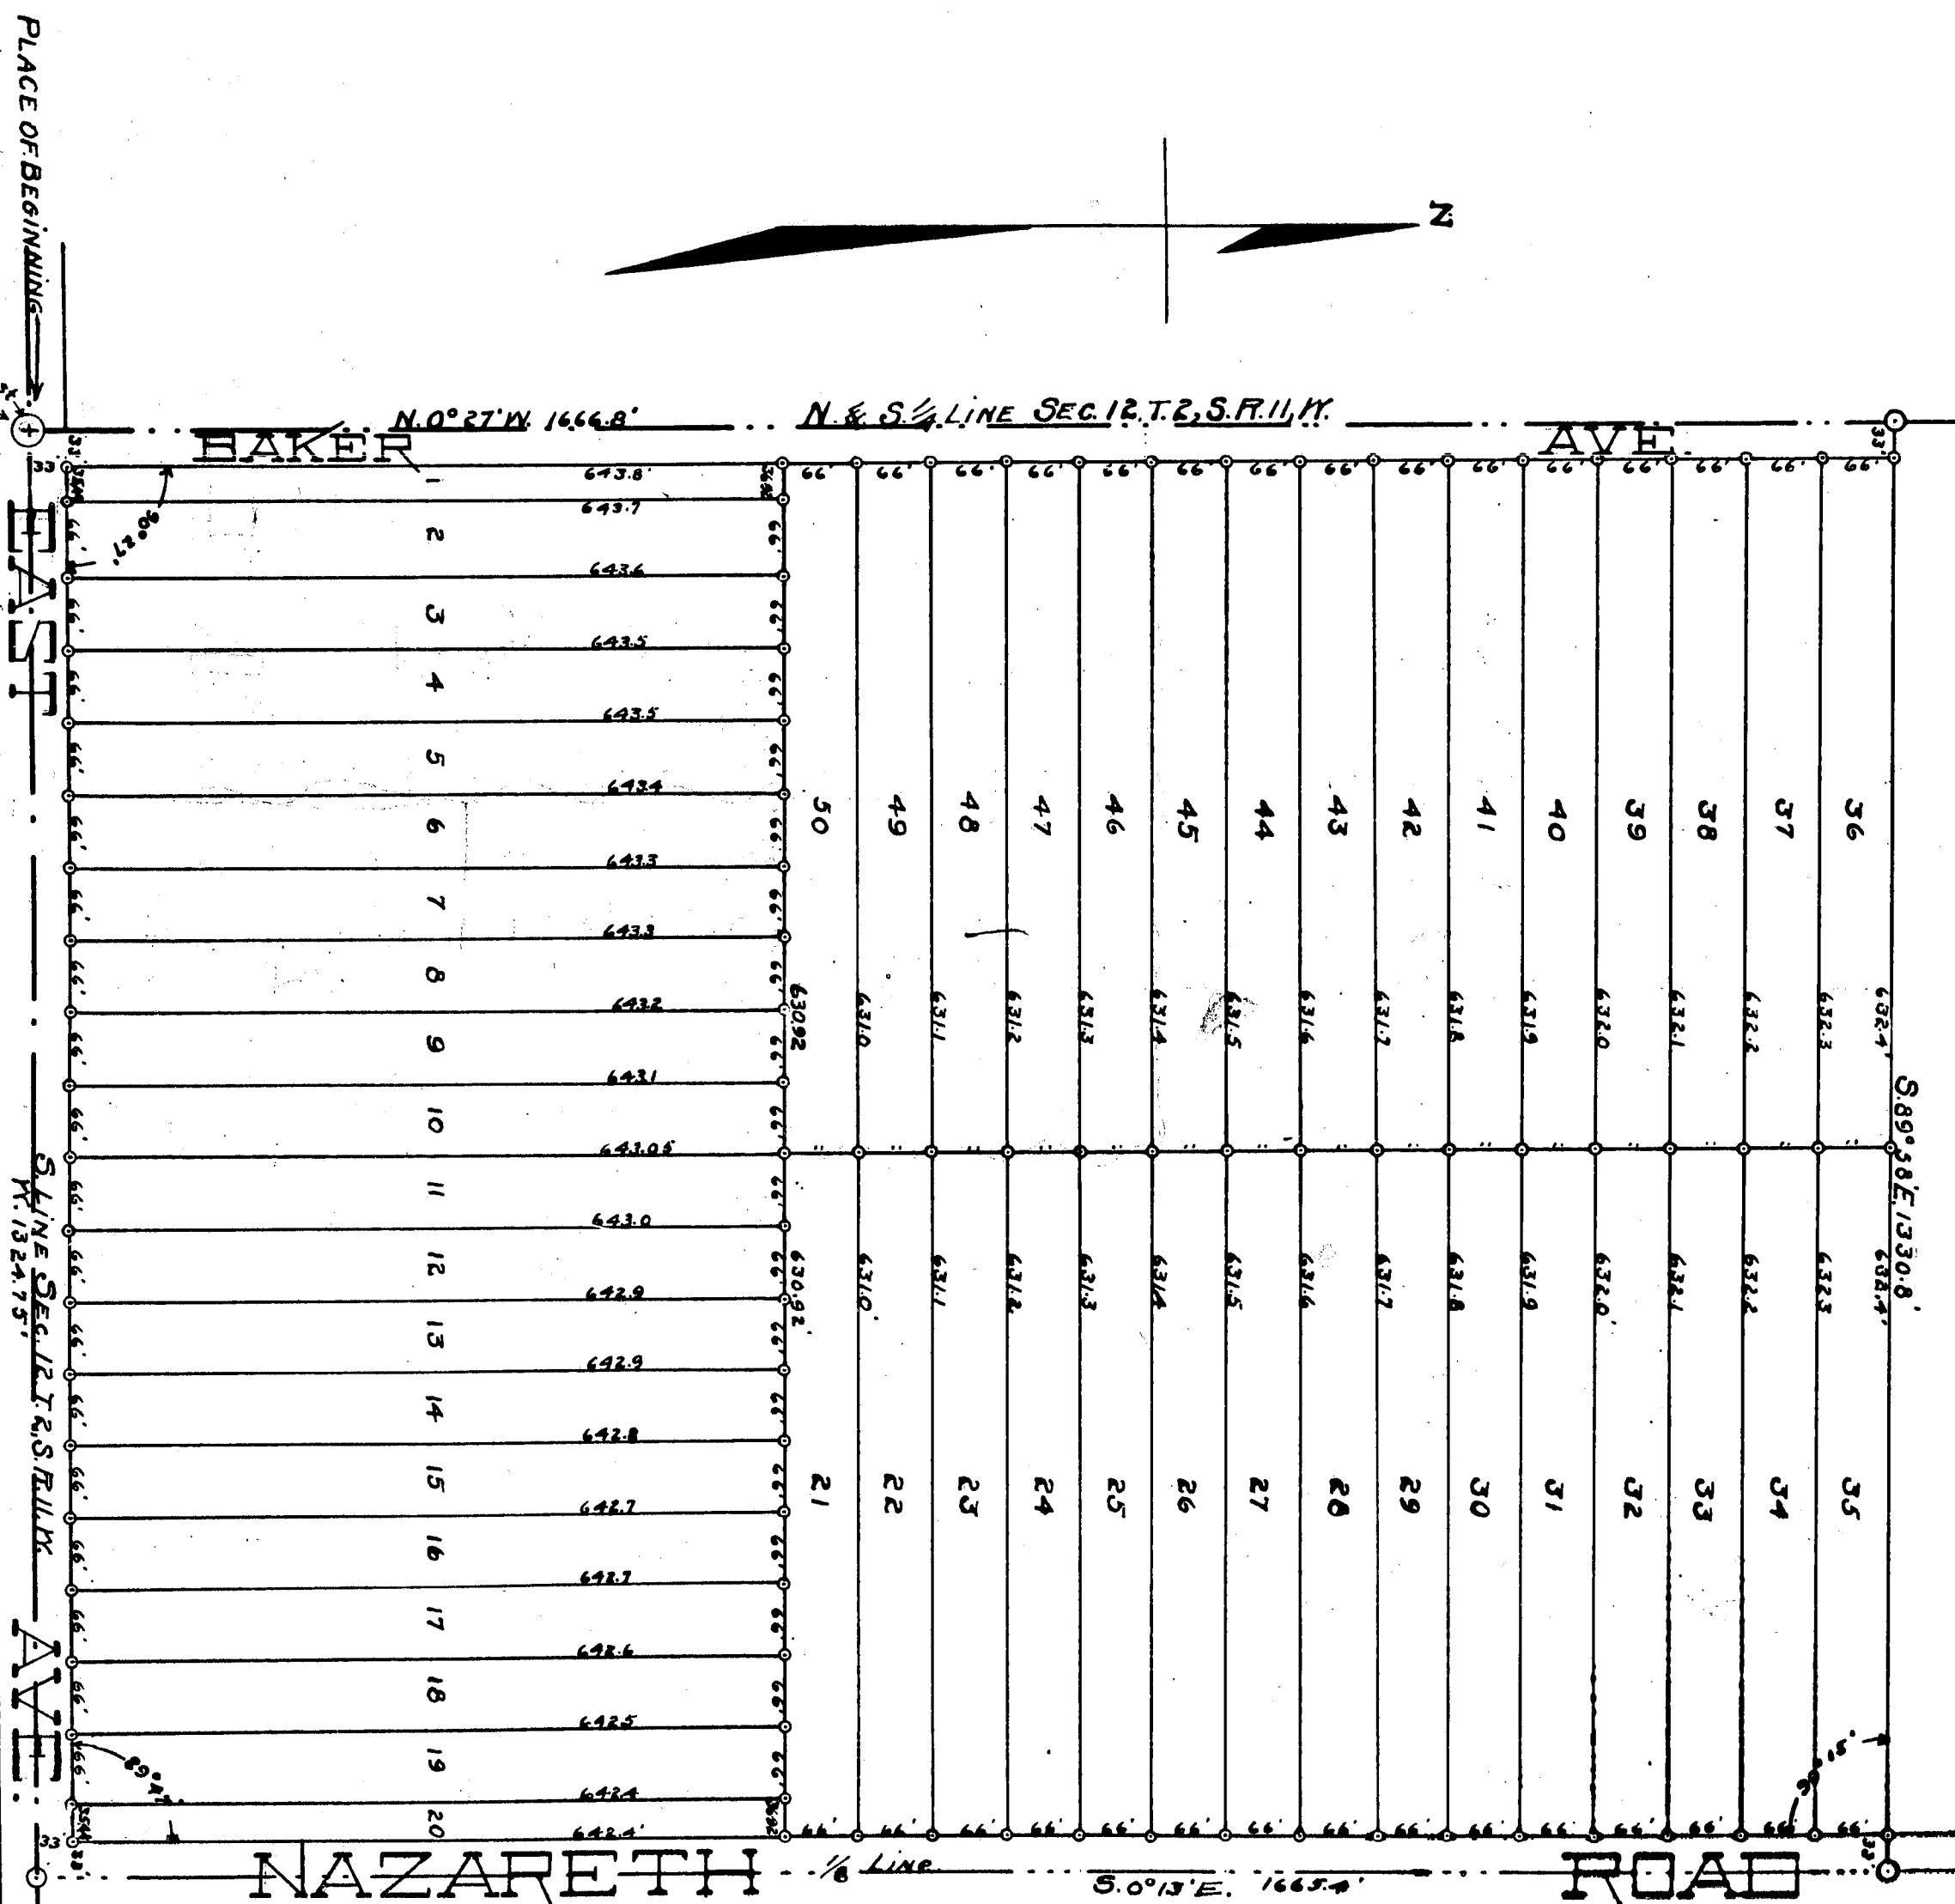

BAKER'S SUBURBAN PLAT

KALAMAZOO, MICHIGAN

Scale 150 feet per inch

0 100 200 300

Michigan Engineering Co.

Per Edward J. Stevens, Surveyor

LAND TO BE PLATTED

The land embraced in the annexed plat of BAKER'S SUBURBAN PLAT, Kalamazoo, Michigan, is described by bounding lines as follows:

Commencing at a tile monument, being the quarter post at the southwest corner of the southeast quarter of Section 12, Township 2 South, Range 11 West; thence North 0° 27' West, and along the north and south quarter line 1666.8 feet; thence South 89° 58' East 1330.8 feet to the center of Nazareth Road; thence South 0° 13' East, and along the center line of said Nazareth Road, 1665.4 feet to the center line of East Avenue; thence West, and along the center line of said East Avenue 1324.75 feet to the place of beginning.

SURVEYOR'S CERTIFICATE

I hereby certify that the plat delineated hereon is a correct one, and that permanent monuments, consisting of iron rods, one-half inch in diameter and eighteen inches long, have been placed at all points marked thus (o) as hereon shown, at all angles in the boundaries of the land platted, at the corners of all lots and at the intersection of streets.

MICHIGAN ENGINEERING CO.

Per *Edward J. Stevens*
Surveyor.

State of Michigan, }
Kalamazoo County, } S. S.

Kalamazoo, Mich., *Aug. 30th* 1909.
This instrument was received for record this day, as a proper certificate was furnished in compliance with Section 135 of Act 206 of Public Acts of Michigan of 1893, as amended by Act 154 of Public Acts of Michigan of 1895.

S. H. Carlton
Register of Deeds, Kalamazoo County, Michigan.

Register's Office,
County of Kalamazoo.

Received for record this *24th* day of *Aug.*
A. D. *1909* at *11* o'clock *AM* and recorded in
book No. *8* of Plats, on page *15*.
S. H. Carlton
Register of Deeds.

DEDICATION

KNOW ALL MEN BY THESE PRESENTS, that we, C. A. Baker and Susanna Baker, his wife, as proprietors, have caused the land embraced in the annexed plat to be surveyed, laid out and platted, to be known as Baker's Suburban Plat, Kalamazoo, Mich., and that the streets as shown on said plat, are hereby dedicated to the public.

Witnesses *Edw. J. Stevens* [L. S.]
S. H. Carlton [S. S.]

State of Michigan,
County of Kalamazoo.

On this *24th* day of *Aug.* 1909,
before me, a Notary Public in and for the said County, personally came the above named C. A. Baker, and Susanna Baker, his wife, known to me to be the persons who executed the above dedication, and acknowledged the same to be their free act and deed.

Frank S. Weston
Notary Public, Kalamazoo County.

My commission expires *Nov. 8th* 1910.

State of Michigan,
Office of Auditor General.

Examined and approved, *April 30, 1909*
Walter J. Simpson
Deputy Auditor General.

State of Michigan,
County of Kalamazoo.

We, S. H. Carlton, Register of Deeds, and Edw. J. Stevens, Surveyor, hereby certify that we have each carefully compared the annexed copy with the plat of BAKER'S SUBURBAN PLAT, Kalamazoo, Michigan, now on record in the office of the said Register of Deeds, and that it is a true copy thereof and of the whole of such record.

S. H. Carlton
Register of Deeds.
Edw. J. Stevens
Surveyor.

RECEIVED AND FILED,
IN AUDITOR GENERAL'S OFFICE,

Walter J. Simpson
Deputy Auditor General

13209

