

PLAT OF Territorial Cemetery

Charleston Township,
Kalamazoo County, Michigan

SURVEY BY
MICHIGAN ENGINEERING CO.
KALAMAZOO, MICHIGAN

Scale 1 inch to 20 feet.
0' 5' 10' 20' 30' 40' 50'

DESCRIPTION OF LAND PLATED

The land embraced in the annexed plat of TERRITORIAL CEMETERY, is described as follows: Beginning at a point in the N. and S. $\frac{1}{4}$ line of section 10, T. 2, S. R. 9, W. 286.15 feet North of the South $\frac{1}{4}$ Sec. post of said Sec. 10 and running thence N. along said N. and S. $\frac{1}{4}$ line 189.6 feet to the Southern line of the Territorial Road; thence N. 41° 19' E. 286.2 feet, along the Southern line of the Territorial Road; thence S. 0° 6' W. 401.7 feet; thence S. 89° 8' W. 189.8 feet to the place of Beginning.

SURVEYOR'S CERTIFICATE

I hereby certify that the plat hereon delineated is a correct one, and that permanent monuments consisting of iron pipe one inch in diameter and twenty-four inches long, have been planted at all points marked thus (O) as thereon shown, and at all angles in the boundaries of the land plated.

Walter C. McKeefry
Surveyor.

DEDICATION

KNOW ALL MEN BY THESE PRESENTS, That, the Board of Health of Charleston Township, Kalamazoo County, State of Michigan, have caused the land embraced in the annexed plat to be surveyed, laid out and platted, to be known as TERRITORIAL CEMETERY, and that all the walks, paths and other property not included within the boundary lines of the lots thereon shown are hereby dedicated to the use of the public.

Signed in the presence of

C. H. Holmes
BOARD OF HEALTH OF CHARLESTON TOWNSHIP,
Kalamazoo County, State of Michigan.
by *Robert N. Maksfeld*, Chairman [L. S.]
by *Joseph D. Stafford*, Clerk [L. S.]

State of Michigan,
County of Kalamazoo, } ss.

On this *ninth* day of *February*, A. D., 1910, before me, appeared Robert N. Wakefield, Chairman, and Joseph D. Stafford, Clerk, to me personally known, who being by me duly sworn, did say that they are the Chairman and Clerk of the Board of Health of Charleston Township, Kalamazoo County, State of Michigan, and acknowledged said instrument to be the free act and deed of said Board of Health.

C. H. Holmes
Notary Public,
Kalamazoo County, Michigan.

My commission expires *Dec. 14, 1912*.

TOWNSHIP OF CHARLESTON,
COUNTY OF KALAMAZOO,
STATE OF MICHIGAN.

The annexed plat of TERRITORIAL CEMETERY was approved by the Township Board in meeting *February 9th*, 1910.

Joseph D. Stafford
Township Clerk.

OFFICE OF COUNTY TREASURER,

Kalamazoo County,
Kalamazoo, Michigan, *Feb 9*, 1910.

I HEREBY CERTIFY, That there are *no* tax liens or title held by the state on the lands described below, and that there are *no* tax liens or titles held by individuals on said lands, for the five years preceding the *ninth* day of *Feb*, 1910, and that the taxes for said period of five years are *paid*, as shown by the records of this office.

This certificate does not apply to taxes, if any, now in process of collection by township, city or village collecting officers.

DESCRIPTION.
PLAT OF TERRITORIAL CEMETERY
CHARLESTON TOWNSHIP,
Kalamazoo County, Michigan.


Arthur J. Gaffney
County Treasurer.

I hereby certify that this is a true copy of the Map or Plat forwarded the Register of Deeds for recording.
Compared *MAR 3-1910*
Geo. A. McKeefry
Deputy Auditor General.

COPY
REGISTER'S OFFICE, } ss.
Kalamazoo County
Charleston Township
Map recorded *Feb 10*
MAR 3-1910
FILED
ORIGINAL ON FILE

Filed in Auditor General's Dept.
MAR 7-1910
Geo. A. McKeefry
Deputy Auditor General.

Examined and Approved
MAR 25 1910
W. C. McKeefry
Deputy Auditor General.

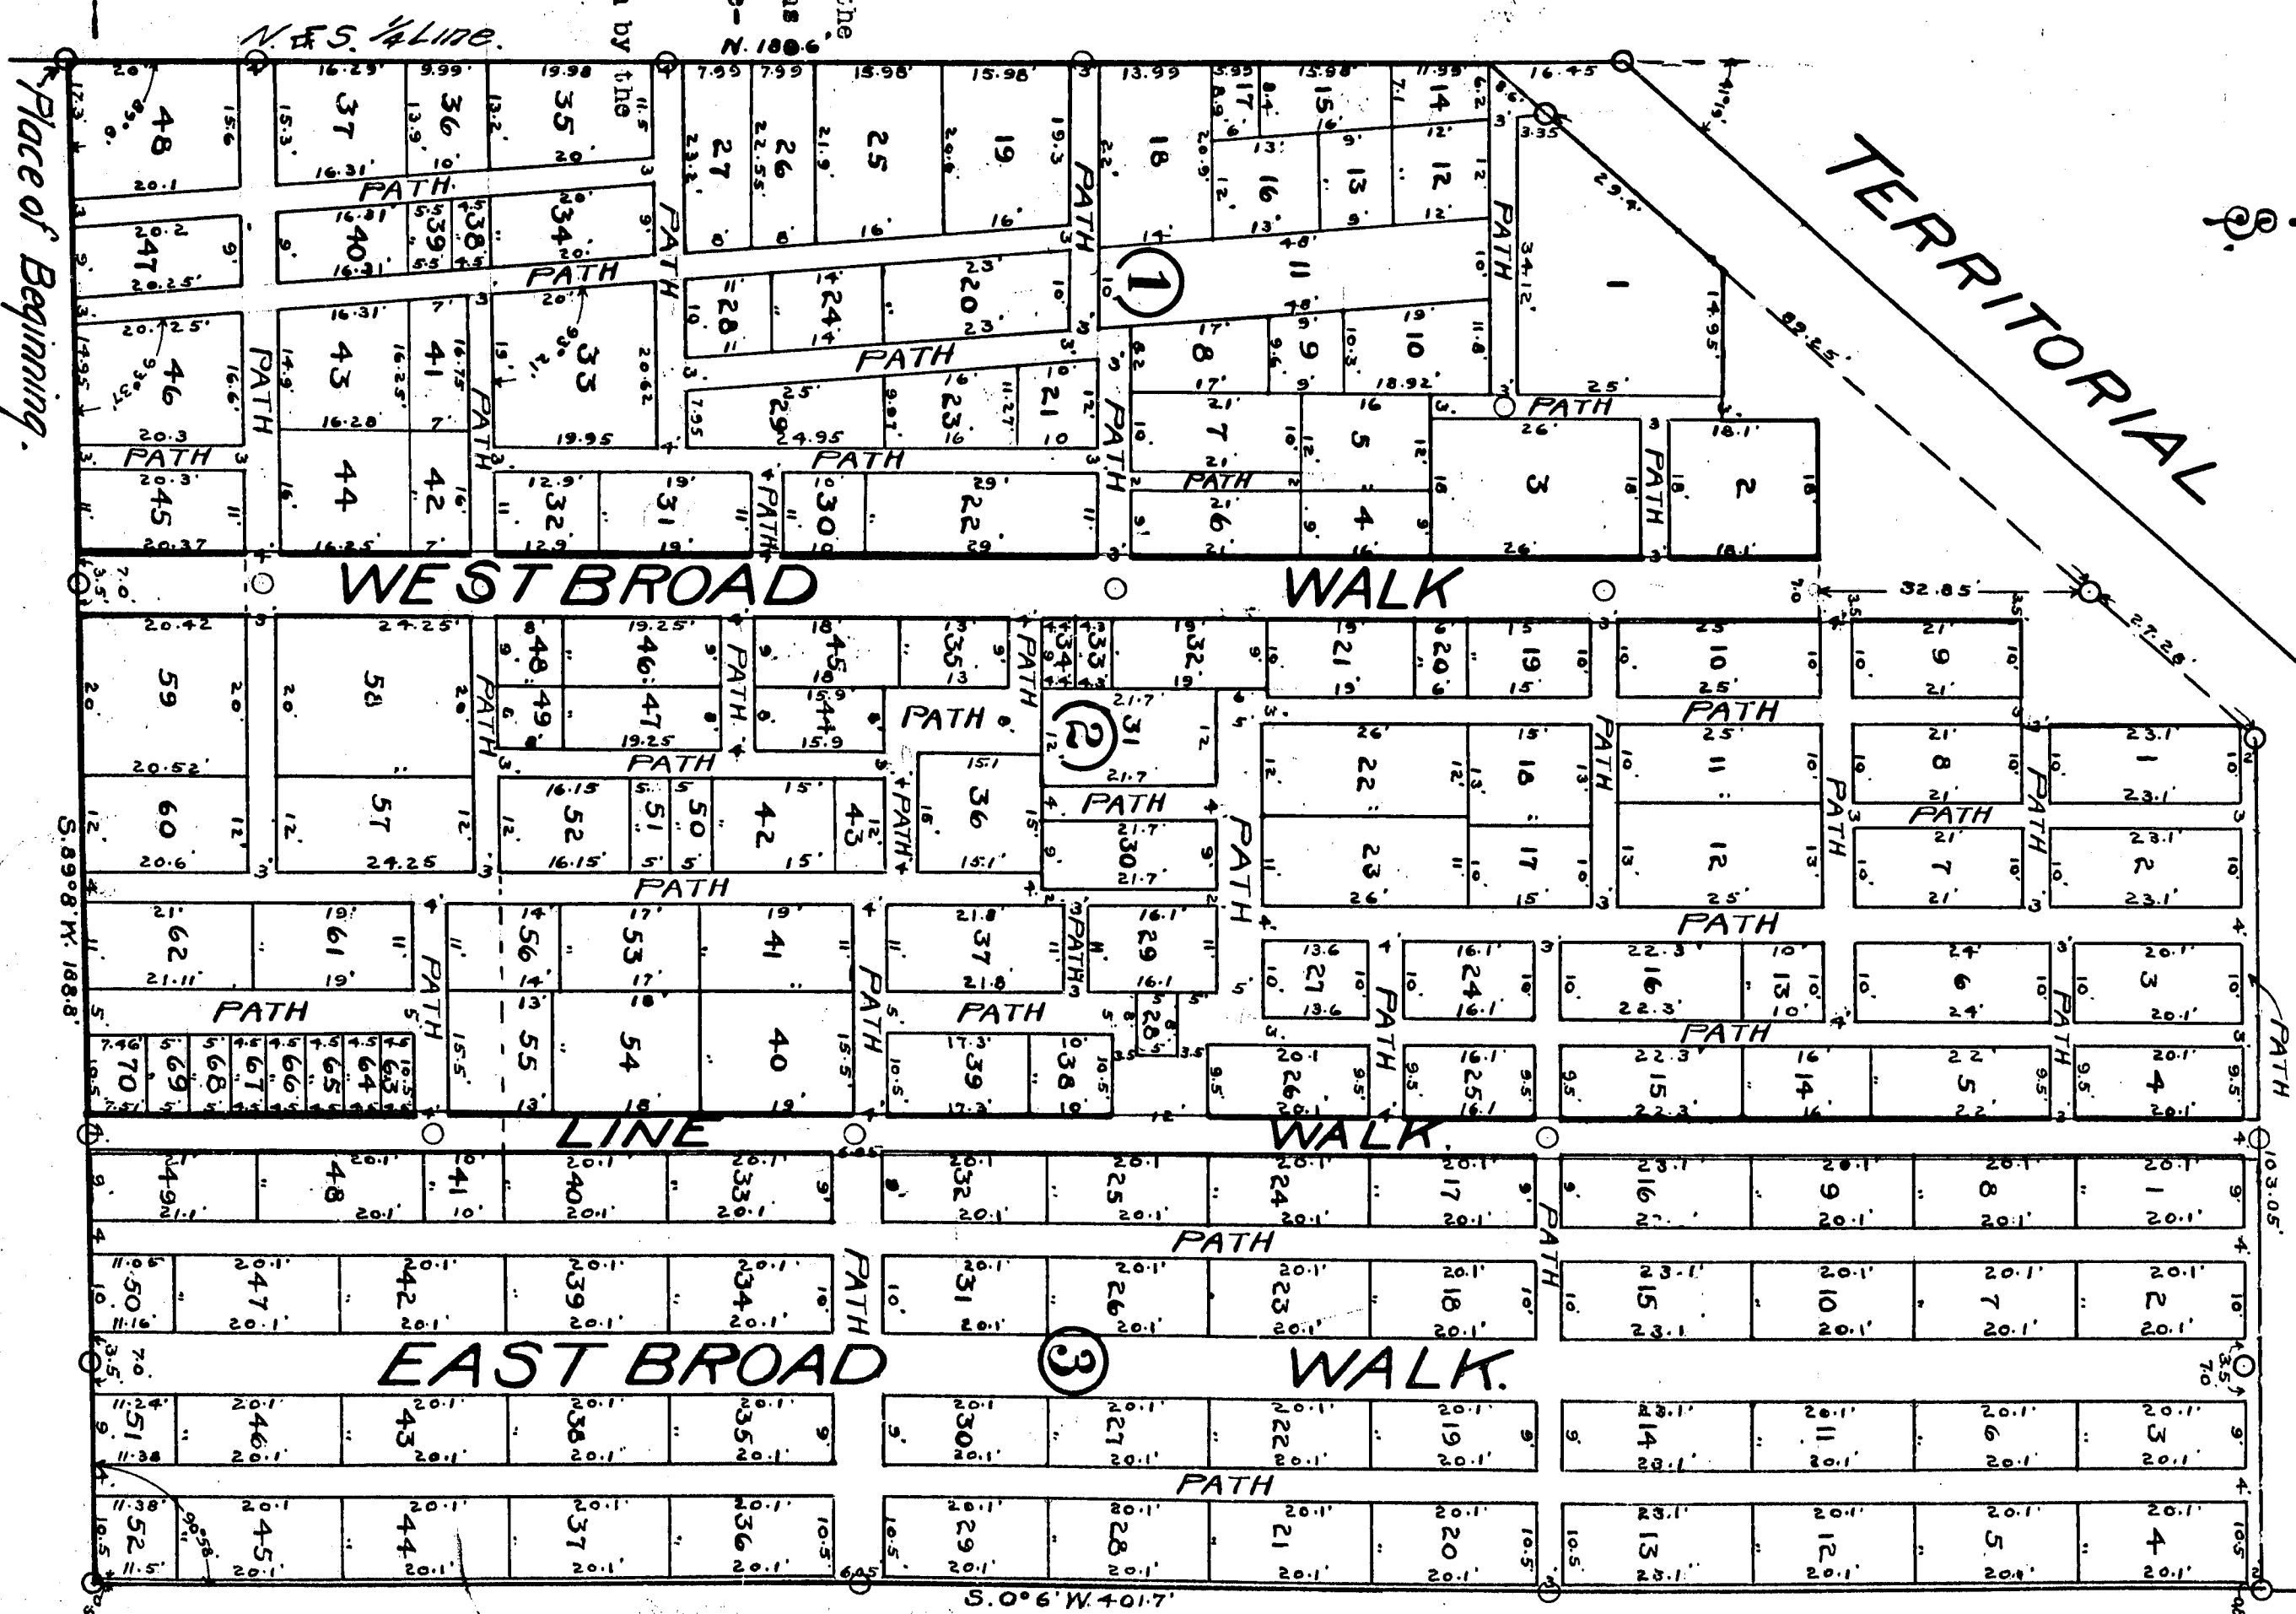

Place of Beginning.

PLAT OF Territorial Cemetery

Charleston Township,
Kalamazoo County, Michigan

SURVEY BY
MICHIGAN ENGINEERING CO.
KALAMAZOO, MICHIGAN

Scale 1 inch to 20 feet.
0' 5' 10' 20' 30' 40' 50'

DESCRIPTION OF LAND PLATTED

The land embraced in the annexed plat of TERRITORIAL CEMETERY, is described as follows: Beginning at a point in the N. and S. $\frac{1}{4}$ line of section 10, T. 2, S. R. 9, W. 208.15 feet North of the South $\frac{1}{4}$ Sec. post of said Sec. 10 and running thence N. along said N. and S. $\frac{1}{4}$ line 140.8 feet to the Southern line of the Territorial Road; thence N. 41° 19' E. 246.2 feet, along the Southern line of the Territorial Road; thence S. 0° 0' W. 401.7 feet; thence S. 89° 8' W. 188.8 feet to the place of beginning.

SURVEYOR'S CERTIFICATE

I hereby certify that the plat hereon delineated is a correct one, and that permanent monuments consisting of iron pipe one inch in diameter and twenty-four inches long, have been planted at all points marked thus (O) as thereon shown, and at all angles in the boundaries of the land platted.

Wm. C. L. DeForest
Surveyor.

DEDICATION

KNOW ALL MEN BY THESE PRESENTS: That the Board of Health of Charleston Township, Kalamazoo County, State of Michigan, have caused the land embraced in the annexed plat to be surveyed, laid out and platted, to be known as TERRITORIAL CEMETERY, and that all the walks, paths and other property not included within the boundary thereof the lots thereon shown are hereby dedicated to the use of the public.

Signed in the presence of

C. H. Holmes, BOARD OF HEALTH OF CHARLESTON TOWNSHIP,
Kalamazoo County, State of Michigan.
R. Henry Hopkins, by Robert N. Wakefield, Chairman [L.S.]
by Joseph D. Stafford, Clerk [L.S.]

State of Michigan, } ss.
County of Kalamazoo, }

On this ninth day of February, A. D. 1910, before me, appeared Robert N. Wakefield, Chairman, and Joseph D. Stafford, Clerk, to me personally known, who being by me duly sworn, did say that they are the Chairman and Clerk of the Board of Health of Charleston Township, Kalamazoo County, State of Michigan, and acknowledged said instrument to be the free act and deed of said Board of Health.

C. H. Holmes, Notary Public,
Kalamazoo County, Michigan.

My commission expires Dec. 14, 1912.

TOWNSHIP OF CHARLESTON, } s.s.
COUNTY OF KALAMAZOO, }

The annexed plat of TERRITORIAL CEMETERY was approved by the Township Board in meeting February 9th, 1910.
Joseph D. Stafford, Township Clerk.

OFFICE OF COUNTY TREASURER,


Kalamazoo County,
Kalamazoo, Michigan, Feb. 9, 1910.

I HEREBY CERTIFY, That there are No tax liens or title held by the state on the lands described below, and that there are No tax liens or titles held by individuals on said lands, for the five years preceding the ninth day of Feb., 1910, and that the taxes for said period of five years are paid, as shown by records of this office.

This certificate does not apply to taxes, if any, now in process of collection by township, city or village collecting officers.

DESCRIPTION.
PLAT OF TERRITORIAL CEMETERY
Charleston Township,
Kalamazoo County, Michigan.

Arthur J. Gaffney
County Treasurer.

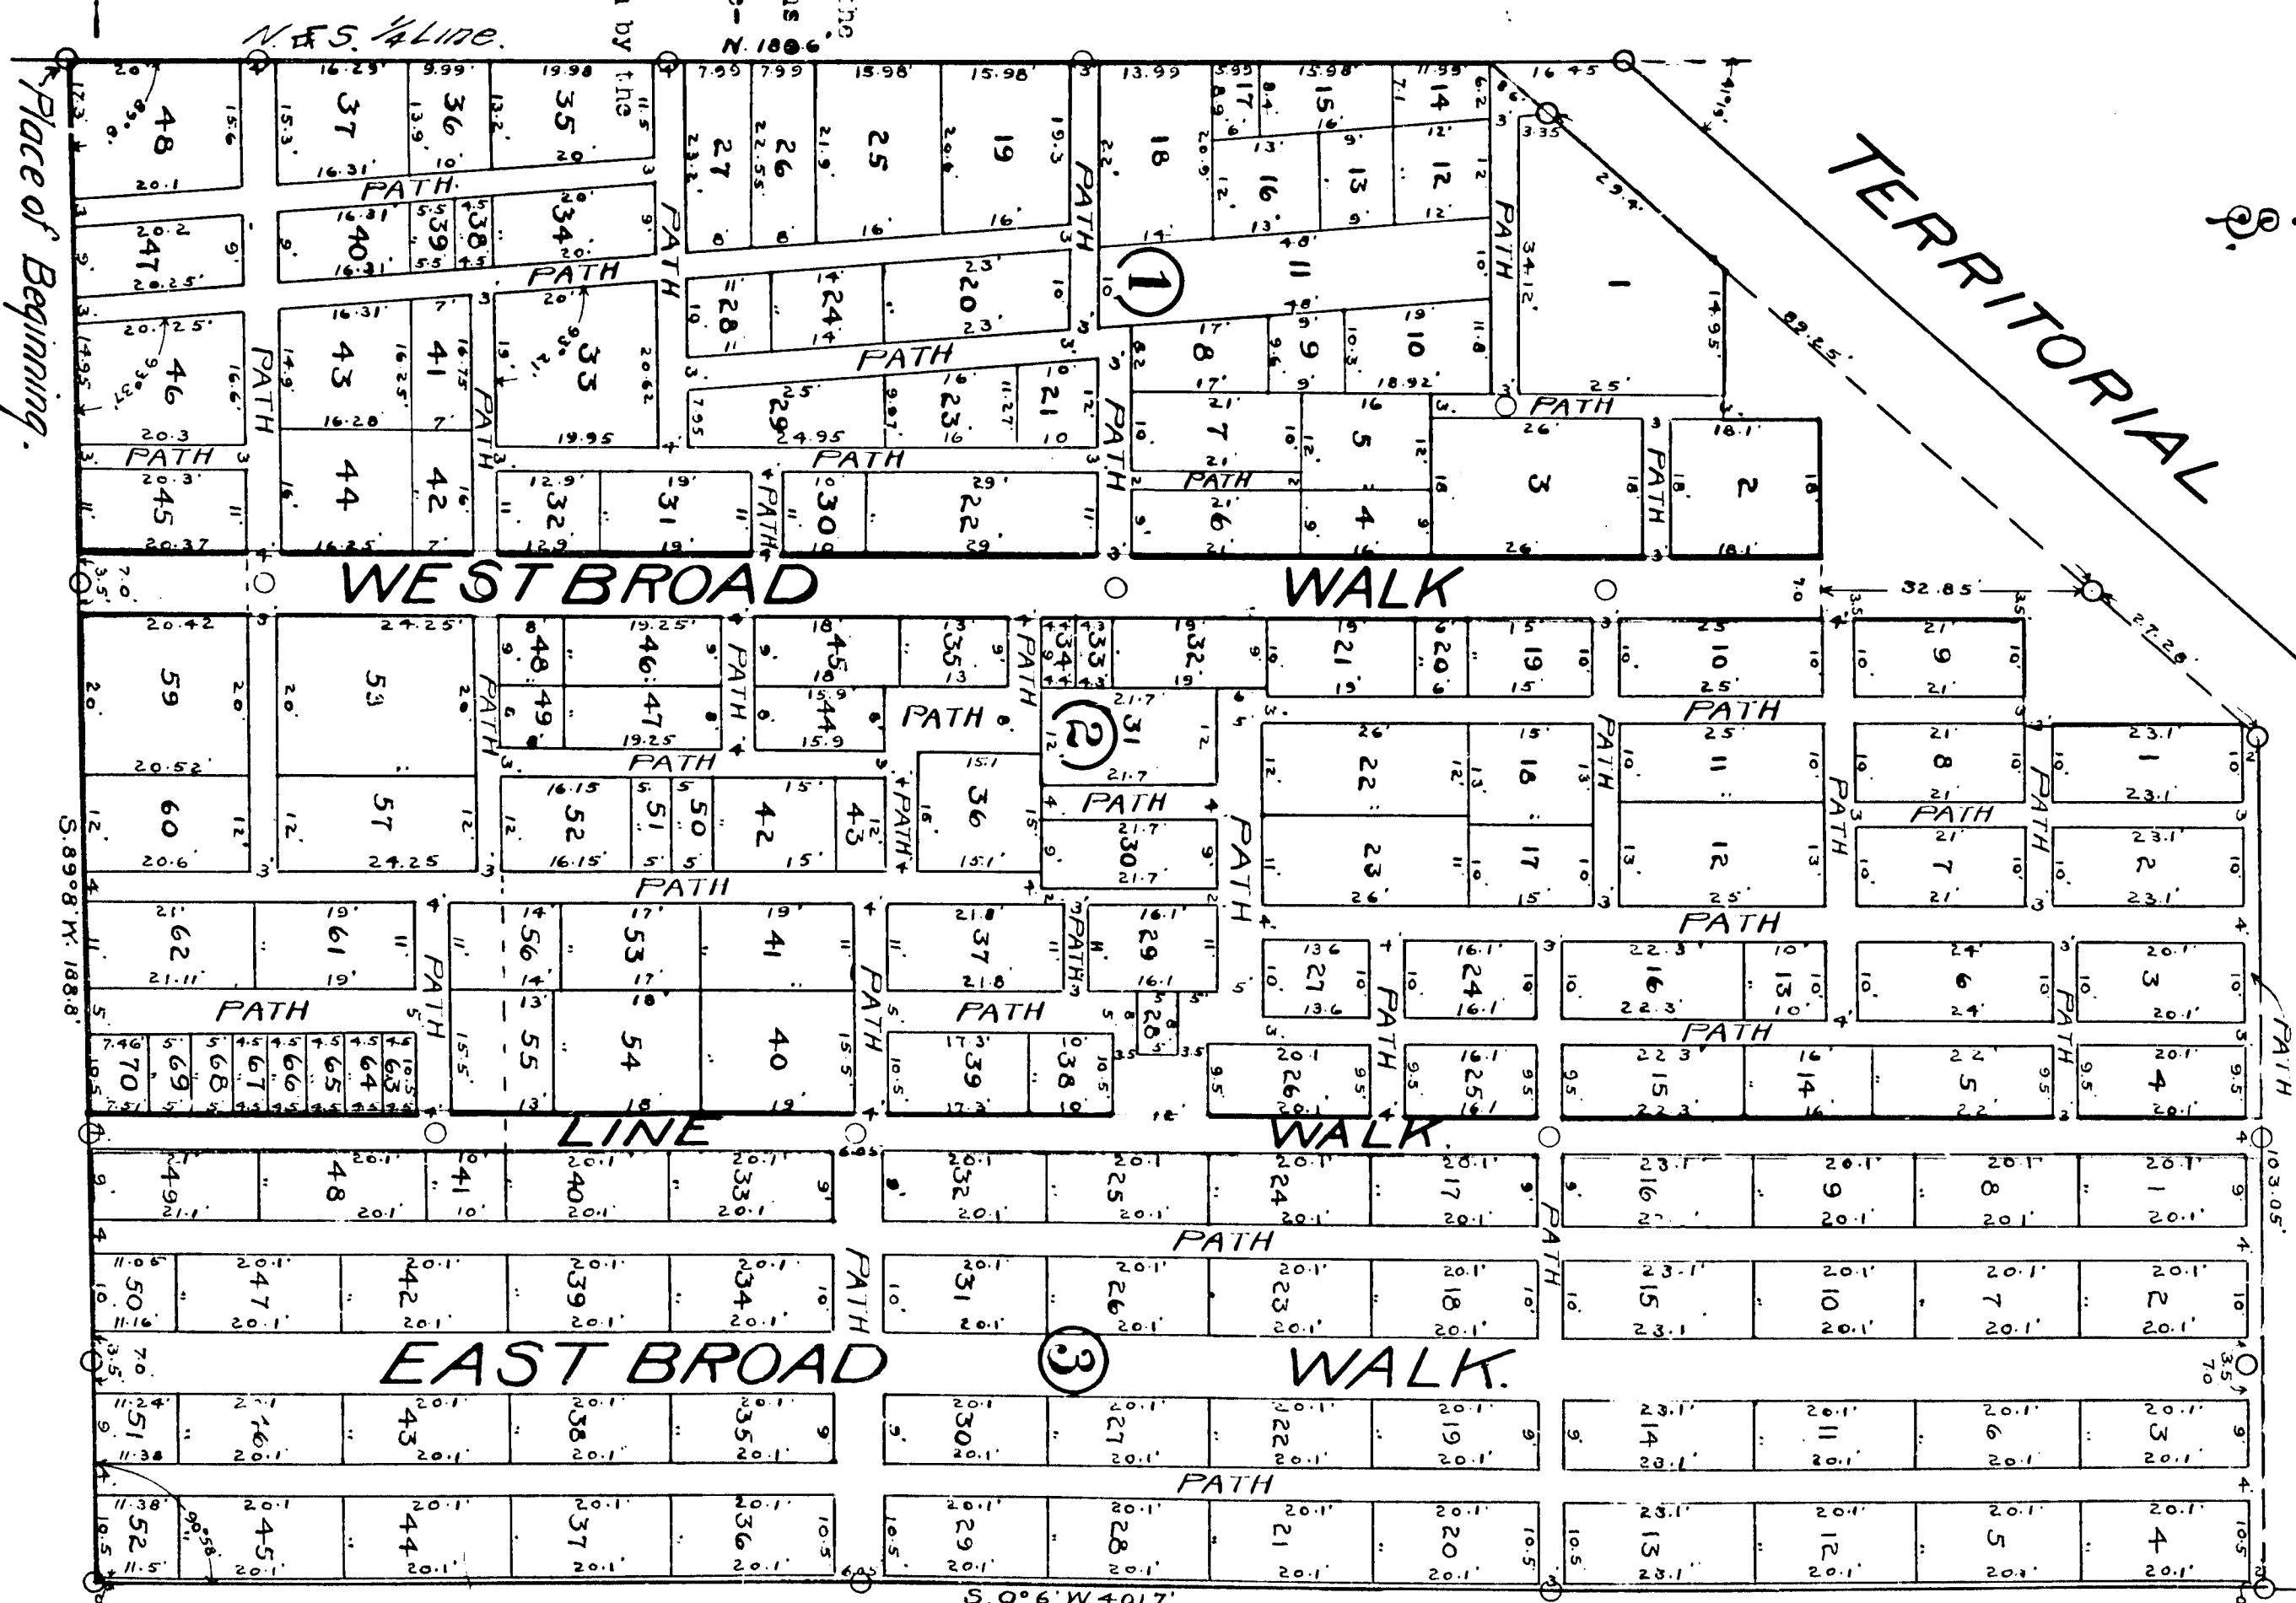

I hereby certify that this is a true copy of the plat or plat forwarded the Register of Deeds for recording. Compared MAR 3-1910
Geo. W. H. H. H.
Deputy Auditor General.

COPY
REGISTER'S OFFICE, } ss.
COUNTY OF Kalamazoo
Kalamazoo County
March 3, 1910
G. W. H. H. H.
Deputy Auditor General.

Filed in Auditor General's Dept.
MAR 3, 1910
Geo. W. H. H. H.
Deputy Auditor General.

Examined and Approved
MAR 23 1910
Wm. C. L. DeForest
Deputy Auditor General.