

MAIN

ST.

PROSPECT PARK

PLAT

46 45 44 43 42 41 40 39 38 37 36 35 34 33 32 31 30 29 28 27 26 25 24 23 22 21 20 19 18 17 16 15 14 13 12 11 10 9 8 7 6 5 4

REGISTERED OFFICE.
COUNTY OF KALAMAZOO
PLAT
JUN 22 1910
DEPUTY AUDITOR GENERAL
ORIGINAL ON FILE

I hereby certify that this
copy is a true copy of the M.P.
or PLAT forwarded the Register
of Deeds for recording.
JUN 17 1910
Deputy Auditor General.

Examined and Approved
JUN 17 1910
Deputy Auditor General.

JENKS' PLAT

13212

Kalamazoo Township, Kalamazoo
County, Michigan
1910

SCALE, 50 FEET PER INCH

M. C. TAFT, C. E., Surveyor.

DESCRIPTION OF LAND PLATTED

The land embraced in the annexed JENKS' PLAT is bounded by the following
lines:
Beginning at point in the east line of Section 17 T. 2 S., R. 11 W. 1001.88 feet north
of the southeast corner of said section, and running thence north 89 degrees, 45 minutes
west along the north line of Grove Street 292.20 feet; thence north 89 degrees, 45 minutes
west 132.0 feet; thence north 89 degrees, 45 minutes west 3.43 feet; thence
north 0 degrees, 6 minutes west 363 feet; thence south 89 degrees, 45 minutes east
490.5 feet; thence north 1 degree, 20 minutes west 174.75 feet to the south line of
Main Street; thence south 81 degrees, 20 minutes east along the south line of Main
Street 300.33 feet to the east line of the aforesaid Section 17; thence south 1 degree
15 minutes east along the said section line 625.97 feet to the place of beginning.

DEDICATION

KNOW ALL MEN BY THESE PRESENTS, that we Stillman G. Jenks and
Mary V. Jenks, his wife, Fred H. Daley, his wife, and William L.
Lacrone, and Dora E. Lacrone, his wife, have caused the land embraced in the
annexed plat to be surveyed, laid out and platted, to be known as JENKS' PLAT and
that the streets as shown on said plat are hereby dedicated to the use of the public.

Stillman G. Jenks (L. S.)
Mary V. Jenks (L. S.)
Fred H. Daley (L. S.)
William L. Lacrone (L. S.)
Dora E. Lacrone (L. S.)

Signed and Sealed in presence of
J. R. L. Lanning
STATE OF MICHIGAN,
COUNTY OF KALAMAZOO, ss.

On this 19th day of April, 1910, before me, a
Notary Public in and for said county, personally came the above named Stillman G.
Jenks and Mary V. Jenks, his wife, Fred H. Daley and Lena L. Daley, his wife, and
William L. Lacrone and Dora E. Lacrone, his wife, known to me to be the persons
who executed the above dedication, and acknowledged the same to be their free act and
deed.

Notary Public, Kalamazoo Co., Mich.

My Commission expires July 25, 1911.
SURVEYOR'S CERTIFICATE
I hereby certify that the plat hereon delineated is a correct one, and that permanent
monuments consisting of iron rods 5-8 inch by 2 feet have been set at points marked
thus (O) as thereon shown at all angles in the boundaries of the land platted and at
all intersections of streets except at the southwest corner of lot 13 where the point is
marked by a cross cut in concrete.

STATE OF MICHIGAN,
COUNTY OF KALAMAZOO, }
COUNTY TREASURER'S CERTIFICATE

I hereby certify that I have examined the records in my office relating to the
description of lands in the annexed JENKS' PLAT dated 4-19-1910, and from such
examination it appears that the State and County taxes have been
fully paid by the parties preceding said date, and that there are no tax liens or rights, and by
Kalamazoo, Mich., 4-19-1910.

Arthur J. Jeffery
County Treasurer.


Approved by the Township Board of Kalamazoo Township, Kalamazoo County,
Mich., on this 21st day of May, 1910.
Township Clerk.
WITNESSES TO MONUMENTS
S. W. Cor. foundation of house N. E. 30.6.
S. E. cor. Brick Porch Pier N. W. 60.5.
N. E. Cor. foundation of house S. W. 65.1.
16 inch Hickory N. W. 38.75.
4 inch Elm S. W. 44.97.
4 inch Elm S. E. 18.69.
3 inch Box Elder S. W. 27.63.
18 inch Hickory S. E. by E. 48.15.
12 inch Cherry N. E. 64.90.

MAIN

ST.

PROSPECT PARK

ST.

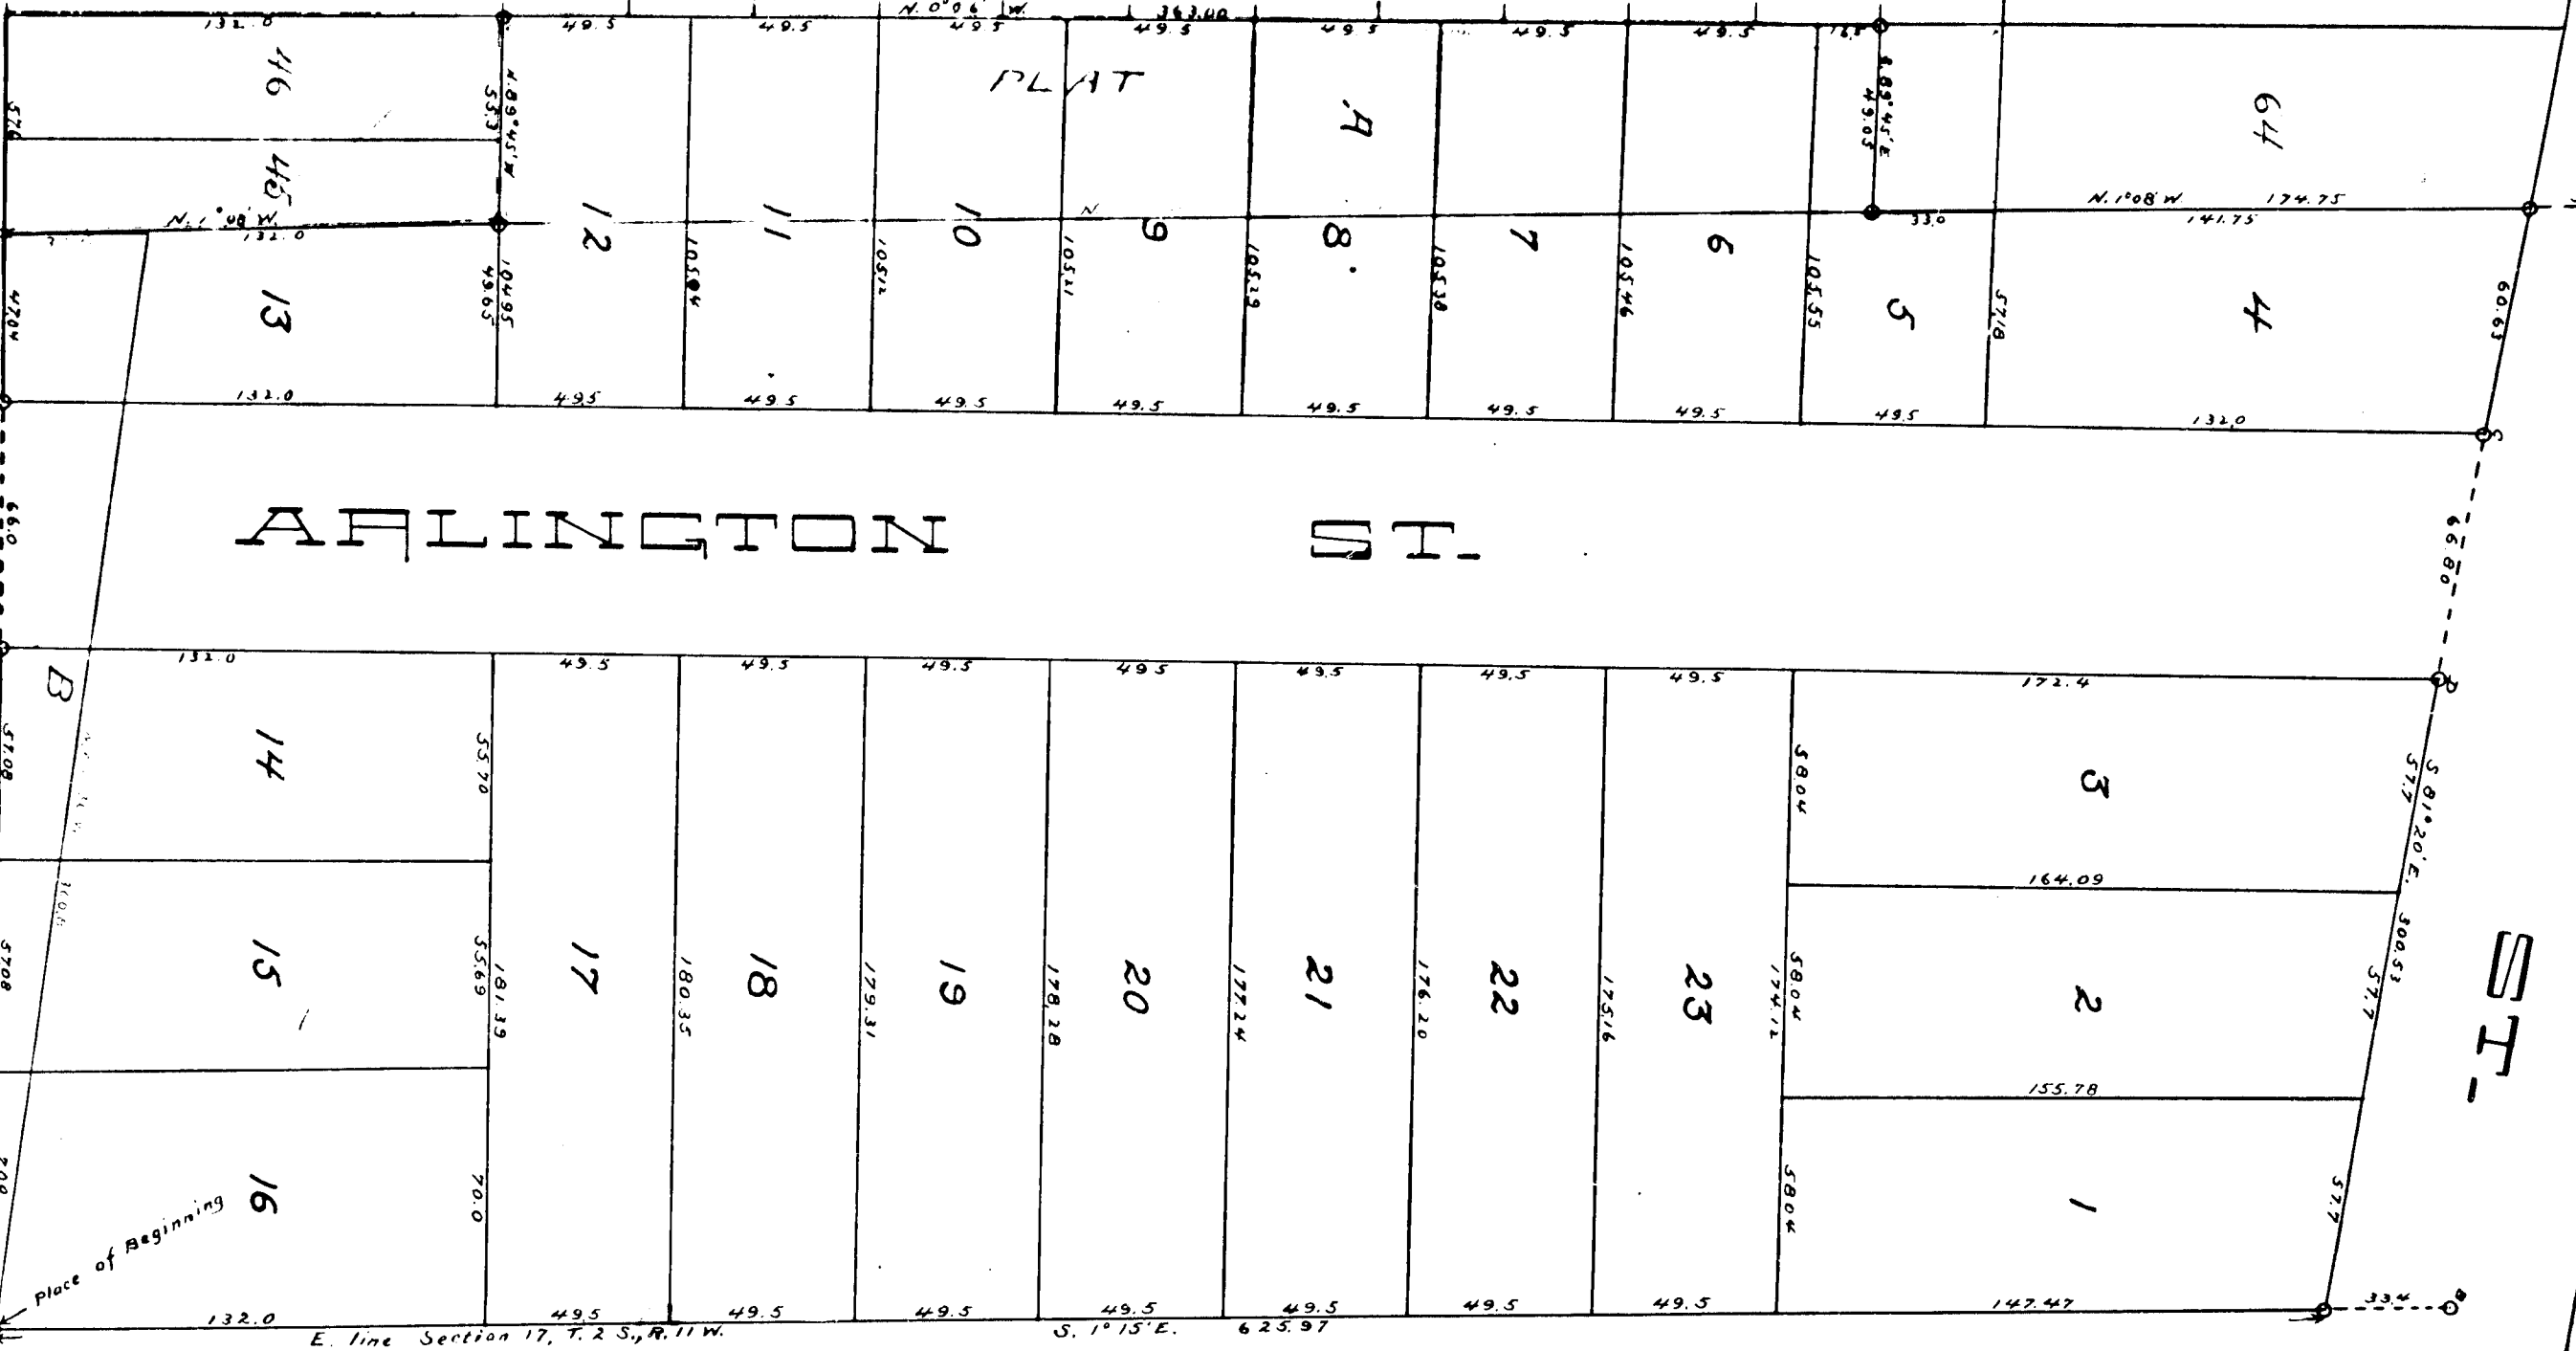

REGISTERED OFFICE, ss.
PLAT
JENKS' PLAT
RECORDED IN THE
OFFICE OF THE
CLERK OF THE
COUNTY OF KALAMAZOO
MICHIGAN
JAN 17 1910
ORIGINAL ON FILE

I hereby certify that this
copy is a true copy of the M.P.
or PLAT forwarded the Register
of Deeds for recording.
JAN 17 1910
Geo. R. Housley
Deputy Auditor General.

Examined and Approved
JAN 17 1910
Geo. R. Housley
Deputy Auditor General.

Kalamazoo Township, Kalamazoo
County, Michigan
1910

JENKS' PLAT

13212

SCALE, 50 FEET PER INCH

M. C. TAFT, C. E., Surveyor.

DESCRIPTION OF LAND PLATTED

The land embraced in the annexed JENKS' PLAT is bounded by the following
lines: Beginning at point in the east line of Section 17, T. 3 S., R. 11 W., 1001.88 feet north
of the southeast corner of said section, and running thence north 89 degrees 45 minutes
west along the north line of Grove Street 279.20 feet; thence north 2 degrees 8 minutes
west 320 feet; thence north 89 degrees 45 minutes west 553 feet; thence
north 0 degrees 0 minutes west 563 feet; thence south 89 degrees 45 minutes east
4905 feet; thence north 1 degree 8 minutes west 174.75 feet to the south line of
Main Street; thence south 81 degrees 20 minutes east along the south line of Main
Street 300.33 feet to the east line of the aforesaid Section 17; thence south 1 degree
15 minutes east along the said section line 625.59 feet to the place of beginning.

DEDICATION

KNOW ALL MEN BY THESE PRESENTS, that we Stillman G. Jenks and
Mary V. Jenks, his wife, Fred H. Daley and Lena L. Daley, his wife, and William L.
Lacrome, and Dora E. Lacrome, his wife, have caused the land embraced in the
annexed plat to be surveyed, laid out and platted, to be known as JENKS' PLAT and
that the streets as shown on said plat are hereby dedicated to the use of the public.

Stillman G. Jenks (L.S.)
Mary V. Jenks (L.S.)
Fred H. Daley (L.S.)
Lena L. Daley (L.S.)
William L. Lacrome (L.S.)
Dora E. Lacrome (L.S.)

Signed and Sealed in presence of

M. C. Taft
STATE OF MICHIGAN,
COUNTY OF KALAMAZOO, ss.

On this, 19th day of, 1910, before me, a
Notary Public in and for said county, personally came the above named Stillman G.
Jenks and Mary V. Jenks, his wife, Fred H. Daley and Lena L. Daley, his wife, and
William L. Lacrome and Dora E. Lacrome, his wife, known to me to be the persons
who executed the above dedication, and acknowledged the same to be their free act and
deed.

Notary Public, Kalamazoo Co., Mich.

My Commission expires July 20, 1911.

SURVEYOR'S CERTIFICATE

I hereby certify that the plat heron delineated is a correct one, and that permanent
monuments consisting of iron rods 5/8 inch by 2 feet have been set at points marked
thus (O) as thereon shown at all angles in the boundaries of the land platted and at
all intersections of streets except at the southwest corner of lot 13 where the point is
marked by a cross cut in concrete.

M. C. Taft
Surveyor.

COUNTY TREASURER'S CERTIFICATE

STATE OF MICHIGAN,
COUNTY OF KALAMAZOO, }

I hereby certify that I have examined the records in my office relating to the
description of lands in the annexed JENKS' PLAT dated, 1910, and
and from such examination it appears that the State and County taxes have been
fully paid for the five years preceding said date, and that there is no tax due on the
land embraced in the aforesaid plat.

Arthur J. Tiffney
County Treasurer.

Approved by the Township Board of Kalamazoo Township, Kalamazoo County,
Mich., on this, 21st day of, 1910.

W. H. Housley
Township Clerk.

WITNESSES TO MONUMENTS

S. W. Cor. foundation of house N. E. 50.6.
S. E. cor. Brick Porch Pier N. W. 50.5.
N. E. Cor. foundation of house S. W. 55.1.
15 inch Hickory N. W. 38.75.
4 inch Elm S. W. 44.97.
4 inch Elm S. E. 38.69.
3 inch Box Elder S. W. 27.63.
18 inch Hickory S. E. by E. 48.15.
12 inch Cherry N. E. 64.90.