

DESCRIPTION OF LAND PLATTED

The land embraced in the annexed plat of SHAKESPEARE PARK SUBDIVISION is located in the S. E. ¼ of Section 28, T. 2, S. R. 11, W. and is more particularly described as follows: Commencing at the East ¼ post of Sec. 28, T. 2, S. R. 11, W. and running thence South along the East line of said section 661.65 feet; thence N. 89° 47' W. 1132.0 feet; thence North 209 feet; thence S. 89° 42' E. 132.0 feet; thence North 283.7 feet; thence S. 89° 42' E. 30.0 feet thence North 170.4 feet; thence S. 89° 42' E. along the East and West ¼ line of said Sec. 28, 940 feet to the place of beginning.

SURVEYOR'S CERTIFICATE

I hereby certify that the plat hereon delineated is a correct one, and that permanent iron monuments consisting of iron rods ½ inch in diameter and twenty-four inches long have been planted at all points marked thus (o) as thereon shown, at all angles in the boundaries of the land platted and at the intersection of the streets.

John C. Wright
Surveyor.

DEDICATION

KNOW ALL MEN BY THESE PRESENTS: That we, George E. Steers and Emmer J. Steers, his wife, as proprietors, have caused the land embraced in the annexed plat to be surveyed, laid out and platted, to be known as SHAKESPEARE PARK SUBDIVISION, and that the streets and avenues as shown on said plat are hereby dedicated to the public.

Witnessed by

John B. Ingraham *George E. Steers*
Jane Cahill *Emmer J. Steers*
[L. S.] [L. S.]

STATE OF MICHIGAN } ss.
COUNTY OF KALAMAZOO }

On this *fifth* day of *July*, A. D. 1910, before me, appeared George E. Steers and Emmer J. Steers, his wife, known by me to be the persons who executed the above dedication and acknowledged the same to be their free act and deed.

August B. Ingraham
Notary Public, Kalamazoo County, Michigan.

My commission expires *Jan. 26, 1914*.

TOWNSHIP OF KALAMAZOO } ss.
COUNTY OF KALAMAZOO }

The annexed plat of SHAKESPEARE PARK SUBDIVISION was approved by the Township Board in regular meeting *July 6th 1910*.

Wesley French
Township Clerk.

TAX CERTIFICATE

STATE OF MICHIGAN } ss.
COUNTY OF KALAMAZOO }

I hereby certify that I have examined the records in my office relating to the description of lands in plat of Shakespeare Park Subdivision dated *July 5th 1910*, and from such examination it appears that all the taxes have been fully paid for the five years preceding said date, and that there are no tax liens or titles held by the State or individuals for five years preceding said date.

Kalamazoo, Mich. *July 2, 1910*

Arthur J. Tiffany
County Treasurer.

PLAT OF Shakespeare Park Subdivision

KALAMAZOO, MICHIGAN

SURVEY BY

MICHIGAN ENGINEERING CO.

Kalamazoo, Michigan

Scale 1 inch to 80 feet



examined and Approved

JUL 14 1910

Geo. L. Hauser
Deputy Auditor General.


I hereby certify that this copy is a true copy of the MAP or PLAT forwarded the Register of Deeds for recording.

Compared *JUL 14 1910*

Geo. L. Hauser
Deputy Auditor General.

Filed in Auditor General's Dep't
JUL 18 1910

Geo. L. Hauser
Deputy Auditor General.

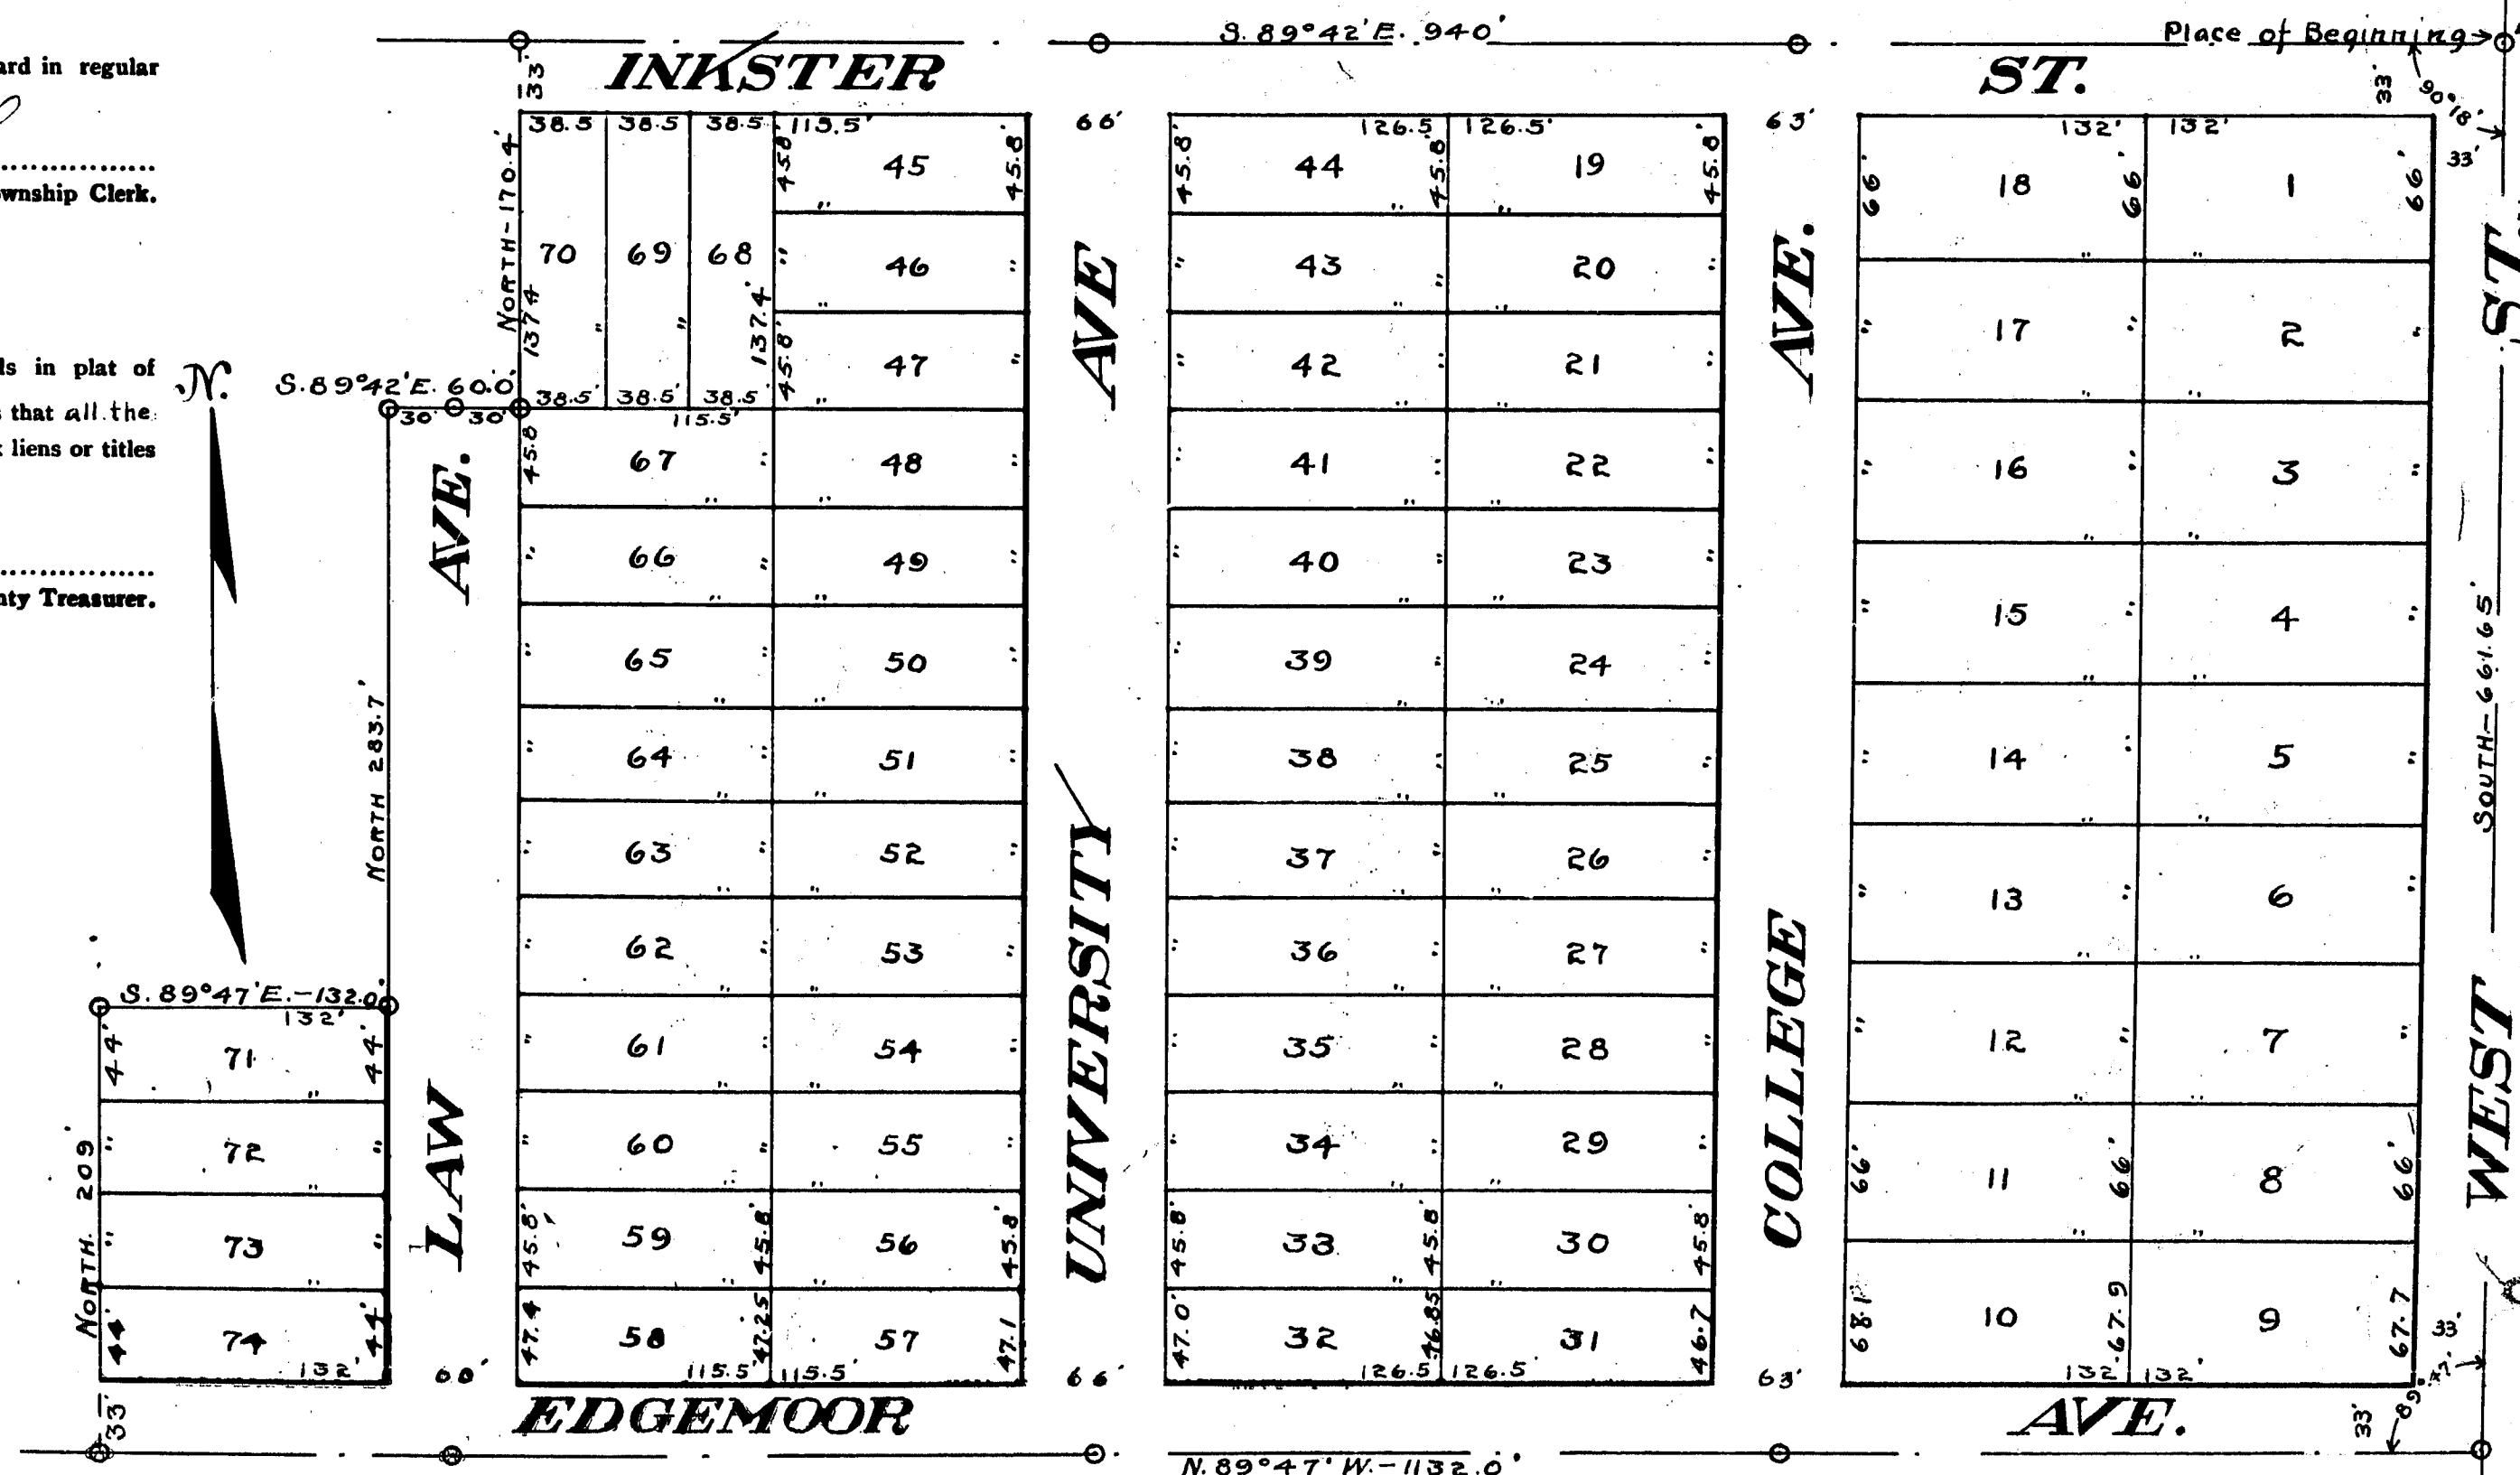

E. ¼ Sec. 28, T. 2, S. R. 11 W.

SOUTH - 661.65'

WEST

13217

7656

DESCRIPTION OF LAND PLATTED

The land embraced in the annexed plat of SHAKESPEARE PARK SUBDIVISION is located in the S. E. ¼ of Section 28, T. 2, S. R. 11, W. and is more particularly described as follows: Commencing at the East ¼ post of Sec. 28, T. 2, S. R. 11, W. and running thence South along the East line of said section 661.65 feet; thence N. 89° 47' W. 1132.0 feet; thence North 209 feet; thence S. 89° 47' E. 132.0 feet; thence North 283.7 feet; thence S. 89° 42' E. 30.0 feet thence North 170.4 feet; thence S. 89° 42' E. along the East and West ¼ line of said Sec. 28, 910 feet to the place of beginning.

SURVEYOR'S CERTIFICATE

I hereby certify that the plat hereon delineated is a correct one, and that permanent iron monuments consisting of iron rods ½ inch in diameter and twenty-four inches long have been planted at all points marked thus (o) as thereon shown, at all angles in the boundaries of the land platted and at the intersection of the streets.

John P. Miller
Surveyor.

DEDICATION

KNOW ALL MEN BY THESE PRESENTS: That we, George E. Steers and Emmer J. Steers, his wife, as proprietors, have caused the land embraced in the annexed plat to be surveyed, laid out and platted, to be known as SHAKESPEARE PARK SUBDIVISION, and that the streets and avenues as shown on said plat are hereby dedicated to the public.

Witnessed by

John P. Miller *George E. Steers*
Jane Cahill *Emmer J. Steers* [L. S.]

STATE OF MICHIGAN }
COUNTY OF KALAMAZOO } ss.

On this *fifth* day of *July*, A. D. 1910, before me, appeared George E. Steers and Emmer J. Steers, his wife, known by me to be the persons who executed the above dedication and acknowledged the same to be their free act and deed.

August B. D. D. D.
Notary Public, Kalamazoo County, Michigan.

My commission expires *Jan. 20, 1914*.

TOWNSHIP OF KALAMAZOO }
COUNTY OF KALAMAZOO } ss.
STATE OF MICHIGAN }

The annexed plat of SHAKESPEARE PARK SUBDIVISION was approved by the Township Board in regular meeting *July 6th 1910*.

Wesley French
Township Clerk.

TAX CERTIFICATE

STATE OF MICHIGAN }
COUNTY OF KALAMAZOO } ss.

I hereby certify that I have examined the records in my office relating to the description of lands in plat of Shakespeare Park Subdivision dated *July 5th 1910*, and from such examination it appears that all the taxes have been fully paid for the five years preceding said date, and that there are no tax liens or titles held by the State or individuals for five years preceding said date.

Kalamazoo, Mich. *July 2nd 1910*

Arthur J. D. D.
County Treasurer.

PLAT OF Shakespeare Park Subdivision

KALAMAZOO, MICHIGAN

SURVEY BY

MICHIGAN ENGINEERING CO.

Kalamazoo, Michigan

Scale 1 inch to 80 feet



Examined and Approved

July 14 1910
Geo. L. Hauer
Deputy Auditor General.

I hereby certify that this copy is a true copy of the M. P. or PLAT forwarded the Register of Deeds for recording.

Compared *July 14 1910*

Geo. L. Hauer
Deputy Auditor General.

Filed in Auditor General's Dep't
July 18 1910

Geo. L. Hauer
Deputy Auditor General.

