


# HILGER'S SUBDIVISION

of the S $\frac{1}{2}$  167 ft. of the S $\frac{1}{2}$  19 $\frac{1}{2}$  Acres of the N $\frac{1}{2}$  of P.C. 641 North of Jefferson Ave.

Village of Fairview, Wayne Co., Michigan

Scale = 100 ft. per inch

Mason L. Brown & Co.  
Civil Engineers  
821-23, Chamber of Commerce  
Detroit Michigan

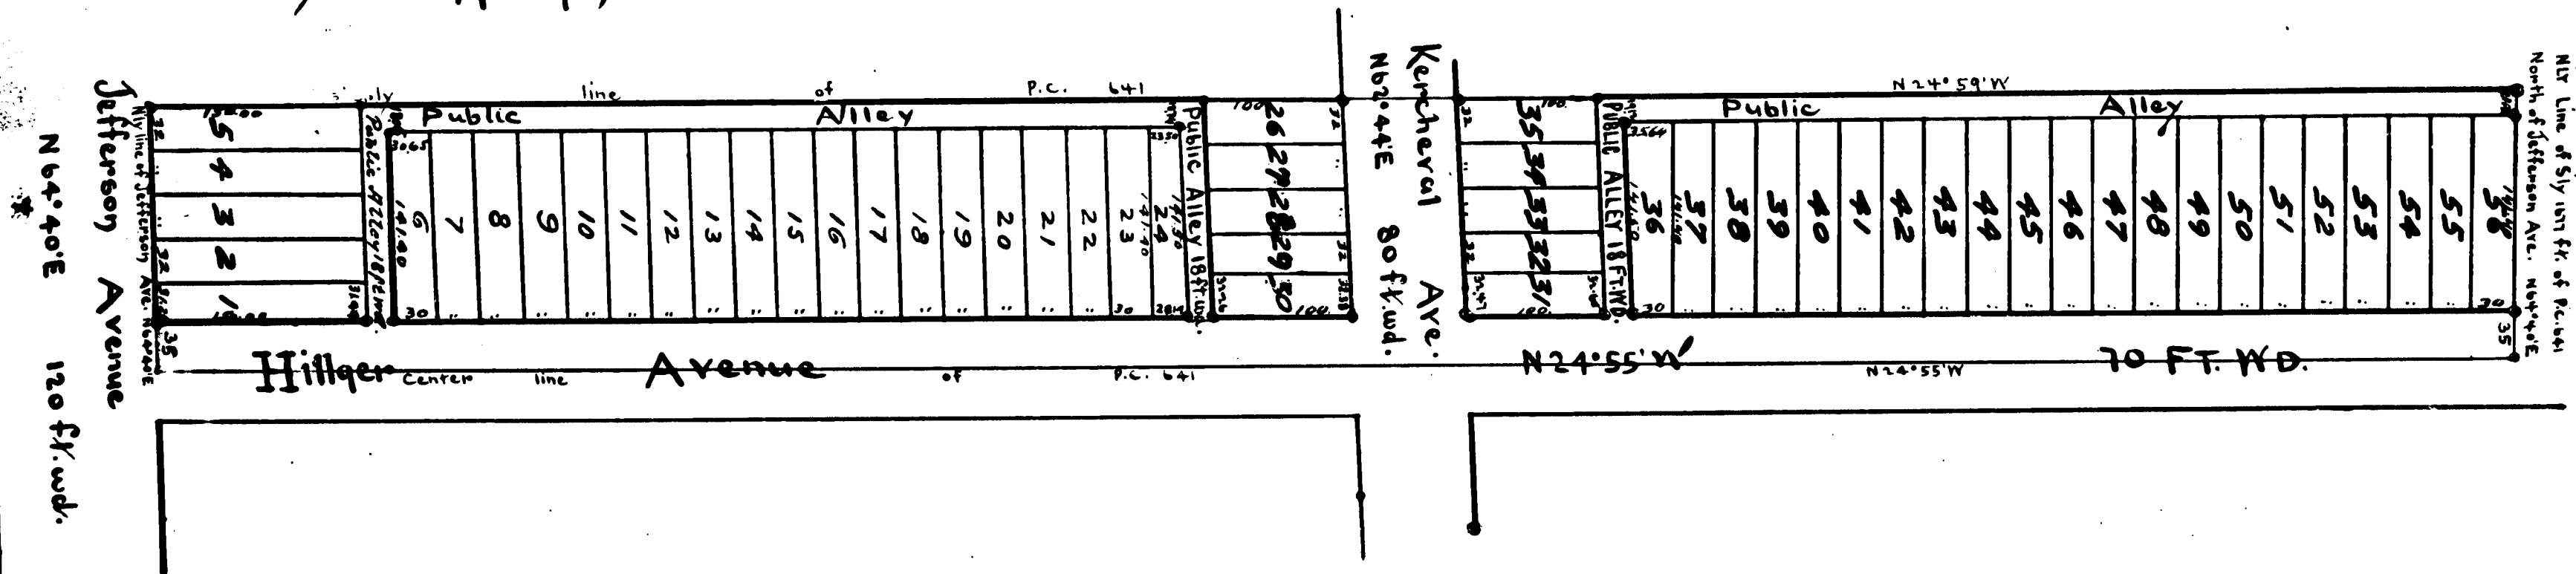

I hereby certify that the above Plat is correct, and that Monuments consisting of Oak Stakes 1 $\frac{1}{4}$  inches square and 15 inches long have been placed in the Ground at all angles in the Boundaries, and at the intersection of all Streets or Streets and Alleys, as shown on plat by O.

Detroit, Sept 24<sup>th</sup> 1904  
Mason L. Brown & Co.  
Engineers and Surveyors

STATE OF MICHIGAN, ss.  
County of Wayne.  
We, O. P. Gullett, Register of Deeds, and Mason L. Brown & Co. Surveyors hereby certify that we have each carefully compared this copy with the original plat of Hilger's Subdivision of the S $\frac{1}{2}$  167 ft. of the S $\frac{1}{2}$  19 $\frac{1}{2}$  Acres of the N $\frac{1}{2}$  of P.C. 641 North of Jefferson Ave., Village of Fairview, Wayne Co., Michigan, and that it is an exact copy thereof and of the whole of such original map or plat.

O. P. Gullett, Register of Deeds.  
Mason L. Brown & Co. Surveyors.

KNOW ALL MEN BY THESE PRESENTS, that We,

Henry H. Sorenson and James E. Sorenson  
his heirs by Charles Bernick their attorney in fact  
Have caused the land embraced in the above plat to be surveyed, laid out and plotted, to be known as Hilger's Subdivision of the S $\frac{1}{2}$  167 ft. of the S $\frac{1}{2}$  19 $\frac{1}{2}$  Acres of the N $\frac{1}{2}$  of P.C. 641 North of Jefferson Ave., Village of Fairview, Wayne Co., Michigan, and that the Streets and Alleys shown on said plat are hereby dedicated to the use of the public.  
Witness our hands and seals this 28<sup>th</sup> day of September  
A. D. nineteen hundred and four.

In presence of:

Mason L. Brown  
M. A. Freeman

Henry H. Sorenson [L.S.]  
James E. Sorenson [L.S.]

By Charles Bernick  
his attorney in fact.

STATE OF MICHIGAN, ss.  
COUNTY OF Wayne.

On this, the 28<sup>th</sup> day of September 1904, before me, a Notary Public in and for said county, personally appeared the above named Charles Bernick Attorney in fact for Henry H. Sorenson and James E. Sorenson known to me to be the same persons who executed the above dedication, and who acknowledged the same to be their free act and deed.

Edward J. Gutrich Notary Public  
Wayne County, Michigan.  
My commission expires Jan 6-1908

RECEIVED AND FILED  
IN AUDITOR GENERAL'S OFFICE,  
JAN 11 1905

Examined and approved  
Oct 15 - 1904  
John F. Wilkinson  
Deputy Auditor General

STATE OF MICHIGAN, ss.  
County of Wayne.

We, O. P. Gullett, Register of Deeds, and Mason L. Brown & Co. Surveyors hereby certify that we have each carefully compared the annexed copy with the plat of Hilger's Subdivision of the S $\frac{1}{2}$  167 ft. of the S $\frac{1}{2}$  19 $\frac{1}{2}$  Acres of the N $\frac{1}{2}$  of P.C. 641 North of Jefferson Ave., Village of Fairview, Wayne Co., Michigan, now of record in the office of said Register of Deeds, and that it is a true transcript therefrom, and of the whole of such record.

O. P. Gullett, Register of Deeds.  
Mason L. Brown & Co. Surveyors.

We hereby certify that the above Plat has been approved by the Village Council of the Village of Fairview Oct. 8<sup>th</sup> 1904  
Wayne County, Michigan

Walter E. Jarvis, Clerk.

1322




# HILGER'S SUBDIVISION

of the S $\frac{1}{2}$  1677 ft. of the S $\frac{1}{2}$  19<sup>24</sup> Acres of the N $\frac{1}{2}$  of P.C. 641 North of Jefferson Ave.

Village of Fairview, Wayne Co., Michigan

Scale = 100 ft. per inch

Mason L. Brown & Co.  
Civil Engineers  
821-23, Chamber of Commerce  
Detroit Michigan

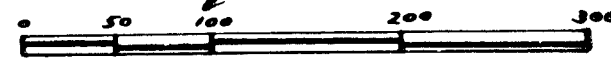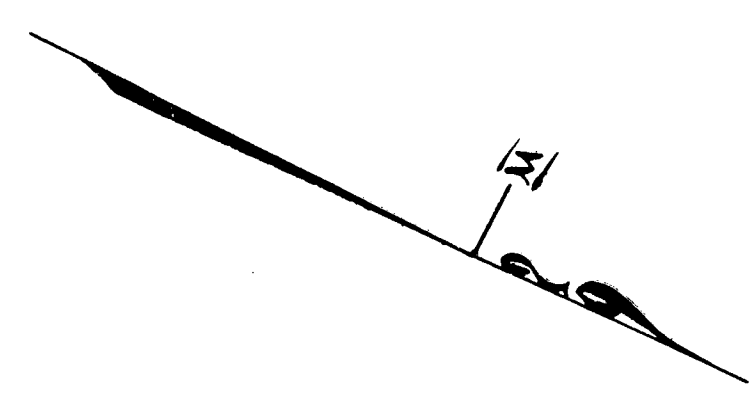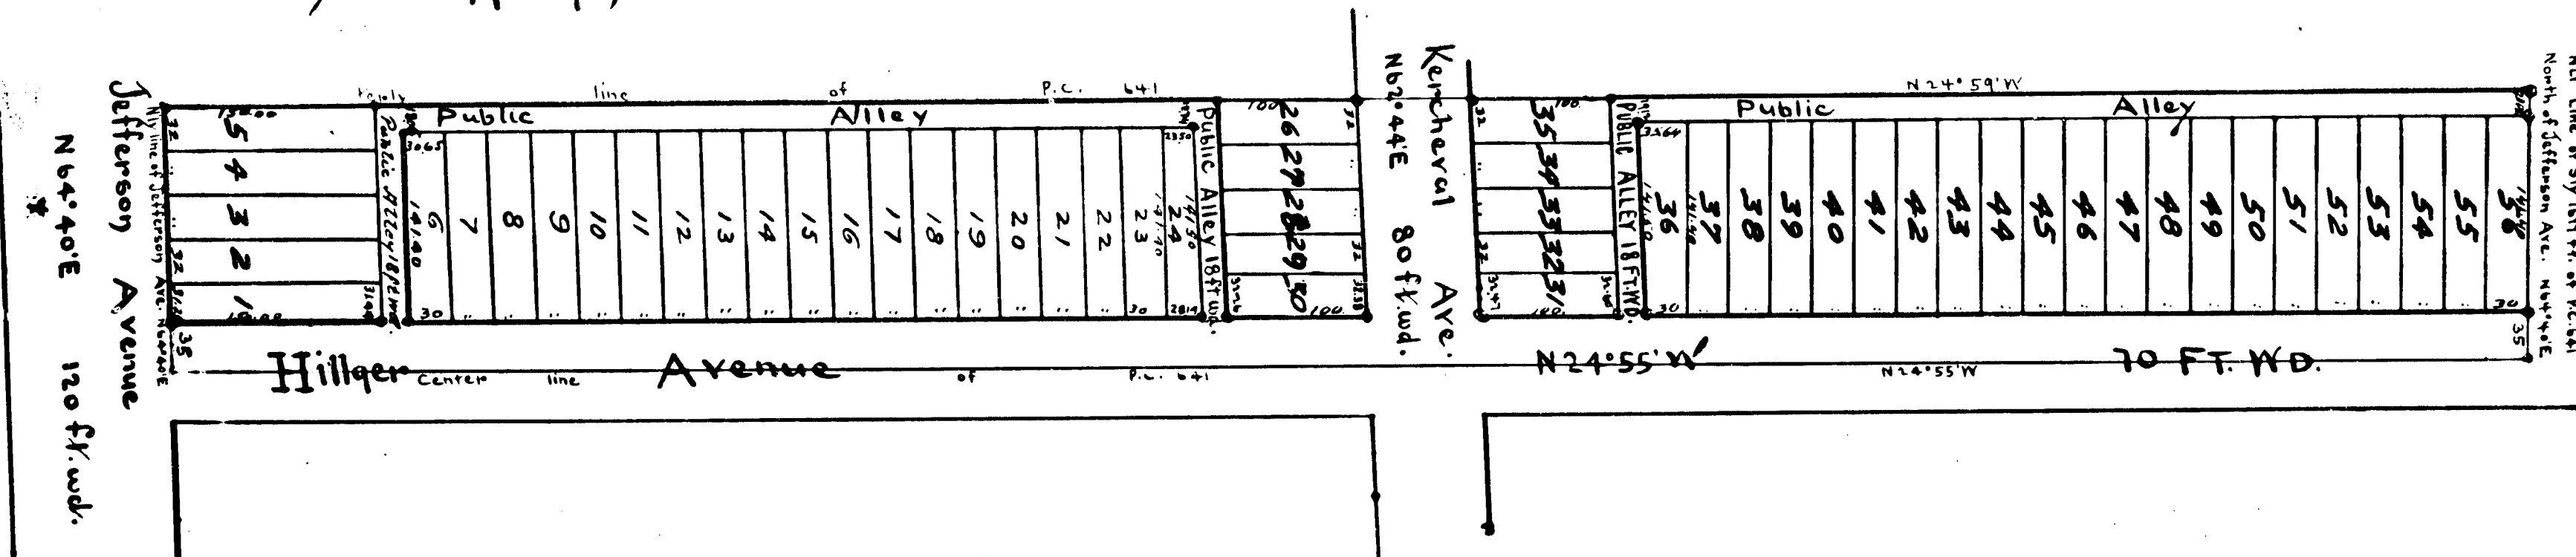

I hereby certify that the above Plat is correct, and that Monuments consisting of Oak Stakes 1 1/4 inches square and 15 inches long have been placed in the Ground at all angles in the Boundaries, and at the intersection of all Streets or Streets and Alleys, as shown on plat by O.

Detroit, Sept 24<sup>th</sup> 1904  
Mason L. Brown & Co.  
Engineers and Surveyors

KNOW ALL MEN BY THESE PRESENTS, that We,

Henry H. Brown and James E. Brown  
his attorneys by Charles Bernick their attorney in fact  
Have caused the land embraced in the above plat to be surveyed and laid out and divided into lots and alleys as shown on said plat.

Witness our hands and seals this 28<sup>th</sup> day of September  
A. D. Nineteen Hundred and four.

In presence of:  
Mason L. Brown [L.S.]  
H. J. Grossman [L.S.]  
By Charles Bernick  
their attorney in fact.

STATE OF MICHIGAN, ss.  
COUNTY OF Wayne

On this, the 28<sup>th</sup> day of September 1904, before me, a Notary Public in and for said county, personally appeared the above named Charles Bernick Attorney in fact for Henry H. Brown and James E. Brown known to me to be the same persons who executed the above dedication, and who acknowledged the same to be their free act and deed.

My Commission expires Jan 6-1908  
Notary Public  
Wayne County, Michigan.

RECEIVED AND FILED  
IN AUDITOR GENERAL'S OFFICE  
JAN 11 1905  
Deputy Auditor General

Examined and approved  
Oct 15 1904  
John F. Wilkinson  
Deputy Auditor General

STATE OF MICHIGAN, ss.  
County of Wayne

We, O. P. Gentry, Register of Deeds, and Mason L. Brown & Co. Surveyors hereby certify that we have each carefully compared the annexed copy with the plat of Hilger's Subdivision of the S $\frac{1}{2}$  1677 ft. of the S $\frac{1}{2}$  19<sup>24</sup> Acres of the N $\frac{1}{2}$  of P.C. 641 North of Jefferson Ave. in the Village of Fairview, Wayne Co. Michigan now of record in the office of said Register of Deeds, and that it is a true transcript therefrom, and of the whole of such record.

O. P. Gentry Register of Deeds.  
Mason L. Brown & Co. Surveyors.

We hereby certify that the above Plat has been approved, by the Village Council of the Village of Fairview Oct. 8<sup>th</sup> 1904.  
Wayne County, Michigan

Walter E. Jarvis Clerk.

STATE OF MICHIGAN, ss.  
County of Wayne  
We, O. P. Gentry, Register of Deeds, and Mason L. Brown & Co. Surveyors hereby certify that we have each carefully compared this copy with the original plat of Hilger's Subdivision of the S $\frac{1}{2}$  1677 ft. of the S $\frac{1}{2}$  19<sup>24</sup> Acres of the N $\frac{1}{2}$  of P.C. 641 North of Jefferson Ave. in the Village of Fairview, Wayne Co. Michigan and that it is an exact copy thereof and of the whole of such original map or plat.

O. P. Gentry Register of Deeds.  
Mason L. Brown & Co. Surveyors

Notarially acknowledged and recorded for record in the office of the Auditor General, on page 22, as proper certificate was filed in compliance with Sect. 185, of Senate Res. File 212, Act of 1899.  
O. P. Gentry

1922