

Plat of **Taylor Park** Kalamazoo Kalamazoo County

Filed in Auditor General's Dep't
AUG 25 1910
Geo. L. Hauser
Deputy Auditor General.

I hereby certify that this
copy is a true copy of the MAP
or PLAT forwarded the Register
of Deeds for recording.
Compared AUG 19 1910
Geo. L. Hauser
Deputy Auditor General.

Being 12 acres of land. Lying in the SE 1/4 of Sec. 17
T 25 N 11 W. Beginning 1328 Ft. and 654 Ft. of the S
1/4 Post and running thence East 648 Ft. thence N
45° E 836.6 Ft. thence N 88 1/2° W 659 Ft. thence South
848 Ft. to beginning.

Surveyed August 3, 1909. E. Strong Surveyor

DEDICATION
I Helen M. Taylor, proprietor and owner have surveyed
platted and named Taylor Park and dedicated fully
by me the streets and alleys herein shown are given to
public use.
In presence of
G. N. Ailes
G. S. Vorles
Helen M. Taylor Ailes.


State of Michigan
County of Kalamazoo
On this 2^d day July 1910.
before me a Notary Public in and for said county personally
known to me to be the person who executed this plat and
acknowledged the same to be her free act and deed.
My Commission expires Jan'y 1913 Wesley French Notary Public

Received for record at record
and recorded in book of Plats on page

Approved by Township of Kalamazoo July 2^d 1910
Wesley French Township Clerk

State of Michigan
County of Kalamazoo
I hereby certify that by my
office records I find that all State and county taxes have
been fully paid for the five years preceding this date on
lands in plat of Taylor Park. And that there are no tax
liens or titles obtained by the State or individuals during
five years prior to date hereof.

Arthur Tiffany Treasurer
Dated July 5th 1910

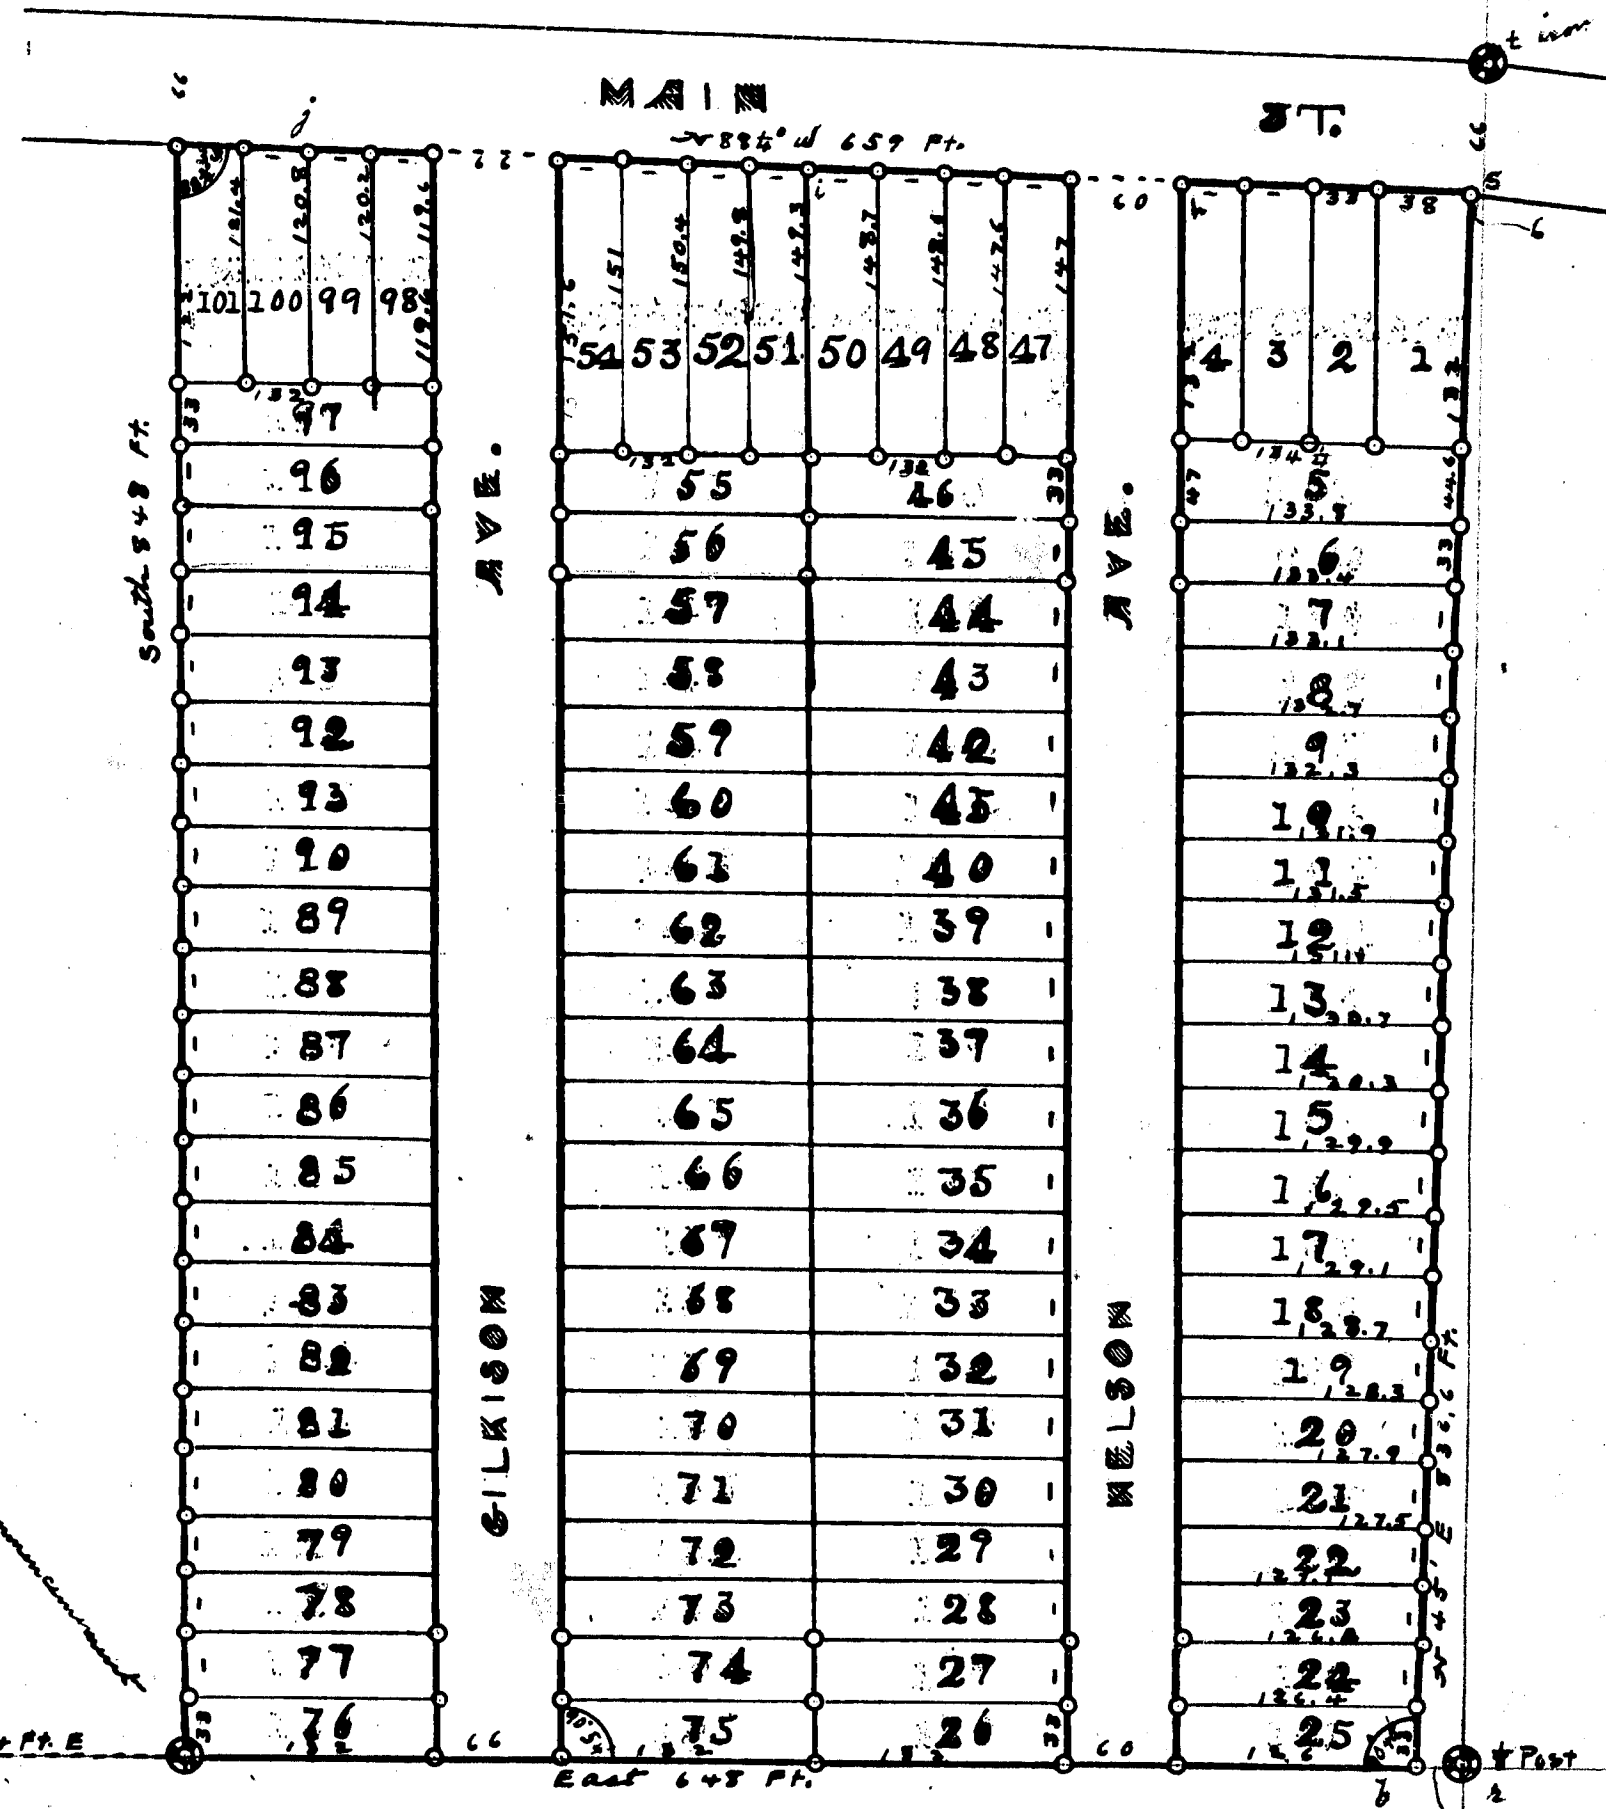

- MONUMENTS**
- b B Oak 10 345? W 13.3 Ft.
 - h Gate post N 88° E 32 1/2 "
 - " Elm 1 N 45° W 3 1/2 "
 - " Thorn 1 N 45° E 6 1/2 "
 - i B Oak 24 E 10 1/2 "
 - j Hickory 12 N 80° W 7 "
 - k Corner Post W 21 "
 - " 1/2 Post 0 "
 - s 1/2 line E 6 "
 - " Corner Fence post correct 0 "
 - o iron stakes 20"x 1/2", round
- are set at all lot corners.
All dimensions are in feet.

I hereby certify that I have made
a survey of the above plat of land
as represented and have planted
iron for monuments as described
at o. at all intersections of streets and
angles of the plat, and the plat herein
delineated is correct. Strong Surveyor

Examined and Approved
AUG 18 1910
Geo. L. Hauser
Deputy Auditor General.

Scale 100 feet to 1 inch



COPY
REGISTER'S OFFICE
Kalamazoo County
PLAT
Taylor Park
RECORDED THIS 22nd DAY OF
Aug A. D. 1910 AT 9 O'CLOCK
P. M. IN LIDER 8 OF Plats
PAGE 16
J. H. Leighton
REGISTER OF DEEDS
ORIGINAL ON FILE

Plat OF Taylor Park Kalamazoo Kalamazoo County

Being 12 acres of land. Lying in the SE 1/4 of Sec. 17 T25N11W. Beginning 1328 Ft. N and 654 Ft. E of the S 1/4 Post and running thence East 648 Ft. thence N 45° E 836.6 Ft. thence N 88 1/2° W 659 Ft. thence South 848 Ft. to beginning.

Surveyed August 3, 1909. E. Strong Surveyor

DEDICATION
I Helen M. Taylor, proprietor and owner have surveyed platted and named Taylor Park and dedicated fully by me the streets and alleys herein shown are given to public use.
In presence of
G. N. Ailes
G. S. Vorles
Helen M. Taylor Ailes.

State of Michigan
County of Kalamazoo
On this 2^d day July 1910.
before me a Notary Public in and for said county personally known to me to be the person who executed this plat and acknowledged the same to be her free act and deed.
My Commission expires Jan'y 19th 1913 Wesley French Notary Public

Received for record at record m.
and recorded in book of Plats on page.

Approved by Township of Kalamazoo July 2^d 1910
Wesley French Township Clerk

State of Michigan
County of Kalamazoo
I hereby certify that by my office records I find that all State and county taxes have been fully paid for the five years preceding this date on lands in plat of Taylor Park. And that there are no tax liens or titles obtained by the State or individuals during five years prior to date hereof.


Arthur Tiffany Treasurer
Dated July 5th 1910

Filed in Auditor General's Dep't

Geo. R. Hauser
Deputy Auditor General.

I hereby certify that this copy is a true copy of the MAP or PLAT forwarded the Register of Deeds for recording.

Compared
Geo. R. Hauser
Deputy Auditor General.

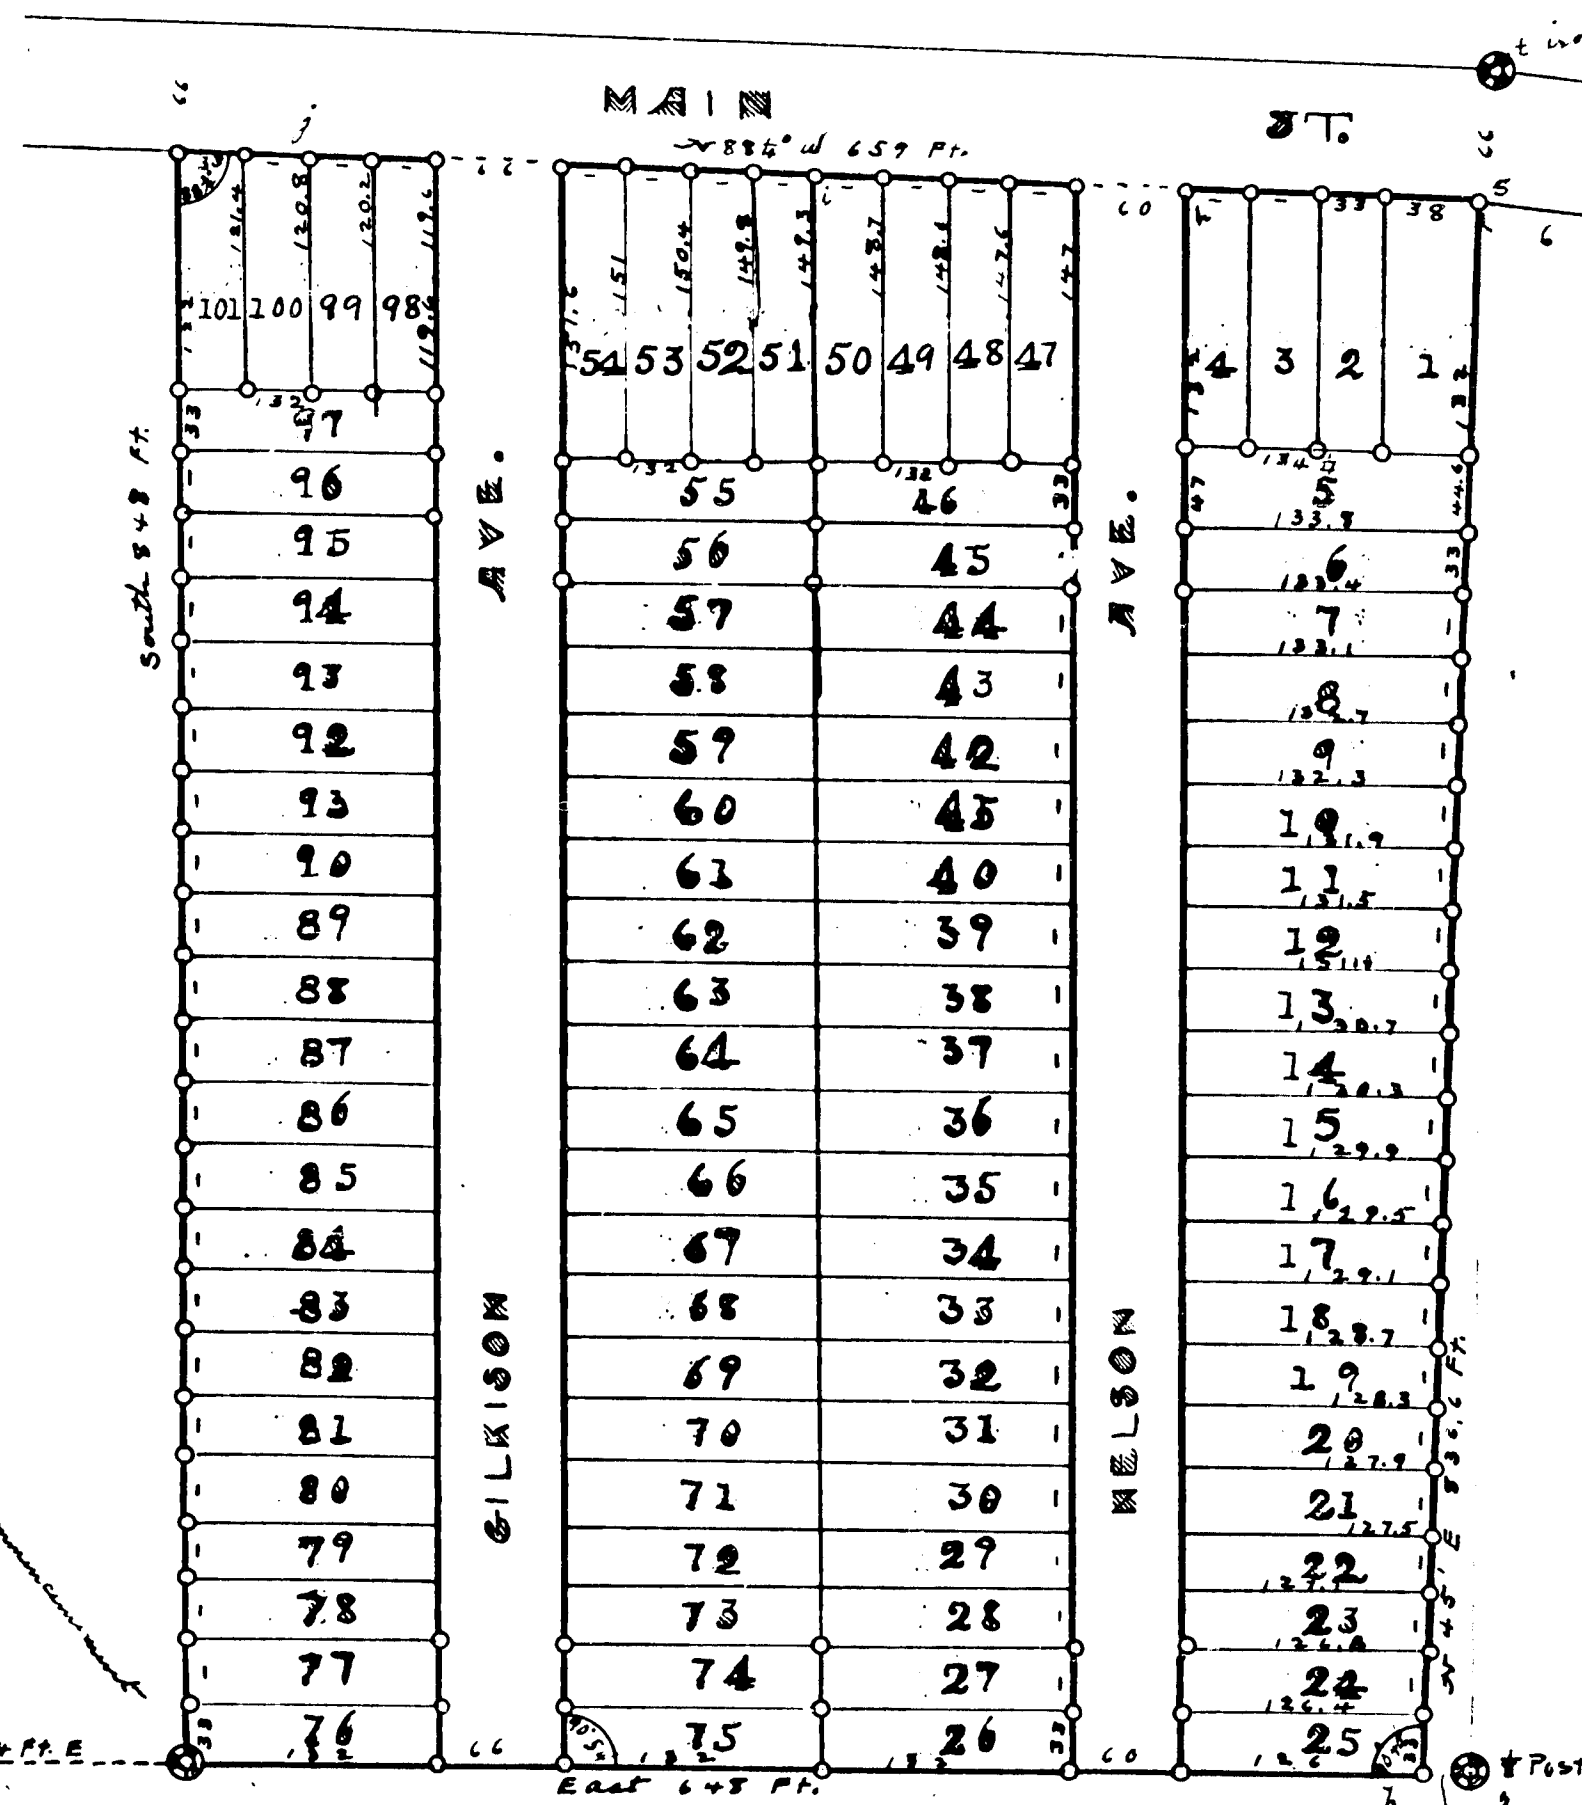

- Monuments**
- 1 B Oak 10 3/4 5? W 13.3 Ft.
 - 2 Gate post N 88° E 32 1/2 "
 - 3 Elm 1 N 45° W 3 1/2 "
 - 4 Thom 1 N 45° E 6 1/2 "
 - 5 B Oak 2+ E 10 1/2 "
 - 6 Hickory 12 N 80° W 7 "
 - 7 Corner Post W 21 "
 - 8 Post 0 "
 - 9 8 line E 6 "
 - 10 Corner Fence post correct 0 "
 - 11 iron stakes 20"x 1/2", round are set at all lot corners, All dimensions are in feet.

I hereby certify that I have made a survey of the above plat of land as represented and have planted iron for monuments as described at 0. at all intersections of streets and angles of the plat, and the plat herein delineated is correct. E. Strong Surveyor

Examined and Approved

Geo. R. Hauser
Deputy Auditor General.

Scale 100 feet to an inch



COPY
REGISTER'S OFFICE
Kalamazoo County
Taylor Park
Aug 10 1910
H. W. Wadsworth
ORIGINAL ON FILE

13220