

2nd
Revised plat of
Linden Park
Kalamazoo
Kalamazoo County

Being 13.3 acres of land. Lying in the NE 1/4 of Sec. 27 T 25 R 11 W. Beginning 771 Ft. West of the N E corner of Sec. 27 and running thence South 165 Ft. thence West 287.3 Ft. thence North 165 Ft. thence West 478.7 Ft. thence South 684 Ft. thence East 480.45 Ft. thence North 132 Ft. thence East 208 Ft. thence North 57 Ft. thence East 104 Ft. thence North 44 Ft. thence East 165.6 Ft. thence N 28° 44' E 155.2 Ft. thence N 18° 42' E 331.7 Ft. thence West 366 Ft. to beginning.

Surveyed July 1, 1910. E. Strong Surveyor

DEDICATION: I James A Taylor, do proprietor have surveyed platted and named 2nd Revised plat of Linden Park and dedicated fully by me the streets herein shown are given to public use.

In presence of
D. H. Carlton

Wesley French

James A. Taylor


State of Michigan
County of Kalamazoo
before me a notary Public in and for said county person-ally came the above named James A Taylor single known to me to be the person who executed this plat and acknowledged the same to be his free act and deed.

My commission expires January 17, 1913
Wesley French notary Public

Approved by City Council this 18th day of July 1910.
Clarence L. Miller City Clerk

State of Michigan
County of Kalamazoo
I hereby certify that by my office records I find that all taxes have been fully paid for the five years preceding this date on lands in 2nd Revised plat of Linden Park. And that there are no tax liens or titles obtained by the state or individuals during five years prior to date hereof. Dated July 16 1910 Arthur Tiffany Co Deas

State of Michigan
County and City of Kalamazoo
I hereby certify that by my office records I find that all city taxes and assessments now due have been paid on lands in 2nd Revised plat of Linden Park. Frank Tonder City Treasurer
Dated July 16 1910

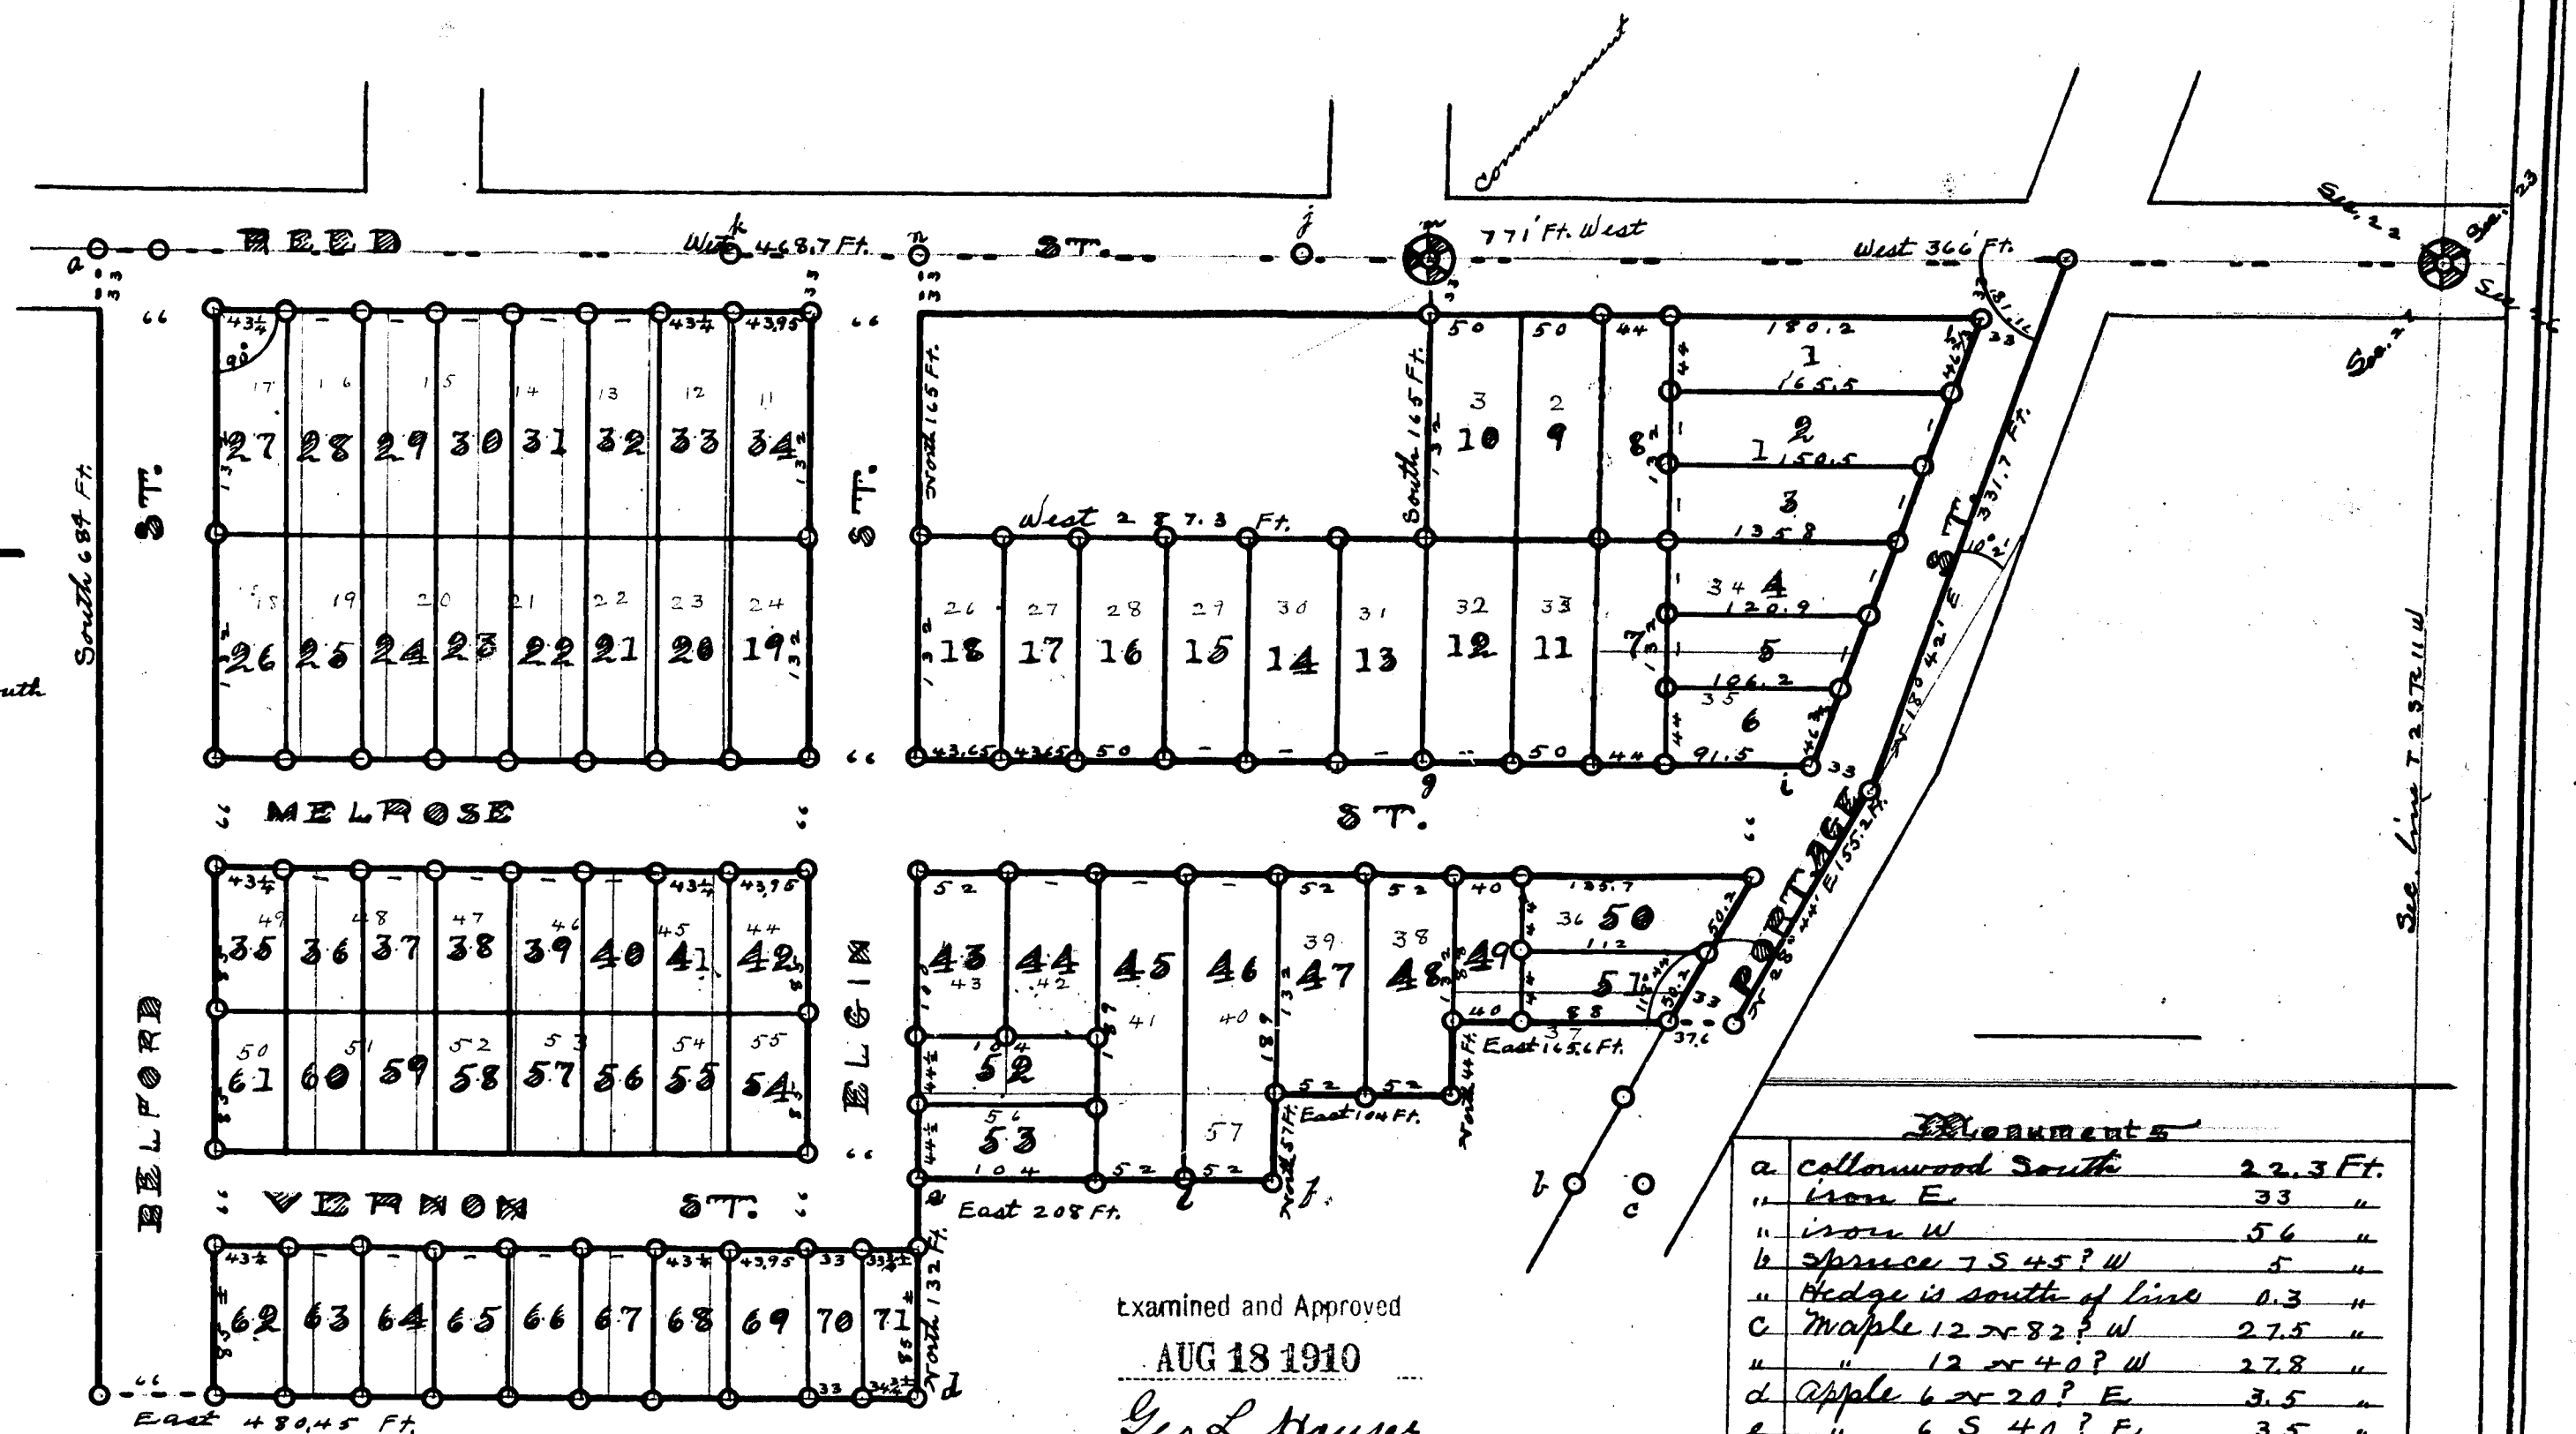

Examined and Approved

AUG 18 1910

Geo. L. Hauser
Deputy Auditor General.

Filed in Auditor General's Dep't
AUG 25 1910

Geo. L. Hauser
Deputy Auditor General.

COPY
REGISTER'S OFFICE.
Kalamazoo, Mich.
PLAT OF
Linden Park
WAS RECORDED THIS 22nd DAY OF
Aug. 1910 AT 9 O'CLOCK
A. M. IN LIBER 8 OF CLERK
ON PAGE 19
J. H. Carlton
REGISTER OF DEEDS.
ORIGINAL ON FILE

Scale 100 feet to 1 inch



I hereby certify that this copy is a true copy of the MAP or PLAT forwarded the Register of Deeds for recording.

Compared AUG 19 1910

Geo. L. Hauser
Deputy Auditor General.

Observations	
a	collarwood South 22.3 Ft.
"	Iron E 33 "
"	Iron W 54 "
b	Spruce 75 45? W 5 "
"	Hedge is south of line 0.3 "
c	Maple 12 x 82? W 27.5 "
"	" 12 x 40? W 27.8 "
d	Apple 6 x 20? E 3.5 "
e	" 6 S 40? E 3.5 "
f	Plane Tree 8 x 8 1/2 W 7.3 "
"	Shed E 8? S 7.7 "
g	Austrian Pine 12 x 35 W 17.5 "
h	Hydrant 2x E 15.5 "
"	Spruce 12 x 8 1/2 W 12.5 "
"	Cement E 0.8 "
i	W Oak 24 x 45? W 14.5 "
"	Maple 15 x 50? E 9.7 "
j	Linden 10.5 E 3.49 "
"	Maple 10 x W 27.6 "
"	Cement 2x 29.3 "
k	Iron
l	Post Elder 8 E 1/2 "
m	" 15 S 6? W 20 1/2 "
n	Hydrant S W 2.4 "
o	Iron stakes round 20" x 1/2" at all lot corners

I hereby certify that the plat herein delineated is a correct one and "all dimensions are in feet." I have made a survey of the above titled plat of land and as represented and set iron for monuments as described o at all angles of the plat and intersections of streets marked.

E. Strong Surveyor

2nd
Revised plat of
Linden Park
Kalamazoo
Kalamazoo County

Being 13.3 acres of land. Lying in the NE 1/4 of Sec. 27 T 25 R 11 W. Beginning 771 Ft. West of the N E corner of Sec. 27 and running thence South 165 Ft. thence West 287.3 Ft. thence North 165 Ft. thence West 478.7 Ft. thence South 684 Ft. thence East 480.45 Ft. thence North 132 Ft. thence East 208 Ft. thence North 57 Ft. thence East 104 Ft. thence North 44 Ft. thence East 165.6 Ft. thence N 28° 44' E 155.2 Ft. thence N 18° 42' E 331.7 Ft. thence West 366 Ft. to beginning.

Surveyed July 1, 1910. E. Strong Surveyor

DEDICATION: I James A Taylor, as proprietor have surveyed platted and named 2nd Revised plat of Linden Park and dedicated fully by me the streets herein shown are given to public use.

In presence of
D. H. Carlton

Wesley French

James A. Taylor


State of Michigan
County of Kalamazoo
I, this 16th day of July 1910 before me a notary Public in and for said county personally came the above named James A Taylor single known to me to be the person who executed this plat and acknowledged the same to be his free act and deed.

My commission expires January 17, 1913
Wesley French notary Public

Approved by city council this 18th day of July 1910.
Clarence L. Miller City Clerk

State of Michigan
County of Kalamazoo
I hereby certify that by my office records I find that all taxes have been fully paid for the five years preceding this date on lands in 2nd Revised plat of Linden Park. And that there are no tax liens or titles obtained by the state or individuals during five years prior to date hereof. Dated July 16, 1910 Arthur Siffany Co. Treas

State of Michigan
County and City of Kalamazoo
I hereby certify that by my office records I find that all city taxes and assessments now due have been paid on lands in 2nd Revised plat of Linden Park. Frank Tonder City Treasurer
Dated July 16, 1910

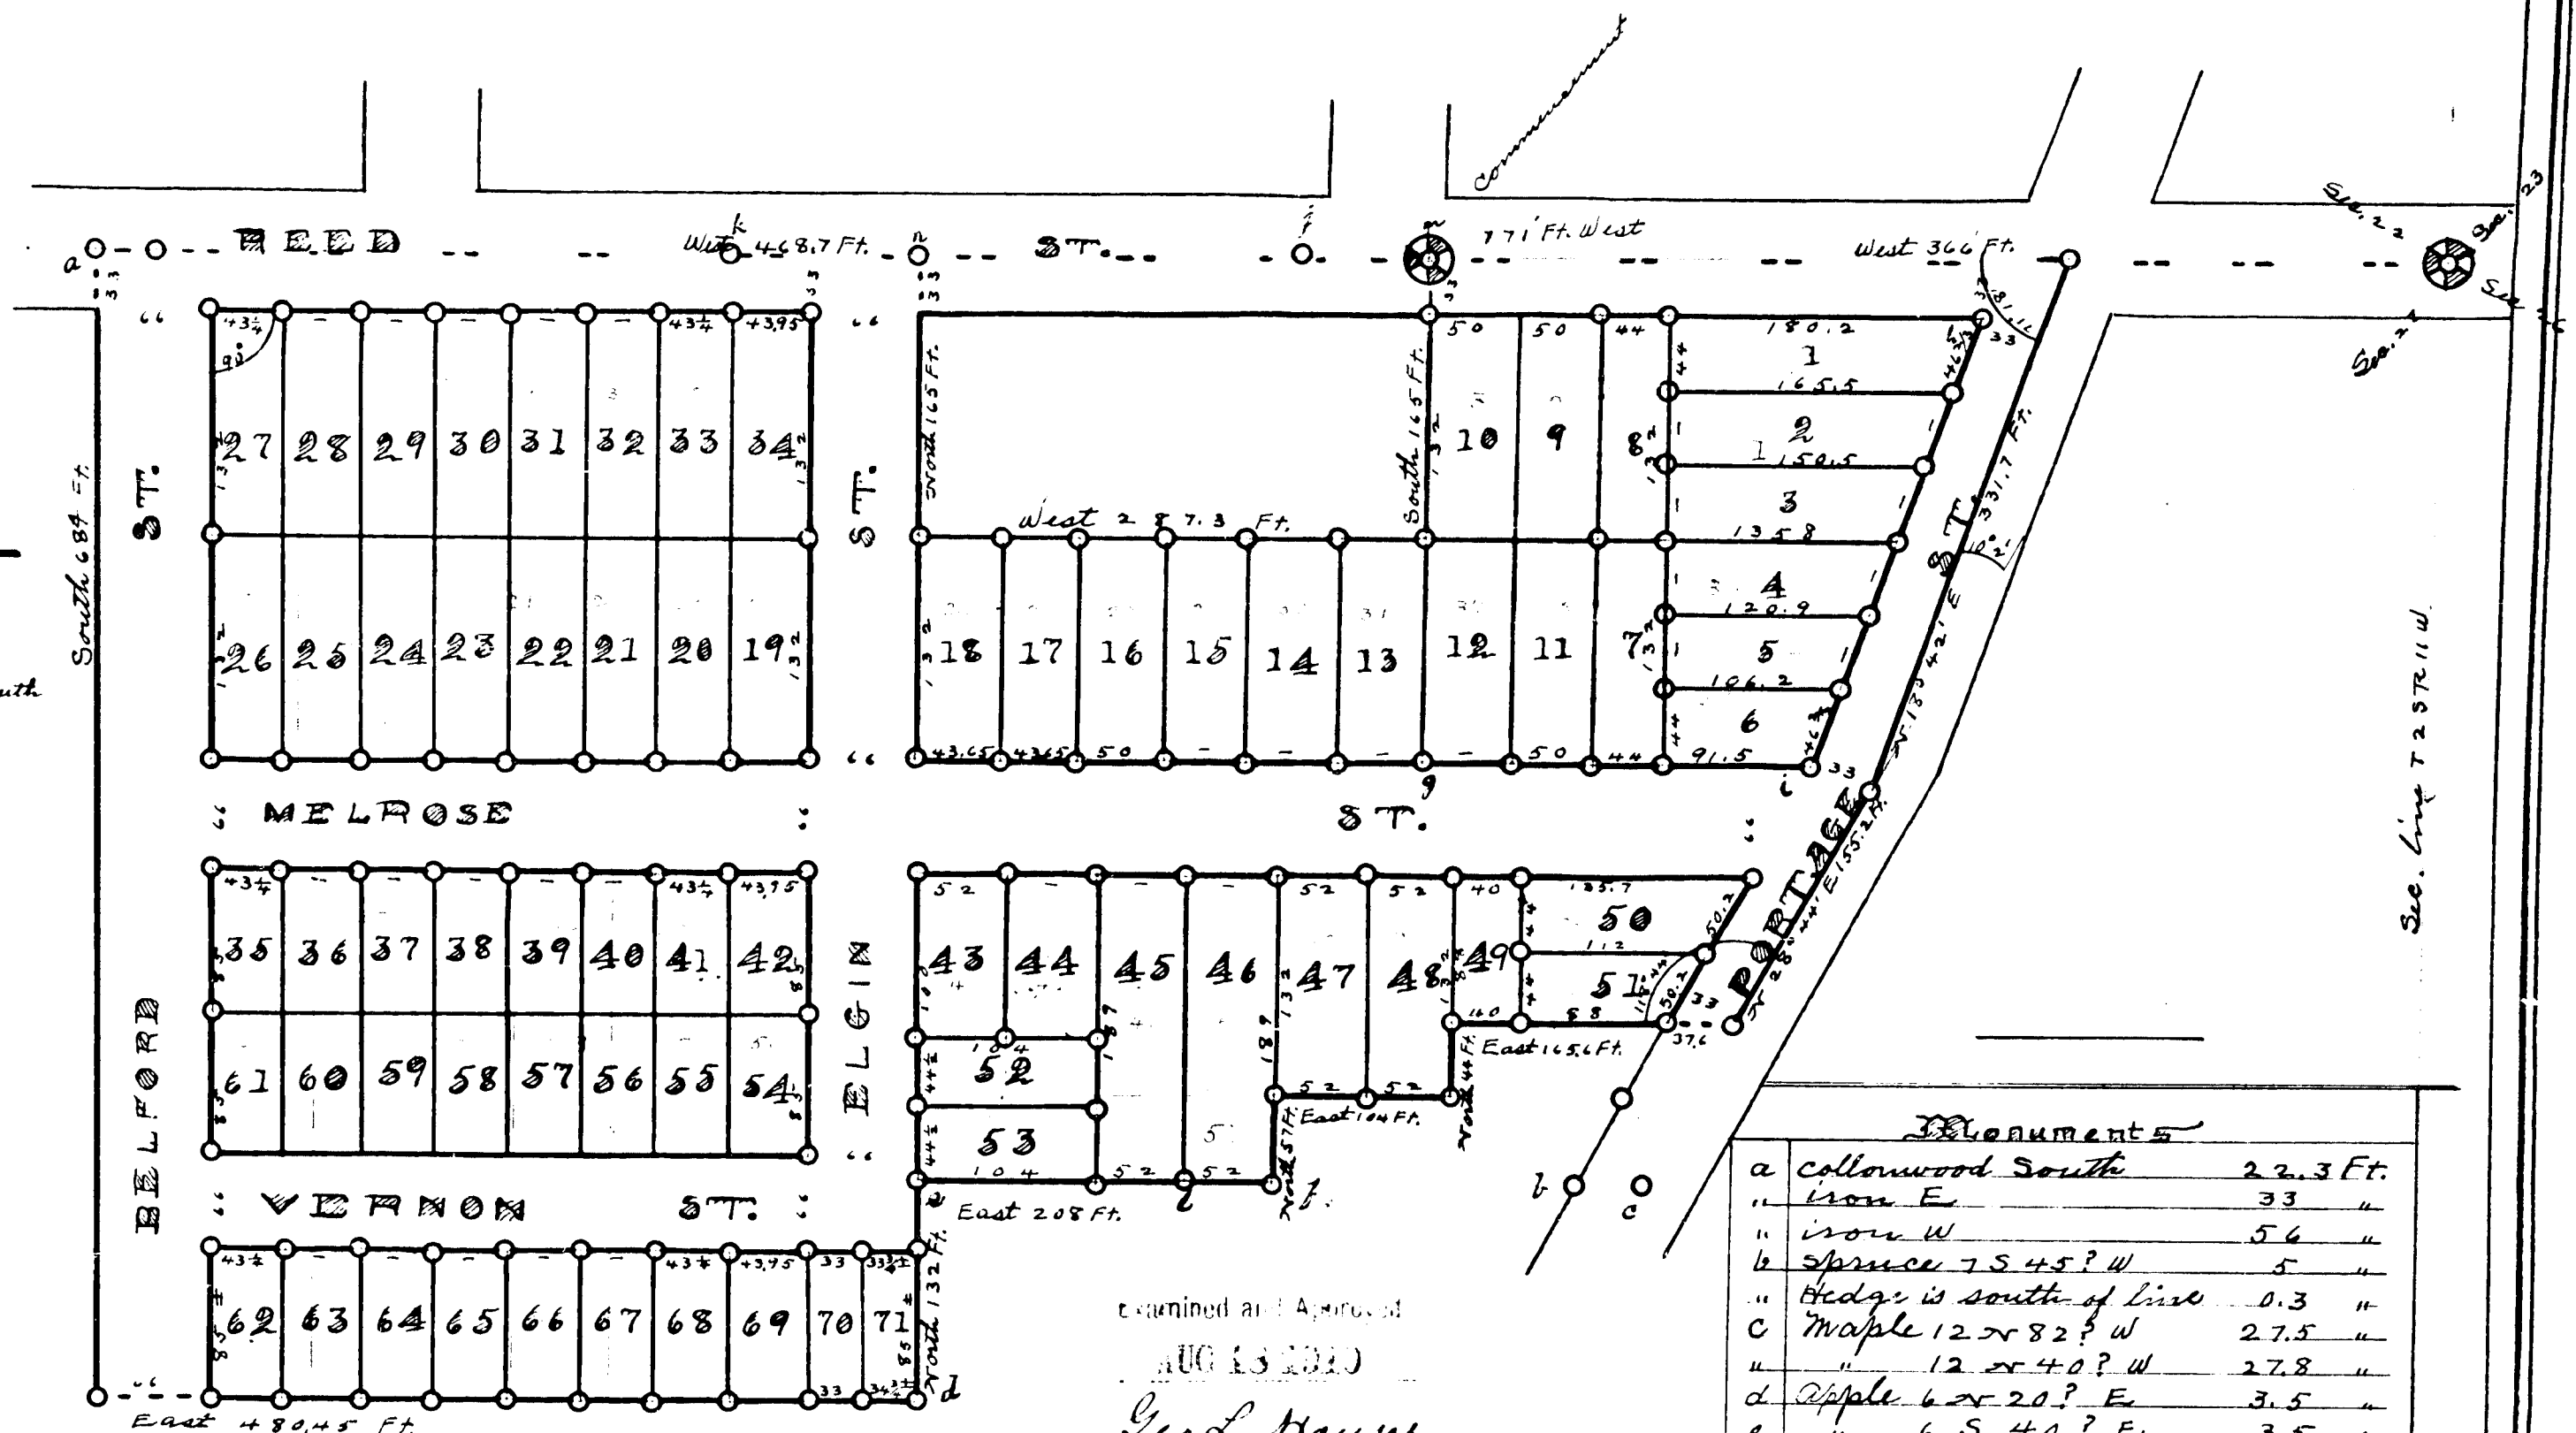

Examined and Approved

AUG 13 1910

Geo L. Hauser
Deputy Auditor General

Filed in Auditor General's Dep't

Geo. L. Hauser
Deputy Auditor General

Scale 100 feet to an inch



I hereby certify that this copy is a true copy of the MAP or PLAT forwarded the Register of Deeds for recording.

Compared
Geo. L. Hauser
Deputy Auditor General

Monuments	
a	collarwood South 22.3 Ft.
"	iron E 33 "
"	iron W 54 "
b	spruce 75 45? W 5 "
"	Hedge is south of line 0.3 "
c	Maple 12 x 82? W 27.5 "
"	" 12 x 40? W 27.8 "
d	Apple 6 x 20? E 3.5 "
e	" 6 S 40? E 3.5 "
f	Plane Tree 8 x 80? W 2.3 "
"	Shed E 8? S 7.7 "
g	Austrian Pine 12 x 35 W 17.5 "
h	Hydrant N E 15.5 "
"	Spruce 12 S 85? W 12.5 "
"	Cement E 0.8 "
i	W Oak 24 S 45? W 14.5 "
"	Maple 1550? E 8.7 "
j	Linden 10 S E 3.49 "
"	Maple 10 x W 27.6 "
"	Cement x 29.3 "
k	iron
l	Box Elder 8 E 1/2 "
m	" 15 S 6? W 20 1/2 "
n	Hydrant S W 2.4 "
o	iron stakes round 20" x 1/2" at all lot corners

I hereby certify that the plat herein delineated is a correct one and "all dimensions are in feet." I have made a survey of the above titled plat of land and as represented and set iron for monument as described at all angles of the plat and intersections of streets marked

E. Strong Surveyor