

PLAT OF VOSLER'S ADDITION KALAMAZOO, MICHIGAN

SURVEY BY
MICHIGAN ENGINEERING CO.
Kalamazoo, Michigan

Scale 1 inch to 150 feet

DESCRIPTION OF LAND PLATTED

The annexed plat of VOSLER'S ADDITION consists of part of the E. 1/2 of the W. 1/2 of the N. W. 1/4 of Section 13, T. 2, S. R. 11, W. and is more particularly described as follows: Commencing at a point 663.6 feet East, and 33 feet South of the N. W. corner of Sec. 13, T. 2, S. R. 11, W. and running thence S. 0° 28' E. 2613.01 feet; thence East and parallel with the North line of said Sec. 13, 664.2 feet; thence N. 0° 28' W. 2415.01 feet; thence West 212.5 feet; thence N. 0° 28' W. 198 feet; thence West parallel with and 35 feet South of the North line of said Sec. 13, 451.7 feet to the place of beginning.

SURVEYOR'S CERTIFICATE

I hereby certify that the plat hereon delineated is a correct one, and that permanent monuments consisting of iron rods 3/8 inch in diameter and twenty-four inches long have been planted at all points marked thus (o) as thereon shown, at all angles in the boundaries of the land platted and at the intersections of the streets.

Glen C. Wheaton
Surveyor.

Examined and Approved

SEP 2- 1910

Geo. L. Hauser
Deputy Auditor General.

REGISTER'S OFFICE.
Kalamazoo, Mich.
Plat of
Vosler's Addition
WAS RECORDED THIS 9th DAY OF
Sept. A. D. 1910 AT 9 O'CLOCK
A. M. IN BOOK 8 OF PLATS
ON PAGE 14
REGISTERED BY
G. C. Wheaton
ORIGINAL ON FILE

DEDICATION

KNOW ALL MEN BY THESE PRESENTS: That we, G. S. Vosler and Lenora A. Vosler, his wife, as proprietors, have caused the land embraced in the annexed plat to be surveyed, laid out and platted, to be known as VOSLER'S ADDITION, and that the streets and avenues as shown on said plat are hereby dedicated to the public.

Witnessed by

Glen C. Wheaton *G. S. Vosler* [L. S.]
Frank J. Weston *Lenora A. Vosler* [L. S.]

STATE OF MICHIGAN }
COUNTY OF KALAMAZOO } ss.

On this 18th day of August, A. D. 1910, before me, appeared G. S. Vosler and Lenora A. Vosler, his wife, known by me to be the persons who executed the above instrument and acknowledged the same to be their free act and deed.

My commission expires

November 8th, 1910 *Frank J. Weston*
Notary Public, Kalamazoo County, Michigan.

CITY OF KALAMAZOO }
COUNTY OF KALAMAZOO } ss.
STATE OF MICHIGAN

The annexed plat of VOSLER'S ADDITION was approved by the Township Board in regular meeting,

August 6th, 1910 *Wesley French*
Township Clerk.

TAX CERTIFICATE

STATE OF MICHIGAN }
COUNTY OF KALAMAZOO } ss.

I hereby certify that I have examined the records in my office relating to the description of lands in the plat of Vosler's Addition, dated August 18th, 1910, and from such examination it appears that the taxes have been fully paid for the five years preceding said date, and that there are no tax liens or titles held by the State or individuals for five years preceding said date.

Kalamazoo, Mich., Aug. 11, 1910

Arthur Tiffany


County Treasurer.

I hereby certify that this copy is a true copy of the MAP or PLAT forwarded the Register of Deeds for recording.
Compared SEP 8- 1910
Geo. L. Hauser
Deputy Auditor General.

Filed in Auditor General's Dep't

SEP 12 1910

Geo. L. Hauser
Deputy Auditor General.

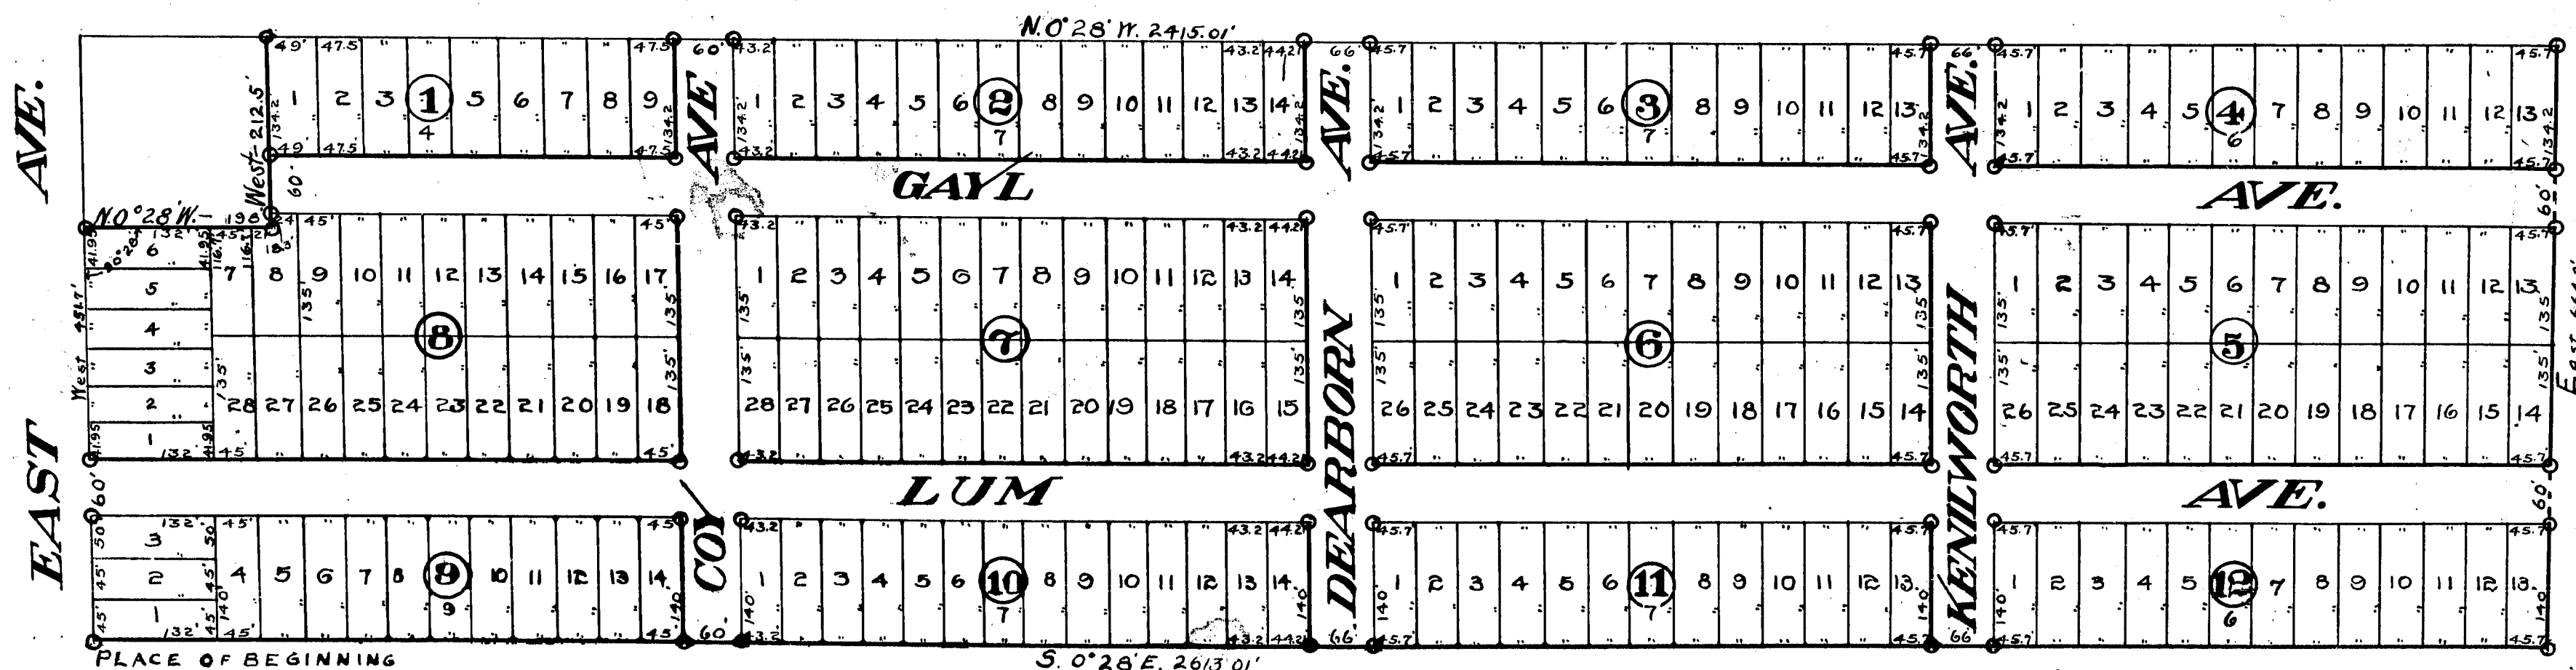

13222

PLAT OF VOSLER'S ADDITION KALAMAZOO, MICHIGAN

SURVEY BY
MICHIGAN ENGINEERING CO.
Kalamazoo, Michigan

Scale 1 inch to 150 feet

DESCRIPTION OF LAND PLATTED

The annexed plat of VOSLER'S ADDITION consists of part of the E. $\frac{1}{2}$ of the W. $\frac{1}{2}$ of the N. W. $\frac{1}{4}$ of Section 13, T. 2, S. R. 11, W. and is more particularly described as follows: Commencing at a point 663.6 feet East, and 33 feet South of the N. W. corner of Sec. 13, T. 2, S. R. 11, W. and running thence S. 0° 28' E. 2613.01 feet; thence East and parallel with the North line of said Sec. 13, 661.2 feet; thence N. 0° 28' W. 2115.01 feet; thence West 212.5 feet; thence N. 0° 28' W. 198 feet; thence West parallel with and 33 feet South of the North line of said Sec. 13, 451.7 feet to the place of beginning.

SURVEYOR'S CERTIFICATE

I hereby certify that the plat hereon delineated is a correct one, and that permanent monuments consisting of iron rods $\frac{3}{8}$ inch in diameter and twenty-four inches long have been planted at all points marked thus (o) as thereon shown, at all angles in the boundaries of the land platted and at the intersections of the streets.

Glen C. Wheaton
Surveyor.

Examined and Approved

Geo. L. Hauser
Deputy Auditor General.

REGISTER'S OFFICE
Kalamazoo, Mich.
Walter Addicks
Sept 4
G. Wheaton
ORIGINAL ON FILE

DEDICATION

KNOW ALL MEN BY THESE PRESENTS: That we, G. S. Vosler and Lenora A. Vosler, his wife, as proprietors, have caused the land embraced in the annexed plat to be surveyed, laid out and platted, to be known as VOSLER'S ADDITION, and that the streets and avenues as shown on said plat are hereby dedicated to the public.

Witnessed by
Glen C. Wheaton *G. S. Vosler* [L. s.]
Frank A. Weston *Lenora A. Vosler* [L. s.]

STATE OF MICHIGAN }
COUNTY OF KALAMAZOO } ss.

On this 18th day of August, A. D. 1910, before me, appeared G. S. Vosler and Lenora A. Vosler, his wife, known by me to be the persons who executed the above instrument and acknowledged the same to be their free act and deed.

My commission expires November 24, 1910
Frank A. Weston Notary Public, Kalamazoo County, Michigan.

CITY OF KALAMAZOO }
COUNTY OF KALAMAZOO } ss.
STATE OF MICHIGAN }

The annexed plat of VOSLER'S ADDITION was approved by the Township Board in regular meeting, August 6th, 1910
Wesley French Township Clerk.

TAX CERTIFICATE


STATE OF MICHIGAN }
COUNTY OF KALAMAZOO } ss.

I hereby certify that I have examined the records in my office relating to the description of lands in the plat of Vosler's Addition, dated August 18th, 1910, and from such examination it appears that the taxes have been fully paid for the five years preceding said date, and that there are no tax liens or titles held by the State or individuals for five years preceding said date.

Kalamazoo, Mich., Aug. 11, 1910
Arthur Tiffany County Treasurer.

I hereby certify that this copy is a true copy of the MAP or PLAT forwarded the Register of Deeds for recording.
Comptrol Geo. L. Hauser
Deputy Auditor General.

Filed in Auditor General's Dep't
Aug 11 1910
Geo. L. Hauser
Deputy Auditor General.

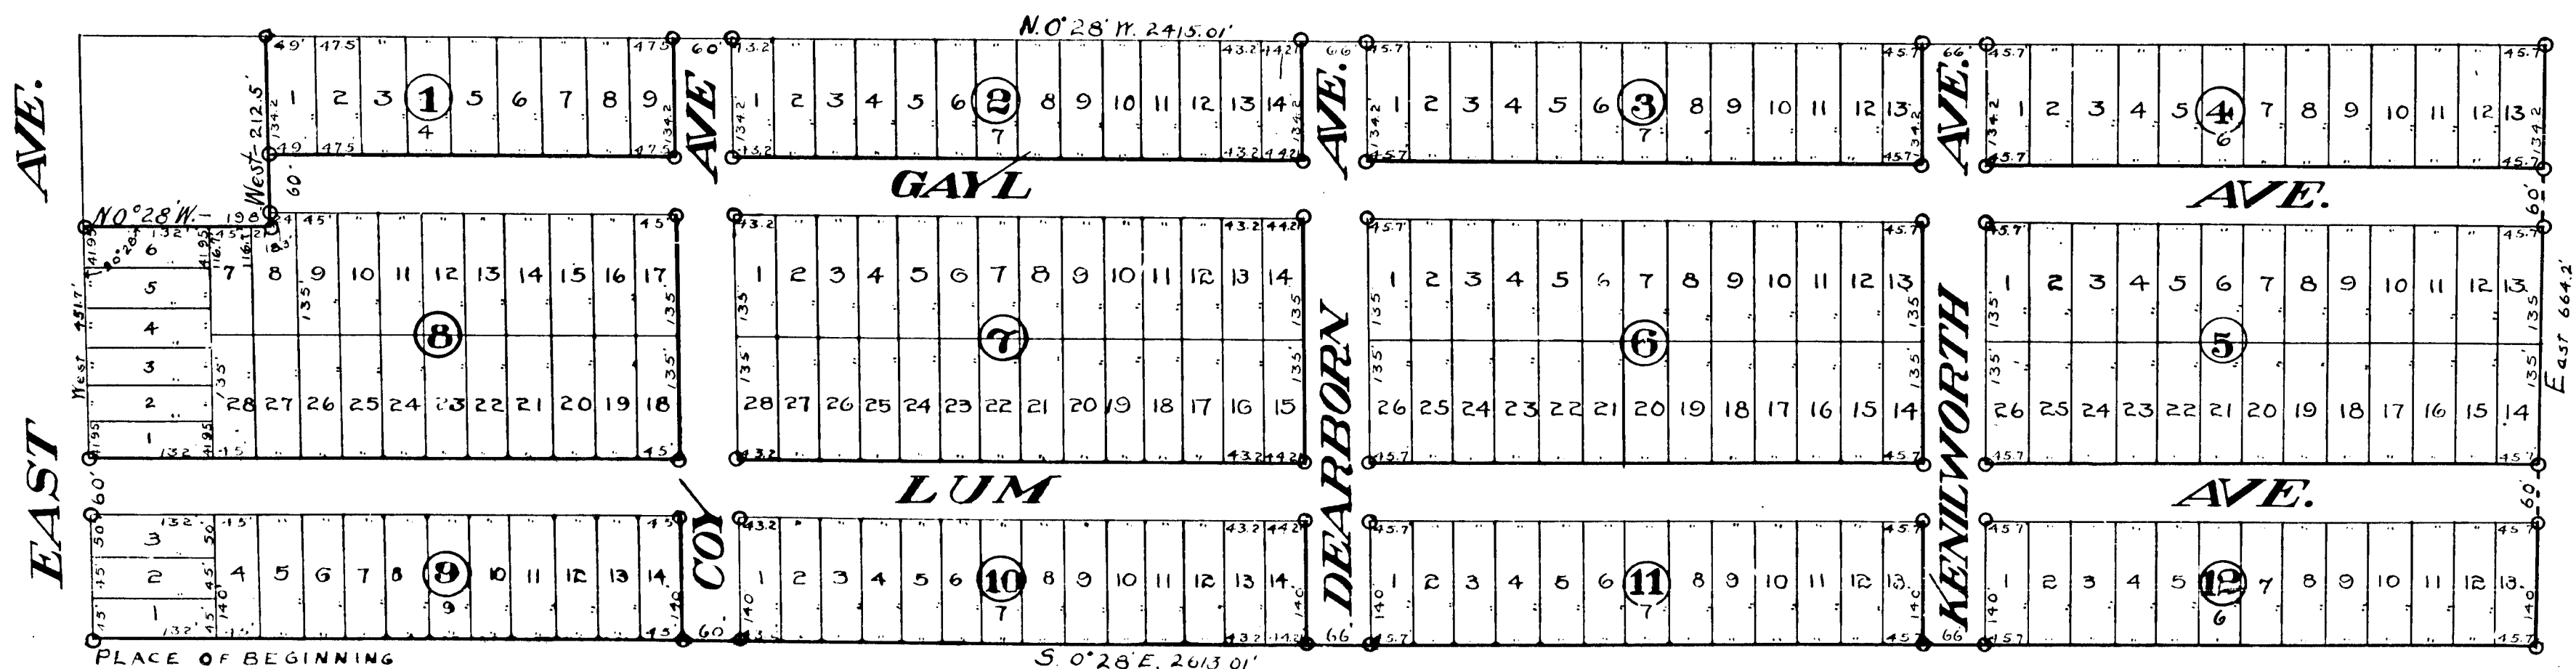

13222