

COPY
REGISTER'S OFFICE.
Kalamazoo COUNTY, MI.
Vosler's Annex
1st
WAS RECORDED THIS 11th DAY OF March A. D. 1911 AT 9 O'CLOCK A. M. IN LIBRARY OF PLATS
ON PAGE 144
H. H. Carlton
REGISTER OF DEEDS.
ORIGINAL ON FILE

I hereby certify that this copy is a true copy of the map or plat forwarded to the Register of Deeds for recording.

Compared 140
L. Hauser
Deputy Auditor General.

Filed in Auditor General's Dep't
MAR 4-1911

L. Hauser
Deputy Auditor General.

Examined and Approved

1911
L. Hauser
Deputy Auditor General.

PLAT OF VOSLER'S ANNEX KALAMAZOO, MICHIGAN

SURVEY BY
MICHIGAN ENGINEERING CO.
Kalamazoo, Michigan

Scale 1 inch to 80 feet
50' 100' 150'

DESCRIPTION OF LAND PLATTED

The annexed plat of Vosler's Annex consists of part of the E. 1/4 of the W. 1/4 of the W. 1/4 of Section 13, T. 2, S. R. 11, W. and is more particularly described as follows: Commencing at the S. W. corner of Vosler's Addition, which point is 2846.01 feet South and 685.63 feet East of the N. W. corner of Section 13, T. 2, S. R. 11, W.; and running thence S. 0° 28' E. 612.38 feet; thence East 664.2 feet; thence N. 0° 28' W. 612.38 feet; thence West 664.2 feet to the place of beginning.

SURVEYOR'S CERTIFICATE

I hereby certify that the plat hereon delineated is a correct one, and that permanent monuments consisting of iron rods 5/8 of an inch in diameter and twenty-four inches long have been planted at all points marked thus (o) as thereon shown, at all angles in the boundaries of the land platted and at the intersections of the streets.

G. S. Vosler
Surveyor.

DEDICATION

KNOW ALL MEN BY THESE PRESENTS: That we, G. S. Vosler and Lenora A. Vosler, his wife, as proprietors, have caused the land embraced in the annexed plat to be surveyed, laid out and platted, to be known as VOSLER'S ANNEX, and that the streets and avenues as shown on said plat are hereby dedicated to the public.

G. S. Vosler [L. s.]
Lenora A. Vosler [L. s.]

Witnessed by

G. S. Vosler
Frank A. Weston

STATE OF MICHIGAN }
COUNTY OF KALAMAZOO } ss.

On this 30th day of January A. D. 1911, before me, appeared G. S. Vosler and Lenora A. Vosler, his wife, known to me to be the persons who executed the above instrument and acknowledged the same to be their free act and deed.

My commission expires Jan 30th 1915
Frank A. Weston
Notary Public, Kalamazoo County, Michigan.

TOWNSHIP OF KALAMAZOO }
COUNTY OF KALAMAZOO } ss.
STATE OF MICHIGAN }

The annexed plat of Vosler's Annex was approved by the Township Board in regular meeting Jan 28th 1911.


Wesley French
Township Clerk.

TAX CERTIFICATE

STATE OF MICHIGAN }
COUNTY OF KALAMAZOO } ss.

I hereby certify that I have examined the records in my office relating to the description of lands in the plat of VOSLER'S ANNEX, dated Jan 30th 1911, and from such examination it appears that the taxes have been fully paid for the five years preceding said date, and that there are no tax liens or titles held by the State or individuals for five years preceding said date.

Kalamazoo, Mich., Feb 2 1911.
Arthur Tiffany
County Treasurer.

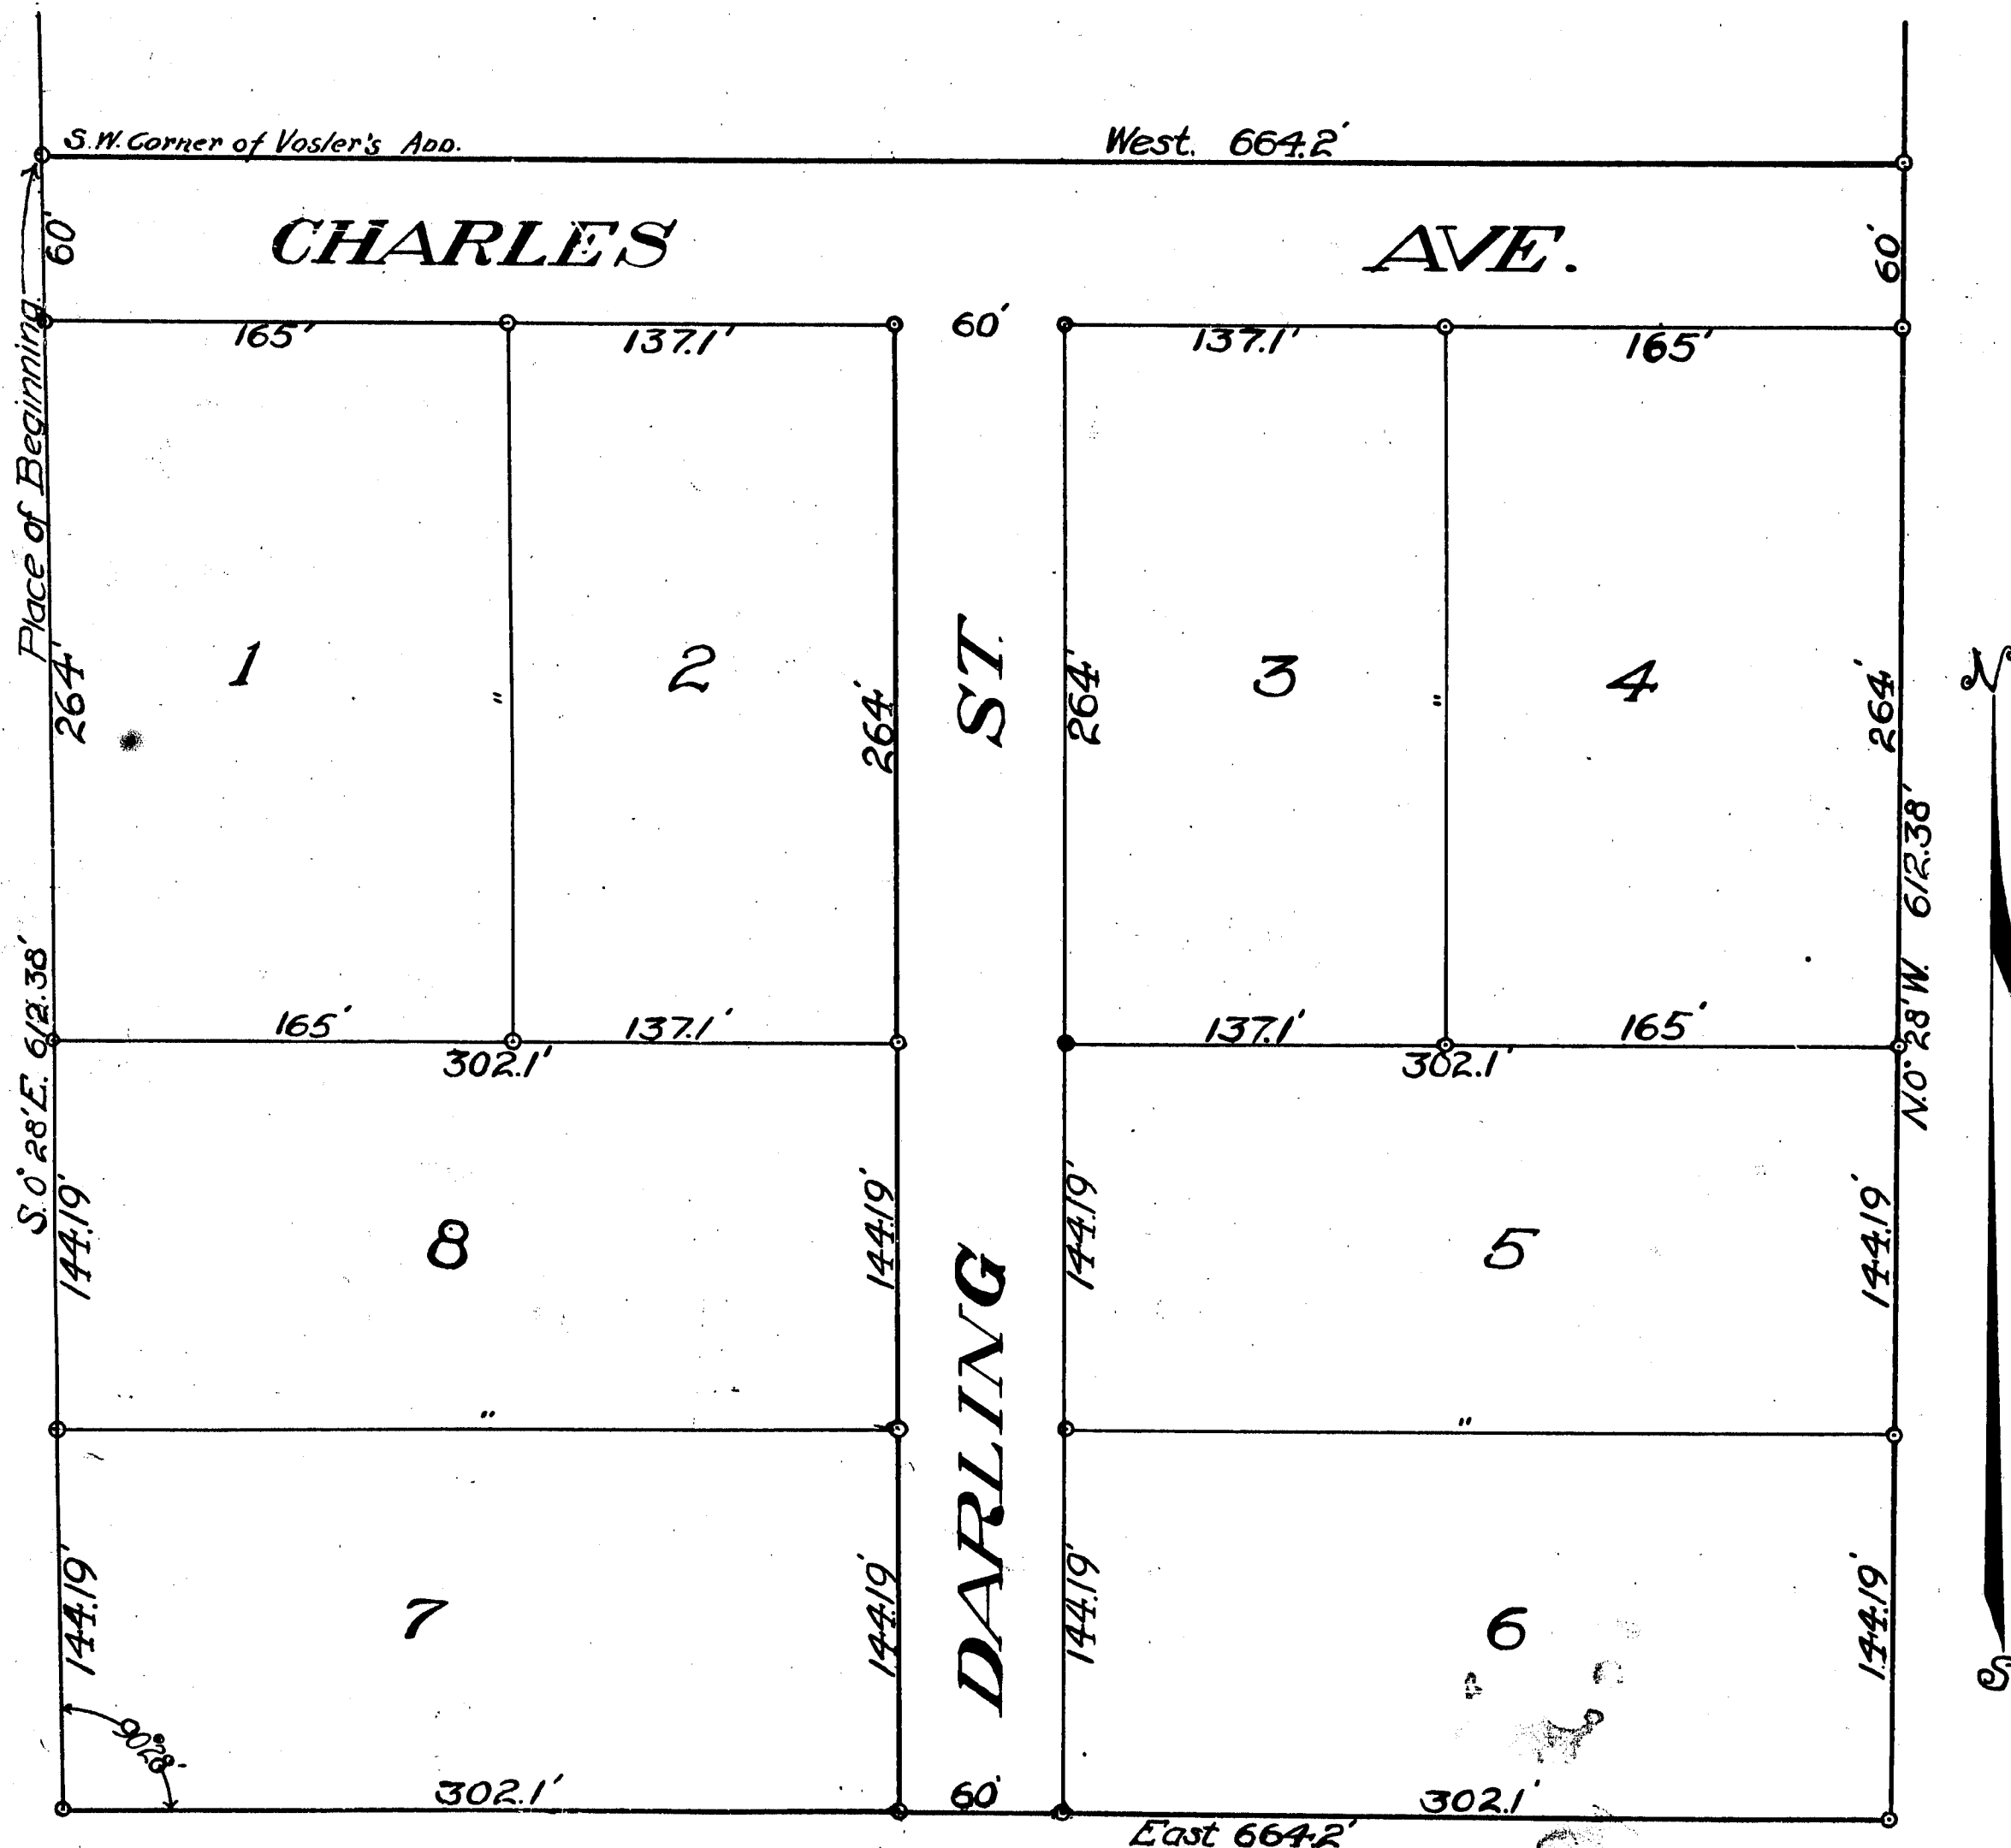

13225

Kalamazoo
Vosler Annex
March 11 9
H. H. Carlton
ORIGINAL ON FILE

Geo. L. Hauser
Filed in Auditor General's Dept.
Jan 4-1911
Geo. L. Hauser
Deputy Auditor General

Geo. L. Hauser
Deputy Auditor General

PLAT OF VOSLER'S ANNEX KALAMAZOO, MICHIGAN

SURVEY BY
MICHIGAN ENGINEERING CO.
Kalamazoo, Michigan

Scale 1 inch to 60 feet
0 50 100 150

DESCRIPTION OF LAND PLATTED

The annexed plat of Vosler's Annex consists of part of the E. 1/4 of the W. 1/4 of the W. 1/4 of Section 13, T. 2, S. R. 11, W. and is more particularly described as follows: Commencing at the S. W. corner of Vosler's Addition, which point is 2646.01 feet South and 635.63 feet East of the N. W. corner of Section 13, T. 2, S. R. 11, W.; and running thence S. 0° 28' E. 612.38 feet; thence East 664.2 feet; thence N. 0° 28' W. 612.38 feet; thence West 664.2 feet to the place of beginning.

SURVEYOR'S CERTIFICATE

I hereby certify that the plat hereon delineated is a correct one, and that permanent monuments consisting of iron rods 5/8 of an inch in diameter and twenty-four inches long have been planted at all points marked thus (o) as thereon shown, at all angles in the boundaries of the land platted and at the intersections of the streets.

Geo. C. Wheaton
Surveyor.

DEDICATION

KNOW ALL MEN BY THESE PRESENTS: That we, G. S. Vosler and Lenora A. Vosler, his wife, as proprietors, have caused the land embraced in the annexed plat to be surveyed, laid out and platted, to be known as VOSLER'S ANNEX, and that the streets and avenues as shown on said plat are hereby dedicated to the public.

G. S. Vosler [L. s.]
Lenora A. Vosler [L. s.]

Witnessed by
Frank J. Wheaton

STATE OF MICHIGAN }
COUNTY OF KALAMAZOO } ss.

On this 30th day of January, A. D. 1911, before me, appeared G. S. Vosler and Lenora A. Vosler, his wife, known to me to be the persons who executed the above instrument and acknowledged the same to be their free act and deed.

My commission expires Jan 30th 1915
Frank J. Wheaton
Notary Public, Kalamazoo County, Michigan.

TOWNSHIP OF KALAMAZOO }
COUNTY OF KALAMAZOO } ss.
STATE OF MICHIGAN }

The annexed plat of Vosler's Annex was approved by the Township Board in regular meeting Jan 28th 1911.
Wesley French
Township Clerk.

TAX CERTIFICATE

STATE OF MICHIGAN }
COUNTY OF KALAMAZOO } ss.

I hereby certify that I have examined the records in my office relating to the description of lands in the plat of VOSLER'S ANNEX, dated Jan 30th 1911, and from such examination it appears that the taxes have been fully paid for the five years preceding said date, and that there are no tax liens or titles held by the State or individuals for five years preceding said date.

Kalamazoo, Mich., Feb 2 1911.
Arthur Tiffany
County Treasurer.

