

PLAT OF PLEASANT HOME PARK

KALAMAZOO, MICHIGAN

SURVEY BY
MICHIGAN ENGINEERING CO.

Scale 100 feet per inch

0' 100' 200' 300'

DESCRIPTION OF LAND PLATTED

The land embraced in the annexed plat of PLEASANT HOME PARK, Kalamazoo, Mich., is located in the S. E. $\frac{1}{4}$ of section 33, T. 2, S. R. 11, W. and is more particularly described as follows: Commencing at a point 33 feet West and 409.5 feet South of the East $\frac{1}{4}$ post of section 33, T. 2, S. R. 11, W. and running thence N. $88^{\circ} 4' W$. 627 feet; thence South 1320 feet; thence S. $88^{\circ} 4' E$. 627 feet; thence North parallel with the East line of section 33, 1320 feet to the place of beginning.

SURVEYOR'S CERTIFICATE

I hereby certify that the plat hereon delineated is a correct one, and that permanent monuments consisting of iron pipe one inch in diameter and twenty-four inches long, have been planted at all points marked thus (o) as thereon shown, at all angles in the boundaries of the land platted and at the intersection of the streets.

Chas. C. Wheeler
Surveyor.

DEDICATION

KNOW ALL MEN BY THESE PRESENTS: That we, Frank D. Newton and Nettie M. Newton, his wife, and Henry T. Martin, as proprietors, have caused the land embraced in the annexed plat to be surveyed, laid out and platted, to be known as PLEASANT HOME PARK, Kalamazoo, Mich.

Witnessed by

Lila O. Nelson
Chas. C. Wheeler

Frank D. Newton [L. S.]
Nettie M. Newton [L. S.]
Henry T. Martin [L. S.]

STATE OF MICHIGAN } ss.
COUNTY OF KALAMAZOO }

On this 5th day of May, A. D. 1911, before me, appeared Frank D. Newton and Nettie M. Newton, his wife, and Henry T. Martin, a single man, to me personally known, who being by me duly sworn, did acknowledge the above instrument to be their free act and deed.

Lila O. Nelson
Notary Public, Kalamazoo County, Mich.

My commission expires Oct. 6, 1912.

TOWNSHIP OF KALAMAZOO } ss.
COUNTY OF KALAMAZOO }

The annexed plat of PLEASANT HOME PARK, Kalamazoo, Mich., was approved by the Township Board in regular meeting May 1st 1911.

Wesley French
Township Clerk.

TAX CERTIFICATE

STATE OF MICHIGAN } ss.
COUNTY OF KALAMAZOO }

I hereby certify that I have examined the records in my office relating to description of lands in the plat of PLEASANT HOME PARK, Kalamazoo, Mich., dated May 3, 1911, and from such examination it appears that the taxes have been fully paid for five years preceding said date, and that there are no tax liens or titles held by the State or individuals for five years preceding said date.

Kalamazoo, Mich., May 3, 1911.

Arthur Tiffany
County Treasurer.

Examined and Approved

MAY 22 1911

Geo. S. Hansen
Deputy Auditor General.

COPY

REGISTER'S OFFICE.

Kalamazoo County

PLAT OF

Pleasant Home Park

WAS RECORDED THIS

23rd DAY OF

May A. D. 1911

AT 10 O'CLOCK

A. M. IN LIBRARY

OF PLAT

ON PAGE

23

OF BOOK

23

ORIGINAL OR FILE

I hereby certify that this copy is a true copy of the MAP or PLAT forwarded the Register of Deeds for recording.


Compared MAY 22 1911

Geo. S. Hansen
Deputy Auditor General.

Filed in Auditor General's Dep't

MAY 25 1911

Geo. S. Hansen
Deputy Auditor General.

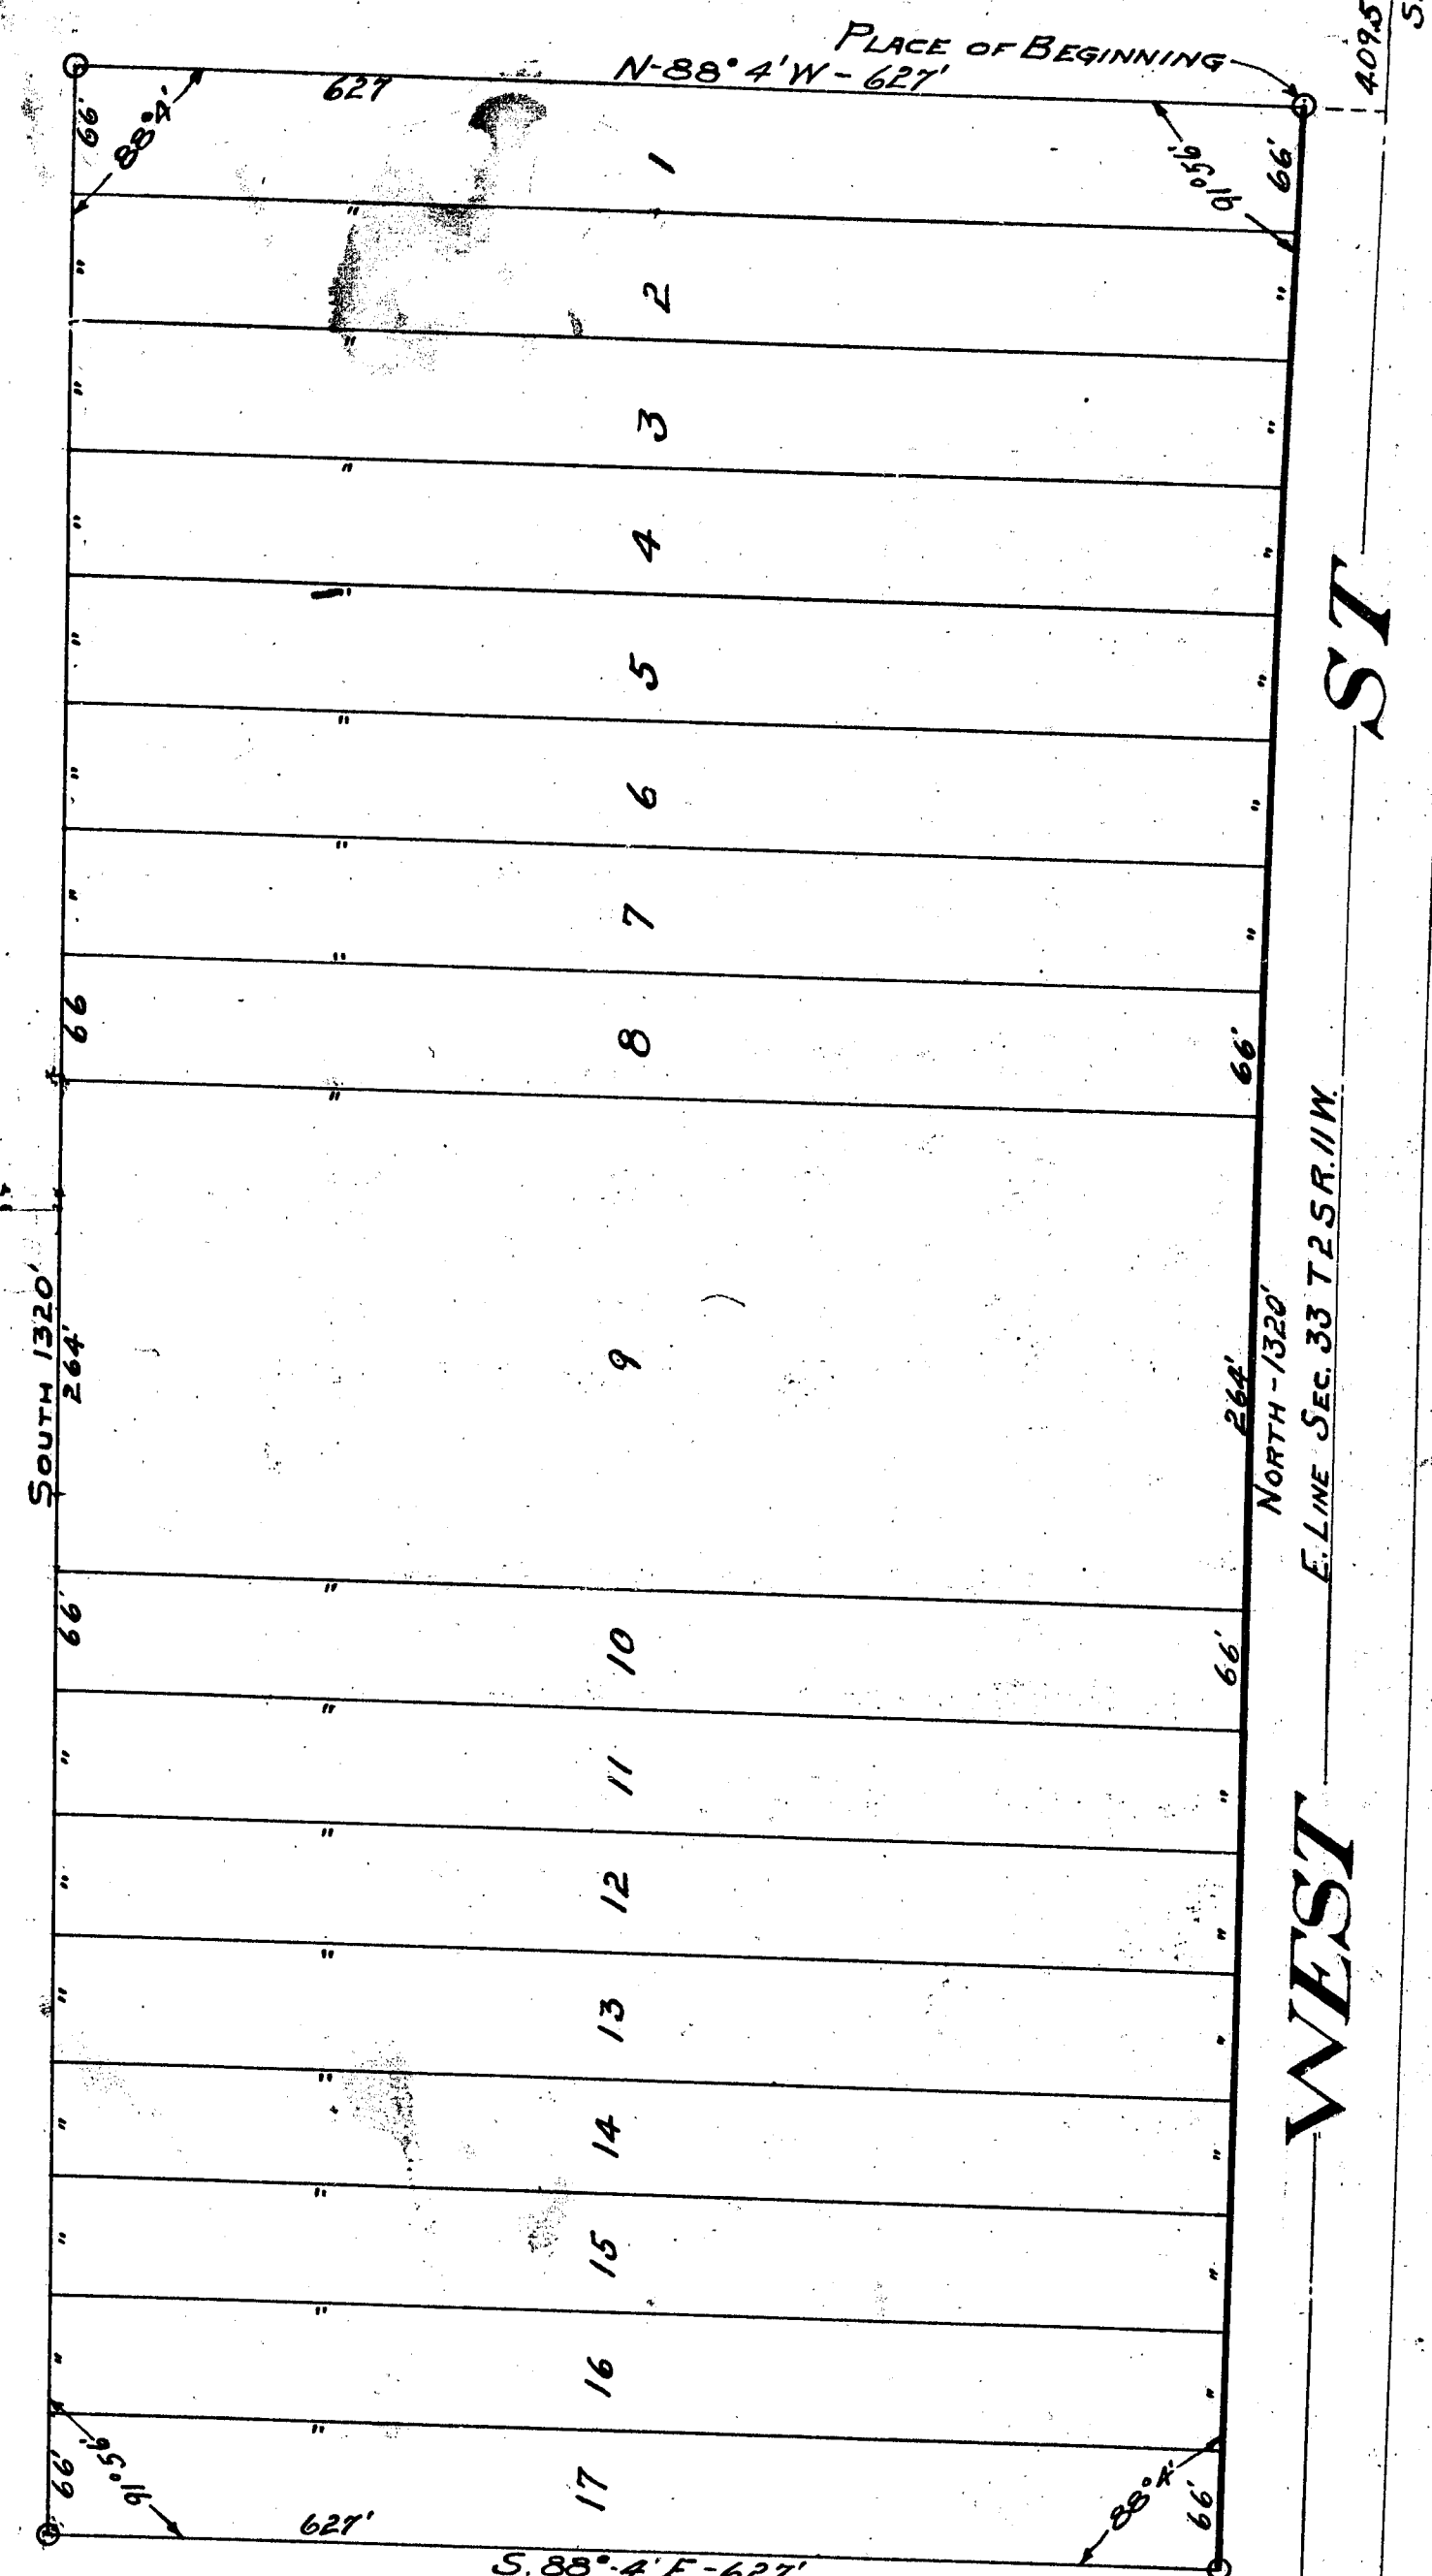

PLAT OF PLEASANT HOME PARK

KALAMAZOO, MICHIGAN

SURVEY BY
MICHIGAN ENGINEERING CO.

Scale 100 feet per inch



DESCRIPTION OF LAND PLATTED

The land embraced in the annexed plat of PLEASANT HOME PARK, Kalamazoo, Mich., is located in the S. E. $\frac{1}{4}$ of section 33, T. 2, S. R. 11, W. and is more particularly described as follows: Commencing at a point 33 feet West and 409.5 feet South of the East $\frac{1}{4}$ post of section 33, T. 2, S. R. 11, W. and running thence N. $88^{\circ} 4' W$. 627 feet; thence South 1320 feet; thence S. $88^{\circ} 4' E$. 627 feet; thence North parallel with the East line of section 33, 1320 feet to the place of beginning.

SURVEYOR'S CERTIFICATE

I hereby certify that the plat hereon delineated is a correct one, and that permanent monuments consisting of iron pipe one inch in diameter and twenty-four inches long, have been planted at all points marked thus (o) as thereon shown, at all angles in the boundaries of the land platted and at the intersection of the streets.

Geo. C. Wheeler
Surveyor.

DEDICATION

KNOW ALL MEN BY THESE PRESENTS: That we, Frank D. Newton and Nettie M. Newton, his wife, and Henry T. Martin, as proprietors, have caused the land embraced in the annexed plat to be surveyed, laid out and platted, to be known as PLEASANT HOME PARK, Kalamazoo, Mich.

Witnessed by

Geo. C. Wheeler
Geo. C. Wheeler

Frank D. Newton [L. S.]

Nettie M. Newton [L. S.]

Henry T. Martin [L. S.]

STATE OF MICHIGAN } ss.
COUNTY OF KALAMAZOO }

On this 5th day of May, A. D. 1911, before me, appeared Frank D. Newton and Nettie M. Newton, his wife, and Henry T. Martin, a single man, to me personally known, who being by me duly sworn, did acknowledge the above instrument to be their free act and deed.

Geo. C. Wheeler
Notary Public, Kalamazoo County, Mich.

My commission expires Oct. 6, 1912.

TOWNSHIP OF KALAMAZOO } ss.
COUNTY OF KALAMAZOO }

The annexed plat of PLEASANT HOME PARK, Kalamazoo, Mich., was approved by the Township Board in regular meeting May 1st 1911.

Wesley French
Township Clerk.

TAX CERTIFICATE

STATE OF MICHIGAN } ss.
COUNTY OF KALAMAZOO }

I hereby certify that I have examined the records in my office relating to description of lands in the plat of PLEASANT HOME PARK, Kalamazoo, Mich., dated April 3, 1911, and from such examination it appears that the taxes have been fully paid for five years preceding said date, and that there are no tax liens or titles held by the State or individuals for five years preceding said date.


Kalamazoo, Mich., May 3, 1911

Arthur Tiffany
County Treasurer.

REGISTERED
MAY 22 1911
Geo. C. Wheeler
Deputy Auditor General
COPY
REGISTER'S OFFICE
Kalamazoo County
PLEASANT HOME PARK
MAY 22 1911
MAY 22 1911
FILED
J. H. Carlton
Deputy Auditor General

I hereby certify that this copy is a true copy of the MAP or PLAT forwarded the Register of Deeds for recording.
Compared MAY 22 1911
Geo. C. Wheeler
Deputy Auditor General.

Filed in Auditor General's Dep't
MAY 25 1911
Geo. C. Wheeler
Deputy Auditor General.

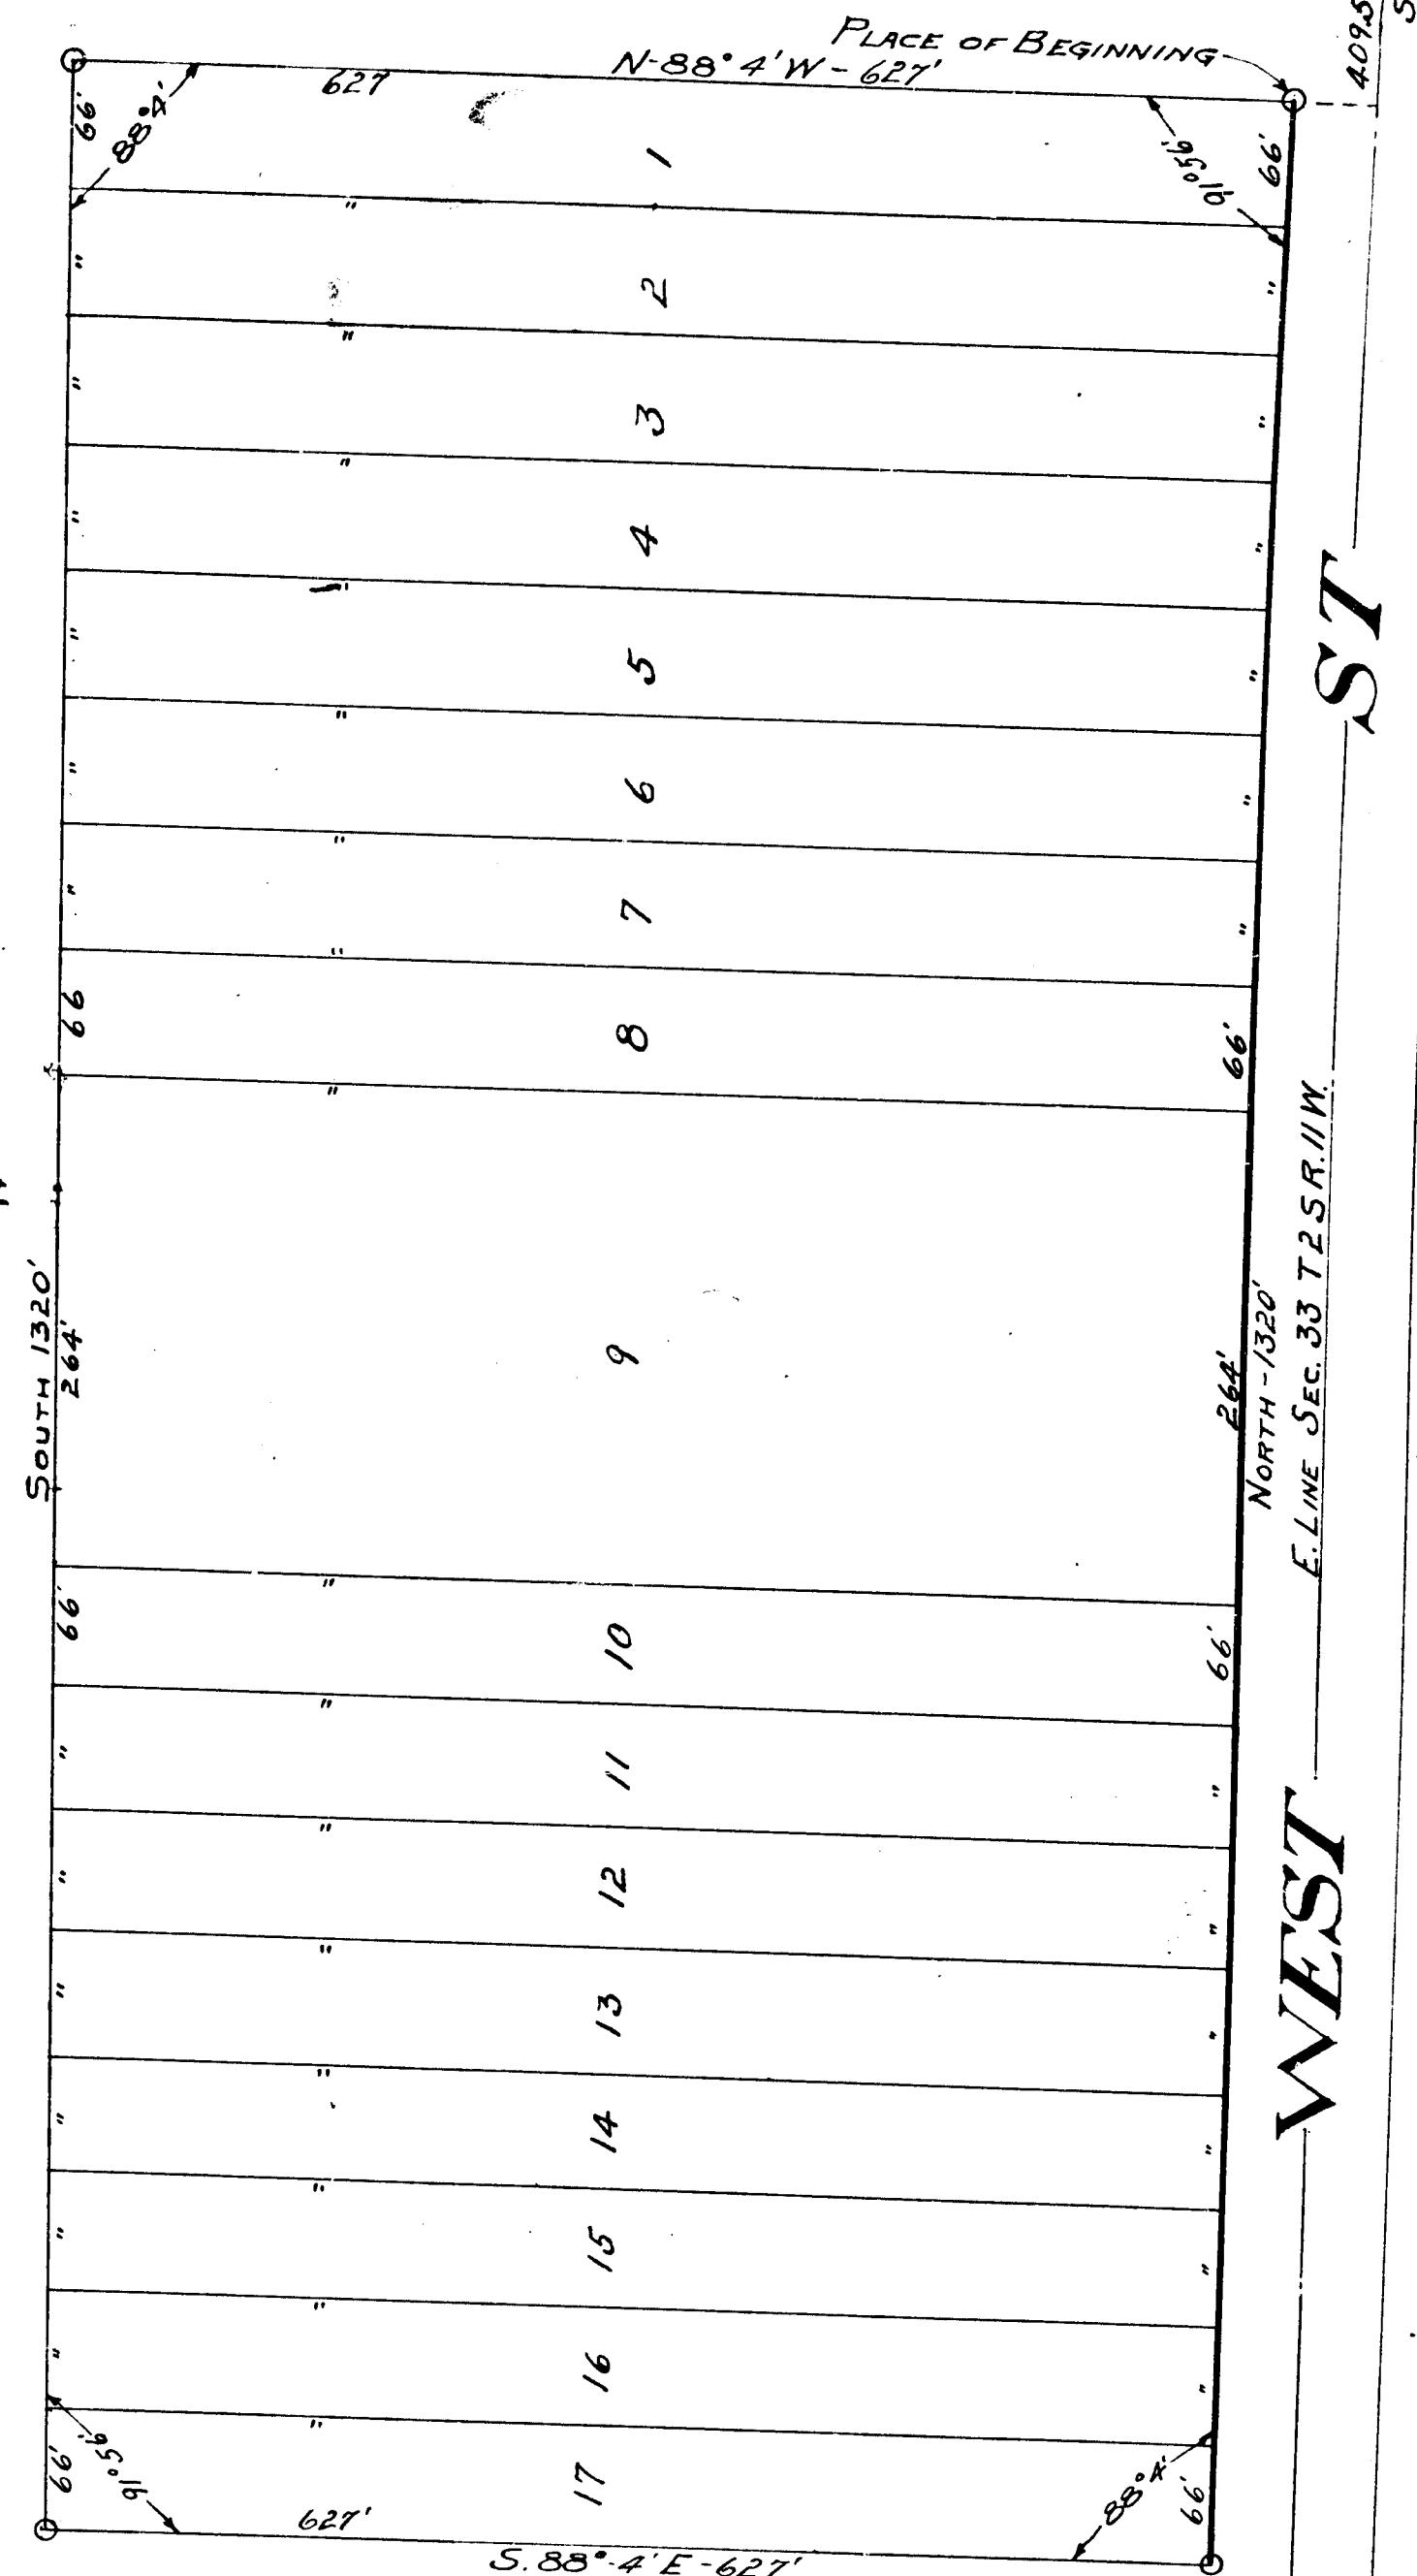

13227