

DESCRIPTION.

DEDICATION.

Signed in presence of

Edward H. Rush

Gen. H. Hastings } L. S. }

County of St. Joseph }
STATE OF INDIANA }

On this 1st day of May 1911 A. D. 1911 before me a Notary Public, in and for St. Joseph County, Indiana, came the above named Geo. H. Hastings, known by me to be the person who executed the above dedication and acknowledged the same to be his free act and deed.

My commission expires Nov 25 1912

Jessie B. Thompson
Notary Public in and for St. Joseph county, Indiana.

State of Michigan }
COUNTY OF KALAMAZOO }

I, Arthur T. Tiffany County Treasurer of said county, do hereby certify that I have examined the records in my office, relating to the description of lands in the plat as hereon delineated and described and from such examination it appears that there are no tax liens or titles held by the state or individuals on said lands for the five years preceding said date, and that all taxes on said lands, which by law are required to be returned to this office, have been fully paid for the five years preceding said date as shown by said records.

Dated at Kalamazoo, Mich. Oct. 11 1911

Arthur Tiffany County Treasurer

SURVEYOR'S CERTIFICATE

I hereby certify that the plat hereon delineated is a correct one and that permanent monuments consisting of iron pipe one inch in diameter and three feet long have been placed at all points marked thus Q at all angles in the boundaries of the land platted and at all intersections of streets. All measurements are given in feet.

John S. Haines, Surveyor.

I hereby certify that the annexed plat of Hasting's Addition to the Village of Galesburg, Kalamazoo County, Michigan, was approved by the common council of said village at a regular meeting held Monday Evening May 8th A. D. 1911.

Dated at Galesburg, Mich., May 9th 1911.

examined and Approved
NOV 15 1911

E. S. Hauser
Deputy Auditor General.

COPY
 REGISTER'S OFFICE.
 [Signature]
 COUNTY) SS.
 PLAT OF
 [Signature] Addn
 WAR RECORDED THIS 17 DAY OF
 NOV A. D. 1914 AT 9 O'CLOCK
 A. M. IN LIB. 8 OF Plate
 OF PAGE 31
 [Signature] J. N. Carleton
 REGISTER OF DEEDS.
 ORIGINAL ON FILE


I hereby certify that this copy is a true copy of the MAP or PLAT forwarded the Register of Deeds for recording.

Compared NOV 15 1911
Geo. L. Harvey
Deputy Auditor General.

Filed in Auditor General's Dep't
NOV 20 1911

Geo. L. Hainsey
Deputy Auditor General.

VACATED BY RESOLUTION
OF City Comm
Oct 2-50
VOUCHER No. 451-50

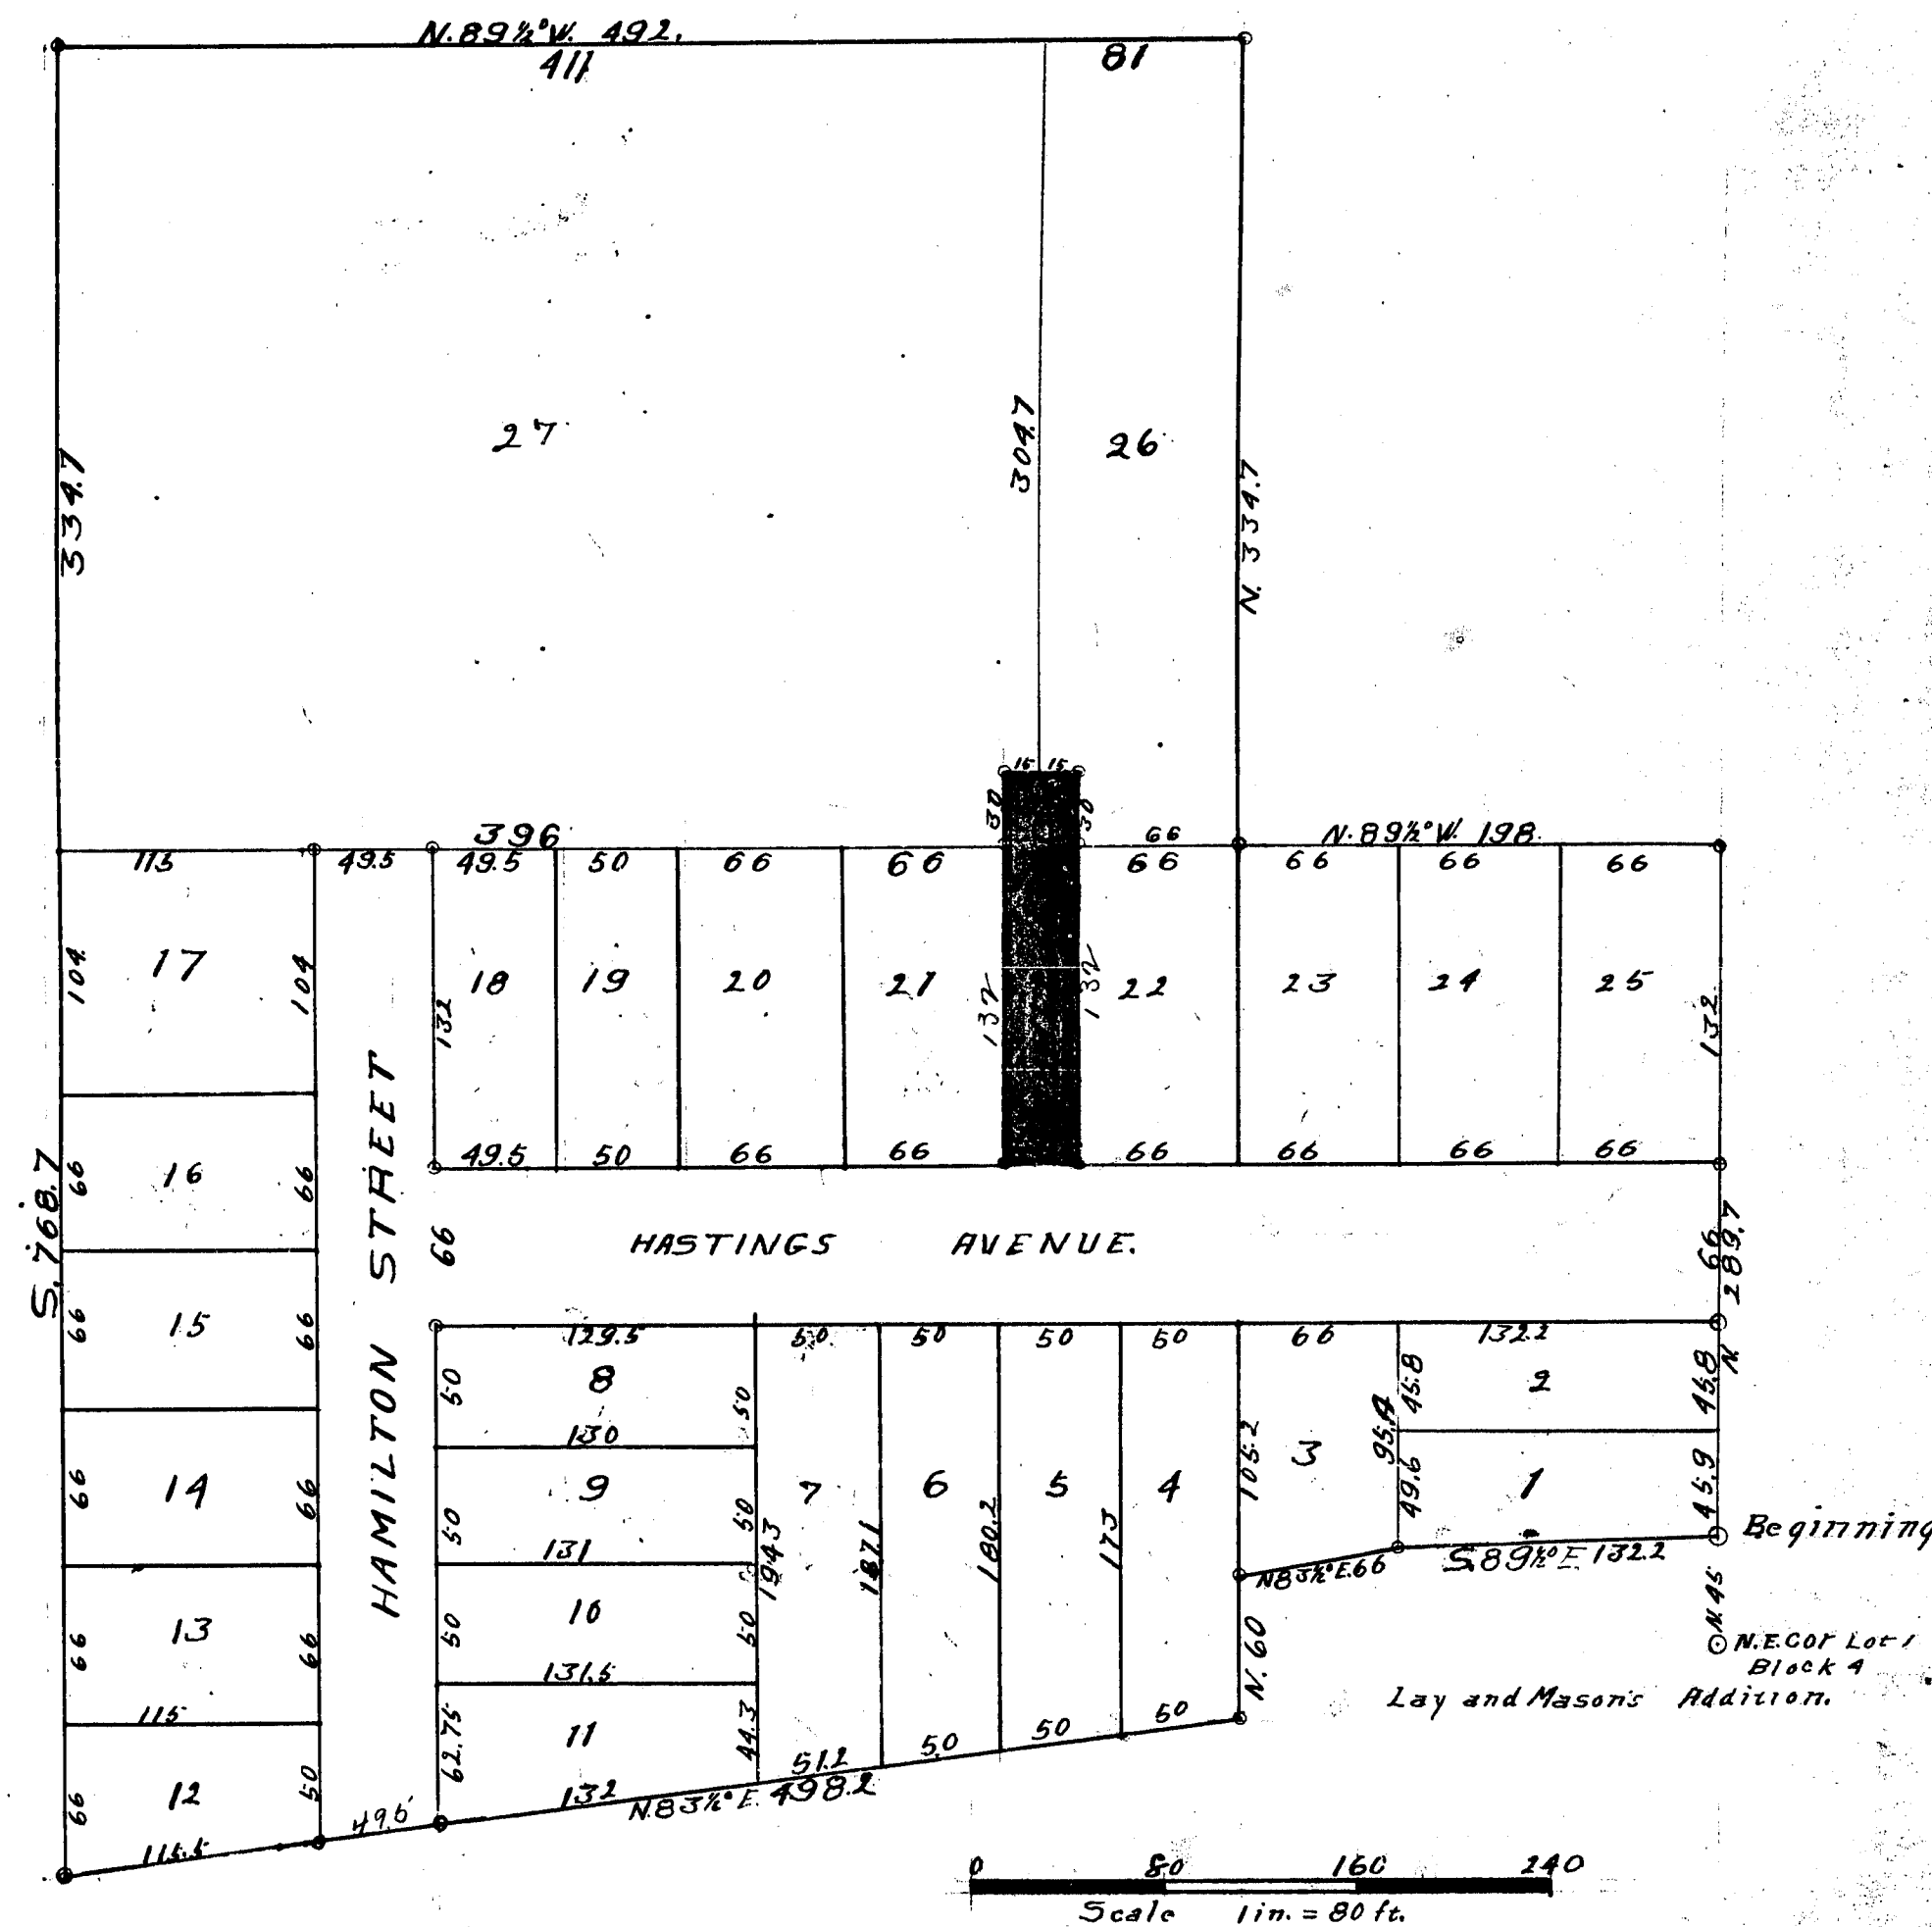

13235

DESCRIPTION.

DEDICATION.

Edward H. Rush
Jessie B. Thompson

SURVEYOR'S CERTIFICATE

John S. Haines, Surveyor.


Dated at Galesburg, Mich., May 9th 1911.

Geo. S. Stanger

RECEIVED
REGISTER'S OFFICE.
Kalamazoo
KALAMAZOO COUNTY [99.]
PLEASE DELIVER TO _____
Bathurst
THIS CHECK FOR \$ 17 DOLLARS
PAID TO THE ORDER OF *Wm. G. Quinn*
AT _____
N.Y. ON 8 OF Oct.
1901
J. H. Carlton
J. H. CARLTON, Cashier
ORIGINAL ON FILE

NOV 15 1911
 Gro. L. Hamer
 Deputy Auditor General.

Filed in Auditor General's Report
NOV 20 1911
Geo. L. Halsey
Auditor General

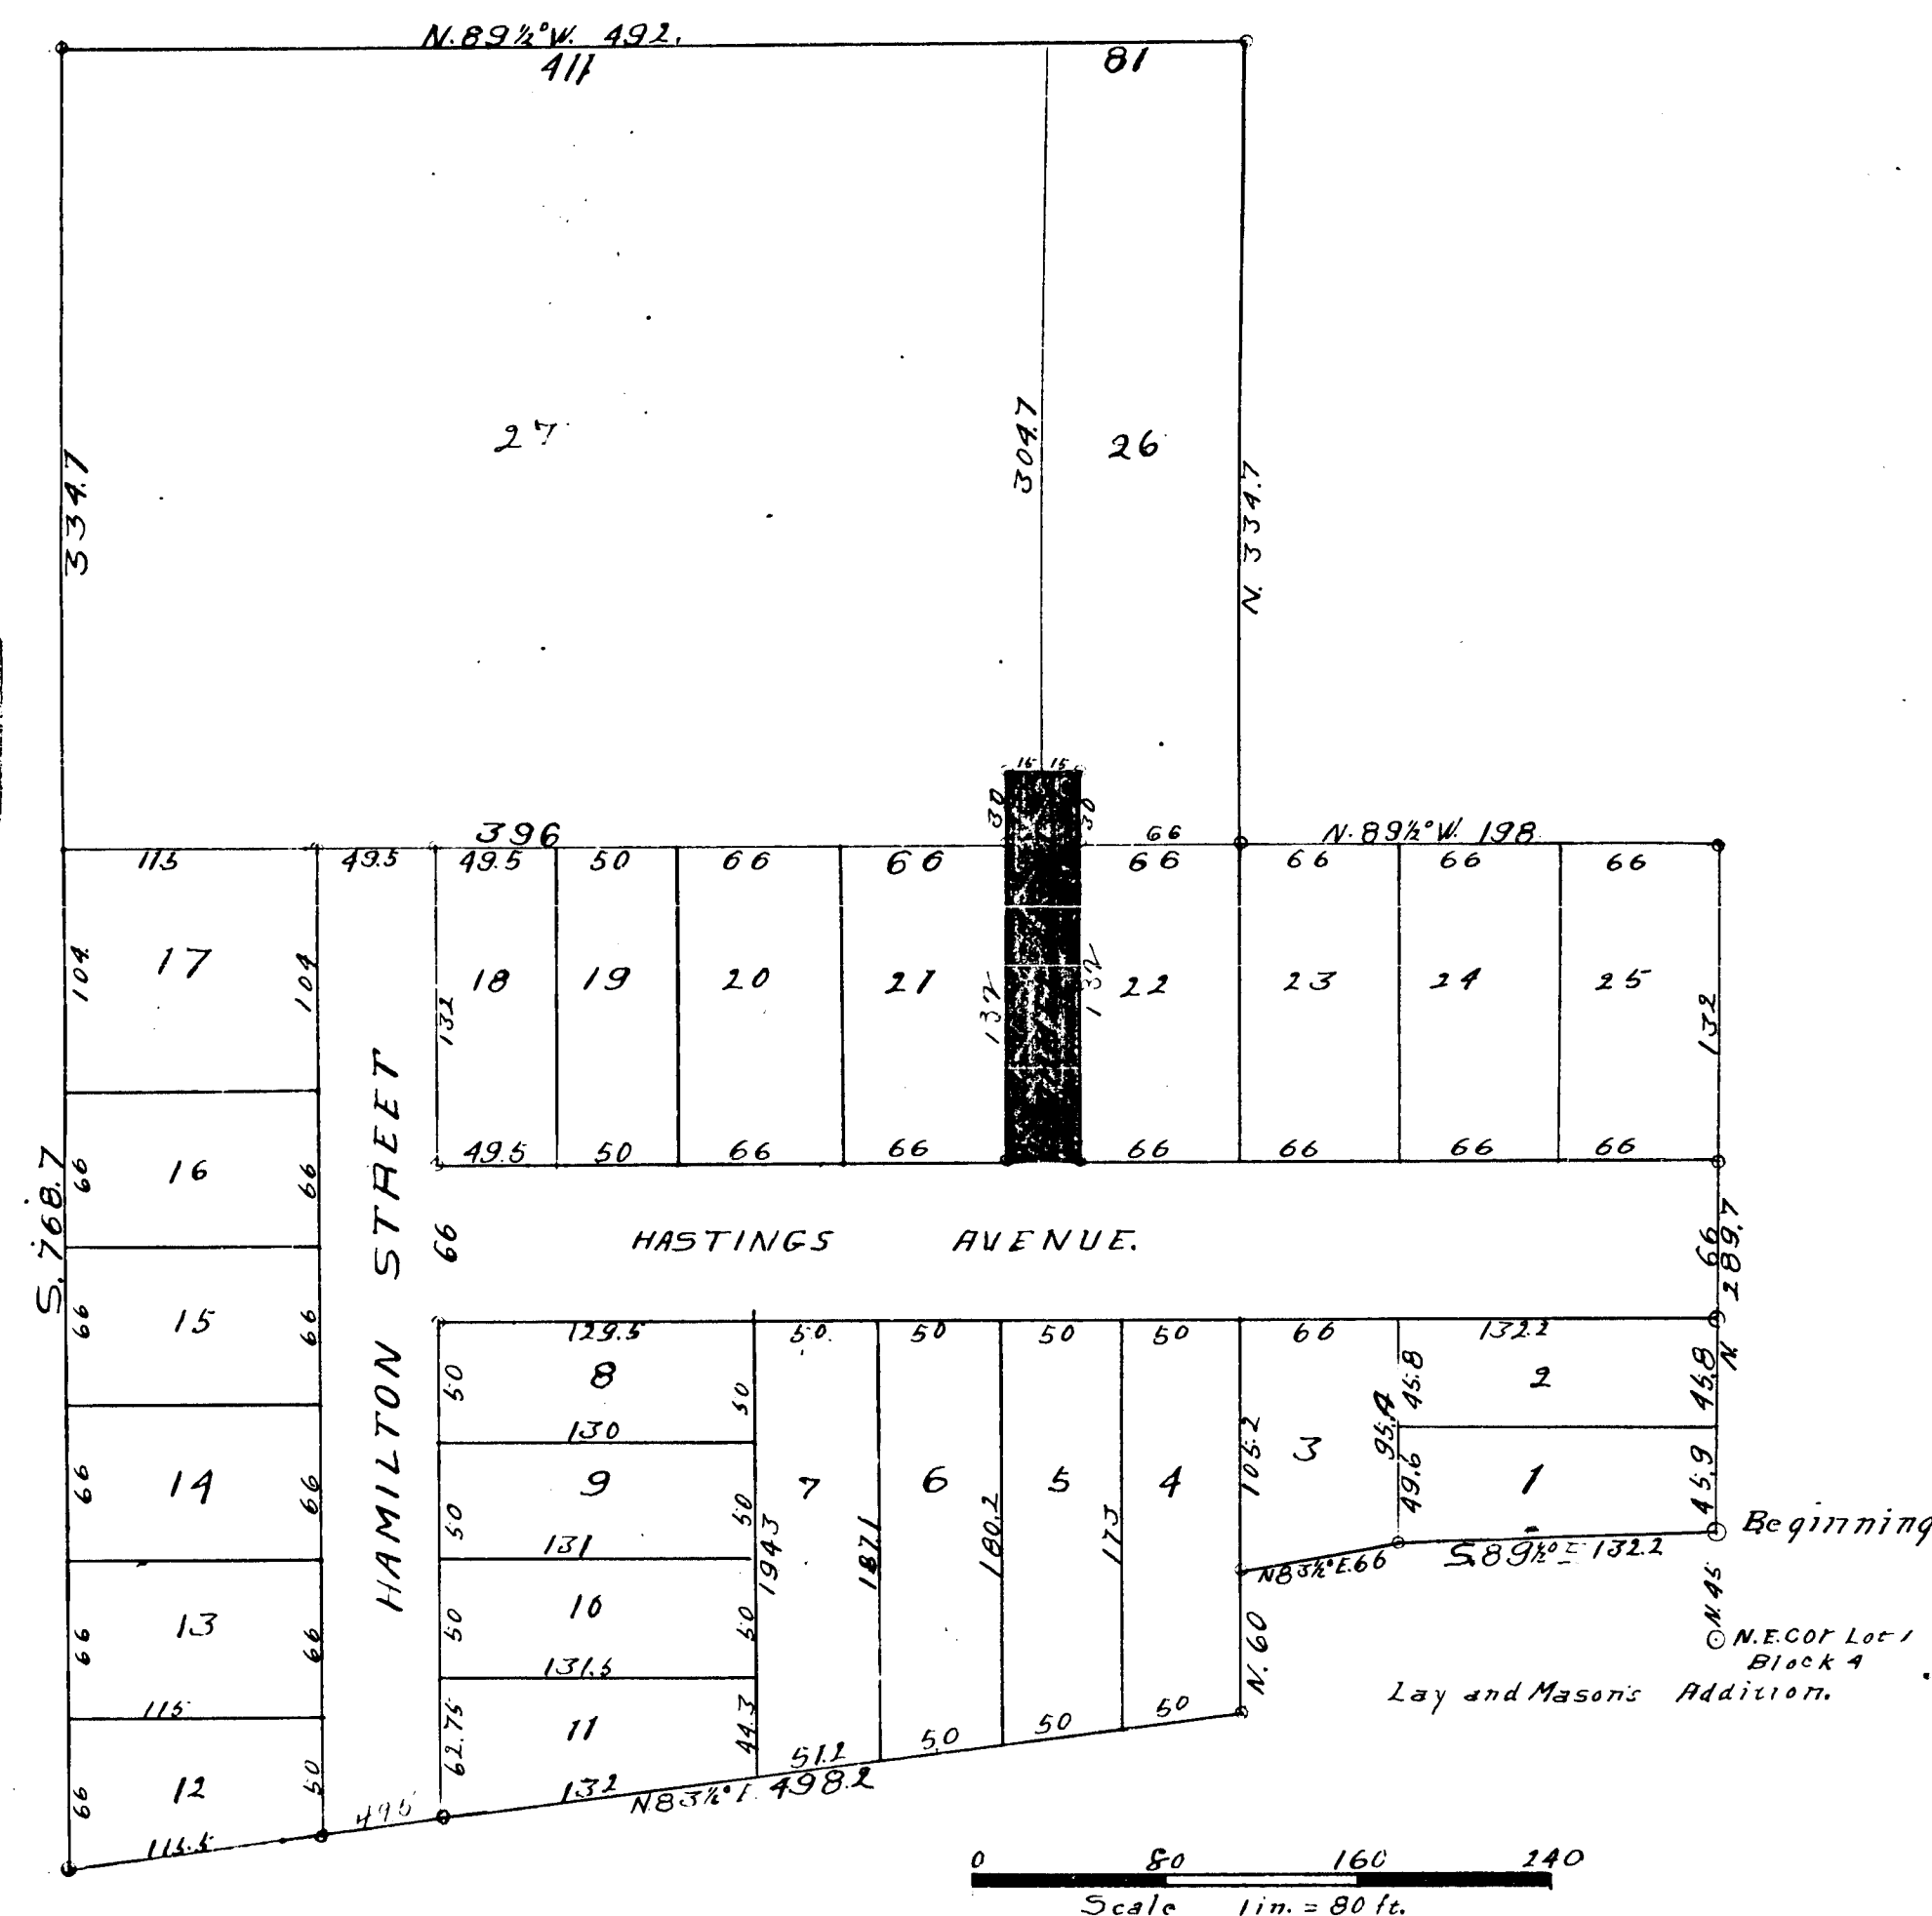

13233