1100

13237

PLAT OF

Adams Park

Brady Township, Kalamazoo County, Michigan

SURVEY BY

MICHIGAN ENGINEERING COMPANY

KALAMAZOO, MICHIGAN

Scale 200 feet per inch

DESCRIPTION OF LAND PLATTED

The annexed plat of ADAMS PARK, Brady Township, Kalamazoo County, Michigan, is located in section 4, T. 4, S. R. 10, W. and is more particularly described as follows:

Commencing on the E. and W. ¼ line of said section 4, 1160.22 feet west of the east ¼ post of said section and running thence N. 30° 50' E. 1101.98 feet; thence N. 9° 15' E. 1403.12 feet; thence N. 80° 45' W. 128.3 feet; thence S. 30° 36' W. 128.82 feet; thence S. 8° 4' W. 360.09 feet; thence S. 25° 56' W. 250.56 feet; thence S. 9° 15' W. 230 feet; thence S. 9° 2' E. 210.65 feet; thence S. 7° 29' W. 238.7 feet; thence S. 30° 50' W. 1091.63 feet; thence West 62 feet; thence S. 0° 7' W. 78.41 feet; thence S. 56° 2' W. 681.2 feet; thence S. 48° 5' W. 696.76 feet; thence S. 41° 55' E. 160 feet; thence N. 48° 5' E. 685.78 feet; thence N. 56° 2' E. 610.11 feet; thence N. 0° 7' E. 199.44 feet; and thence East on the ¼ line 178.48 feet to the place of beginning.

SURVEYOR'S CERTIFICATE

I hereby certify that the plat hereon delineated is a correct one, and that permanent monuments consisting of iron pipe one and one-quarter inch in diameter and thirty inches long, have been placed at each lot corner, and at all angles in the boundaries of the land platted.

Glen C. Wheaton
Surveyor.

DEDICATION

KNOW ALL MEN BY THESE PRESENTS: That we, Wells N. Adams and Gertrude I. Adams, his wife, as proprietors, have caused the land embraced in the annexed plat to be surveyed, laid out and platted, to be known as ADAMS PARK, Brady Township, Kalamazoo County, Michigan, and that the Court and Drive as shown on said plat are hereby dedicated to the public.

Witnessed by

John H. Burke Jr. — Wells N. Adams [L. s.]

Glen C. Wheaton — Gertrude I. Adams [L. s.]

STATE OF MICHIGAN } ss.
COUNTY OF KALAMAZOO }

On this 7th day of February 1912, before me, appeared Wells N. Adams and Gertrude I. Adams, his wife, known to me to be the persons who executed the above dedication and acknowledged the same to be their free act and deed.

John H. Burke Jr.
Notary Public, Kalamazoo County, Mich.

My commission expires October 6th 1914.

TOWNSHIP OF BRADY
COUNTY OF KALAMAZOO } ss.
STATE OF MICHIGAN

The annexed plat of ADAMS PARK, Brady Township, Kalamazoo County, Michigan, was approved by the Township Board in regular meeting December 21st 1911

Louis C. Rapp Deputy
Township Clerk.

TAX CERTIFICATE

STATE OF MICHIGAN } ss.
COUNTY OF KALAMAZOO }

I hereby certify that I have examined the records in my office relating to the description of lands in the plat of ADAMS PARK, Brady Township, Kalamazoo County, Michigan, dated Feb 7-1912, and from such examination it appears that all the taxes have been fully paid for the five years preceding said date, and that there are no tax liens or titles held by the State or individuals for five years preceding said date.

Kalamazoo, Mich., Feb 8, 1912 — Arthur A. Tiffany
County Treasurer.

ALL DIMENSIONS ARE IN FEET AND DECIMALS THEREOF

COPY
REGISTER'S OFFICE. } ss.
Kalamazoo COUNTY
PLAT OF Adams Park
WAS RECORDED THIS 23 DAY OF
Feb A. D. 1912 AT 1:32 O'CLOCK
P. IN LIBER 8 OF Plats
ON PAGE 33
S. H. Carlton
REGISTER OF DEEDS.
ORIGINAL ON FILE

I hereby certify that this copy is a true copy of the MAP or PLAT forwarded the Register of Deeds for recording.
Compared FEB 21 1912
Deputy Auditor General.

Filed in Auditor General's Dep't
FEB 26 1912
Deputy Auditor General.

Examined and Approved
FEB 21 1912
Deputy Auditor General.

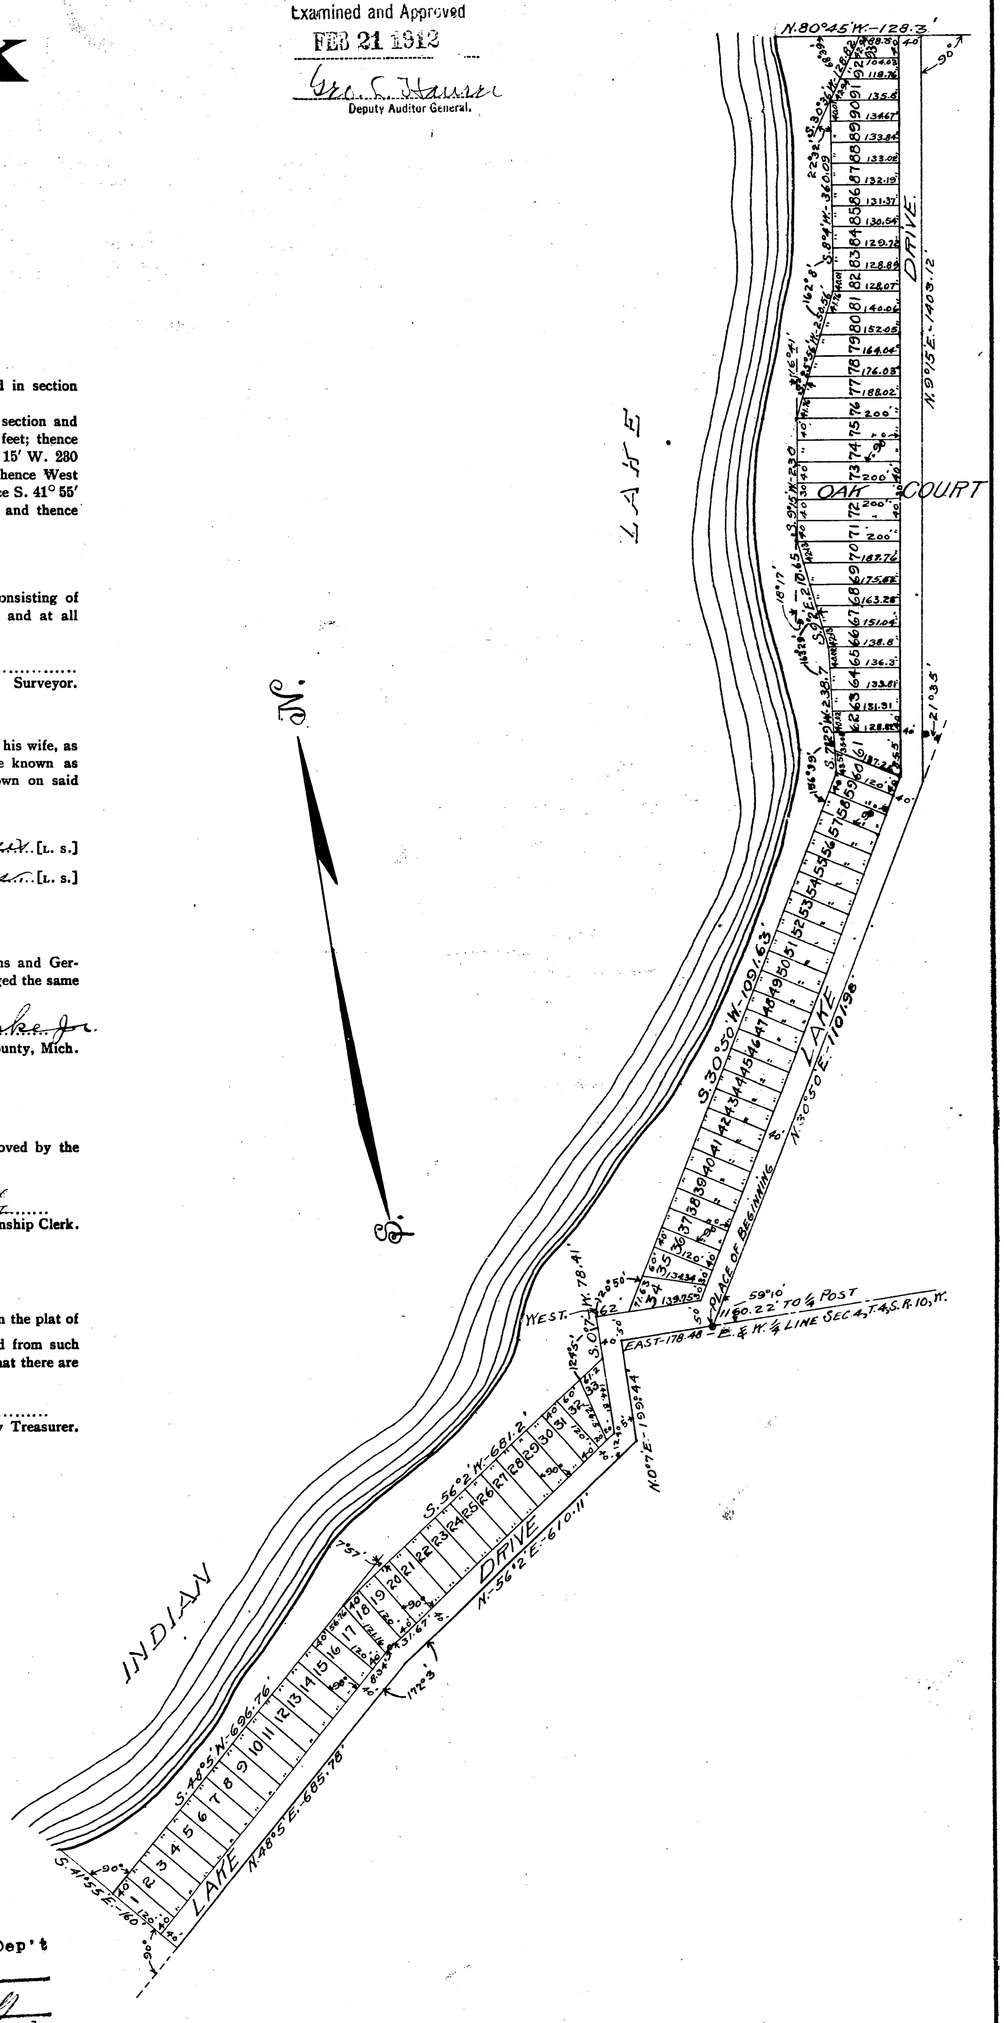

11100

13237

PLAT OF

Adams Park

Brady Township, Kalamazoo County, Michigan

SURVEY BY

MICHIGAN ENGINEERING COMPANY

KALAMAZOO, MICHIGAN

Scale 200 feet per Inch

DESCRIPTION OF LAND PLATTED

The annexed plat of ADAMS PARK, Brady Township, Kalamazoo County, Michigan, is located in section 4, T. 4, S. R. 10, W. and is more particularly described as follows:

Commencing on the E. and W. ¼ line of said section 4, 1160.22 feet west of the east ¼ post of said section and running thence N. 30° 50' E. 1101.98 feet; thence N. 9° 15' E. 1403.12 feet; thence N. 80° 45' W. 128.3 feet; thence S. 30° 36' W. 128.82 feet; thence S. 8° 4' W. 360.09 feet; thence S. 25° 56' W. 250.56 feet; thence S. 9° 15' W. 230 feet; thence S. 9° 2' E. 210.65 feet; thence S. 7° 29' W. 238.7 feet; thence S. 30° 50' W. 1091.63 feet; thence West 62 feet; thence S. 0° 7' W. 78.41 feet; thence S. 56° 2' W. 681.2 feet; thence S. 48° 5' W. 696.76 feet; thence S. 41° 55' E. 160 feet; thence N. 48° 5' E. 685.78 feet; thence N. 56° 2' E. 610.11 feet; thence N. 0° 7' E. 199.44 feet; and thence East on the ¼ line 178.48 feet to the place of beginning.

SURVEYOR'S CERTIFICATE

I hereby certify that the plat hereon delineated is a correct one, and that permanent monuments consisting of iron pipe one and one-quarter inch in diameter and thirty inches long, have been placed at each lot corner, and at all angles in the boundaries of the land platted.

Glen C. Wheaton
Surveyor.

DEDICATION

KNOW ALL MEN BY THESE PRESENTS: That we, Wells N. Adams and Gertrude I. Adams, his wife, as proprietors, have caused the land embraced in the annexed plat to be surveyed, laid out and platted, to be known as ADAMS PARK, Brady Township, Kalamazoo County, Michigan, and that the Court and Drive as shown on said plat are hereby dedicated to the public.

Witnessed by

John V. Burke Jr. — Wells N. Adams [L. S.]

Ellen E. Wheaton — Gertrude I. Adams [L. S.]

STATE OF MICHIGAN } ss.
COUNTY OF KALAMAZOO }

On this 7th day of February 1912, before me, appeared Wells N. Adams and Gertrude I. Adams, his wife, known to me to be the persons who executed the above dedication and acknowledged the same to be their free act and deed.

John V. Burke Jr.
Notary Public, Kalamazoo County, Mich.

My commission expires October 4th 1914.

TOWNSHIP OF BRADY }
COUNTY OF KALAMAZOO } ss.
STATE OF MICHIGAN }

The annexed plat of ADAMS PARK, Brady Township, Kalamazoo County, Michigan, was approved by the Township Board in regular meeting December 4 1911.

Louis Coykendall
Township Clerk.

TAX CERTIFICATE

STATE OF MICHIGAN } ss.
COUNTY OF KALAMAZOO }

I hereby certify that I have examined the records in my office relating to the description of lands in the plat of ADAMS PARK, Brady Township, Kalamazoo County, Michigan, dated Feb. 7-1912, and from such examination it appears that all the taxes have been fully paid for the five years preceding said date, and that there are no tax liens or titles held by the State or individuals for five years preceding said date.

Kalamazoo, Mich., Feb 8 1912

William Tiffany
County Treasurer.

ALL DIMENSIONS ARE IN FEET AND DECIMALS THEREOF

COPY
REGISTER'S OFFICE, } ss.
COUNTY
PLAT OF Adams Park
WAS RECEIVED THIS ... DAY OF ... A. D. 1912 AT ... O'CLOCK ... M.
AND IS RECORDED IN LIBER ... OF PLATS ON PAGE 38
W. K. Clayton
REGISTER OF DEEDS.
ORIGINAL ON FILE

I hereby certify that this copy is a true copy of the MAP or PLAT forwarded the Register of Deeds for recording.
Compared FEB 21 1912
Deputy Auditor General.

Filed in Auditor General's Dep't
FEB 26 1912
Deputy Auditor General.
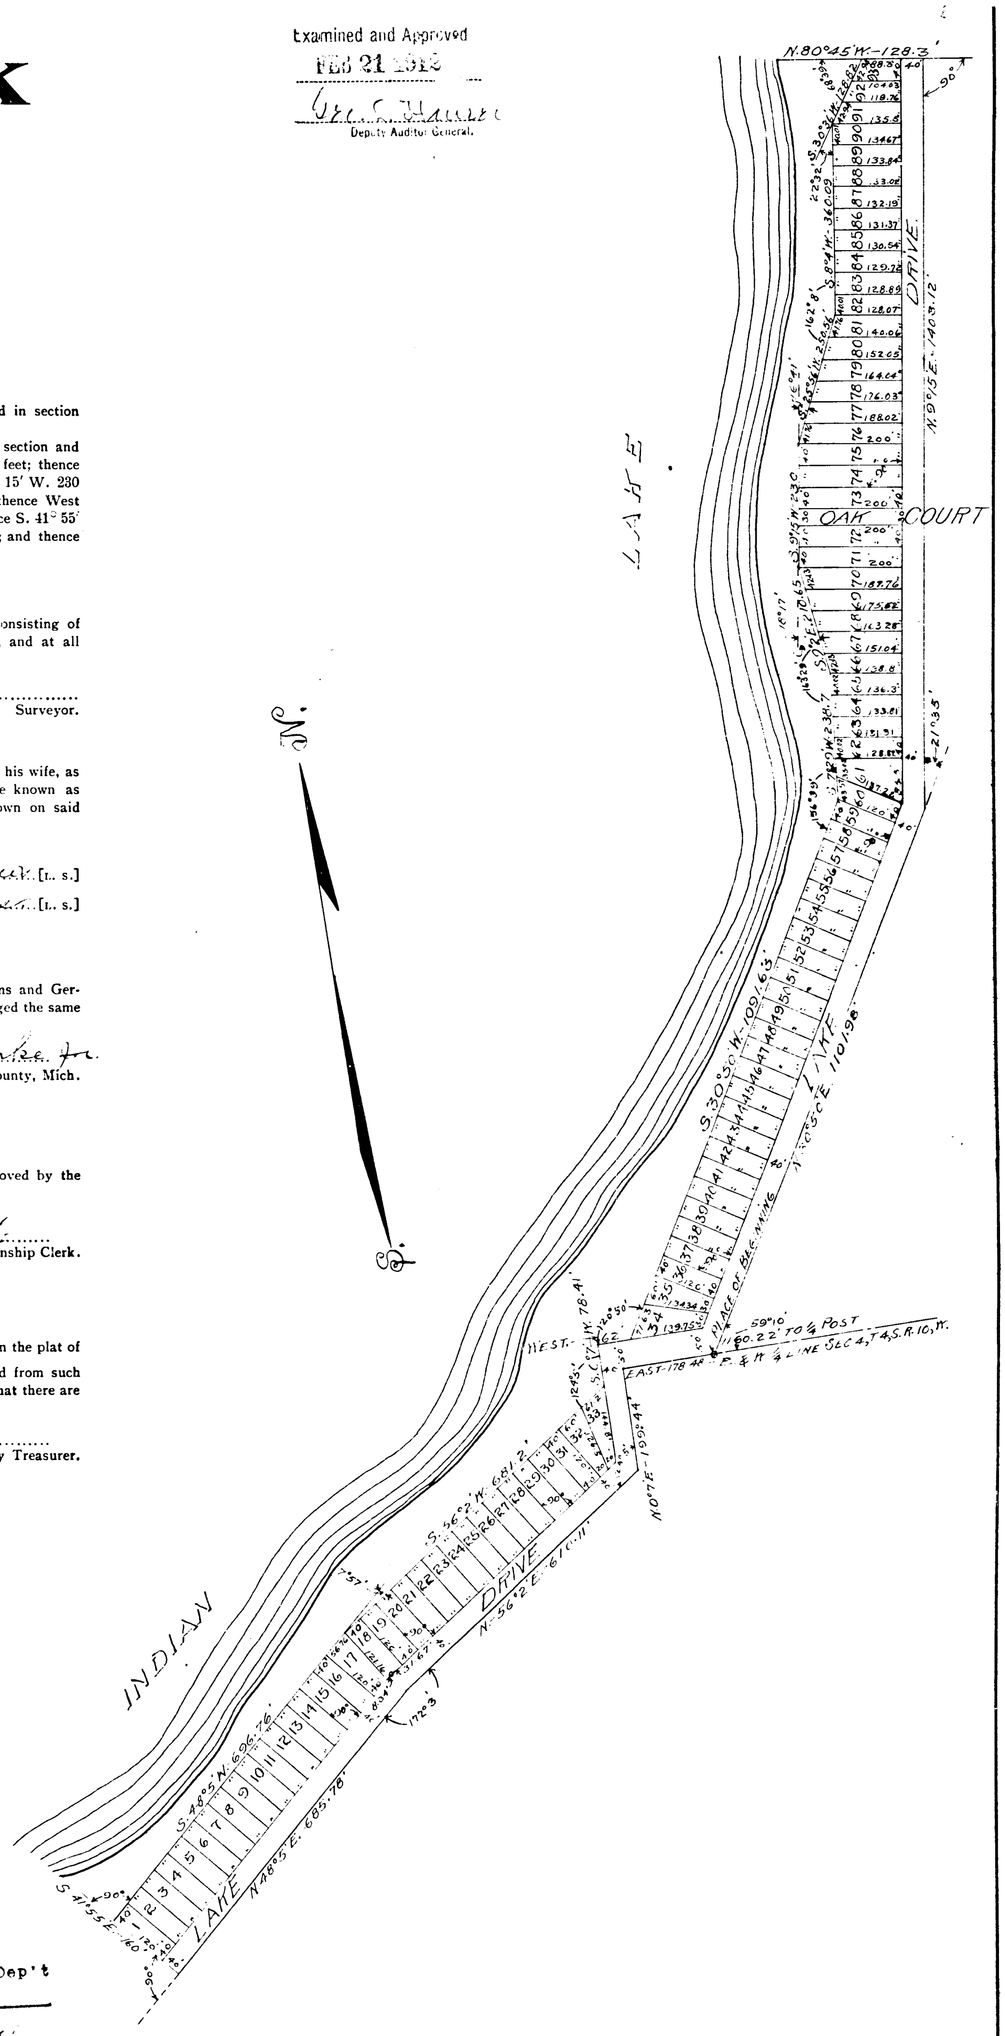
Examined and Approved
FEB 21 1912
Deputy Auditor General.