


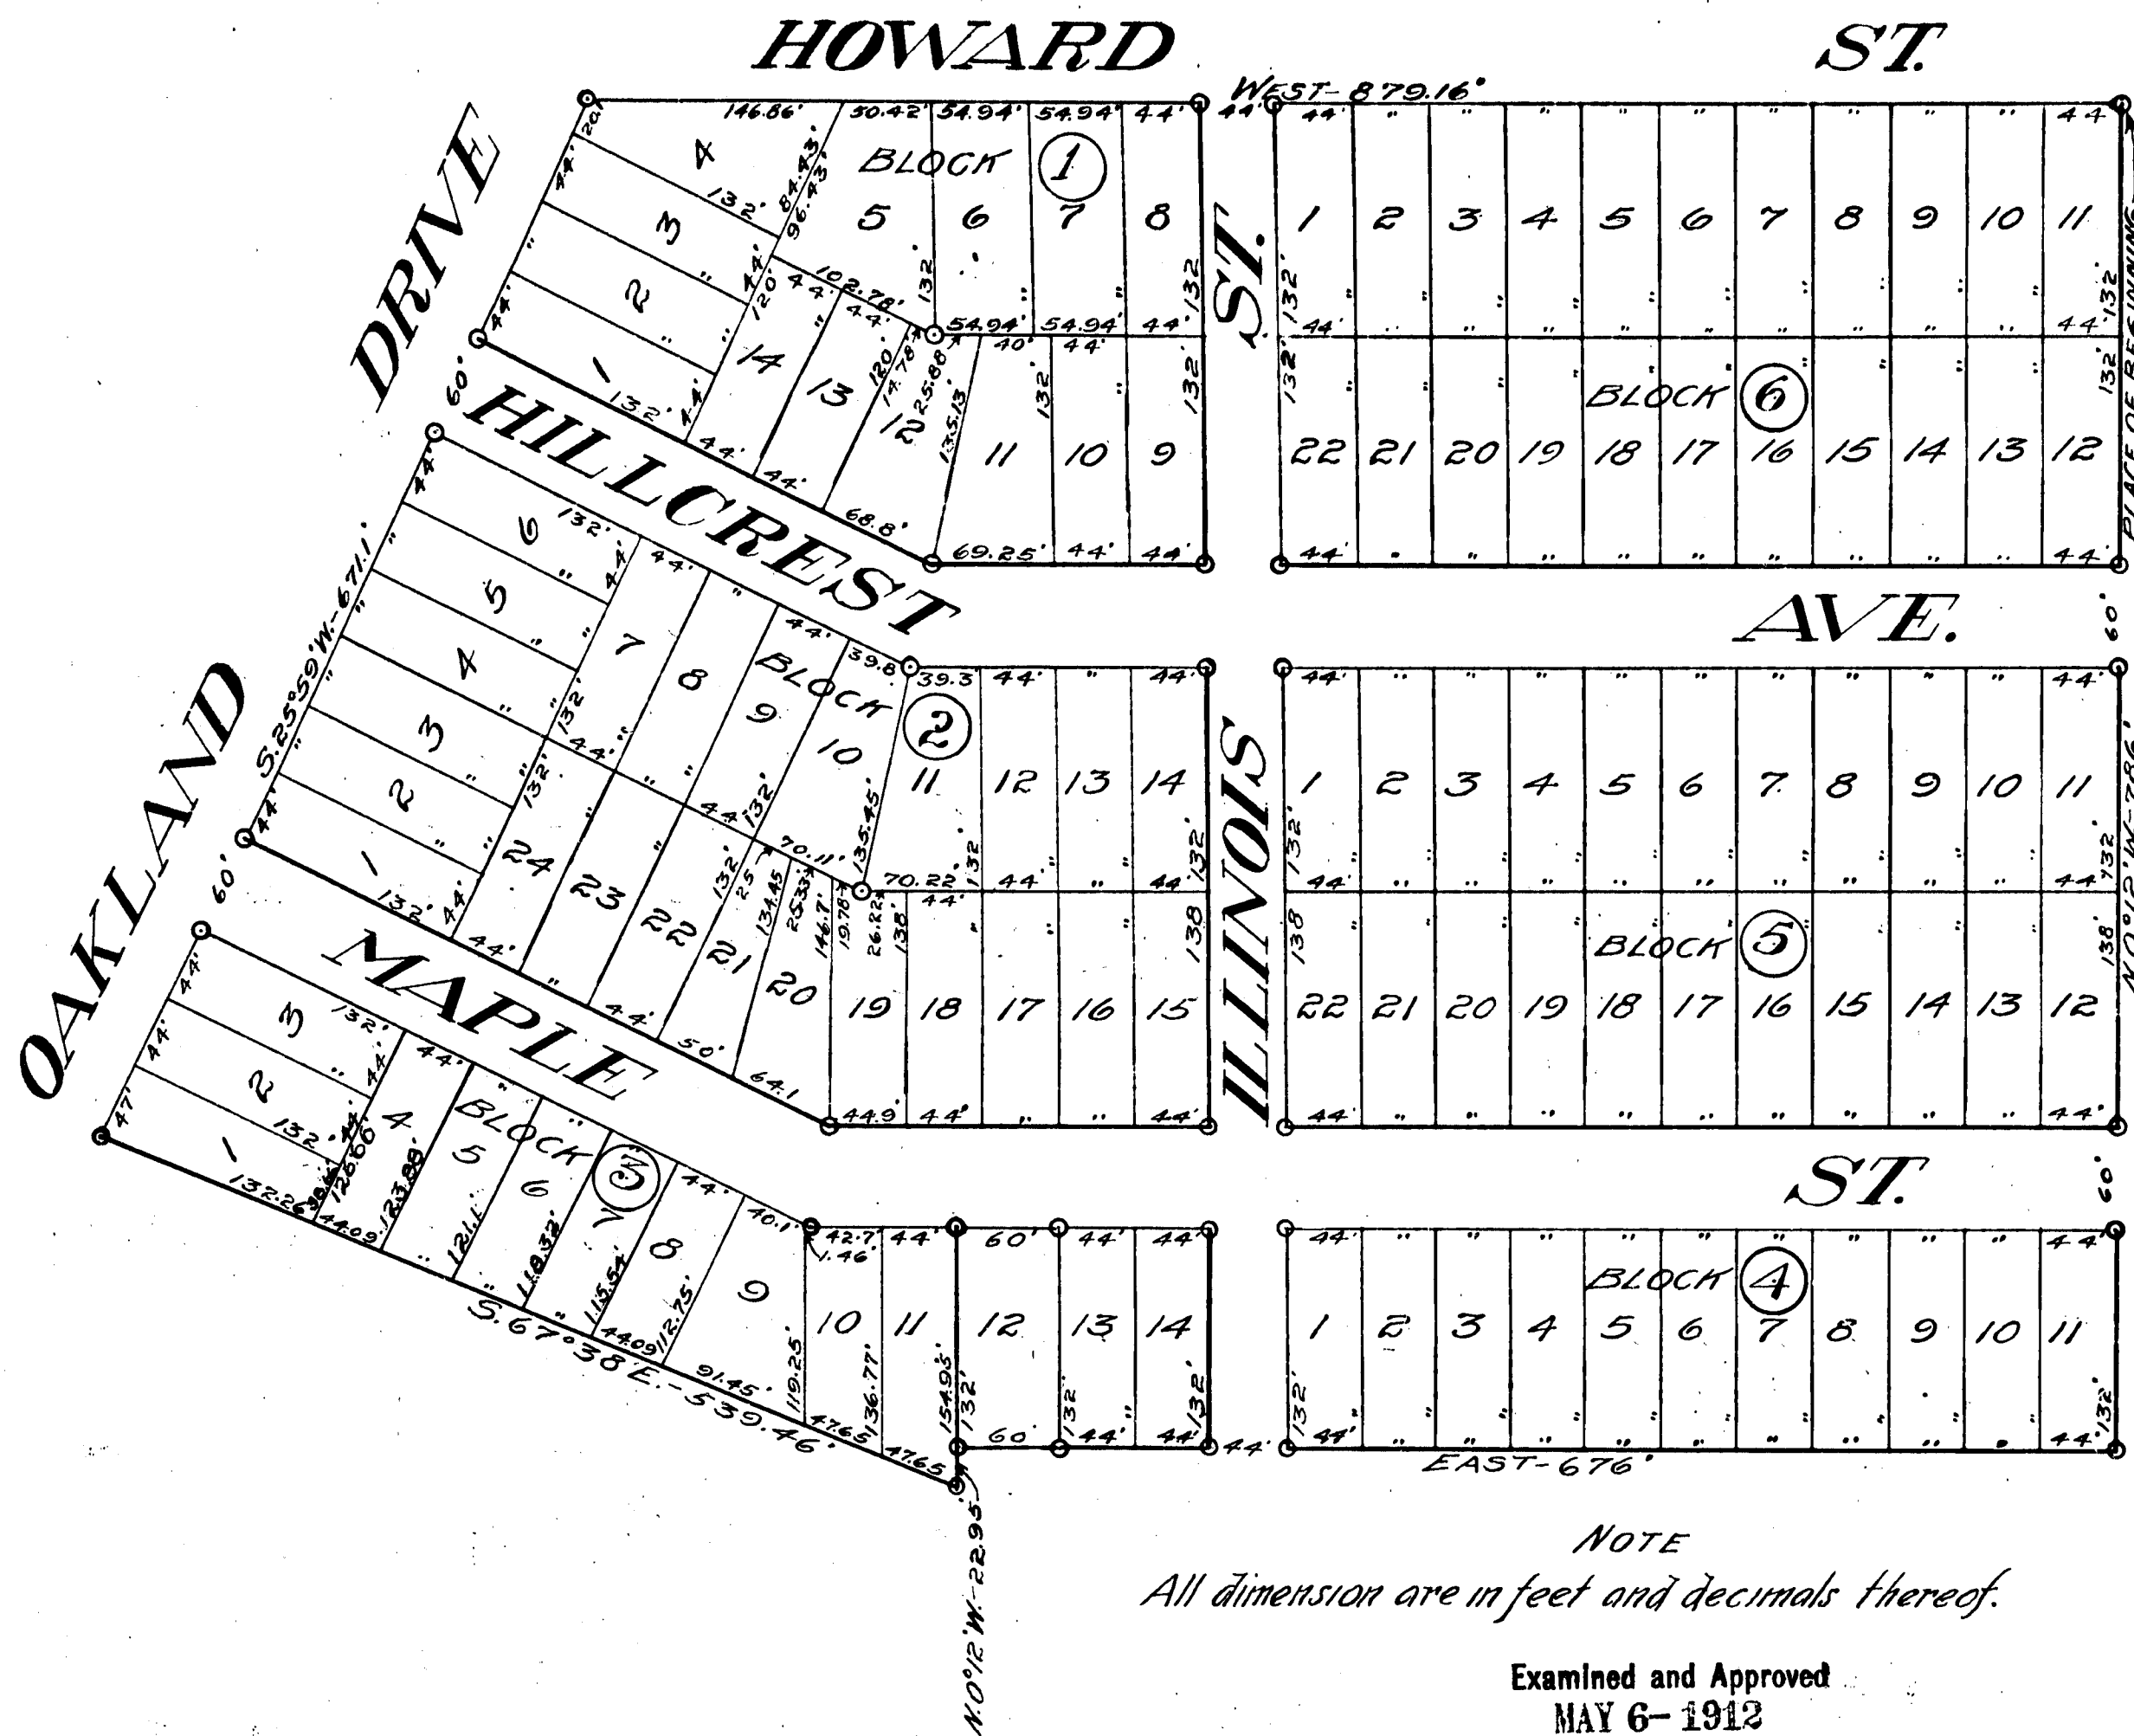

NOTE
All dimension are in feet and decimals thereof.

Examined and Approved
MAY 6-1912

Geo. S. Hansen
Deputy Auditor General.

COPY
REGISTER'S OFFICE.
Kalamazoo COUNTY, MICH.
PLAT OF
Hillcrest
WAS RECORDED THIS 8 DAY OF
May A. D. 1912 AT 8 O'CLOCK
A. M. IN LIBER 8 OF Plate
ON PAGE 51
J. H. Carlton
REGISTER OF DEEDS.
ORIGINAL ON FILE

I hereby certify that this
copy is a true copy of the MAP
or PLAT forwarded the Register
of Deeds for recording.
Compared MAY 6-1912
Geo. S. Hansen
Deputy Auditor General.

Filed in Auditor General's Dep't
MAY 10 1912
Geo. S. Hansen
Deputy Auditor General.

PLAT OF HILLCREST

KALAMAZOO, MICHIGAN

SURVEY BY

MICHIGAN ENGINEERING COMPANY
KALAMAZOO, MICHIGAN

Scale 100 feet per inch

0 100 200 300

DESCRIPTION OF LAND PLATTED

The land embraced in the annexed plat of HILLCREST, Kalamazoo, Michigan, is situated in the N. W. $\frac{1}{4}$ of section 28, T. 2, S. R. 11, W. and is more particularly described as follows:
Commencing at a point 665 feet west and 33 feet south of the north $\frac{1}{4}$ post of said section 28 and running thence west 879.16 feet, parallel with and 33 feet south of the north line of said section 28; thence S. 26° 59' W. 671.1 feet; thence S. 67° 38' E. 589.46 feet; thence N. 0° 12' W. 22.95 feet; thence east 676 feet; thence N. 0° 12' W. 786 feet to the place of beginning.

SURVEYOR'S CERTIFICATE

I hereby certify that the plat hereon delineated is a correct one, and that permanent monuments consisting of iron pipe one inch in diameter and thirty inches long, have been placed at all points marked thus (o) as thereon shown, at all angles in the boundaries of the land platted and at the intersections of the streets.

Geo. C. Wheaton
Surveyor.

DEDICATION

KNOW ALL MEN BY THESE PRESENTS: That the Hillcrest Land Company, a corporation organized and existing under the laws of the State of Michigan, by George P. Rogers, President, and Walter M. Blinks, Secretary, and by authority of its Board of Directors, has caused the land embraced in the annexed plat to be surveyed, laid out and platted, to be known as the plat of Hillcrest, Kalamazoo, Mich., and that the streets and avenues as shown on said plat are hereby dedicated to the use of the public.

Witnessed by

HILLCREST LAND CO.

Jay J. Driver
Geo. C. Wheaton

By George P. Rogers President [L. S.]
By Walter M. Blinks Secretary [L. S.]

STATE OF MICHIGAN } ss.
COUNTY OF KALAMAZOO }

On this Eighth day of April, A. D., 1912, before me, appeared George P. Rogers, President, and Walter M. Blinks, Secretary, to me personally known, who being by me duly sworn, did say that they are the President and Secretary of the Hillcrest Land Company, and that the seal affixed to the foregoing instrument is the corporate seal of the said corporation, and that said instrument was signed and sealed in behalf of said corporation by authority of its Board of Directors and that said George P. Rogers and Walter M. Blinks acknowledge the said instrument to be the free act and deed of the Hillcrest Land Company.

My commission expires May 6th 1912

Jay J. Driver
Notary Public, Kalamazoo County, Mich.

CITY OF KALAMAZOO } ss.
COUNTY OF KALAMAZOO }

The annexed plat of HILLCREST, Kalamazoo, Mich., was approved by the Common Council in regular meeting April 29, 1912.

Carroll L. Miller
City Clerk.

TAX CERTIFICATES

STATE OF MICHIGAN } ss.
COUNTY OF KALAMAZOO }

I hereby certify that I have examined the records in my office relating to the description of lands in the Plat of HILLCREST, Kalamazoo, Michigan, dated April 11, 1912, and from such examination it appears that all the taxes have been fully paid for the five years preceding said date, and that there are no tax liens or titles held by the State or individuals for five years preceding said date.

Kalamazoo, Mich., May 2, 1912.

Arthur J. Tiffasay
County Treasurer.


CITY OF KALAMAZOO } ss.
COUNTY OF KALAMAZOO }

I hereby certify that I have examined the records in my office relating to the description of the real estate described in the Plat of HILLCREST, Kalamazoo, Mich., dated April 11, 1912, and from such examination I hereby certify that all the City taxes and assessments, extraordinary as well as ordinary, which are now due have been paid.

Kalamazoo, Mich., May 2, 1912.

Frank J. Tonder
City Treasurer.

13239

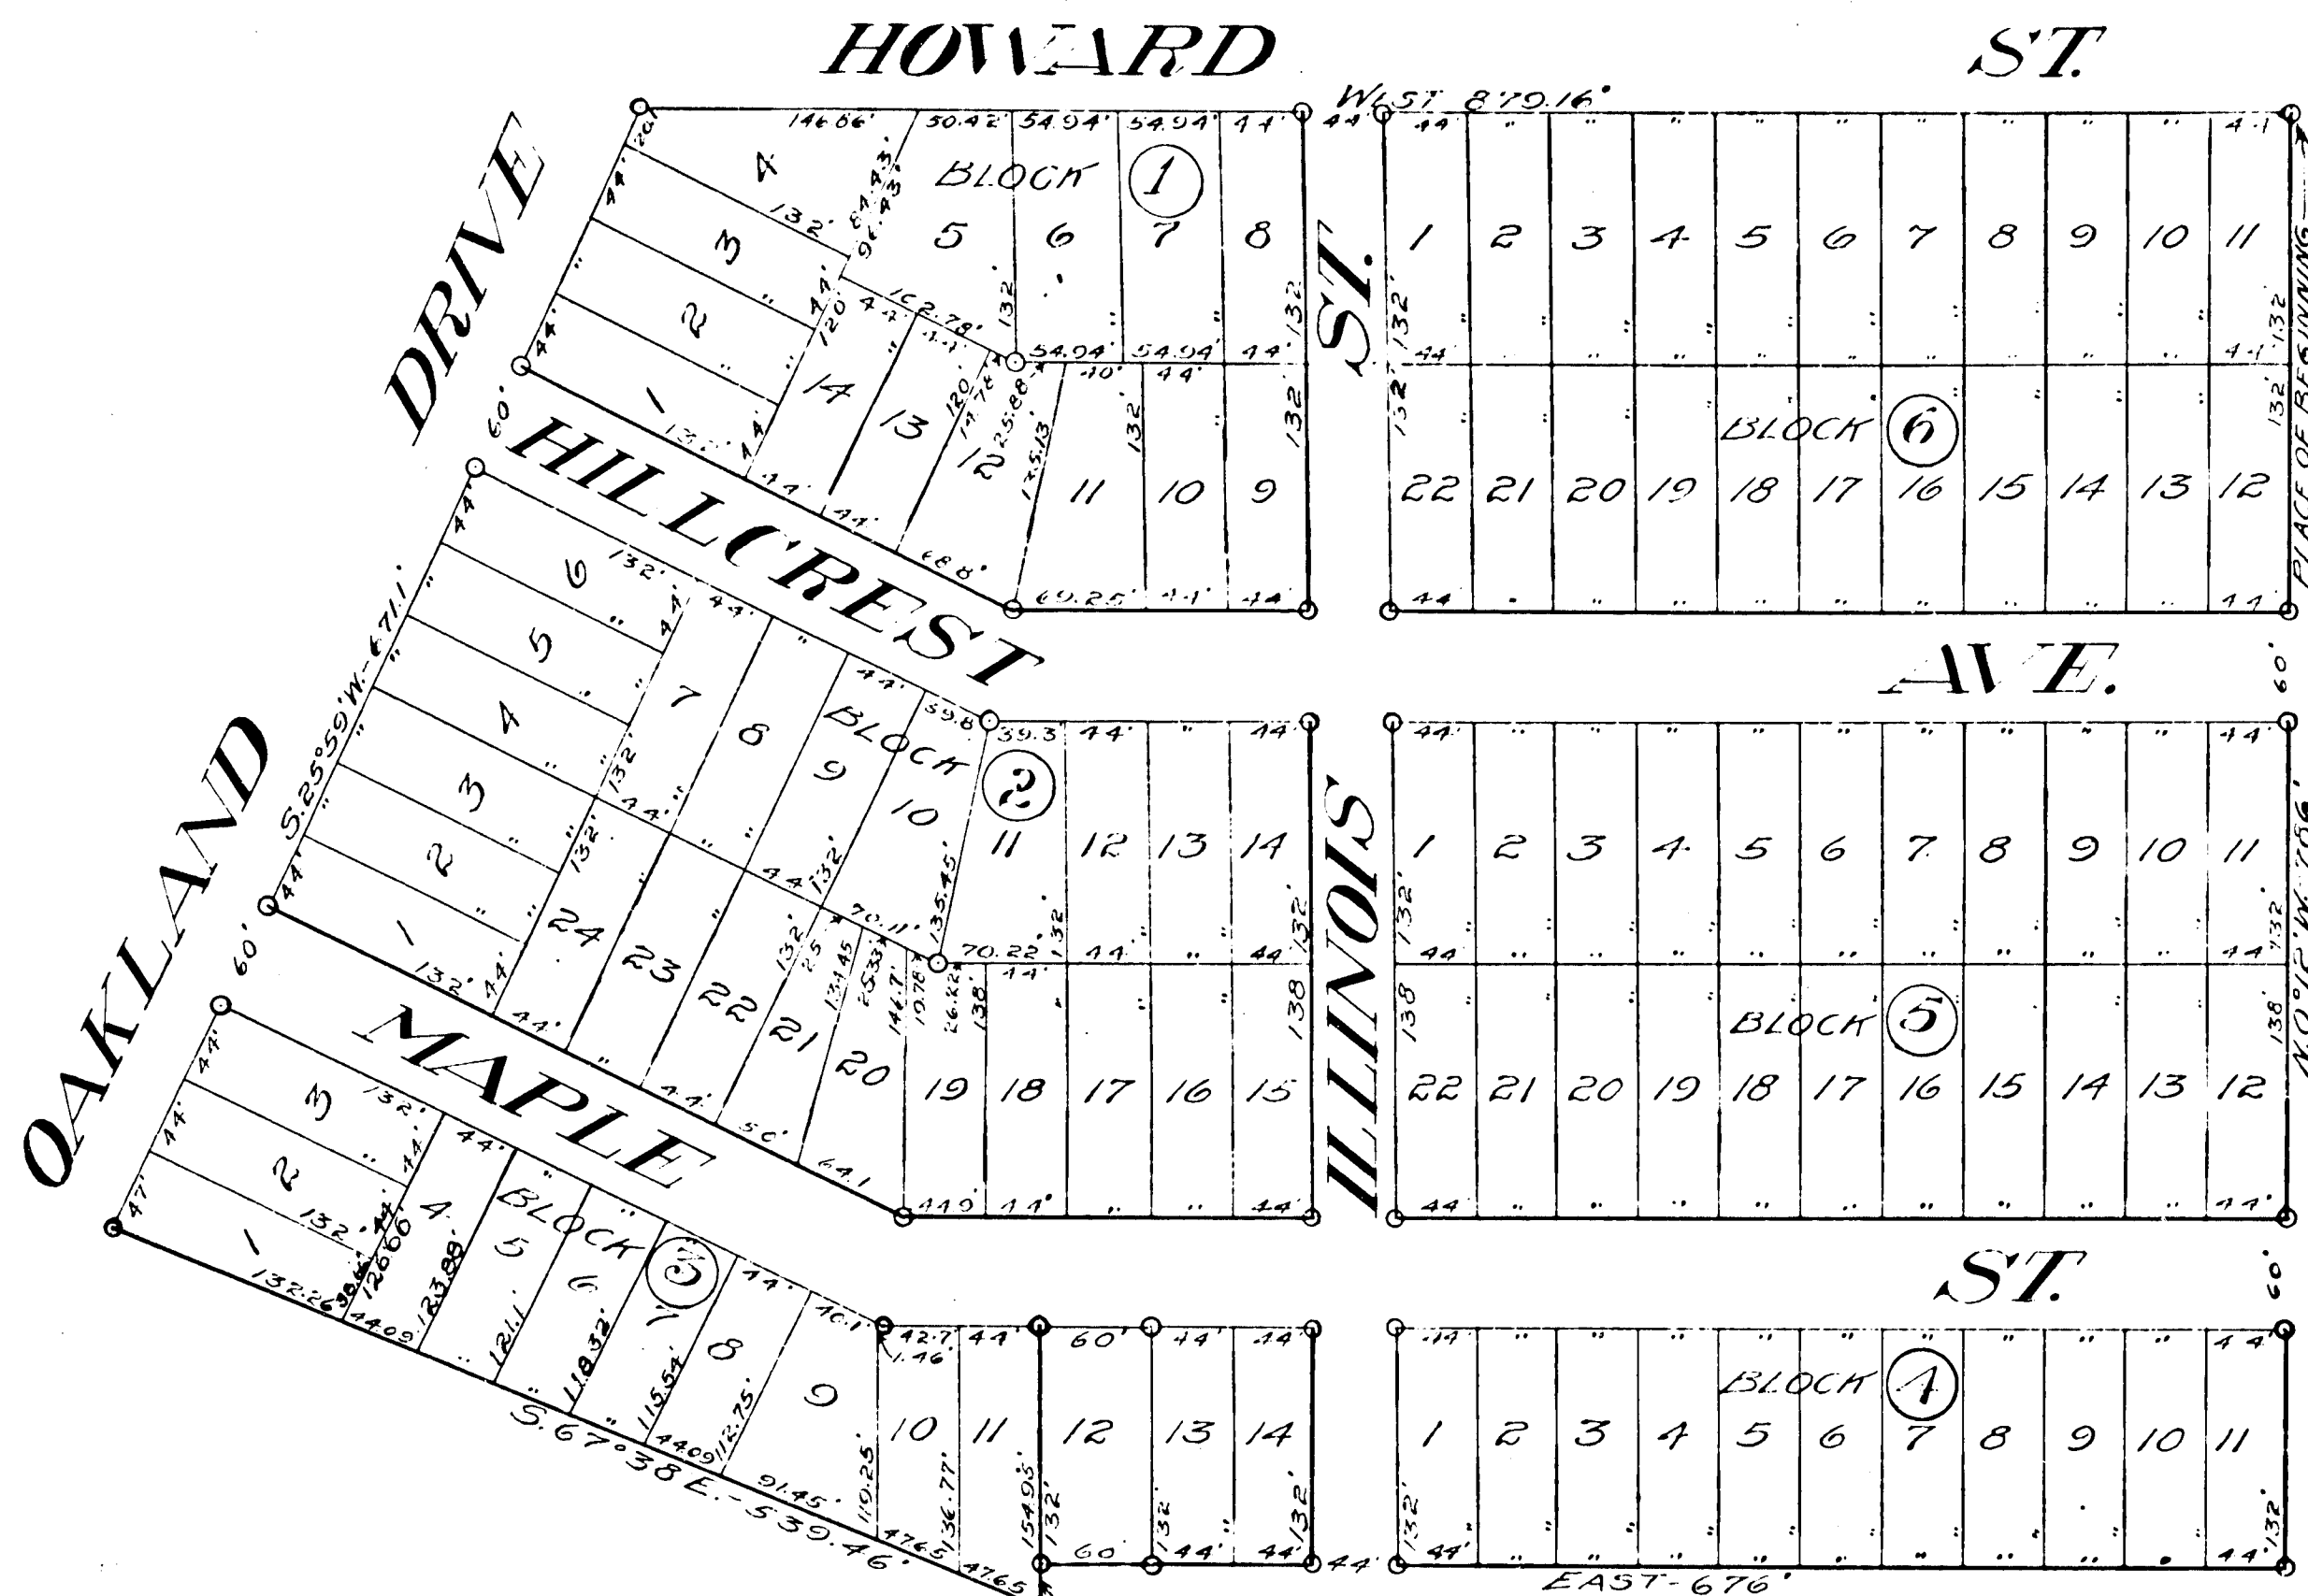

NOTE
All dimension are in feet and decimals thereof.

Examined and Approved
MAY 6-1912
Deputy Auditor General.

COPY
REGISTER'S OFFICE.
Kalamazoo County, Mich.
PLAT OF
Hillcrest
WAS SUBMITTED THIS 8 DAY OF
May A. D. 1912 AT 8 O'CLOCK
A. M. IN LIBER 8 OF State
OF PAID
ORIGINAL ON FILE

I hereby certify that this
copy is a true copy of the MAP
or PLAT forwarded the Register
of Deeds for recording.
Completed MAY 6-1912
Deputy Auditor General.

Filed in Auditor General's Dep't
MAY 10 1912
Deputy Auditor General.

PLAT OF HILLCREST

KALAMAZOO, MICHIGAN

SURVEY BY

MICHIGAN ENGINEERING COMPANY
KALAMAZOO, MICHIGAN

Scale 100 feet per Inch

0 100 200 300

DESCRIPTION OF LAND PLATTED

The land embraced in the annexed plat of HILLCREST, Kalamazoo, Michigan, is situated in the N. W. ¼ of section 28, T. 2, S. R. 11, W. and is more particularly described as follows:
Commencing at a point 665 feet west and 33 feet south of the north ¼ post of said section 28 and running thence west 79.16 feet, parallel with and 33 feet south of the north line of said section 28; thence S. 25° 59' W. 671.1 feet; thence S. 67° 38' E. 539.46 feet; thence N. 0° 12' W. 22.95 feet; thence east 676 feet; thence N. 0° 12' W. 786 feet to the place of beginning.

SURVEYOR'S CERTIFICATE

I hereby certify that the plat heron delineated is a correct one, and that permanent monuments consisting of iron pipe one inch in diameter and thirty inches long, have been placed at all points marked thus (o) as thereon shown, at all angles in the boundaries of the land platted and at the intersections of the streets.

DEDICATION

KNOW ALL MEN BY THESE PRESENTS: That the Hillcrest Land Company, a corporation organized and existing under the laws of the State of Michigan, by George P. Rogers, President, and Walter M. Blinks, Secretary, and by authority of its Board of Directors, has caused the land embraced in the annexed plat to be surveyed, laid out and platted, to be known as the plat of Hillcrest, Kalamazoo, Mich., and that the streets and avenues as shown on said plat are hereby dedicated to the use of the public.

Witnessed by

HILLCREST LAND CO.

By George P. Rogers President [L. S.]
By Walter M. Blinks Secretary [L. S.]

STATE OF MICHIGAN } ss.
COUNTY OF KALAMAZOO

On this 6th day of April A. D., 1912, before me, appeared George P. Rogers, President, and Walter M. Blinks, Secretary, to me personally known, who being by me duly sworn, did say that they are the President and Secretary of the Hillcrest Land Company, and that the seal affixed to the foregoing instrument is the corporate seal of the said corporation, and that said instrument was signed and sealed in behalf of said corporation by authority of its Board of Directors and that said George P. Rogers and Walter M. Blinks acknowledge the said instrument to be the free act and deed of the Hillcrest Land Company.

My commission expires May 6th 1912

Notary Public, Kalamazoo County, Mich.

CITY OF KALAMAZOO } ss.
COUNTY OF KALAMAZOO } ss.
STATE OF MICHIGAN

The annexed plat of HILLCREST, Kalamazoo, Mich., was approved by the Common Council in regular meeting April 29 1912.

City Clerk.

TAX CERTIFICATES

STATE OF MICHIGAN } ss.
COUNTY OF KALAMAZOO

I hereby certify that I have examined the records in my office relating to the description of lands in the Plat of HILLCREST, Kalamazoo, Michigan, dated April 11 1912, and from such examination it appears that all the taxes have been fully paid for the five years preceding said date, and that there are no tax liens or titles held by the State or individuals for five years preceding said date.

Kalamazoo, Mich., May 2 1912.

County Treasurer.

CITY OF KALAMAZOO } ss.
COUNTY OF KALAMAZOO } ss.
STATE OF MICHIGAN

I hereby certify that I have examined the records in my office relating to the description of the real estate described in the Plat of HILLCREST, Kalamazoo, Mich., dated April 11 1912, and from such examination I hereby certify that all the City taxes and assessments, extraordinary as well as ordinary, which are now due have been paid.

Kalamazoo, Mich., May 2 1912.

City Treasurer.

132339