

PLAT OF BRUEN PARK

Kalamazoo Township, Kalamazoo County

State of Michigan

Examined and Approved
JUN 8-1912

Geo. L. Hanner
Deputy Auditor General.

SURVEY BY

MICHIGAN ENGINEERING COMPANY
KALAMAZOO, MICHIGAN

Scale 200 feet per inch

0 100 200 300 400 500

DESCRIPTION OF LAND PLATTED

The annexed plat of BRUEN PARK, Kalamazoo Township, Kalamazoo County, State of Michigan, is located in the south $\frac{1}{4}$ of section 8 and the N. E. $\frac{1}{4}$ of section 17, T. 2, S. R. 11, W. and is more particularly described as follows:

Beginning at the south $\frac{1}{4}$ post of section 8, T. 2, S. R. 11, W. and running thence N. $1^{\circ} 43' W.$ 111.15 feet; thence S. $58^{\circ} 50' E.$ 1557.75 feet; thence N. $2^{\circ} 15' W.$ 720.28 feet along the N. & S. $\frac{1}{4}$ line of section 17 to the south line of section 8; thence N. $1^{\circ} 11' W.$ along the N. & S. $\frac{1}{4}$ line of said section 8, 1319.13 feet; thence S. $89^{\circ} 37' W.$ 670.96 feet; thence west 1272.1 feet; thence S. $1^{\circ} 4' E.$ 1389.98 feet to the south line of section 8; thence N. $89^{\circ} 38' E.$, along the south line of section 8, 646.3 feet to the place of beginning.

SURVEYOR'S CERTIFICATE

I hereby certify that the plat hereon delineated is a correct one, and that permanent monuments consisting of iron rods $\frac{1}{8}$ inch in diameter and twenty-four inches long, have been planted at all points marked thus (o) as thereon shown, at all angles in the boundaries of the land platted, at the intersections of all streets and at each lot corner.

Geo. C. Wheaton
Surveyor.

DEDICATION

KNOW ALL MEN BY THESE PRESENTS: That we, George T. Bruen and Mary J. Bruen, his wife, August B. Scheid and Minnie E. Scheid, his wife, as proprietors, have caused the land embraced in the annexed plat to be surveyed, laid out and platted, to be known as BRUEN PARK, Kalamazoo Township, Kalamazoo County, State of Michigan, and that the streets and avenues as shown on said plat are hereby dedicated to the public.

Witnessed by
George T. Bruen [L. s.]
Mary J. Bruen [L. s.]
August B. Scheid [L. s.]
Minnie E. Scheid [L. s.]

STATE OF MICHIGAN } ss.
COUNTY OF KALAMAZOO }

On this 23rd day of May, A. D., 1912, before me, appeared George T. Bruen and Mary J. Bruen, his wife, August B. Scheid and Minnie E. Scheid, his wife, known by me to be the persons who executed the above dedication, and acknowledged the same to be their free act and deed.

Geo. E. Boote
Notary Public, Kalamazoo County, Mich.

My commission expires July 2, 1913

TOWNSHIP OF KALAMAZOO } ss.
COUNTY OF KALAMAZOO }

The annexed plat of BRUEN PARK, Kalamazoo Township, Kalamazoo County, State of Michigan, was approved by the Township Board in regular meeting June 1st 1912

Wm. J. French
Township Clerk.

TAX CERTIFICATE


STATE OF MICHIGAN } ss.
COUNTY OF KALAMAZOO }

I hereby certify that I have examined the records in my office relating to the description of lands in the Plat of BRUEN PARK, Kalamazoo Township, Kalamazoo County, State of Michigan, dated May 23, 1912, and from such examination it appears that all the taxes have been fully paid for the five years preceding said date, and that there are no tax liens or titles held by the State or individuals for five years preceding said date.

Kalamazoo, Mich. June 2, 1912

Arthur Tiffany
County Treasurer

NOTE:—All dimensions are in feet.

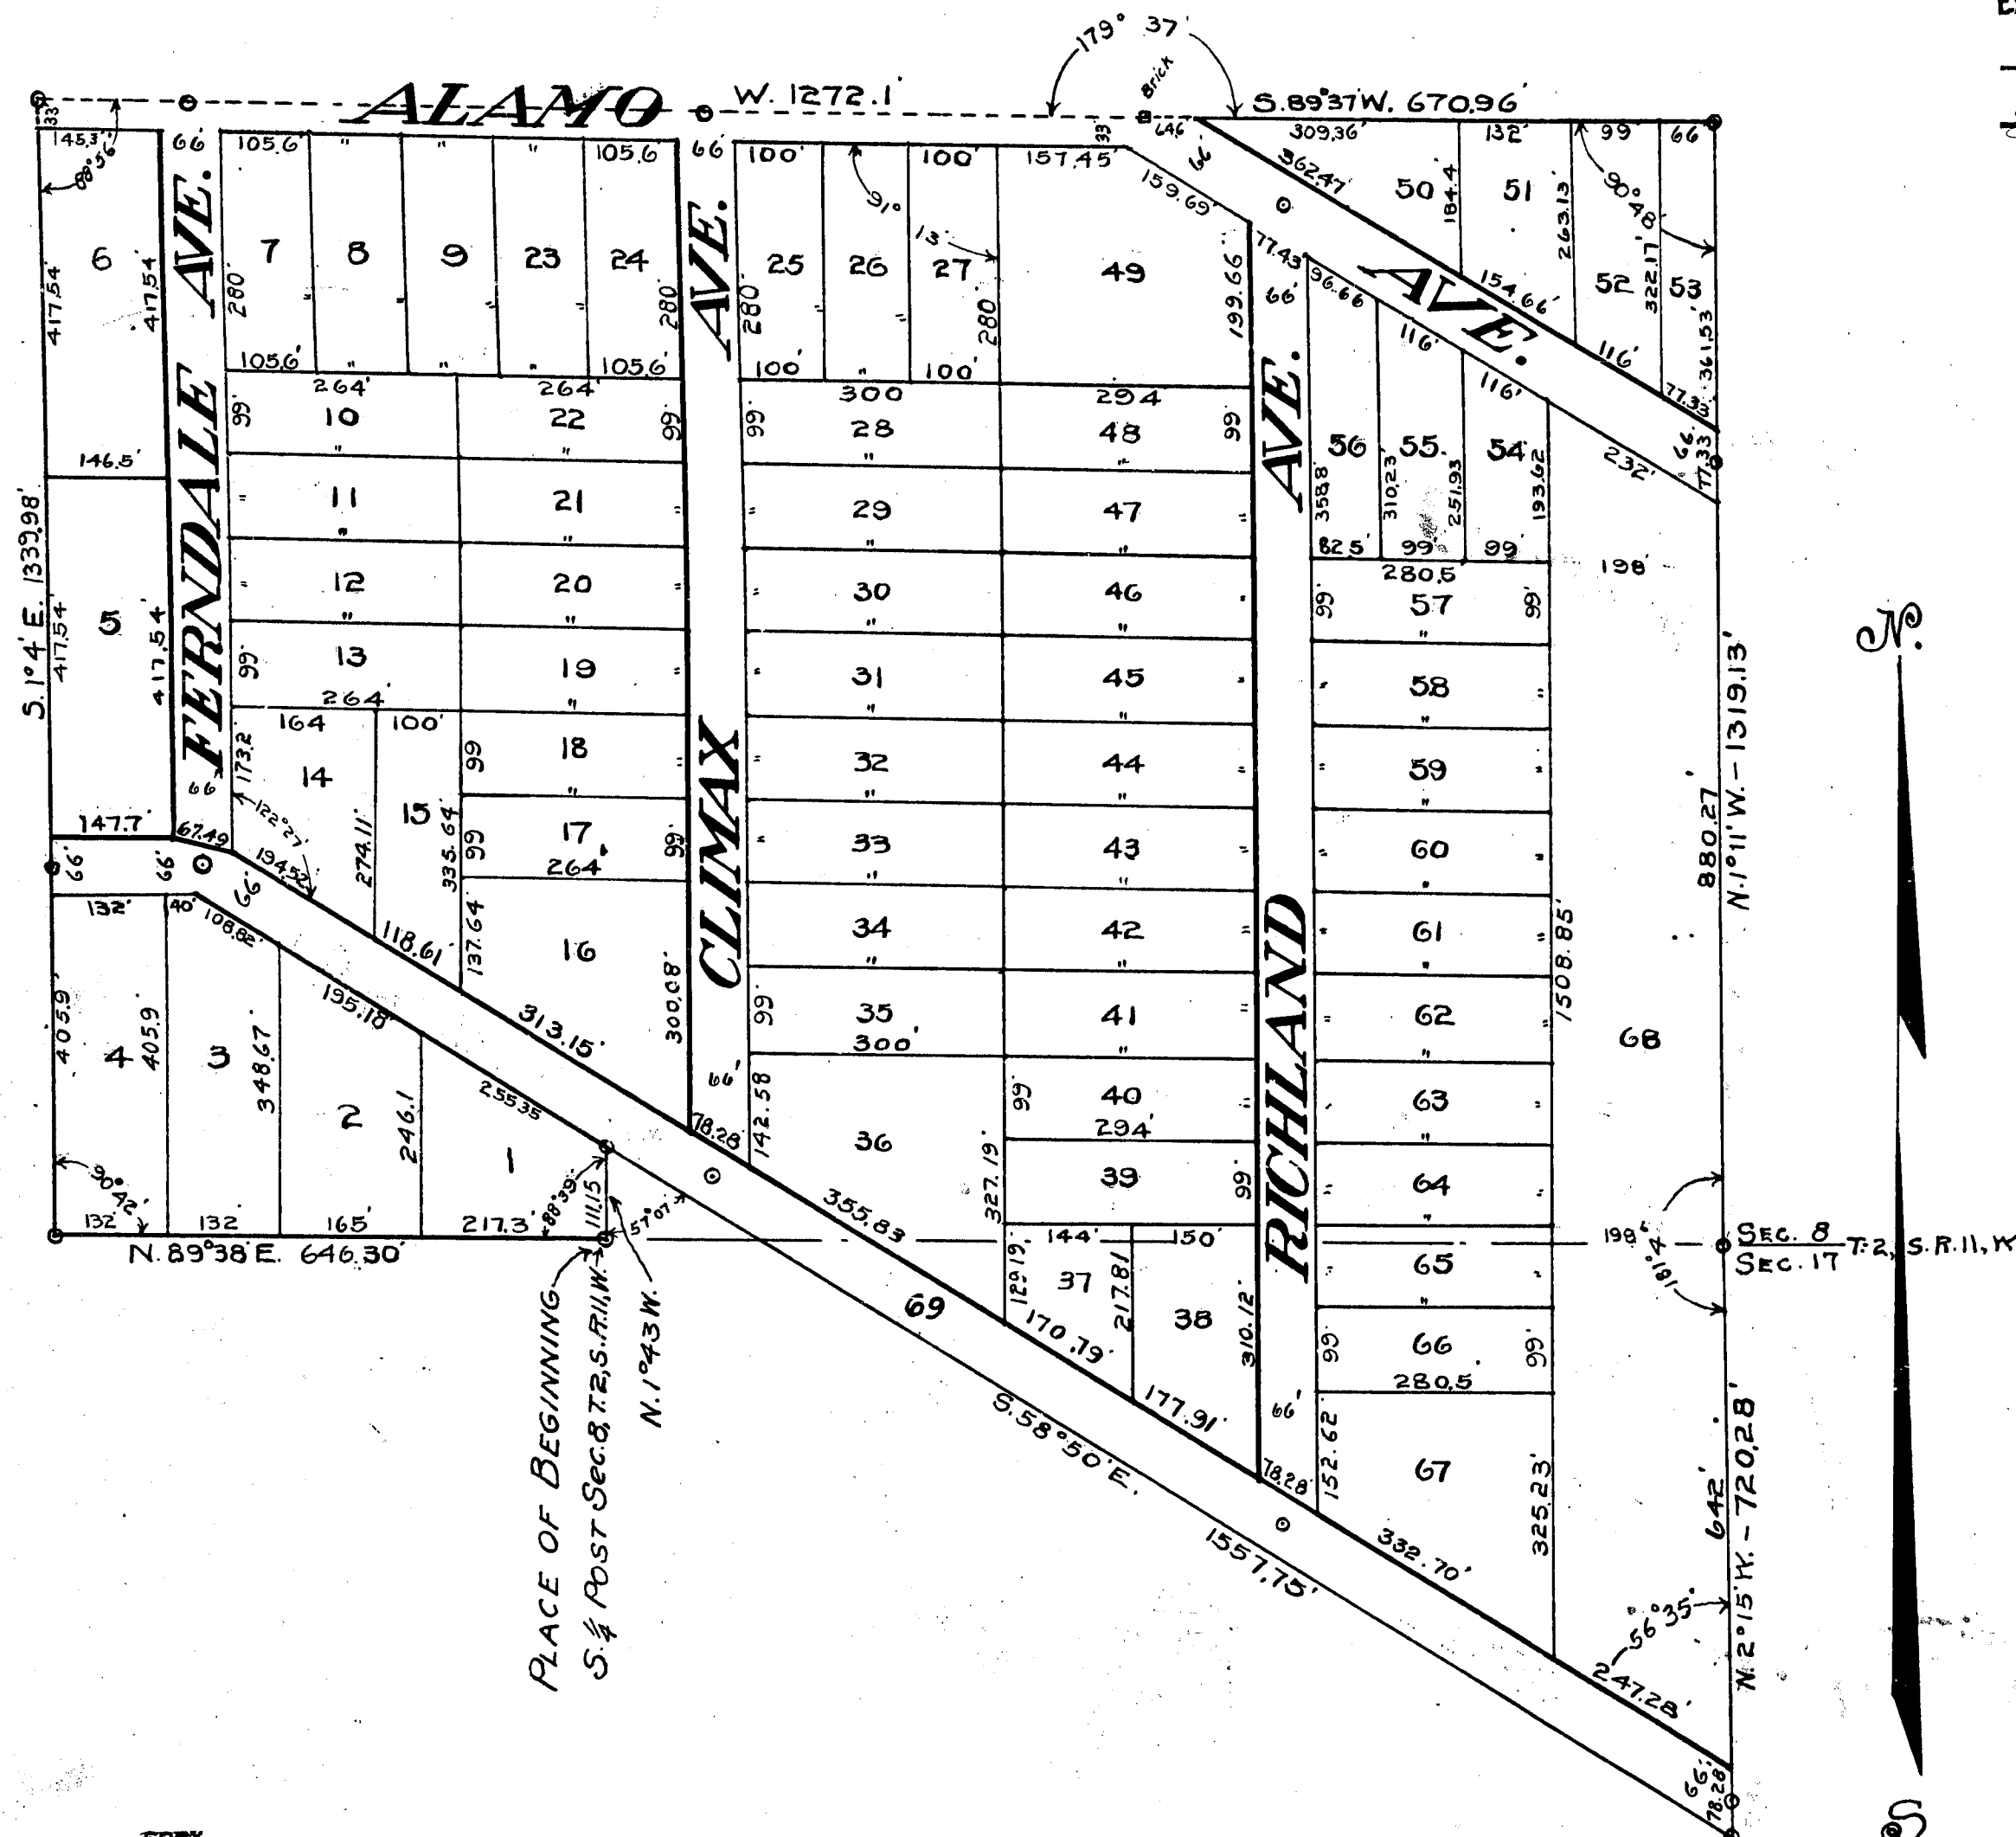

COPY
REGISTERED IN OFFICE
Kalamazoo County, Mich.
DEED OF
Bruen Park
WAS RECORDED THIS
June 12, 1912, AT 9 O'CLOCK
A. M. BY
J. L. Hanner
DEPUTY AUDITOR GENERAL
ORIGINAL ON FILE

I hereby certify that this
copy is a true copy of the MAP
or PLAT forwarded the Register
of Deeds for recording.
JUN 10 1912
J. L. Hanner
Deputy Auditor General.

Filed in Auditor General's Dep't
JUN 19 1912
J. L. Hanner
Deputy Auditor General.

13240

PLAT OF BRUEN PARK

Kalamazoo Township, Kalamazoo County

State of Michigan

Examined and Approved
JUN 8-1912

Geo. L. Houser
Deputy Auditor General.

SURVEY BY

MICHIGAN ENGINEERING COMPANY

KALAMAZOO, MICHIGAN

Scale 200 feet per inch

100' 200' 300' 400' 500'

DESCRIPTION OF LAND PLATTED

The annexed plat of BRUEN PARK, Kalamazoo Township, Kalamazoo County, State of Michigan, is located in the south 1/4 of section 8 and the N. E. 1/4 of section 17, T. 2, S. R. 11, W. and is more particularly described as follows:

Beginning at the south 1/4 post of section 8, T. 2, S. R. 11, W. and running thence N. 1° 43' W. 111.15 feet; thence S. 58° 50' E. 1557.75 feet; thence N. 2° 15' W. 720.28 feet along the N. & S. 1/2 line of section 17 to the south line of section 8; thence N. 1° 11' W. along the N. & S. 1/2 line of said section 8, 1319.13 feet; thence S. 89° 37' W. 670.96 feet; thence west 1272.1 feet; thence S. 1° 4' E. 1339.98 feet to the south line of section 8; thence N. 89° 38' E., along the south line of section 8, 646.3 feet to the place of beginning.

SURVEYOR'S CERTIFICATE

I hereby certify that the plat hereon delineated is a correct one, and that permanent monuments consisting of iron rods 1/2 inch in diameter and twenty-four inches long, have been planted at all points marked thus (o) as thereon shown, at all angles in the boundaries of the land platted, at the intersections of all streets and at each lot corner.

Geo. C. Wheaton
Surveyor.

DEDICATION

KNOW ALL MEN BY THESE PRESENTS: That we, George T. Bruen and Mary J. Bruen, his wife, August B. Scheid and Minnie E. Scheid, his wife, as proprietors, have caused the land embraced in the annexed plat to be surveyed, laid out and platted, to be known as BRUEN PARK, Kalamazoo Township, Kalamazoo County, State of Michigan, and that the streets and avenues as shown on said plat are hereby dedicated to the public.

Witnessed by
George T. Bruen [L. S.]
Mary J. Bruen [L. S.]
August B. Scheid [L. S.]
Minnie E. Scheid [L. S.]

STATE OF MICHIGAN } ss.
COUNTY OF KALAMAZOO }

On this 23rd day of May, A. D., 1912, before me, appeared George T. Bruen and Mary J. Bruen, his wife, August B. Scheid and Minnie E. Scheid, his wife known by me to be the persons who executed the above dedication, and acknowledged the same to be their free act and deed.

Geo. E. Soote
Notary Public, Kalamazoo County, Mich.

My commission expires July 2, 1913

TOWNSHIP OF KALAMAZOO } ss.
COUNTY OF KALAMAZOO }

The annexed plat of BRUEN PARK, Kalamazoo Township, Kalamazoo County, State of Michigan, was approved by the Township Board in regular meeting June 1st 1912

Wm. J. French
Township Clerk.


TAX CERTIFICATE

STATE OF MICHIGAN } ss.
COUNTY OF KALAMAZOO }

I hereby certify that I have examined the records in my office relating to the description of lands in the Plat of BRUEN PARK, Kalamazoo Township, Kalamazoo County, State of Michigan, dated May 23, 1912, and from such examination it appears that all the taxes have been fully paid for the five years preceding said date, and that there are no tax liens or titles held by the State or individuals for five years preceding said date.

Kalamazoo, Mich. June 3, 1912
Arthur J. Tiffany
County Treasurer

NOTE:—All dimensions are in feet.

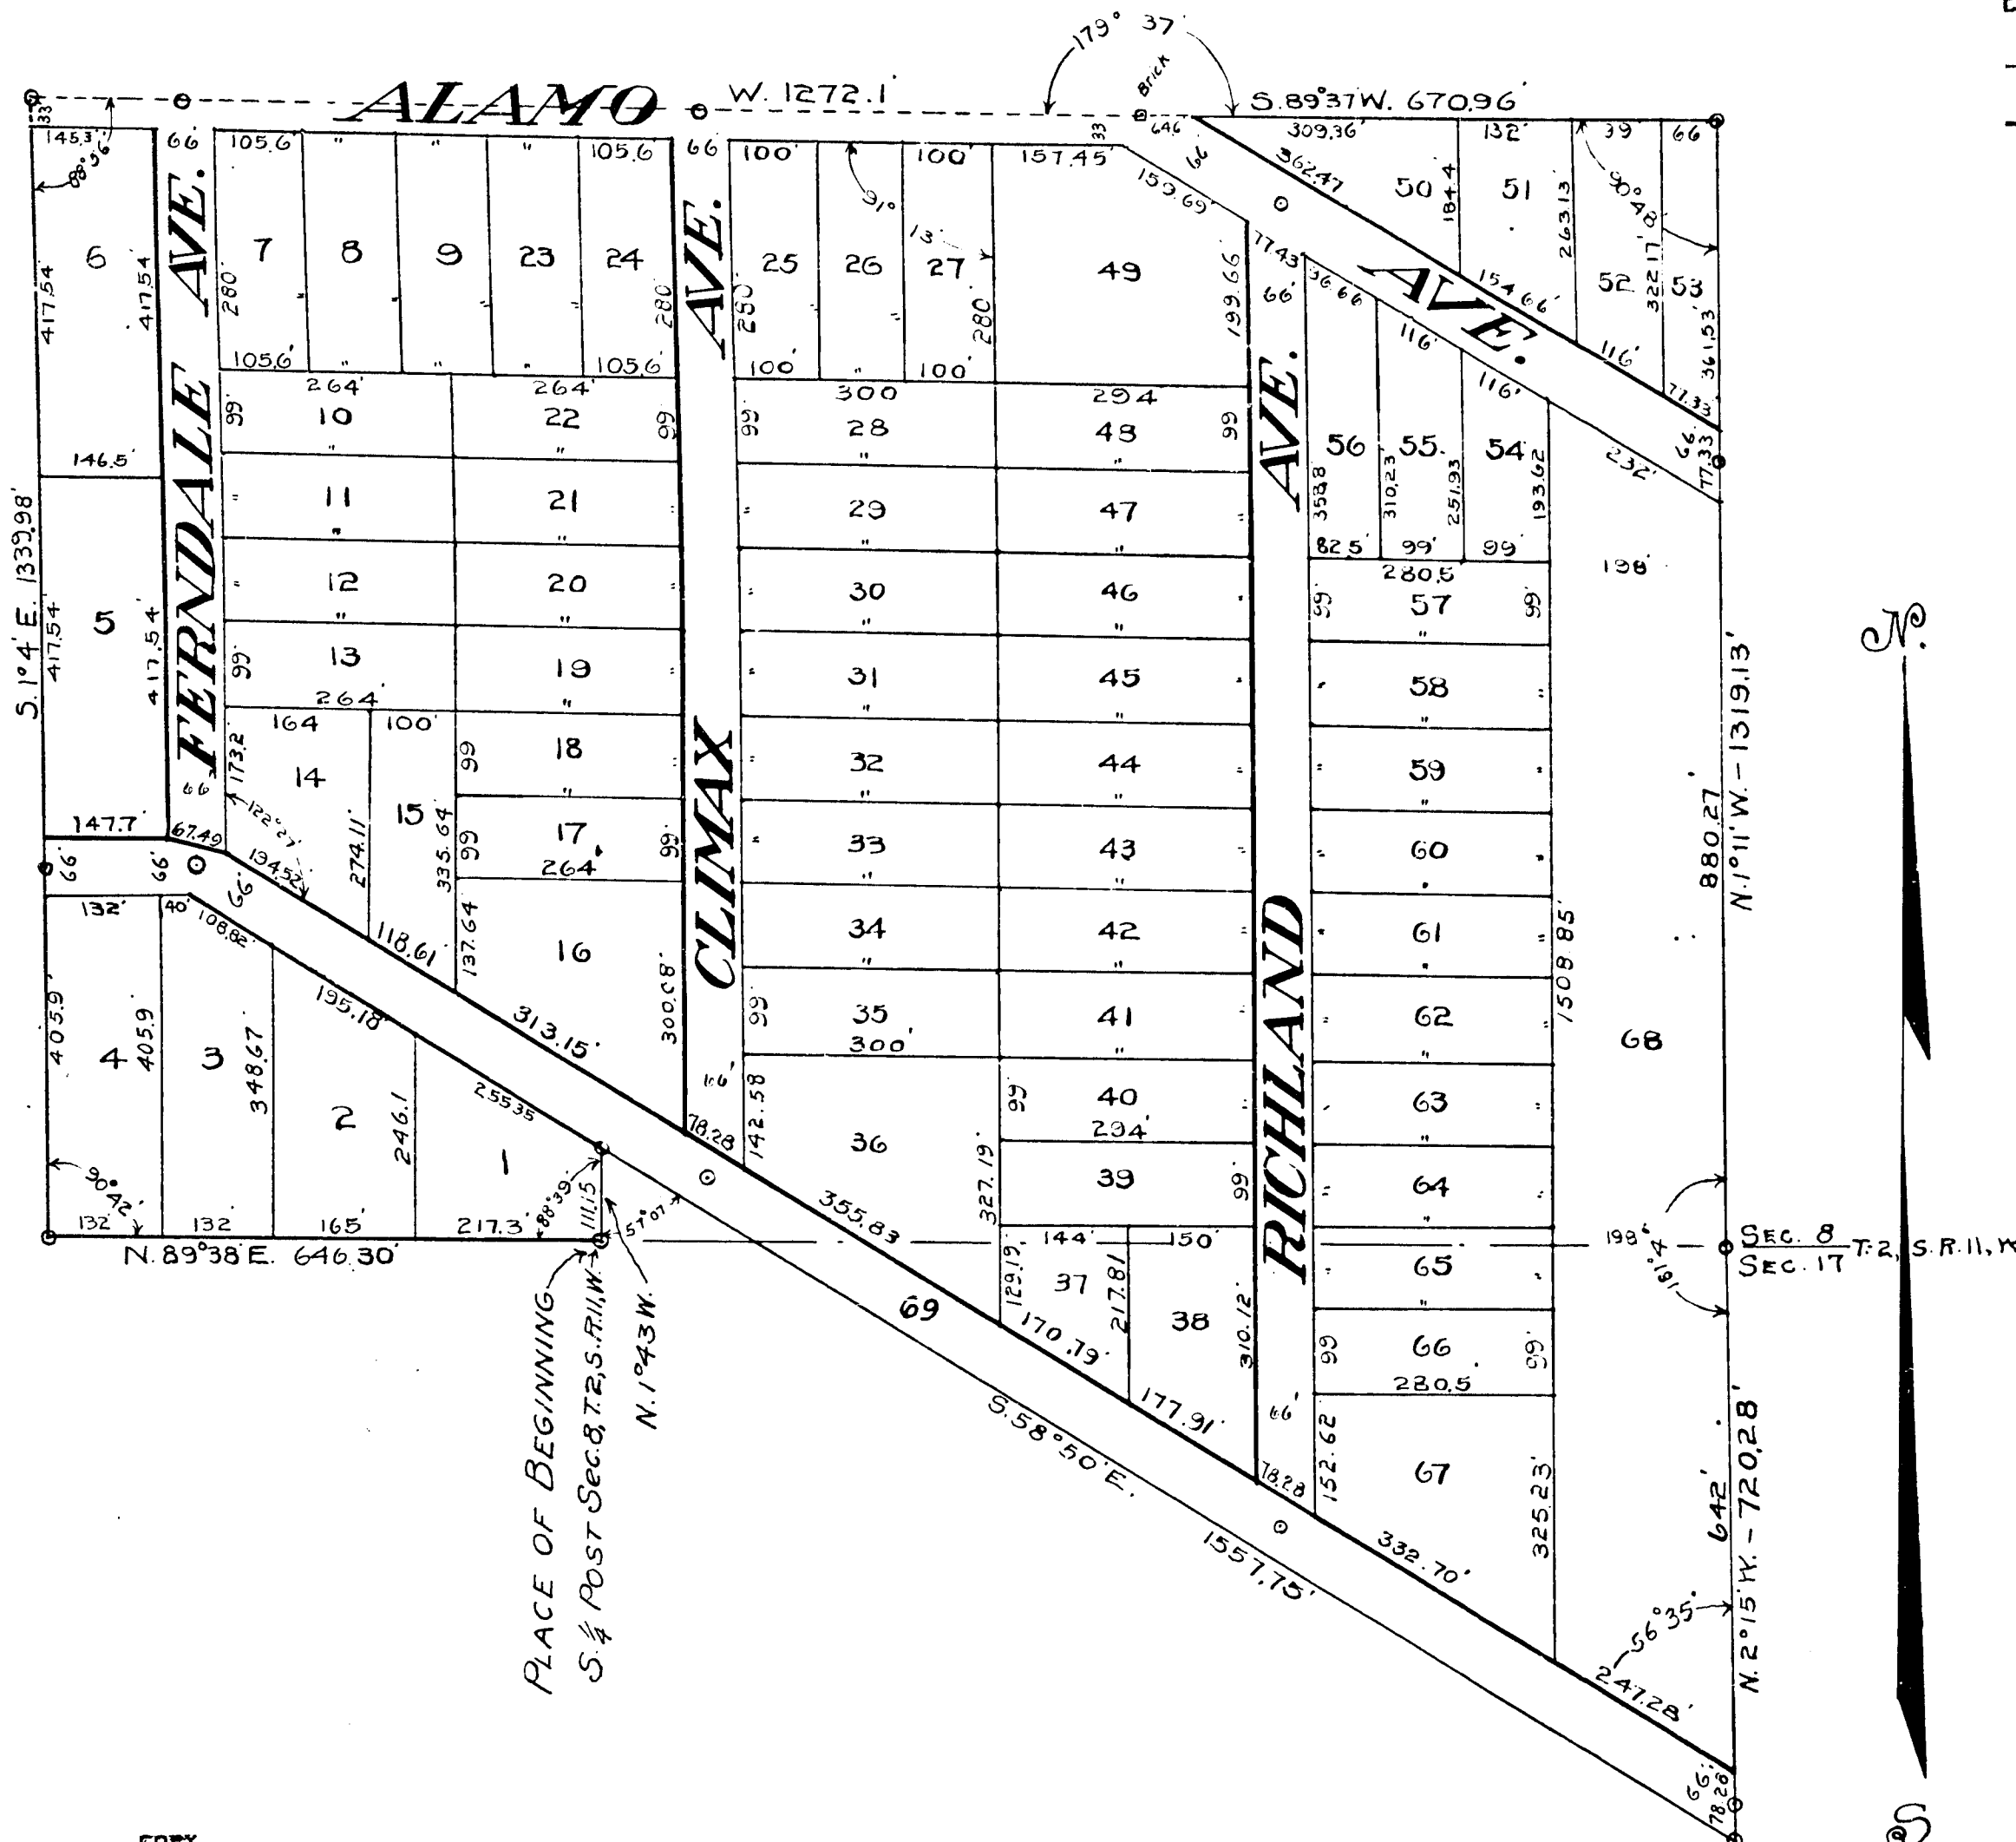

COPY
REGISTER'S OFFICE
Kalamazoo COUNTY, MI.
THAT OF
Bruden Park
WAS RECORDED THIS 12 DAY OF
JUNE A. D. 1912 AT 9 O'CLOCK
BY ME
36
Geo. L. Houser
DEPUTY AUDITOR GENERAL
ORIGINAL ON FILE

I hereby certify that this
copy is a true copy of the MAP
or PLAT forwarded the Register
of Deeds for recording.
JUN 10 1912
Compared
Geo. L. Houser
Deputy Auditor General.

Filed in Auditor General's Dep't
Geo. L. Houser
Deputy Auditor General.

13240