

A vertical strip of seven black and white photographs showing various views of a mechanical component, likely a piston or valve. The images are labeled 'a' through 'g' on the left side. The component appears to be a cross-section of a piston or a similar mechanical part, showing internal features like a central shaft or valve mechanism. The images are arranged vertically, with 'a' at the top and 'g' at the bottom.

Examined and Approved
JUN 10 1912
Wm. L. Hansen
Deputy Auditor General

August 3. 1910. Extensive dundee

Wesley Church
Mathew Hamilton

Plata M. Hamilton
Mathew Hamilton

(45) (46)

Wesley French
Notary Public

Wahlensberg
Township Clerk
of said Township

Wesley + ranch
Deputy County Treasurer

1
Sunderland Place

Don

itor Ge

Filed in Auditor General
JUN 10 1912

உதவி உபநிபத்தி



I have only the blue house
dedicated to a Soviet use and
permanent monuments of iron
"18" x $\frac{1}{2}$ " are placed as pits
marked 0 at all angles of the
plot boundaries and interior
sections of streets.

El Strong, Chicago

This photograph was
taken 159-Danger 13265

548 Post Sac. 18 T 25 N 10 W. 1 Cal. Tr.

✓ California County
Michigan
On section 18 T 25R 10W

BEING 38.24 acs of land, lying in the E 1/2 of the r
w 1/4 of Sec. 18 and 25T, 10 W. E 1/2 of Range 762 Nth. 34.31
of the S 1/2 Post and running thence Nth. 34.31
chs. to the C 1/4 Post, thence West 11300 ft. thence
South, Var 34.° S 16 chs. to thence S 88.40° E 5.70 chs.
thence S 88.40° E 6.22 chs. to beginning.

Received August 3. 1910. Edith Long Dulles Virginia

DEDICATION: *McPeters W. Leenhouts and Johanna Leenhouts and wife as beneficiaries have assigned, bequeathed and named Leenhouts as the sole and undivided interest in the above described property and the same is located fully by us the sheets herein named are given to public use.*
In presence of

Wesley March	185
Mathias Samtana	185
Peter M. Samtana	185
Polina Samtana	185

State of Michigan
County of Kalamazoo

ss. On this 11th day of August 1910
before me a Notary Public in and for said County
personally came the above named Peter W. Leestadt
and Johanna Leestadt his wife known to me to be
the persons who executed this last and acknowl-
edged the same to me. Their free act and deed.

my commission expires
January 19th 1913

Notary Public
Peter W. Leestadt
Johanna Leestadt

Approved by Township of Comstock this 15th day
of May 1912. Frank P. Muhlending
Township Clerk
of said Township

State of Michigan vs I hereby certify that by
 County of Kalamazoo during of
 my office records all taxes have been fully paid
 for five years preceding this date on lands in
 Leathworth Plat and that there are no tax liens
 or titles obtained by the state or individuals
 during five years prior to date hereof.
 Dated Aug. 11, 1910 Mayor + Council
 Kalamazoo County Michigan

COPY
REGISTER'S OFFICE.
Alameda COUNTY } 55.


MADE OF 1
Acetate 34A
 WAS RECORDED THIS 12 DAY OF
June, D. 1947, O'Clock
4 M. IN LIBR. 5 OF 200
 OF PAGE 57
W. H. Jackson
 ASSISTANT OF DEPT.

I hereby certify that this copy is a true copy of the MAP or PLAT forwarded the Register of Deeds for recording.

Compared JUN 10 1912
Chas. J. Russell
Deputy Auditor General.

Filed in Auditor General's Dep't

Wm. L. Howard
Deputy Auditor General.

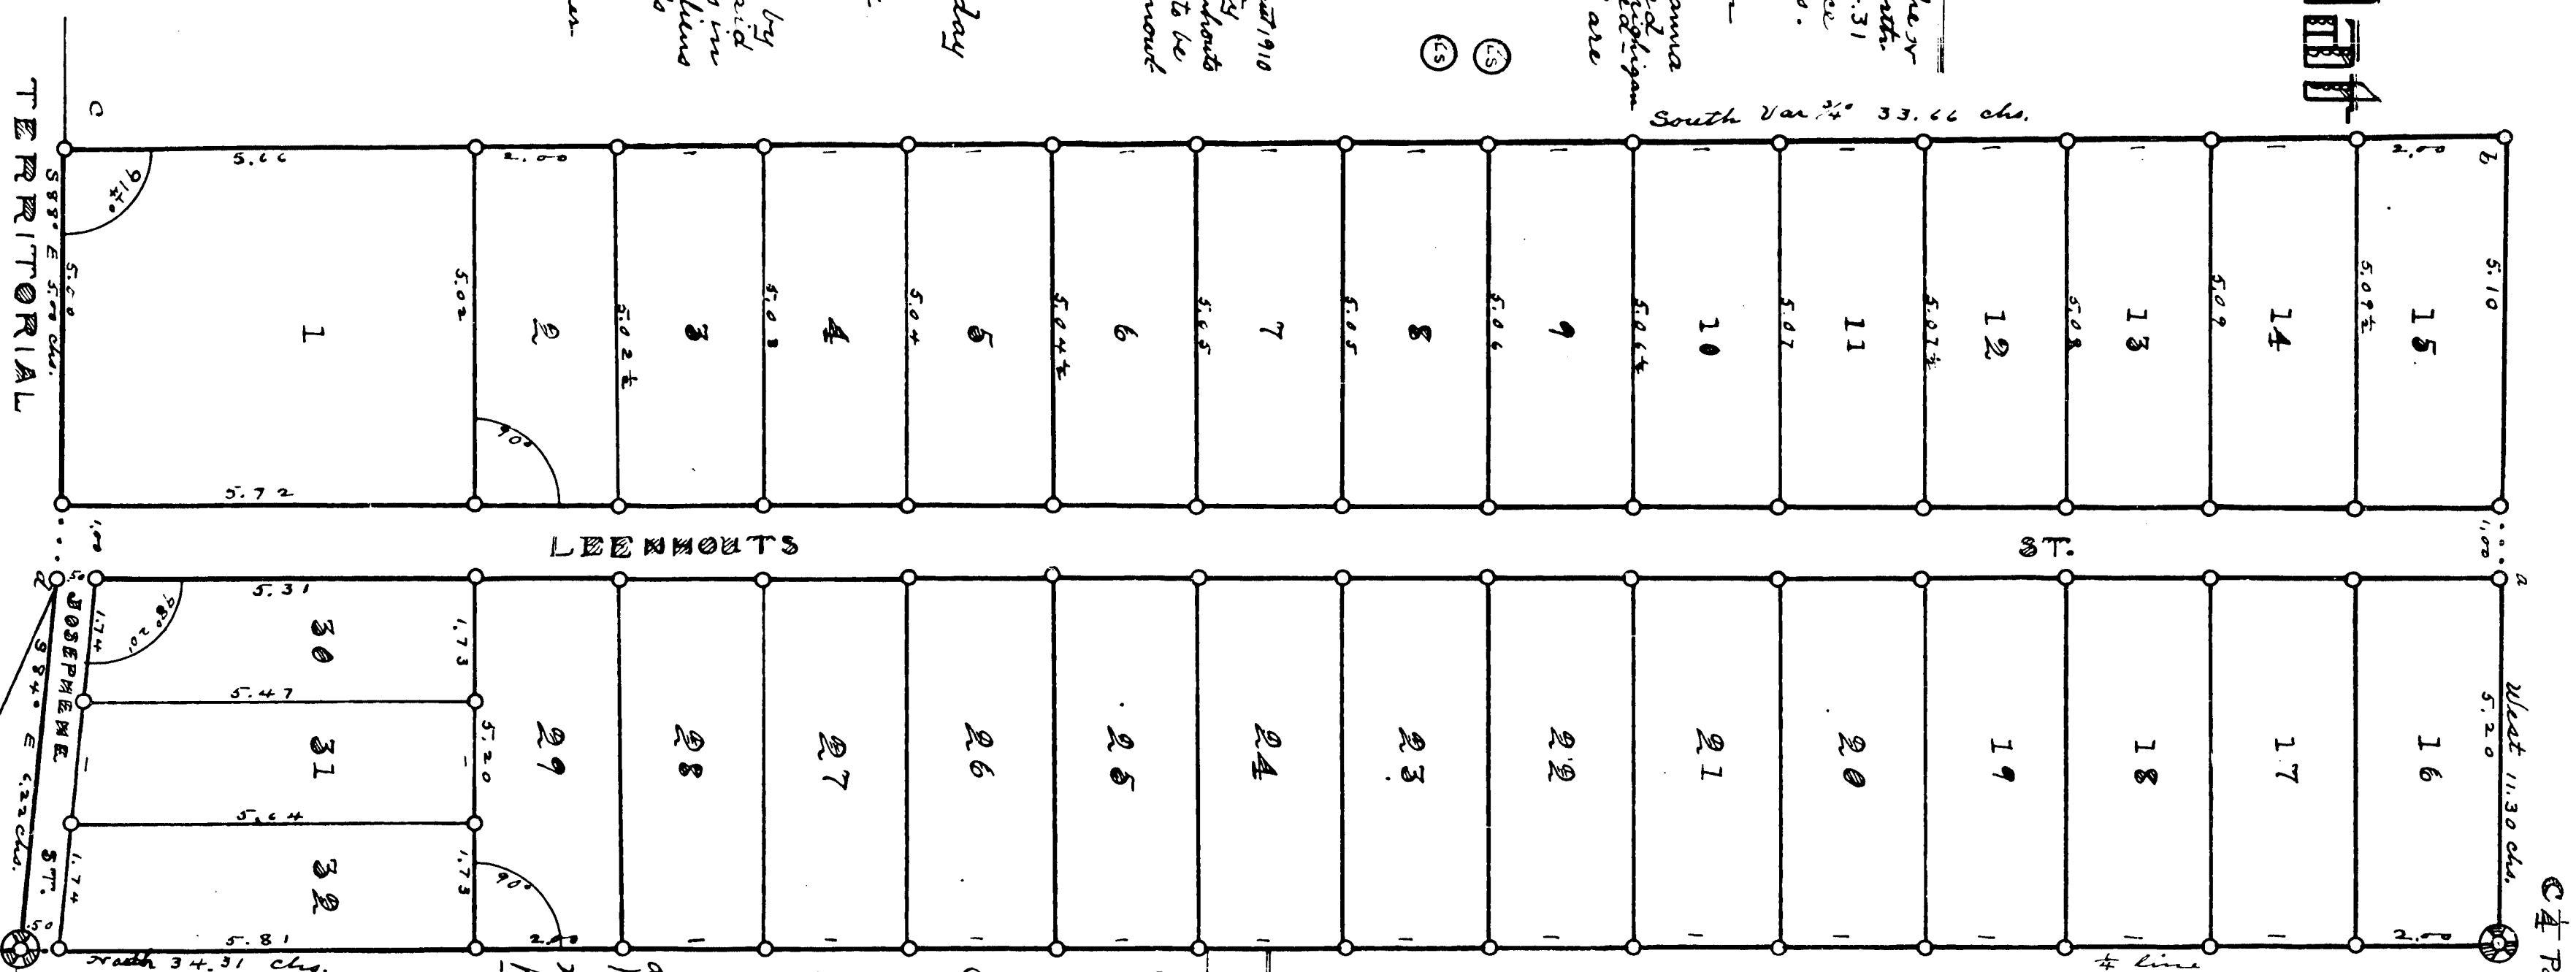

Examined and Approved
JUN 10 1912
Geo. A. Jones
Deputy Auditor General.

This photograph was
taken 157-180 ft. 19265

a Y Oak 12570 W 10 Links
 " W " 8580 E 13 "
 b Cherry 8 x 88 E 19 1/2 "
 c Quind Bread 560 E 16 1/2 "
 " Y Oak 20550 W 26 "
 d Corner post of 77 pines 880 E 5 "
 " 77 x 77 haid 5 67 "
 C# W Oak 12530 W 16 "
 " Flat iron by head from 3 meeting
 " 5 x 4 W
 " Fence S corner 5
 S# T lat iron of 47 x oak 250 "
 " iron " on x back 1 1/2 above ground
 o Sp. Oak 7 x 80 W 14 "
 o 1/2 in. stakes
 All dimensions are in chains & links

I hereby certify the plat hereon delineated is a correct one and permanent monument of iron 18" x 1/2" are placed at points marked O at all angles of the plat boundaries and interior - sections of the tract.

E. Strong Buchanan

செவ்வாறு உயிர்வாழ்ந்து விடுவா

1 Cal. Tr.
S 4 Test Sac. 18 T 23 Tr 10 w
" 19 "