

PLAT OF Inkster Park Addition

TO THE
CITY OF KALAMAZOO, MICHIGAN

SURVEY BY
Kalamazoo, Michigan
MICHIGAN ENGINEERING CO.

Examined and Approved
SEP 23 1912

Scale 1 inch to 60 feet
0 50 100 150 200

DESCRIPTION OF LAND PLATTED

The land embraced in the annexed PLAT OF INKSTER PARK ADDITION is located in the N. W. ¼ of Sec. 27, T. 2, S. R. 11, W. and is more particularly described as follows: Beginning at a point in the E. and W. ¼ of Sec. 27, T. 2, S. R. 11, W. 1320 feet East of the West ¼ post of said Section, and running thence East along said ¼ line 883.45 feet to the W. line of Burdick Street; thence N. 1° 53' W. 574.56 feet; thence S. 89° 52' W. 860 feet; thence S. 0° 25' E. 572.52 feet to the place of beginning. Excepting therefrom lots numbered 1, 2, 3, 4, 5, 6, 18, 20, 29, 34 and 36.

SURVEYOR'S CERTIFICATE

I hereby certify that the plat hereon delineated is a correct one, and that permanent monuments consisting of iron rods ½ inch in diameter and thirty inches long have been planted at all points marked thus (o) as thereon shown, at all angles in the boundaries of the land platted and at the intersections of the streets.

John C. Wilbur
Surveyor.

DEDICATION

KNOW ALL MEN BY THESE PRESENTS: That we, Angus B. Inkster and Maud E. Inkster, his wife, Lizzie J. Inkster and E. May Inkster, as proprietors, have caused the land embraced in the annexed plat to be surveyed, laid out and platted, to be known as INKSTER PARK ADDITION, and that the streets and avenues as thereon shown are hereby dedicated to the public.

Signed in the presence of
City of Kalamazoo, Kalamazoo County, Mich.

Angus B. Inkster
Maud E. Inkster
Lizzie J. Inkster
E. May Inkster

Angus B. Inkster [L. S.]
Maud E. Inkster [L. S.]
Lizzie J. Inkster [L. S.]
E. May Inkster [L. S.]
By
Angus B. Inkster [L. S.]

STATE OF MICHIGAN }
COUNTY OF KALAMAZOO } ss.
I hereby certify that I have examined the records in my office relating to the description of lands in the plat of Inkster Park Addition dated, *October 26, 1910*, and from such examination it appears that all the taxes have been fully paid for the five years preceding said date, and that there are no tax liens or titles held by the State or individuals for five years preceding said date.
Kalamazoo, Mich. *July 20, 1912*
NOTE
All dimensions are in feet and decimals thereof.

I hereby certify that this
copy is a true copy of the Map
or PLAT forwarded the Register
of Deeds for recording.
Compared SEP 24 1912
Angus B. Inkster
Deputy Auditor General.
Filed in Auditor General's Dep't
SEP 28 1912
Charles F. Fowler
Deputy Auditor General.

STATE OF MICHIGAN } ss.
COUNTY OF KALAMAZOO }
On this *26* day of *October*, A. D. 1910, before me appeared Angus B. Inkster and Maud E. Inkster, his wife; Lizzie J. Inkster and Angus B. Inkster with power of attorney in fact for E. May Inkster, to me personally known, who being by me duly sworn, acknowledged the above instrument to be their free act and deed.
My commission expires, *October 6, 1914*
Notary Public, Kalamazoo County, Michigan.

CITY OF KALAMAZOO } ss.
COUNTY OF KALAMAZOO }
The annexed plat of Inkster Park Addition was approved by the Common Council in regular meeting.

July 1, 1912
James B. Smith
City Clerk.

TAX CERTIFICATE

STATE OF MICHIGAN } ss.
COUNTY OF KALAMAZOO }

I hereby certify that I have examined the records in my office relating to the description of lands in the plat of Inkster Park Addition dated, *October 26, 1910*, and from such examination it appears that all the taxes have been fully paid for the five years preceding said date, and that there are no tax liens or titles held by the State or individuals for five years preceding said date.

Kalamazoo, Mich. *July 20, 1912*





Arthur A. Tappan
County Treasurer.

STATE OF MICHIGAN } ss.
COUNTY OF KALAMAZOO }

I hereby certify that I have examined the records in my office relating to the description of real estate described in plat of Inkster Park Addition, dated, *Oct. 26, 1910*, and from such examination I hereby certify that all City taxes and assessments, extraordinary as well as ordinary, which are now due have been paid.

Kalamazoo, Mich. *July 20, 1912*

Orlando Standa
City Treasurer.

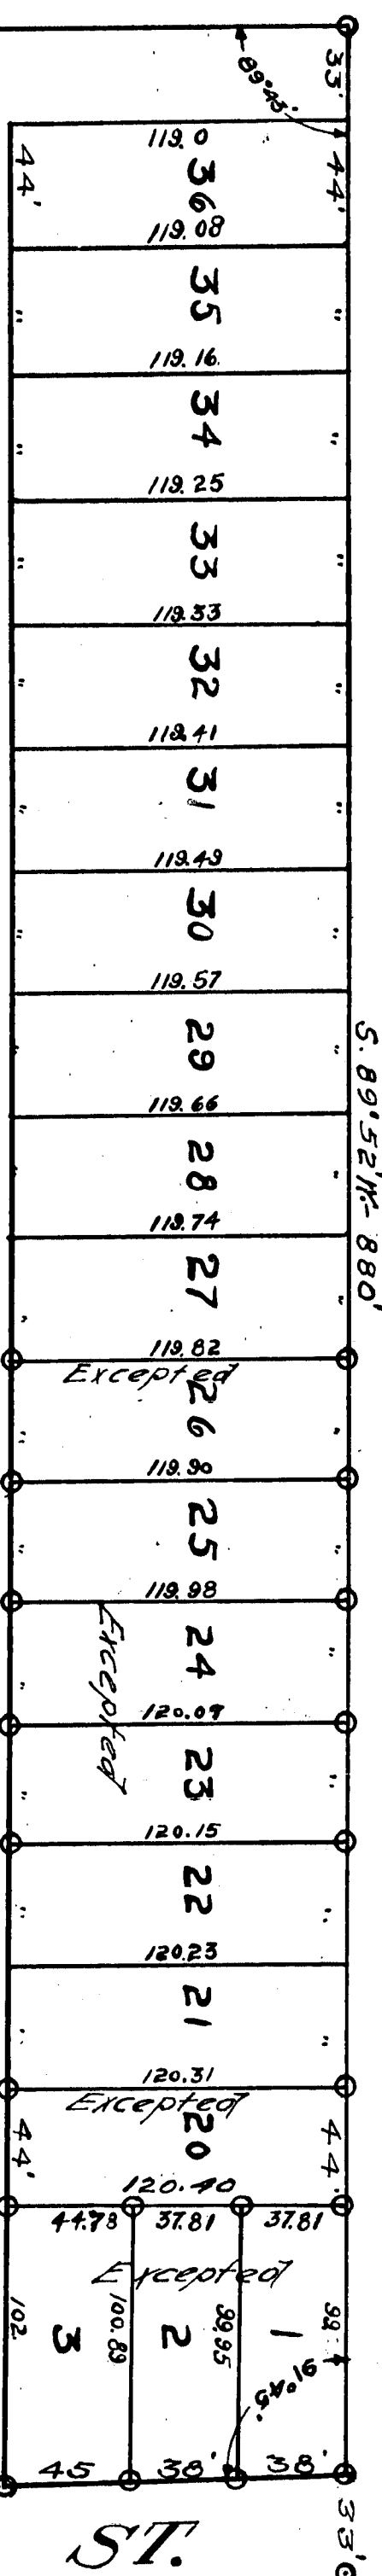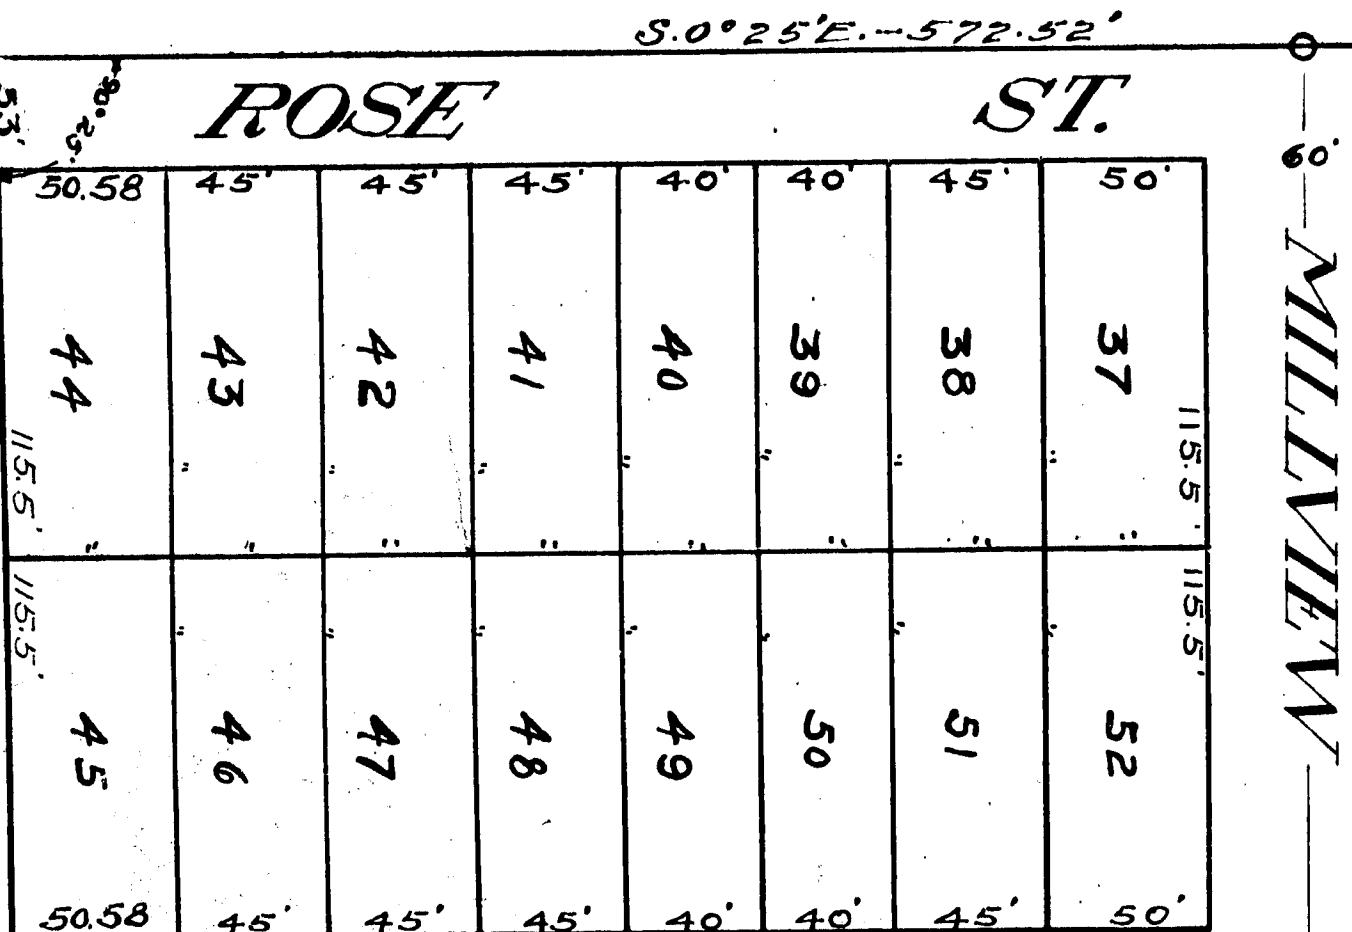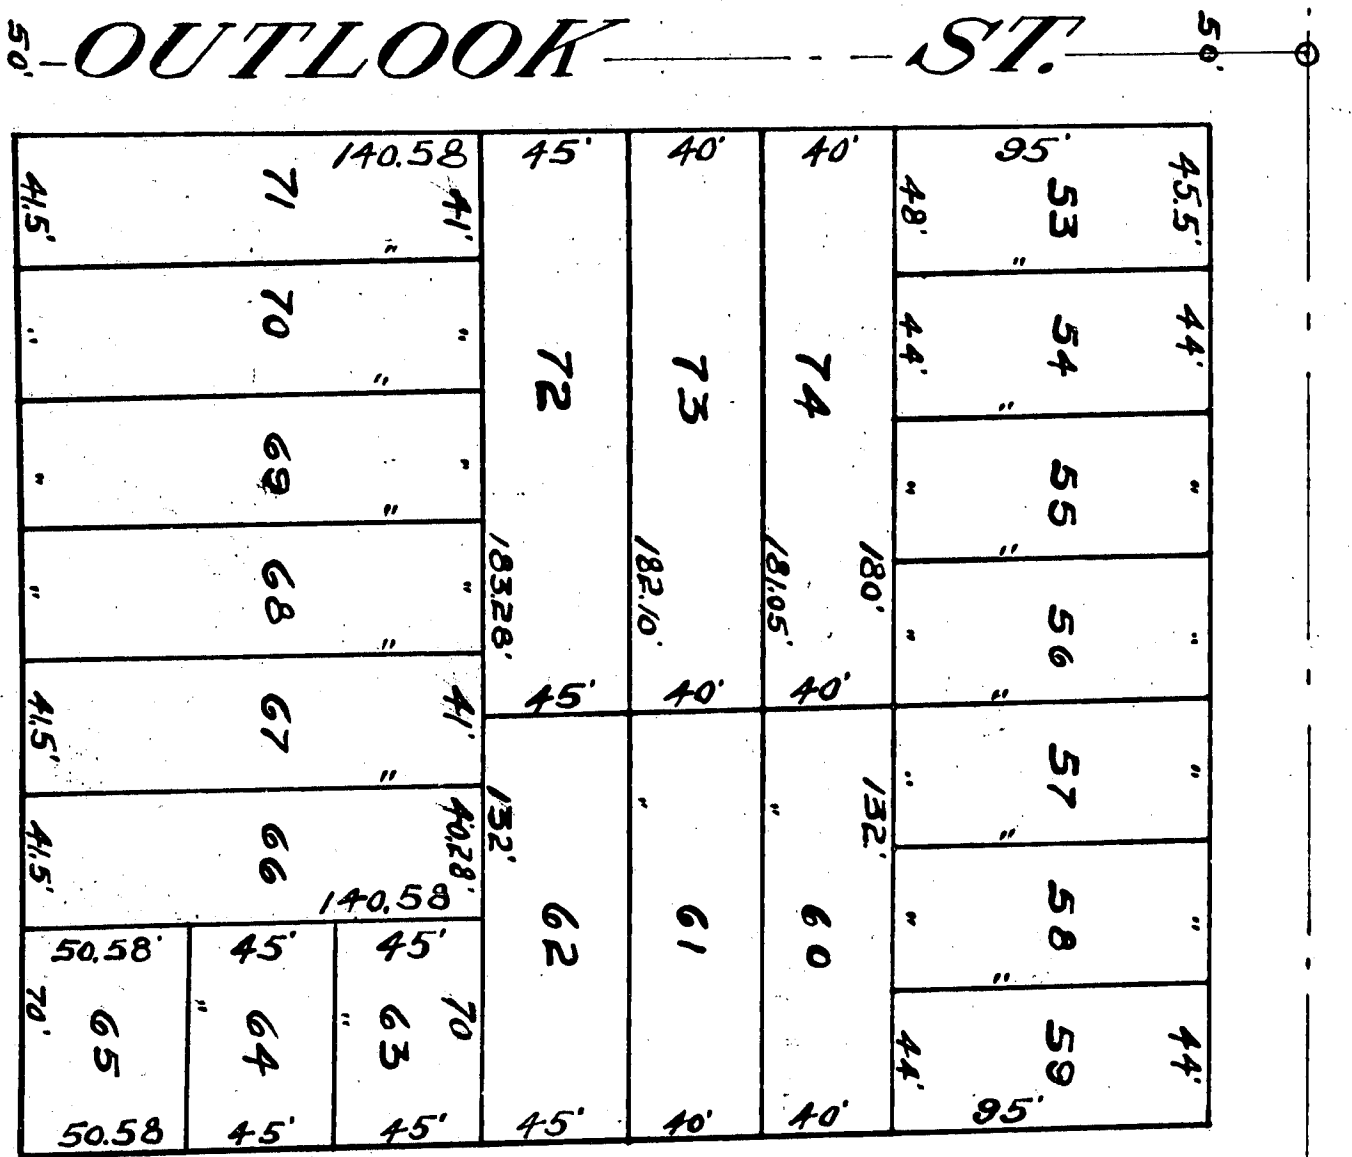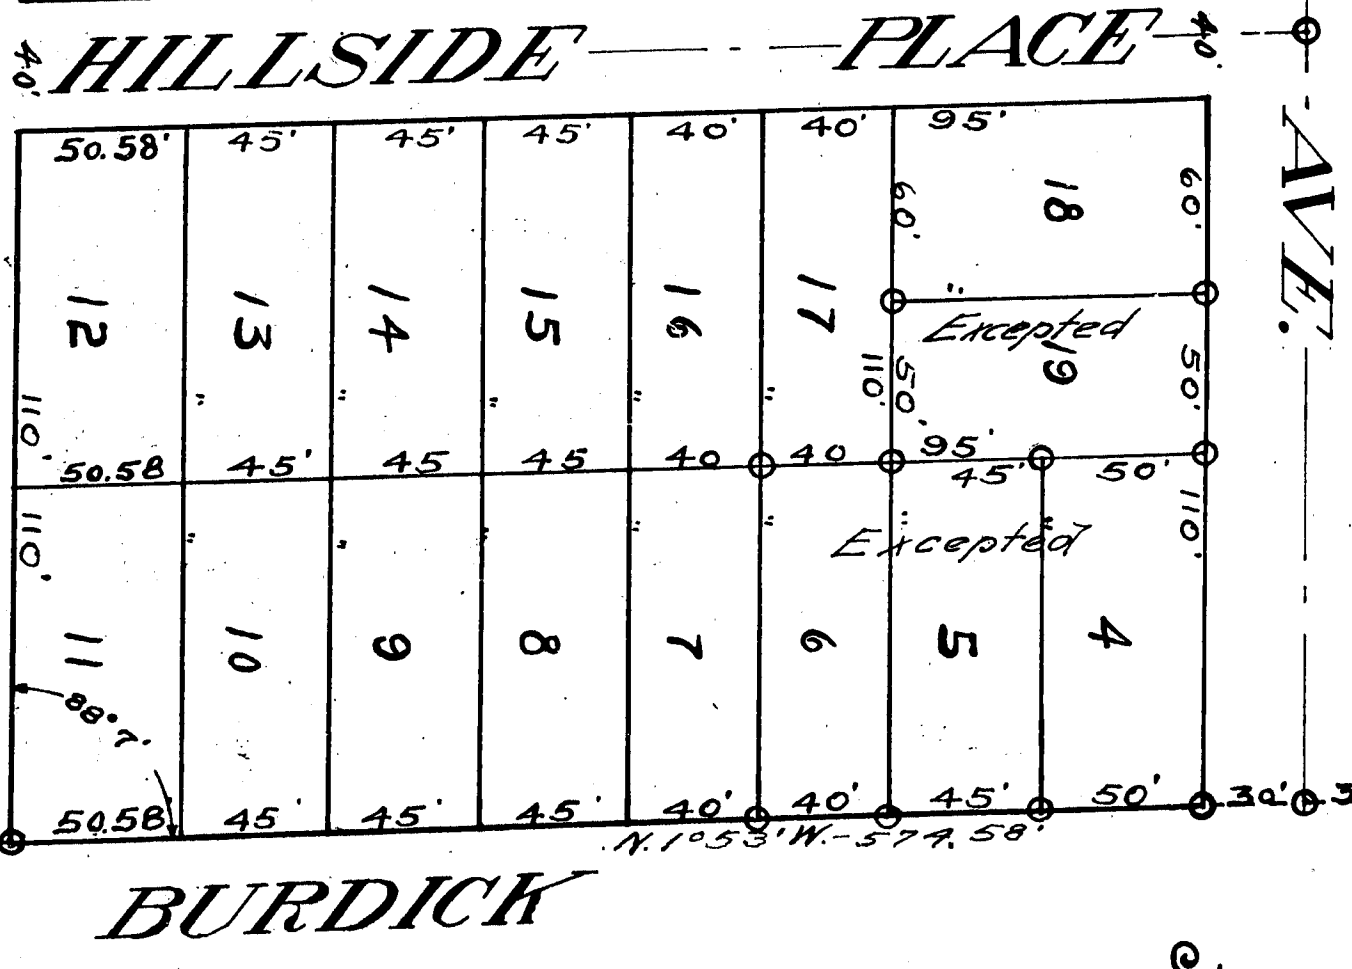

PLAT OF BEGINNING
INKSTER

EAST-893.85'
E. & W. LINE SEC. 27, T. 2, S. R. 11, W.

AVE.

PLAT OF Inkster Park Addition

TO THE
CITY OF KALAMAZOO, MICHIGAN

SURVEY BY
Kalamazoo, Michigan
MICHIGAN ENGINEERING CO.

Examined and Approved
SEP 23 1912

Scale 1 inch to 60 feet
0' 50' 100' 150' 200'

DESCRIPTION OF LAND PLATTED

The land embraced in the annexed PLAT OF INKSTER PARK ADDITION is located in the N. W. 1/4 of Sec. 27, T. 2 S. R. 11 W. and is more particularly described as follows: Beginning at a point in the E. and W. 1/4 line of Sec. 27, T. 2 S. R. 11 W. 1320 feet East of the West 1/4 post of said Section, and running thence East along said 1/4 line 508.83 feet to the W. line of Burdick Street; thence N. 1° 33' W. 574.34 feet; thence S. 89° 52' W. 880 feet; thence S. 0° 23' E. 572.52 feet to the place of beginning. Excepting therefrom lots numbered 1, 2, 3, 4, 5, 6, 19, 20, 23, 24 and 26.

SURVEYOR'S CERTIFICATE

I hereby certify that the plat hereon delineated is a correct one, and that permanent monuments consisting of iron rods 5/8 inch in diameter and thirty inches long have been planted at all points marked thus (o) as thereon shown, at all angles in the boundaries of the land platted and at the intersections of the streets.

Alvin C. Wilkerson
Surveyor.

DEDICATION

KNOW ALL MEN BY THESE PRESENTS: That we, Angus B. Inkster and Maud E. Inkster, his wife, Lizzie J. Inkster and E. May Inkster, as proprietors, have caused the land embraced in the annexed plat to be surveyed, laid out and platted, to be known as INKSTER PARK ADDITION, and that the streets and avenues as thereon shown are hereby dedicated to the public.

Signed in the presence of
City of Kalamazoo, Kalamazoo County, Mich.

Angus B. Inkster [L. S.]
Maud E. Inkster [L. S.]
Lizzie J. Inkster [L. S.]
E. May Inkster [L. S.]
By *Angus B. Inkster* [L. S.]
Angus B. Inkster [L. S.]

REGISTRAR'S OFFICE, ss.
Kalamazoo County, Mich.
I have examined the records in my office relating to the description of real estate described in plat of Inkster Park Addition, dated *Oct. 26, 1910*, and from such examination I hereby certify that all City taxes and assessments, extraordinary as well as ordinary, which are now due have been paid.
Kalamazoo, Mich., *July 30, 1912*.
NOTE
All dimensions are in feet and decimals thereof.

I hereby certify that this copy is a true copy of the MAP or Deeds for recording.
Compared SEP 24 1912
Charles J. Fowler
Deputy Auditor General.
Filed in Auditor General's Dep't
SEP 28 1912
Charles J. Fowler
Deputy Auditor General.

STATE OF MICHIGAN } ss.
COUNTY OF KALAMAZOO }
On this *26th* day of *October*, A. D. 1910, before me appeared Angus B. Inkster and Maud E. Inkster, his wife, Lizzie J. Inkster and Angus B. Inkster with power of attorney in fact for E. May Inkster, to me personally known, who being by me duly sworn, acknowledged the above instrument to be their free act and deed.
Notary Public, Kalamazoo County, Michigan.

My commission expires, *October 6th 1914*

The annexed plat of Inkster Park Addition was approved by the Common Council in regular meeting, *July 1, 1912*.
James H. Miller
City Clerk.





TAX CERTIFICATE

STATE OF MICHIGAN } ss.
COUNTY OF KALAMAZOO }

I hereby certify that I have examined the records in my office relating to the description of lands in the plat of Inkster Park Addition dated, *October 26, 1910*, and from such examination it appears that all the taxes have been fully paid for the five years preceding said date, and that there are no tax liens or titles held by the State or individuals for five years preceding said date.

Kalamazoo, Mich., *July 30, 1912*

Arthur L. Tappan
County Treasurer.

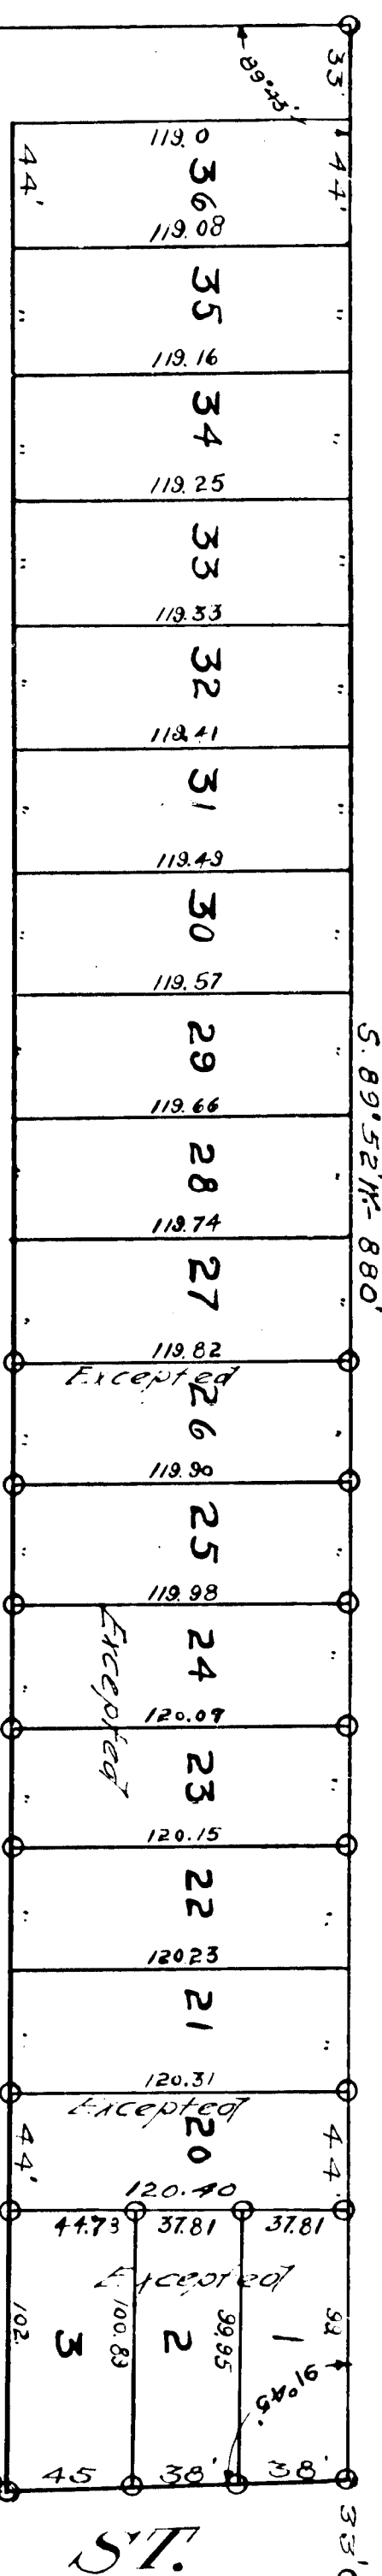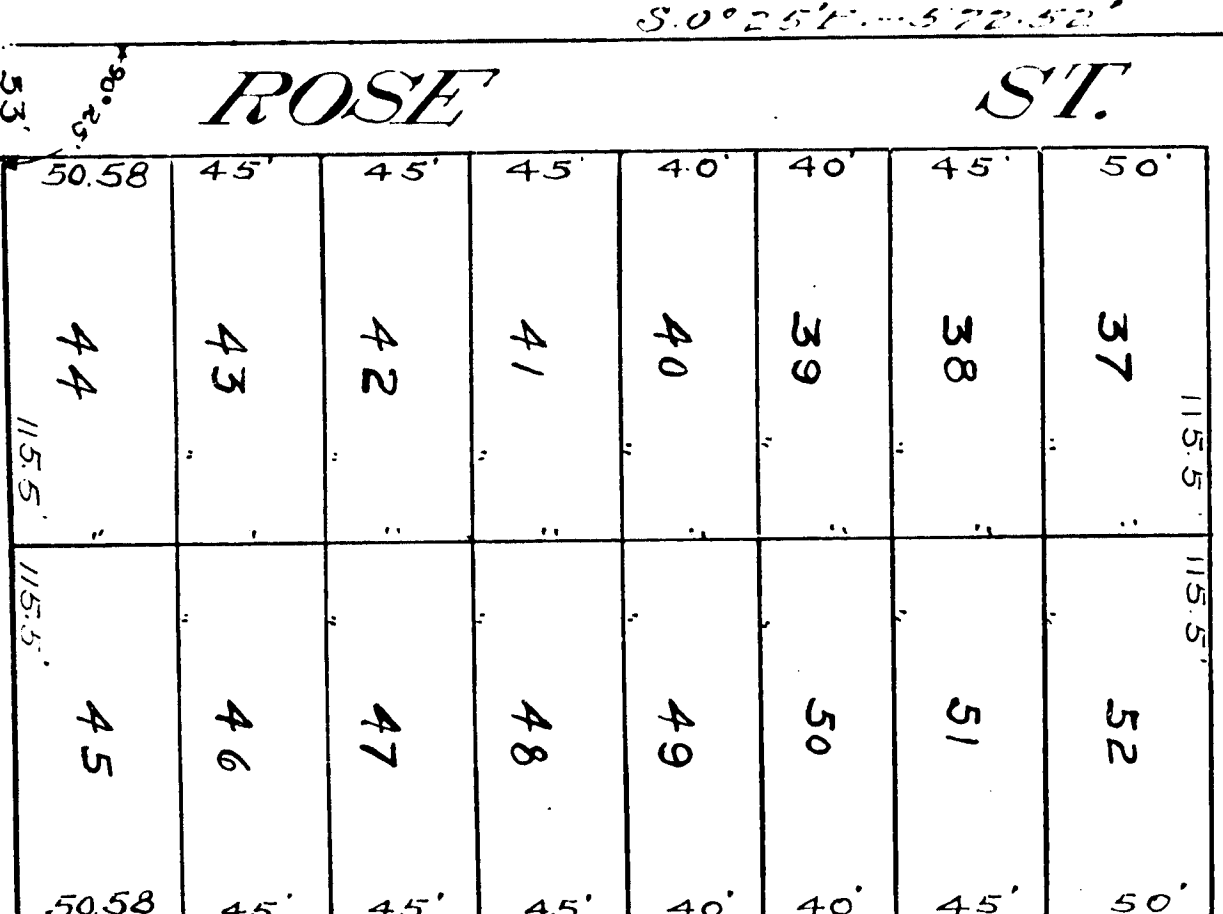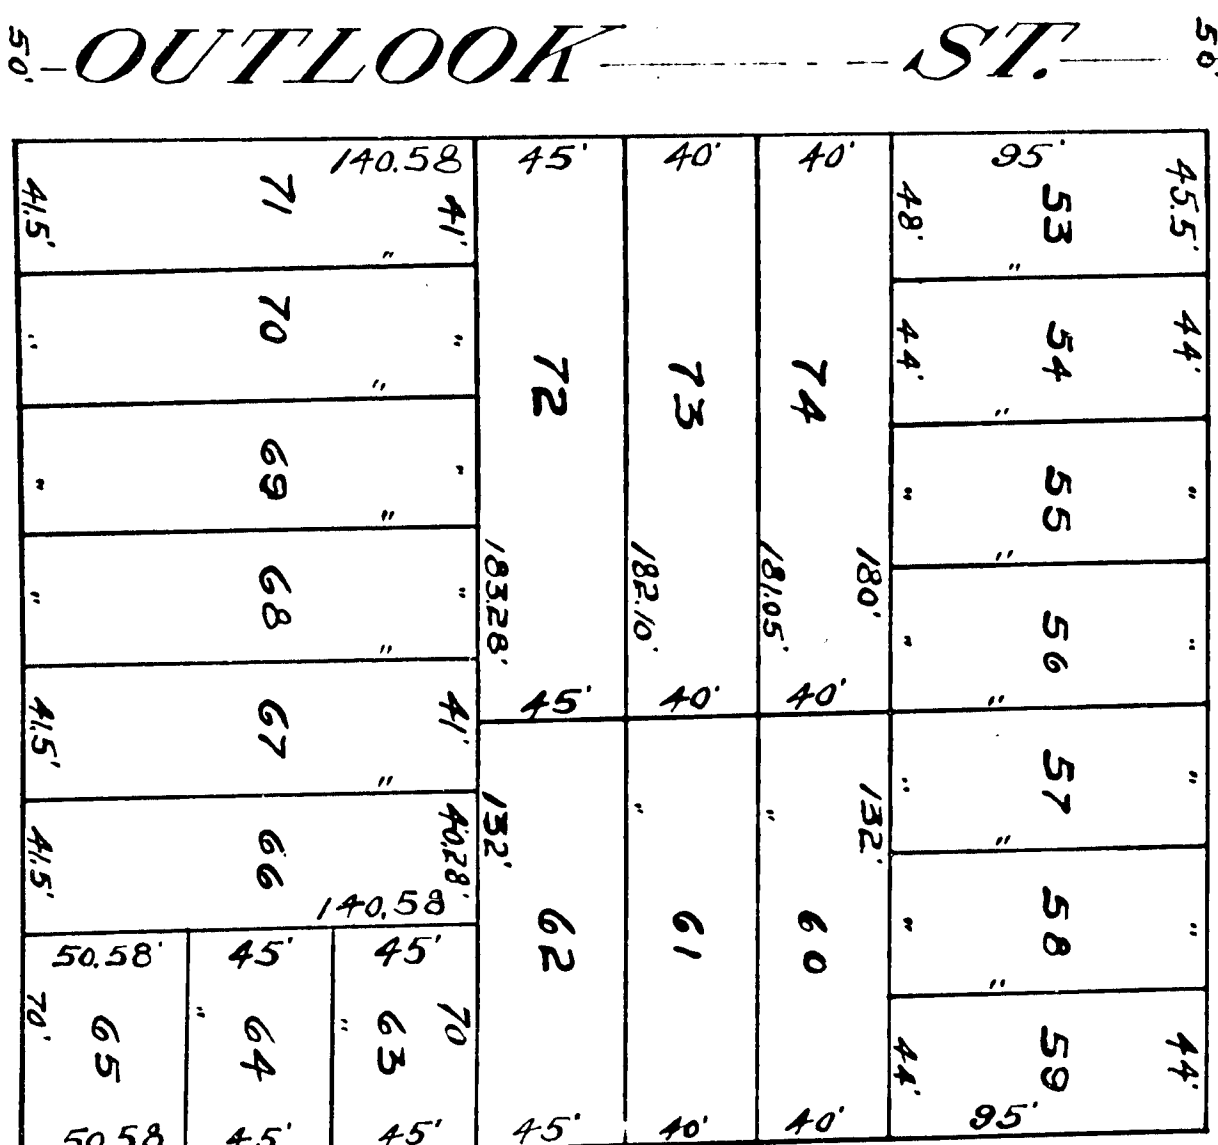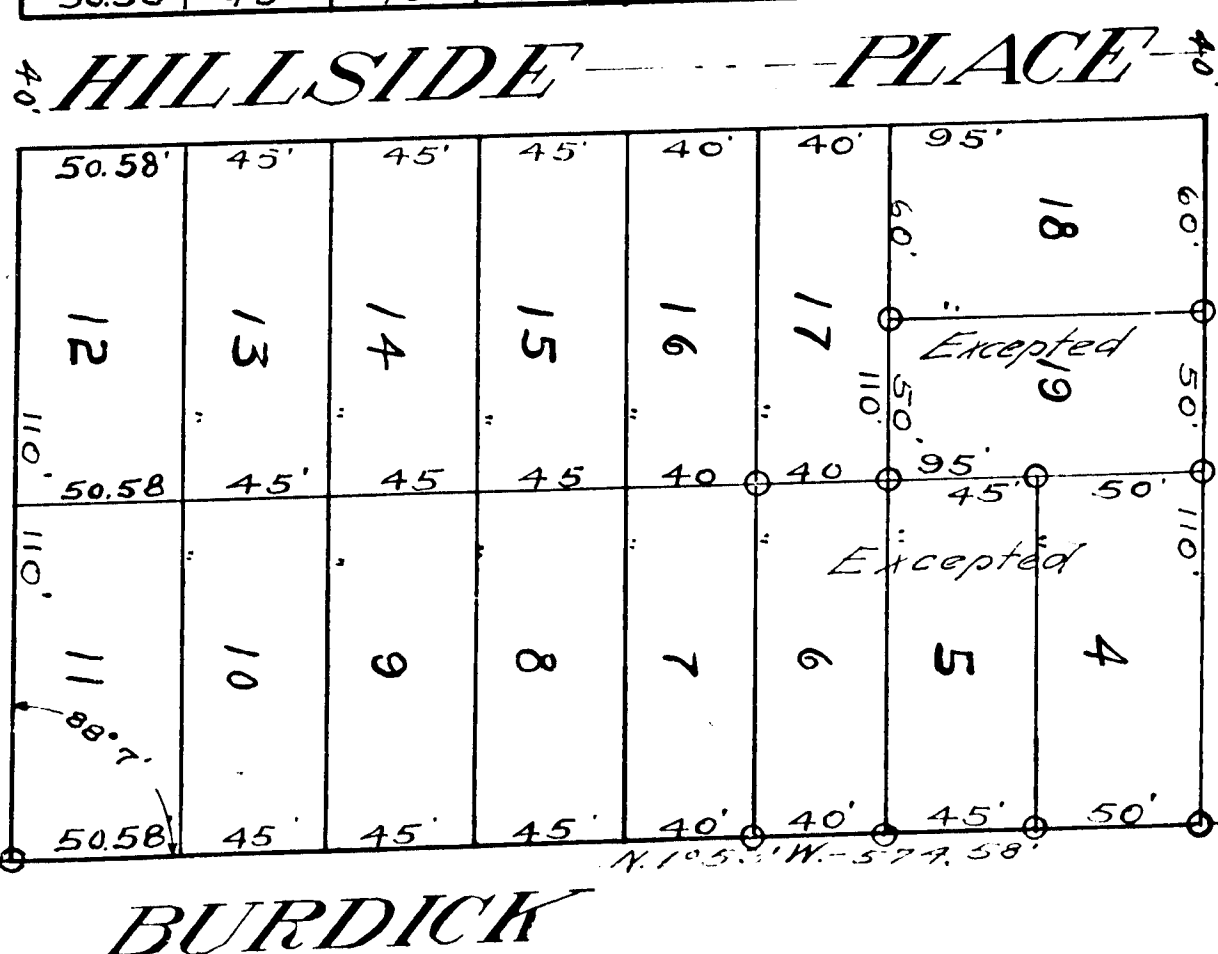

INKSTER

EAST-893.85'

AVE.

MILVIEW

AVE.

ST.

BURDICK

PLACE OF BEGINNING

EAST-893.85'

AVE.

MILVIEW

AVE.

ST.

BURDICK

PLACE OF BEGINNING

EAST-893.85'

AVE.