


REGISTER'S OFFICE: []
Kalamazoo County, Mich.
PLAT OF
Notley Park
WAS RECORDED THIS 20 DAY OF
Dec A. D. 1912 AT 10 O'CLOCK
9 A. M. IN 8 OF Plats
ON FILE 43
W. J. Stevens
SURVEYOR OF TOWNSHIP

PLAT OF NOTLEY PARK

TO
Comstock Township, Kalamazoo County, Michigan

SURVEY BY
EDWARD J. STEVENS, Surveyor

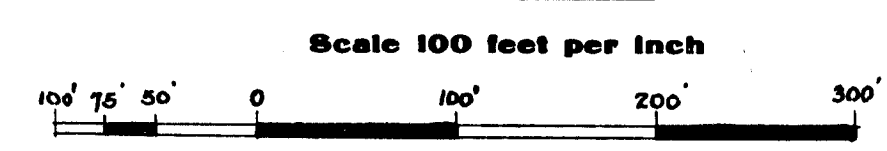

Examined and Approved
DEC 18 1912
Geo L. Hansen
Deputy Auditor General.

DESCRIPTION OF LAND PLATTED

The land embraced in the annexed PLAT OF NOTLEY PARK is described by bounding lines as follows:
Commencing at a point in the west line of section 17, T. 2 S., R. 10 W., 866.05 feet north of the southwest corner of said section 17; thence continuing north, on said section line 267.77 feet; thence south 83° 13' east, 445.07 feet to the center line of Main Street; thence north 11° 18' east, and along the center line of Main Street, 58 feet; thence north 4° 47' west, and along the center line of Main Street, 282.58 feet; thence south 87° 29' west 430.86 feet; thence north 104.95 feet; thence north 89° 21' west 1326.69 feet; thence south 0° 13' east 418.9 feet; thence south 82° 20' east 536.0 feet; thence south 1° 44' west, 175.5 feet; thence south 85° 13' east 480.35 feet; thence north 2° 9' west 62.09 feet; thence south 89° 47' east 822.50 feet to the place of beginning, being located in sections 17 and 18 of T. 2 S. R. 10 W.

SURVEYOR'S CERTIFICATE

I hereby certify that the plat hereon delineated is a correct one, and that permanent monuments consisting of iron rods 5/8 inch in diameter by 80 inches long, have been planted at all points marked thus (o) as thereon shown, at all angles in the boundaries of the land platted and at all intersections of Streets or Avenues, also iron rods 1/2 inch in diameter by 18 inches long have been planted at all lot corners.

Edward J. Stevens
Surveyor.

I hereby certify that this copy is a true copy of the MAP or PLAT forwarded the Register of Deeds for recording.
Compted **DEC 19 1912**
Geo L. Hansen
Deputy Auditor General.

Filed in Auditor General's Dep't
DEC 21 1912
Geo L. Hansen
Deputy Auditor General.

DEDICATION

KNOW ALL MEN BY THESE PRESENTS: That we, John H. Notley and Belle P. Notley, his wife, as proprietors, have caused the land embraced in the annexed plat to be surveyed, laid out and platted, to be known as the PLAT OF NOTLEY PARK, and that all Streets and Avenues on said plat are hereby dedicated to the public.

Witnessed by
W. W. Baldwin [L. s.]
J. E. Pease [L. s.]
John H. Notley [L. s.]
Belle P. Notley [L. s.]

STATE OF MICHIGAN } ss.
COUNTY OF KALAMAZOO }

On this 8th day of June A. D. 1912, before me, a Notary Public in and for the said County, appeared John H. Notley and Belle P. Notley, his wife, known by me to be the persons who executed the above instrument and acknowledged the same to be their free act and deed.

Walter W. Baldwin
Notary Public, Kalamazoo County, Mich.

TOWNSHIP APPROVAL

TOWNSHIP OF COMSTOCK } ss.
COUNTY OF KALAMAZOO }

The annexed PLAT OF NOTLEY PARK was approved by the Township Board in regular meeting
June 8th 1912
Frank P. Muhlenberg
Township Clerk.

COUNTY TAX CERTIFICATE


I hereby certify that I have examined the records in my office relating to the description of the lands in the PLAT OF NOTLEY PARK, Kalamazoo County, Michigan, dated June 1912, and from such examination it appears that all the taxes have been fully paid for the five years preceding said date, and that there are no tax liens or titles held by the State or individuals for five years preceding said date.

Arthur Tiffney
County Treasurer.

STATE OF MICHIGAN } ss.
COUNTY OF KALAMAZOO }

We, the undersigned, chairman and clerk of the Board of Supervisors of said county, do hereby certify that the annexed PLAT OF NOTLEY PARK was approved by said board on 26th day of October A. D. 1912, in accordance with Act No 8, of Public Acts of 1912.

Dated October 26 1912
Sever A. Steele Chairman
Edward E. Carver Clerk.

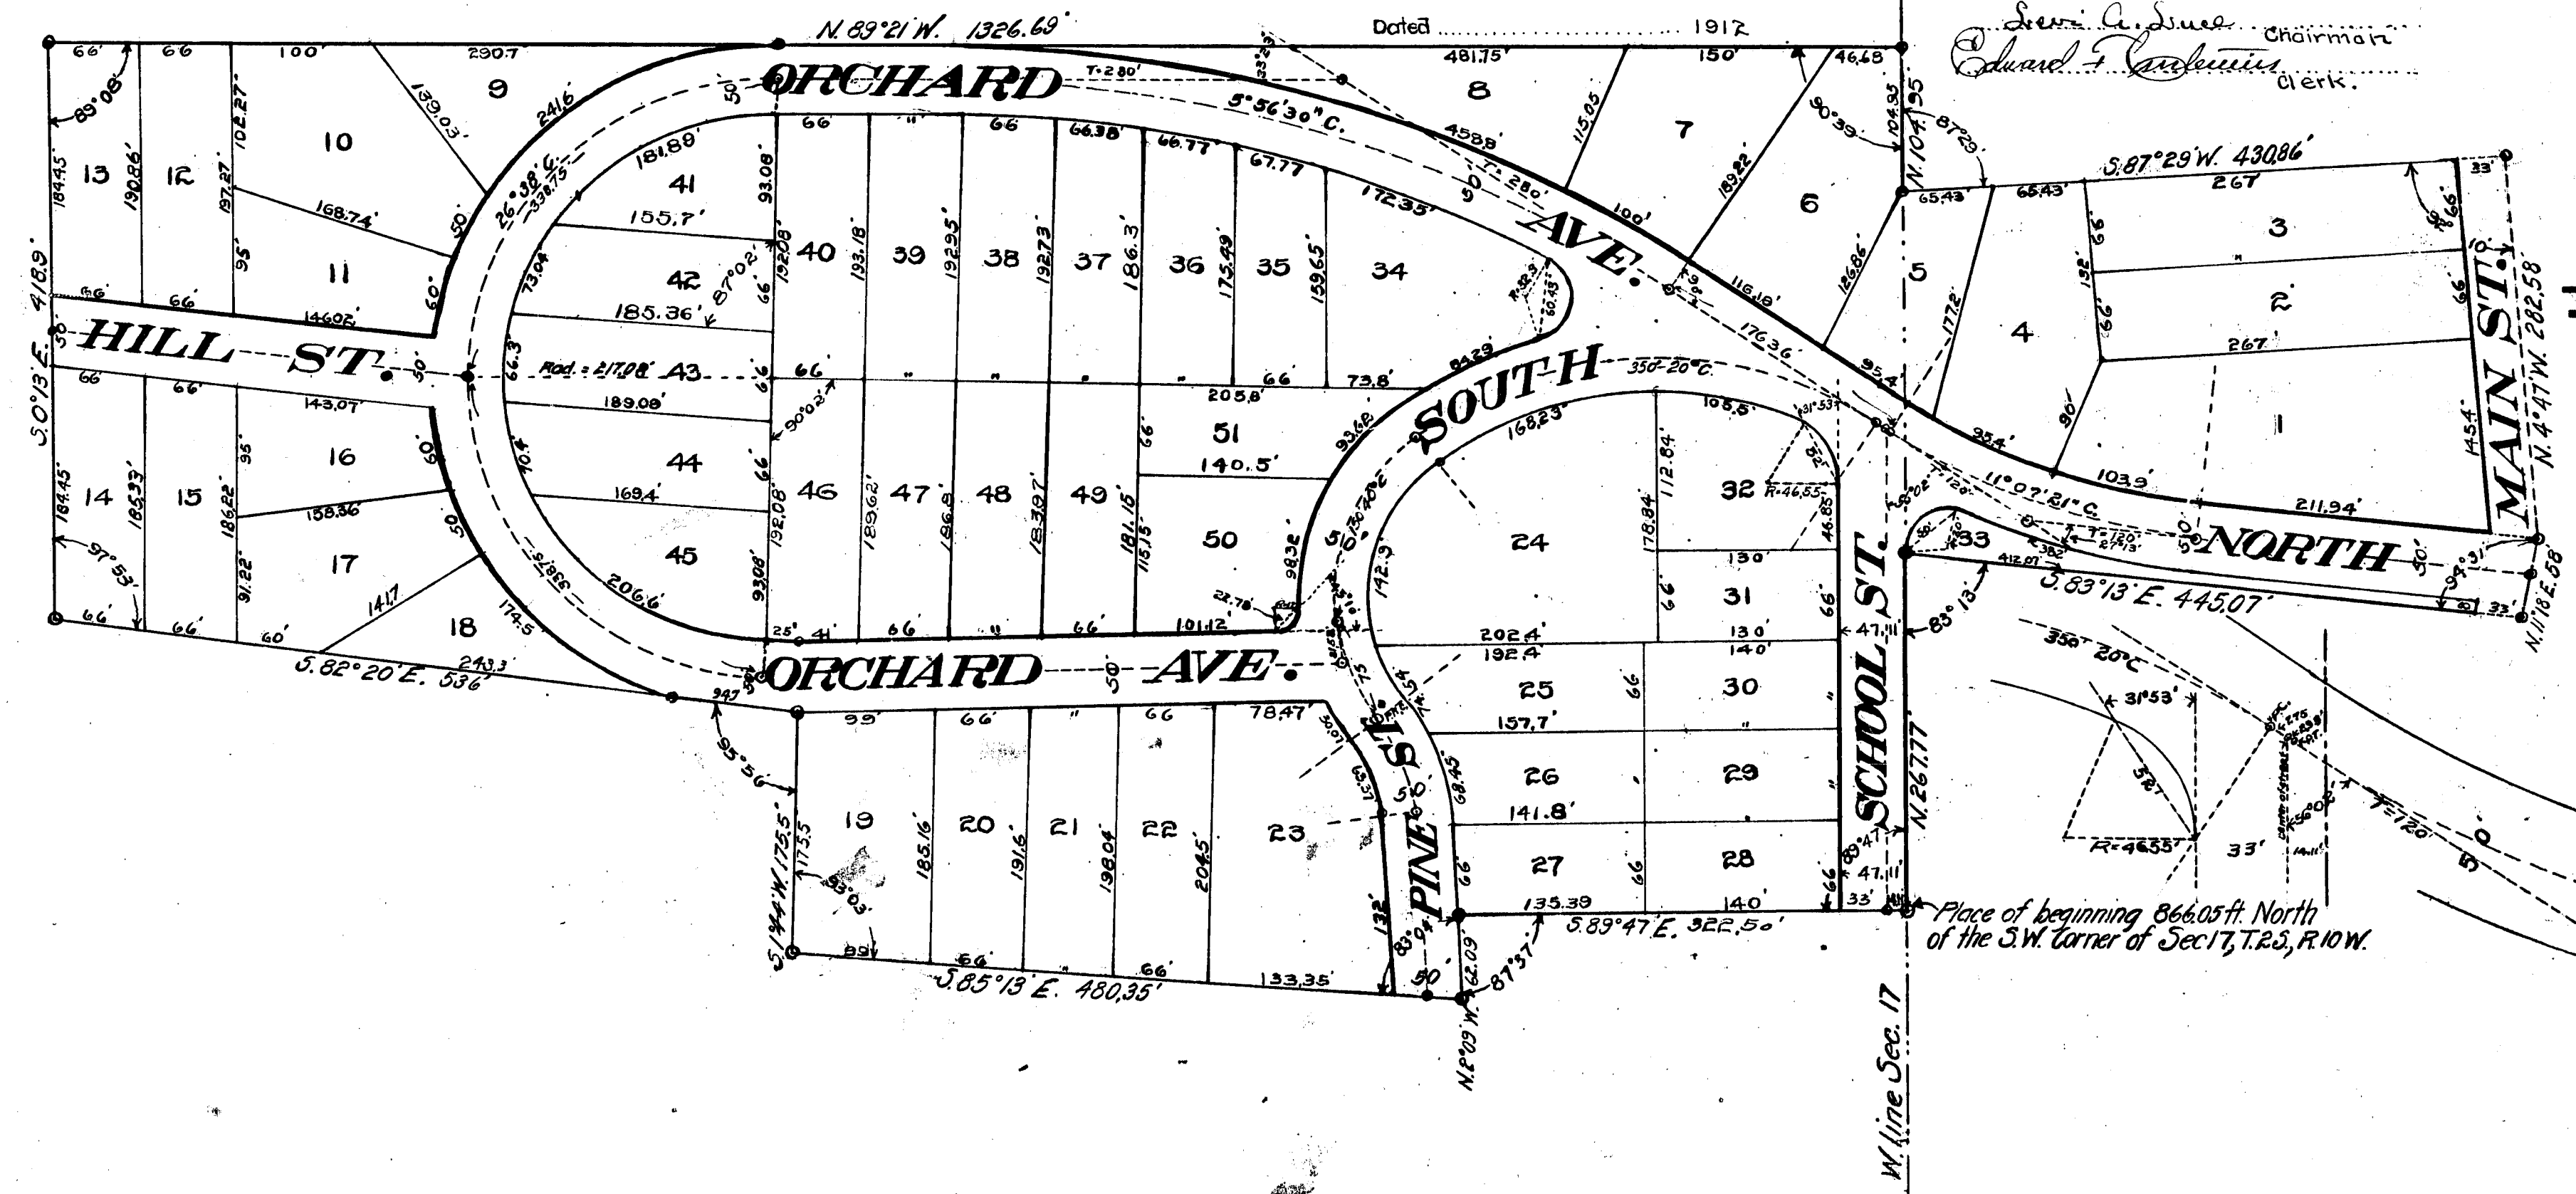


13246

12600

PLAT OF NOTLEY PARK

TO
Comstock Township, Kalamazoo County, Michigan

SURVEY BY
EDWARD J. STEVENS, Surveyor

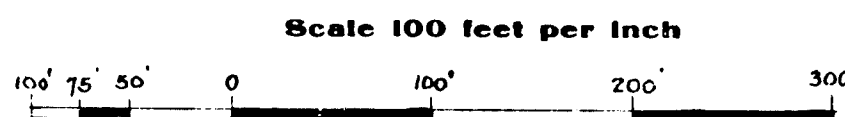

Examined and Approved
DEC 18 1912

George L. Baldwin
Deputy Auditor General

DESCRIPTION OF LAND PLATTED

The land embraced in the annexed PLAT OF NOTLEY PARK is described by bounding lines as follows: Commencing at a point in the west line of section 17, T. 2 S., R. 10 W., 866.05 feet north of the southwest corner of said section 17; thence continuing north, on said section line 207.77 feet; thence south 83° 13' east, 445.07 feet to the center line of Main Street; thence north 11° 18' east, and along the center line of Main Street, 54 feet; thence north 4° 47' west, and along the center line of Main Street, 282.58 feet; thence south 87° 29' west 430.86 feet; thence north 104.95 feet; thence north 89° 21' west 1326.69 feet; thence south 0° 13' east 418.9 feet; thence south 82° 20' east 536.0 feet; thence south 1° 44' west, 175.5 feet; thence south 45° 13' east 480.35 feet; thence north 2° 9' west 62.09 feet; thence south 89° 47' east 322.50 feet to the place of beginning, being located in sections 17 and 18 of T. 2 S. R. 10 W.

SURVEYOR'S CERTIFICATE

I hereby certify that the plat hereon delineated is a correct one, and that permanent monuments consisting of iron rods $\frac{3}{8}$ inch in diameter by 30 inches long, have been planted at all points marked thus (o) as thereon shown, at all angles in the boundaries of the land platted and at all intersections of Streets or Streets and Avenues, also iron rods $\frac{1}{4}$ inch in diameter by 18 inches long have been planted at all lot corners.

Edward J. Stevens
Surveyor.

Filed in Auditor General's Dep't
DEC 21 1912

Charles B. Hensley
Deputy Auditor General.

I hereby certify that this copy is a true copy of the MAP or PLAT forwarded the Register of Deeds for recording.

Compared
DEC 19 1912
Charles B. Hensley
Deputy Auditor General.

DEDICATION

KNOW ALL MEN BY THESE PRESENTS: That we, John H. Notley and Belle P. Notley, his wife, as proprietors, have caused the land embraced in the annexed plat to be surveyed, laid out and platted, to be known as the PLAT OF NOTLEY PARK, and that all Streets and Avenues on said plat are hereby dedicated to the public.

Witnessed by
John H. Notley [L. s.]
Belle P. Notley [L. s.]

STATE OF MICHIGAN } ss.
COUNTY OF KALAMAZOO }

On this 8th day of June, A. D. 1912, before me, a Notary Public in and for the said County, appeared John H. Notley and Belle P. Notley, his wife, known by me to be the persons who executed the above instrument and acknowledged the same to be their free act and deed.

Mallice W. Baldwin
Notary Public, Kalamazoo County, Mich.

TOWNSHIP APPROVAL

TOWNSHIP OF COMSTOCK } ss.
COUNTY OF KALAMAZOO }

The annexed PLAT OF NOTLEY PARK was approved by the Township Board in regular meeting
June 8th 1912
Frank P. Muhlenberg
Township Clerk.

COUNTY TAX CERTIFICATE

I hereby certify that I have examined the records in my office relating to the description of the lands in the PLAT OF NOTLEY PARK, Kalamazoo County, Michigan, dated June 8th 1912 and from such examination it appears that all the taxes have been fully paid for the five years preceding said date, and that there are no tax liens or titles held by the State or individuals for five years preceding said date.


Arthur Tiffany
County Treasurer.

BOARD OF SUPERVISORS APPROVAL

STATE OF MICHIGAN } ss.
COUNTY OF KALAMAZOO }

We, the undersigned, chairman and clerk of the Board of Supervisors of said county, do hereby certify that the annexed PLAT OF NOTLEY PARK was approved by said board on 26th day of June, A. D. 1912, in accordance with Act No 8, of Public Acts of 1912.

Dated June 26th 1912
James C. Jones Chairman
Edward J. Stevens Clerk.

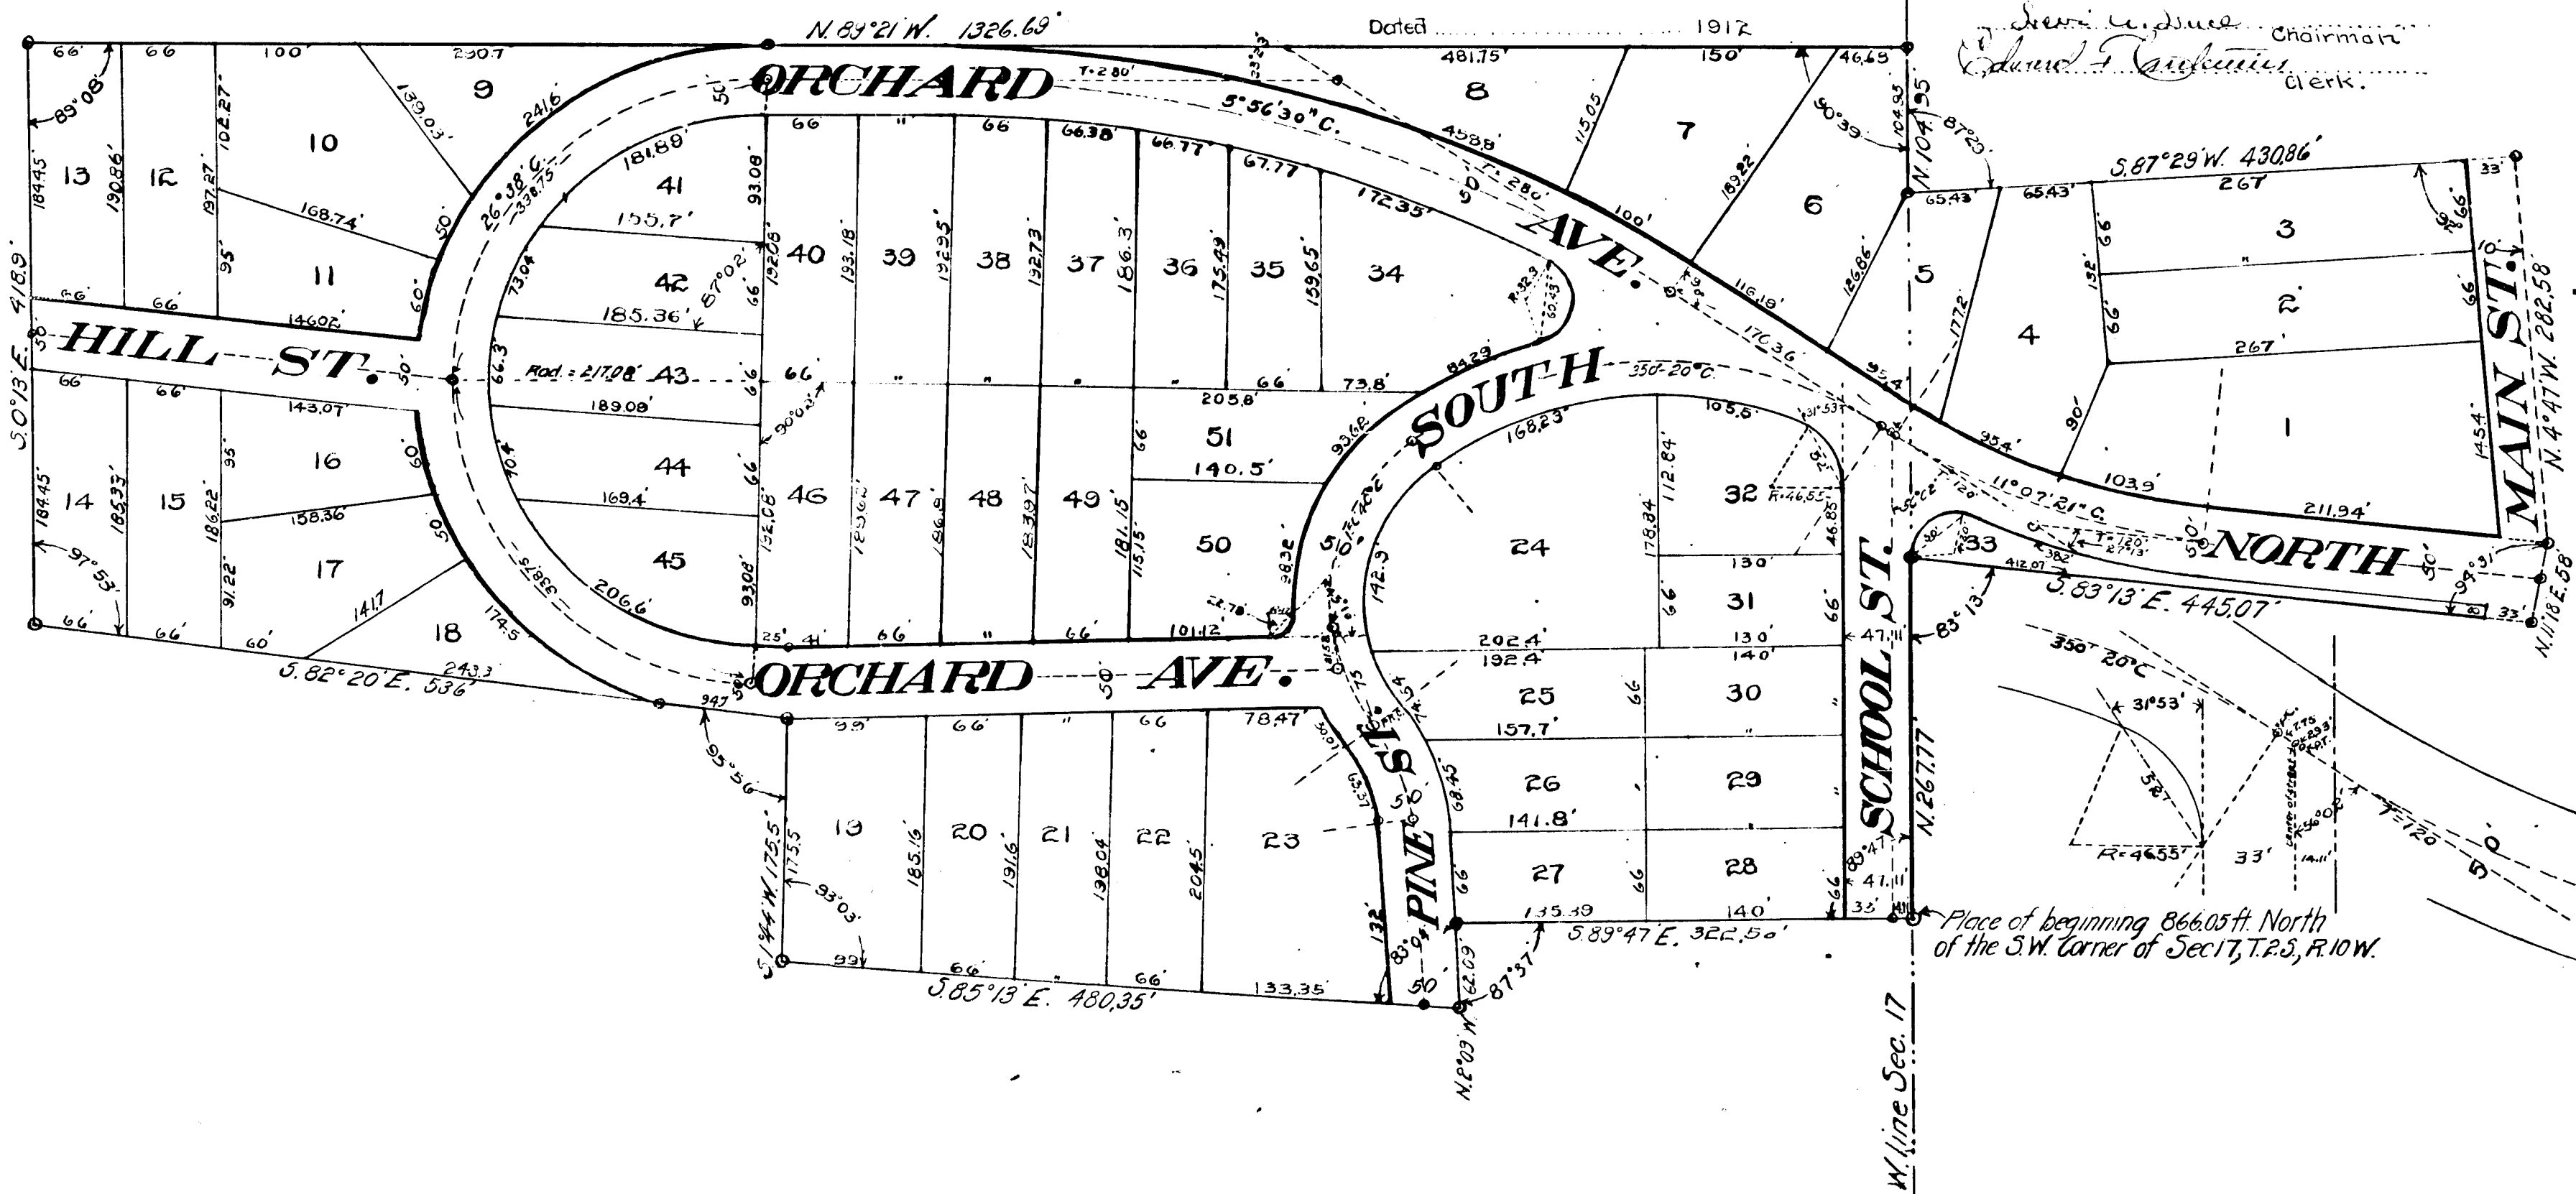

12600
13246