

COPY
REGISTER'S OFFICE,
Kalamazoo COUNTY, MI.
PLAT OF
Glendale
WAS RECORDED THIS 24 DAY OF
Jan A. D. 1913 AT 11 O'CLOCK
A. M. IN LIBER
8 OF Plat
ON PAGE
451
REGISTER OF DEEDS.
ORIGINAL ON FILE

I hereby certify that this
copy is a true copy of the MAP
or PLAT forwarded the Register
of Deeds for recording.

Compared, JAN 23 1913
Geo. L. Hansen
Deputy Auditor General.

Examined and Approved
JAN 20 1913
Geo. L. Hansen
Deputy Auditor General.

PLAT OF GLENDALE

Kalamazoo Township, Kalamazoo County,
State of Michigan

SURVEY BY
MICHIGAN ENGINEERING COMPANY
KALAMAZOO, MICHIGAN

Scale 150 feet per inch
0 100 200 300 400 500

DESCRIPTION OF LAND PLATTED

The land embraced in the annexed plat is located in the east 1/2 of section 3, T. 2, S. R. 11, W. and is more particularly described as follows:

Beginning at the E. 1/4 post of section 3 and running thence north along the east line of said section 861.3 feet; thence west 489.52 feet; thence N. 2° 19' E., along the west line of the C. K. & S. Ry. right of way, 109.94 feet; thence around a curve to the right 357.38 feet; thence S. 89° 33' W., 1054.6 feet; thence S. 0° 56' W., along the east line of the L. S. & M. S. Ry. right of way, 1524.48 feet; thence south-easterly along the north bank of the Kalamazoo River 733.78 feet; thence S. 89° 30' E. 767.39 feet; thence N. 0° 13' W. 370 feet, along the east line of said section 3, to the place of beginning. Excepting therefrom the right of way of the C. K. & S. Ry. described as a strip of property 66 feet in width lying 33 feet on each side of the following described line; beginning at a point 861.3 feet north and 406.52 feet west of the E. 1/4 post of section 3, T. 2, S. R. 11, W. and running thence S. 2° 19' W., 1228.15 feet.

SURVEYOR'S CERTIFICATE

I hereby certify that the plat hereon delineated is a correct one, and that permanent monuments consisting of iron rods one-half inch in diameter and twenty-four inches long, have been placed at all points marked thus (o) as thereon shown, at all angles in the boundaries of the land platted and at the intersections of the streets.

Geo. L. Hansen
Surveyor.

DEDICATION

KNOW ALL MEN BY THESE PRESENTS: That R. M. Gallup, a single man, as proprietor, has caused the land embraced in the annexed plat to be surveyed, laid out and platted, to be known as the Plat of GLENDALE, Kalamazoo Township, Kalamazoo County, State of Michigan, and that the streets and avenues are hereby dedicated to the public.

Witnessed by

Frank J. Weston
Gertrude E. Heath

R. M. Gallup [L. S.]

STATE OF MICHIGAN }
COUNTY OF KALAMAZOO } ss.

On this 23 day of Jan A. D., 1912, before me, appeared R. M. Gallup, a single man, to me personally known, who being by me duly sworn, acknowledged the above instrument to be his free act and deed.

My commission expires January 20, 1915
Frank J. Weston
Notary Public, Kalamazoo County, Mich.

TOWNSHIP OF KALAMAZOO }
COUNTY OF KALAMAZOO } ss.
STATE OF MICHIGAN }

The annexed Plat of GLENDALE, Kalamazoo Township, Kalamazoo County, State of Michigan, was approved by the Township Board Dec 24th 1912.

Wesley French
Township Clerk.

STATE OF MICHIGAN }
COUNTY OF KALAMAZOO } ss.

We, the undersigned chairman and clerk of the Board of Supervisors of said county do hereby certify that the annexed plat of GLENDALE, Kalamazoo Township, Kalamazoo County, State of Michigan, was approved by said Board on this 23 day of January, 1913, in accordance with act No. 8 of the Public Acts of 1912.

January 8th 1912.
Geo. L. Hansen Chairman.
Edmund J. Hansen Clerk.

TAX CERTIFICATE

STATE OF MICHIGAN }
COUNTY OF KALAMAZOO } ss.

I hereby certify that I have examined the records in my office relating to the description of lands in the Plat of GLENDALE, Kalamazoo Township, Kalamazoo County, State of Michigan, dated Dec 23, 1912, and from such examination it appears that all the taxes have been fully paid for the five years preceding said date, and that there are no tax liens or titles held by the State or individuals for five years preceding said date.


Kalamazoo, Mich. Jan 7 1913. Geo. M. Hansen
County Treasurer.

NOTE: All dimensions are in feet and decimals thereof.

Note: Located by order of Circuit Court
October 11th 1913
See Voucher No 80-1914-
Vol 2-Page-153

Filed in Auditor General's Dep't
JAN 28 1913

Geo. L. Hansen
Deputy Auditor General.

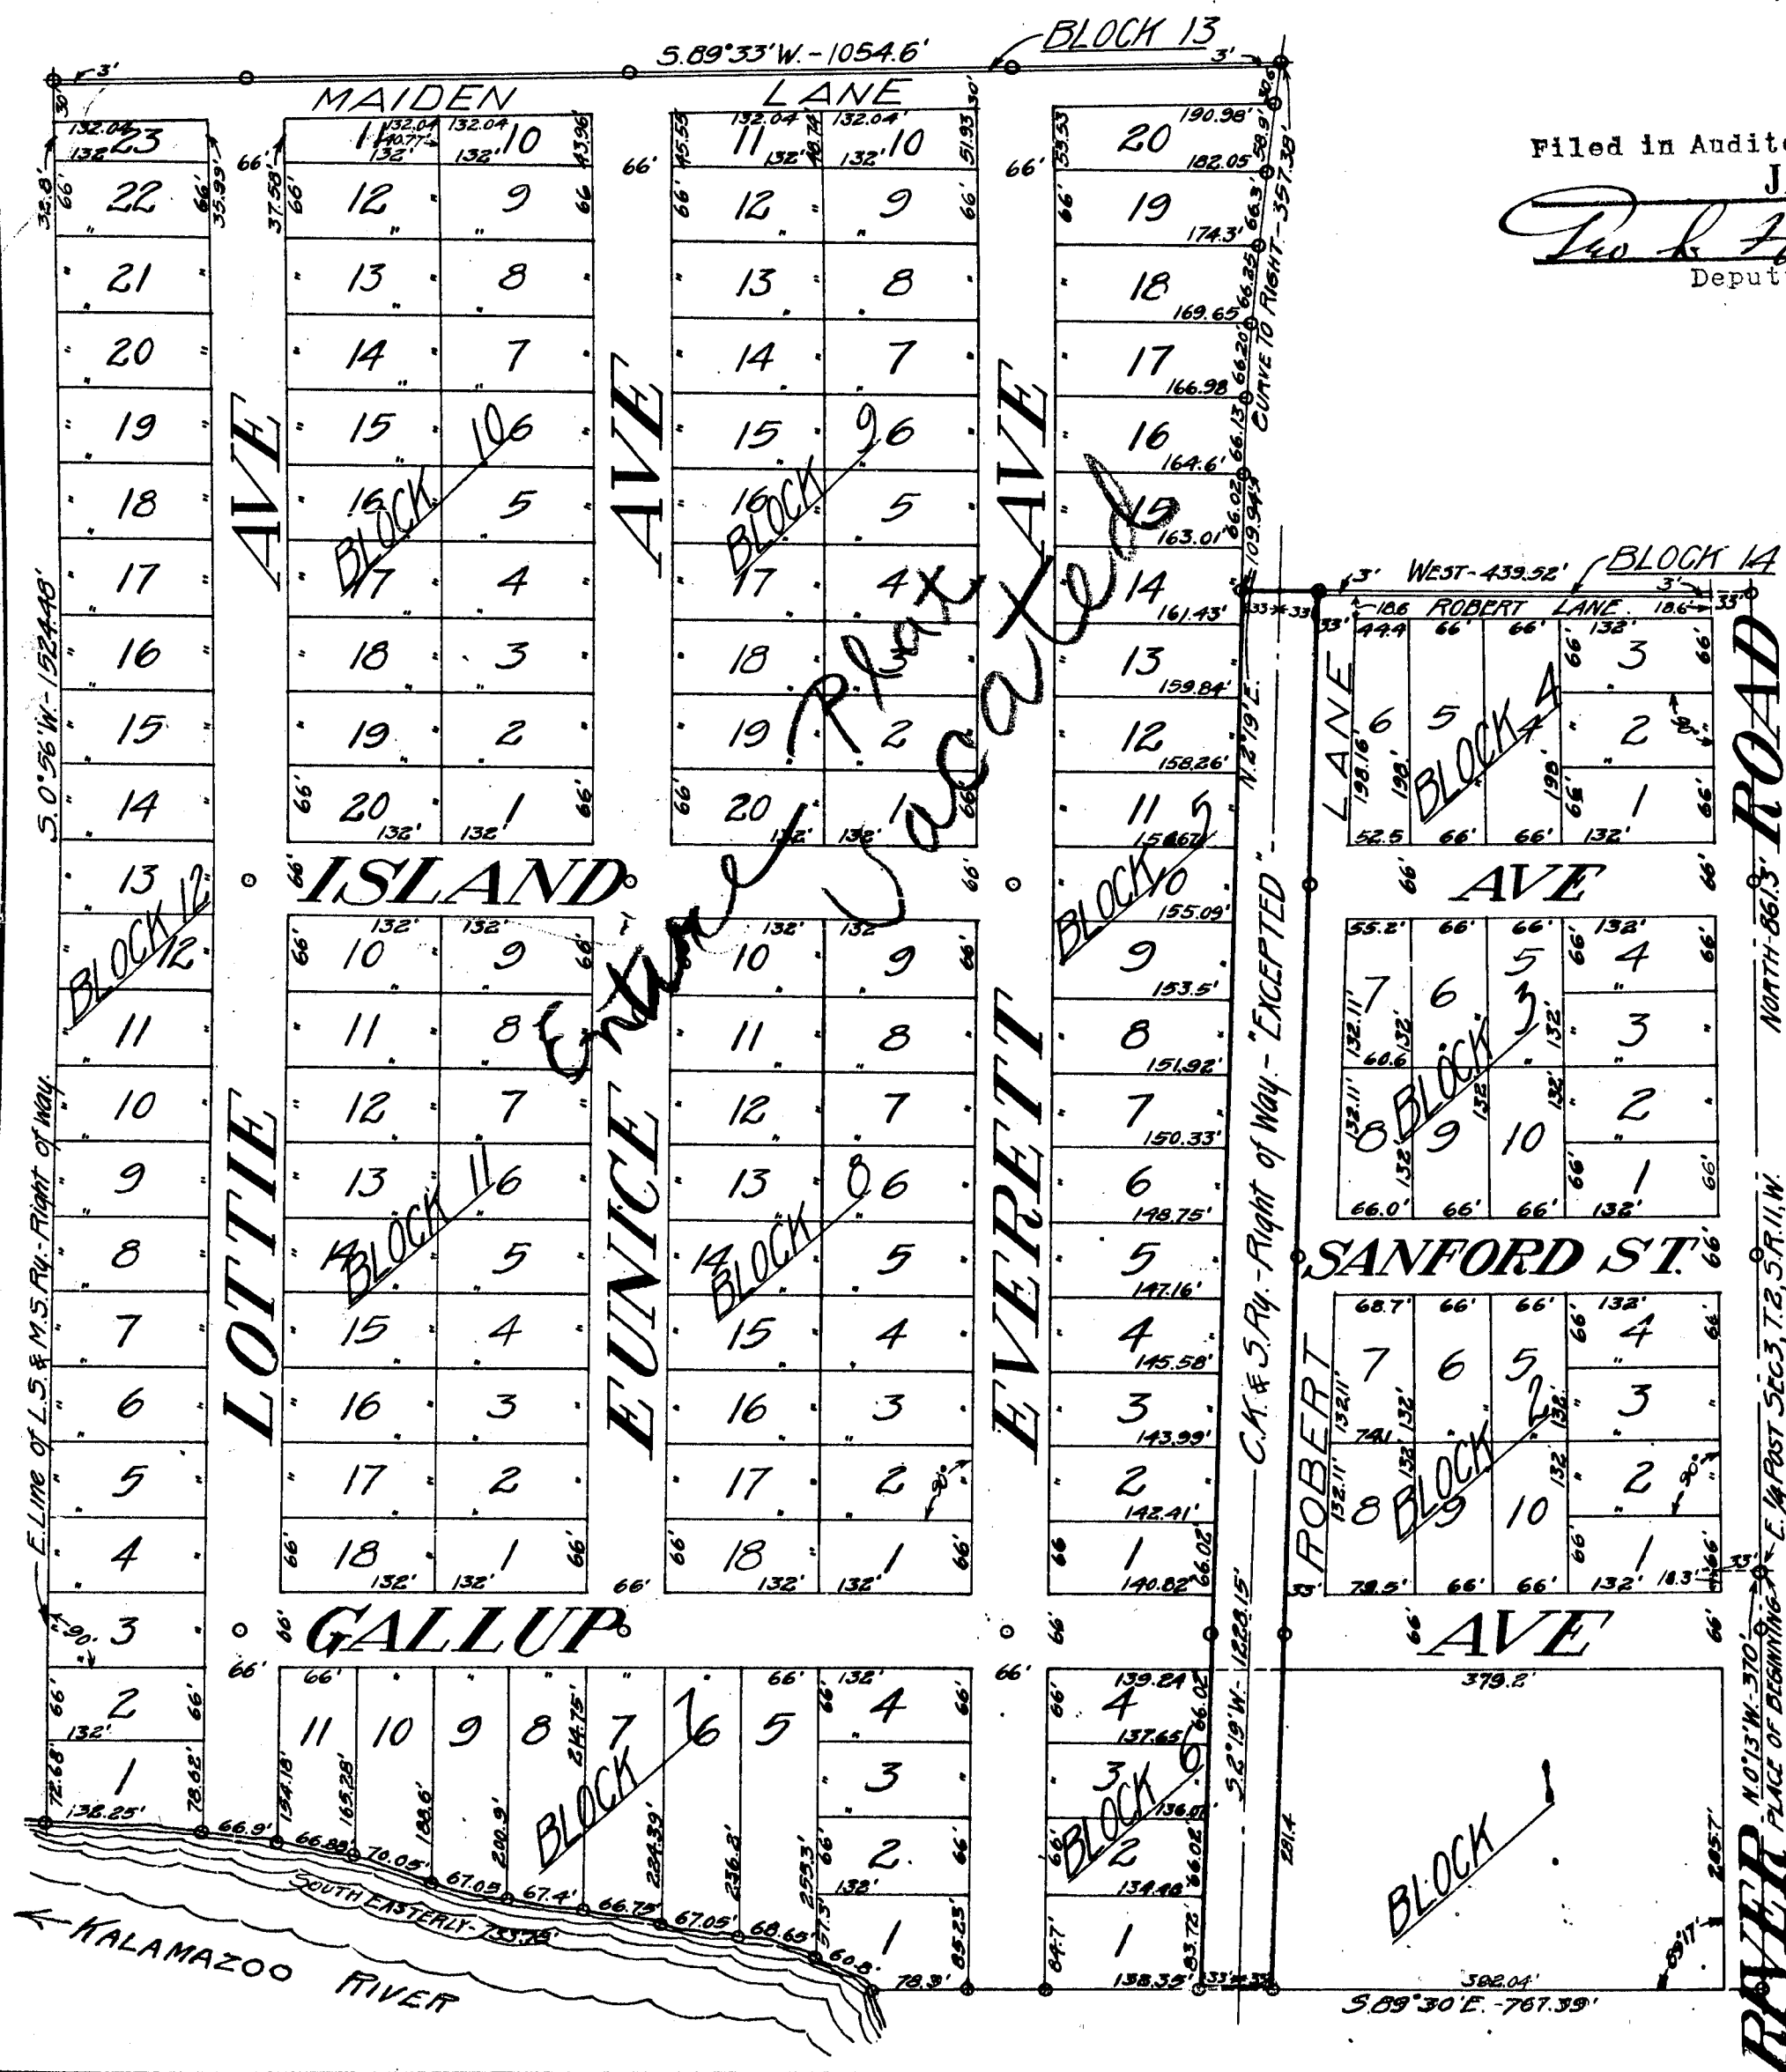

COPY
REGISTER'S OFFICE, 55.
Kalamazoo COUNTY
PLAT OF
Glendale
MADE AND SUBMITTED THIS 24 DAY OF
Jan A. D. 1913 AT 11 O'CLOCK
P. M. IN PRESENCE OF
Geo. S. S.
CLERK OF BOARD.

I hereby certify that this
copy is a true copy of the
original or PLAT forwarded to the Register
of Deeds for recording.
COMPLETED JAN 23 1913
Geo. S. S.
Deputy Auditor General.

Examined and Approved
JAN 20 1913
Geo. S. S.
Deputy Auditor General.

PLAT OF GLENDALE

Kalamazoo Township, Kalamazoo County,
State of Michigan

SURVEY BY
MICHIGAN ENGINEERING COMPANY
KALAMAZOO, MICHIGAN

Scale 150 feet per inch
0 100 200 300 400 500

DESCRIPTION OF LAND PLATTED

The land embraced in the annexed plat is located in the east 1/2 of section 3, T. 2, S. R. 11, W. and is more particularly described as follows:

Beginning at the E. 1/4 post of section 3 and running thence north along the east line of said section 861.3 feet; thence west 439.52 feet; thence N. 2° 19' E., along the west line of the C. K. & S. Ry. right of way, 109.94 feet; thence around a curve to the right 357.34 feet; thence S. 89° 33' W., 1054.6 feet; thence S. 0° 56' W., along the east line of the L. S. & M. S. Ry. right of way, 1524.48 feet; thence south-easterly along the north bank of the Kalamazoo River 733.78 feet; thence S. 89° 30' E. 707.39 feet; thence N. 0° 13' W. 370 feet, along the east line of said section 3, to the place of beginning. Excepting therefrom the right of way of the C. K. & S. Ry. described as a strip of property 66 feet in width lying 33 feet on each side of the following described line; beginning at a point 861.3 feet north and 406.52 feet west of the E. 1/4 post of section 3, T. 2, S. R. 11, W. and running thence S. 2° 19' W., 1228.15 feet.

SURVEYOR'S CERTIFICATE

I hereby certify that the plat hereon delineated is a correct one, and that permanent monuments consisting of iron rods one-half inch in diameter and twenty-four inches long, have been placed at all points marked thus (o) as thereon shown, at all angles in the boundaries of the land platted and at the intersections of the streets.

DEDICATION

KNOW ALL MEN BY THESE PRESENTS: That R. M. Gallup, a single man, as proprietor, has caused the land embraced in the annexed plat to be surveyed, laid out and platted, to be known as the Plat of GLENDALE, Kalamazoo Township, Kalamazoo County, State of Michigan, and that the streets and avenues are hereby dedicated to the public.

Witnessed by

Frank H. Heston
Gertrude E. Heath

R. M. Gallup [L. S.]

STATE OF MICHIGAN }
COUNTY OF KALAMAZOO } ss.

On this 23 day of Jan, A. D., 1912, before me, appeared R. M. Gallup, a single man, to me personally known, who being by me duly sworn, acknowledged the above instrument to be his free act and deed.

My commission expires February 20, 1915
Notary Public, Kalamazoo County, Mich.

TOWNSHIP OF KALAMAZOO }
COUNTY OF KALAMAZOO } ss.
STATE OF MICHIGAN }

The annexed Plat of GLENDALE, Kalamazoo Township, Kalamazoo County, State of Michigan, was approved by the Township Board Dec 24th, 1912.

Wesley French
Township Clerk.

STATE OF MICHIGAN }
COUNTY OF KALAMAZOO } ss.

We, the undersigned chairman and clerk of the Board of Supervisors of said county do hereby certify that the annexed plat of GLENDALE, Kalamazoo Township, Kalamazoo County, State of Michigan, was approved by said Board on this 23 day of Jan, A. D., 1912, in accordance with act No. 8 of the Public Acts of 1912.

Geo. C. S. Chairman.
Samuel H. French Clerk.



TAX CERTIFICATE

STATE OF MICHIGAN }
COUNTY OF KALAMAZOO } ss.

I hereby certify that I have examined the records in my office relating to the description of lands in the Plat of GLENDALE, Kalamazoo Township, Kalamazoo County, State of Michigan, dated Dec 23, 1912, and from such examination it appears that all the taxes have been fully paid for the five years preceding said date, and that there are no tax liens or titles held by the State or individuals for five years preceding said date.

Kalamazoo, Mich. Jan 7, 1913. Geo. M. S. County Treasurer.

NOTE: All dimensions are in feet and decimals thereof.

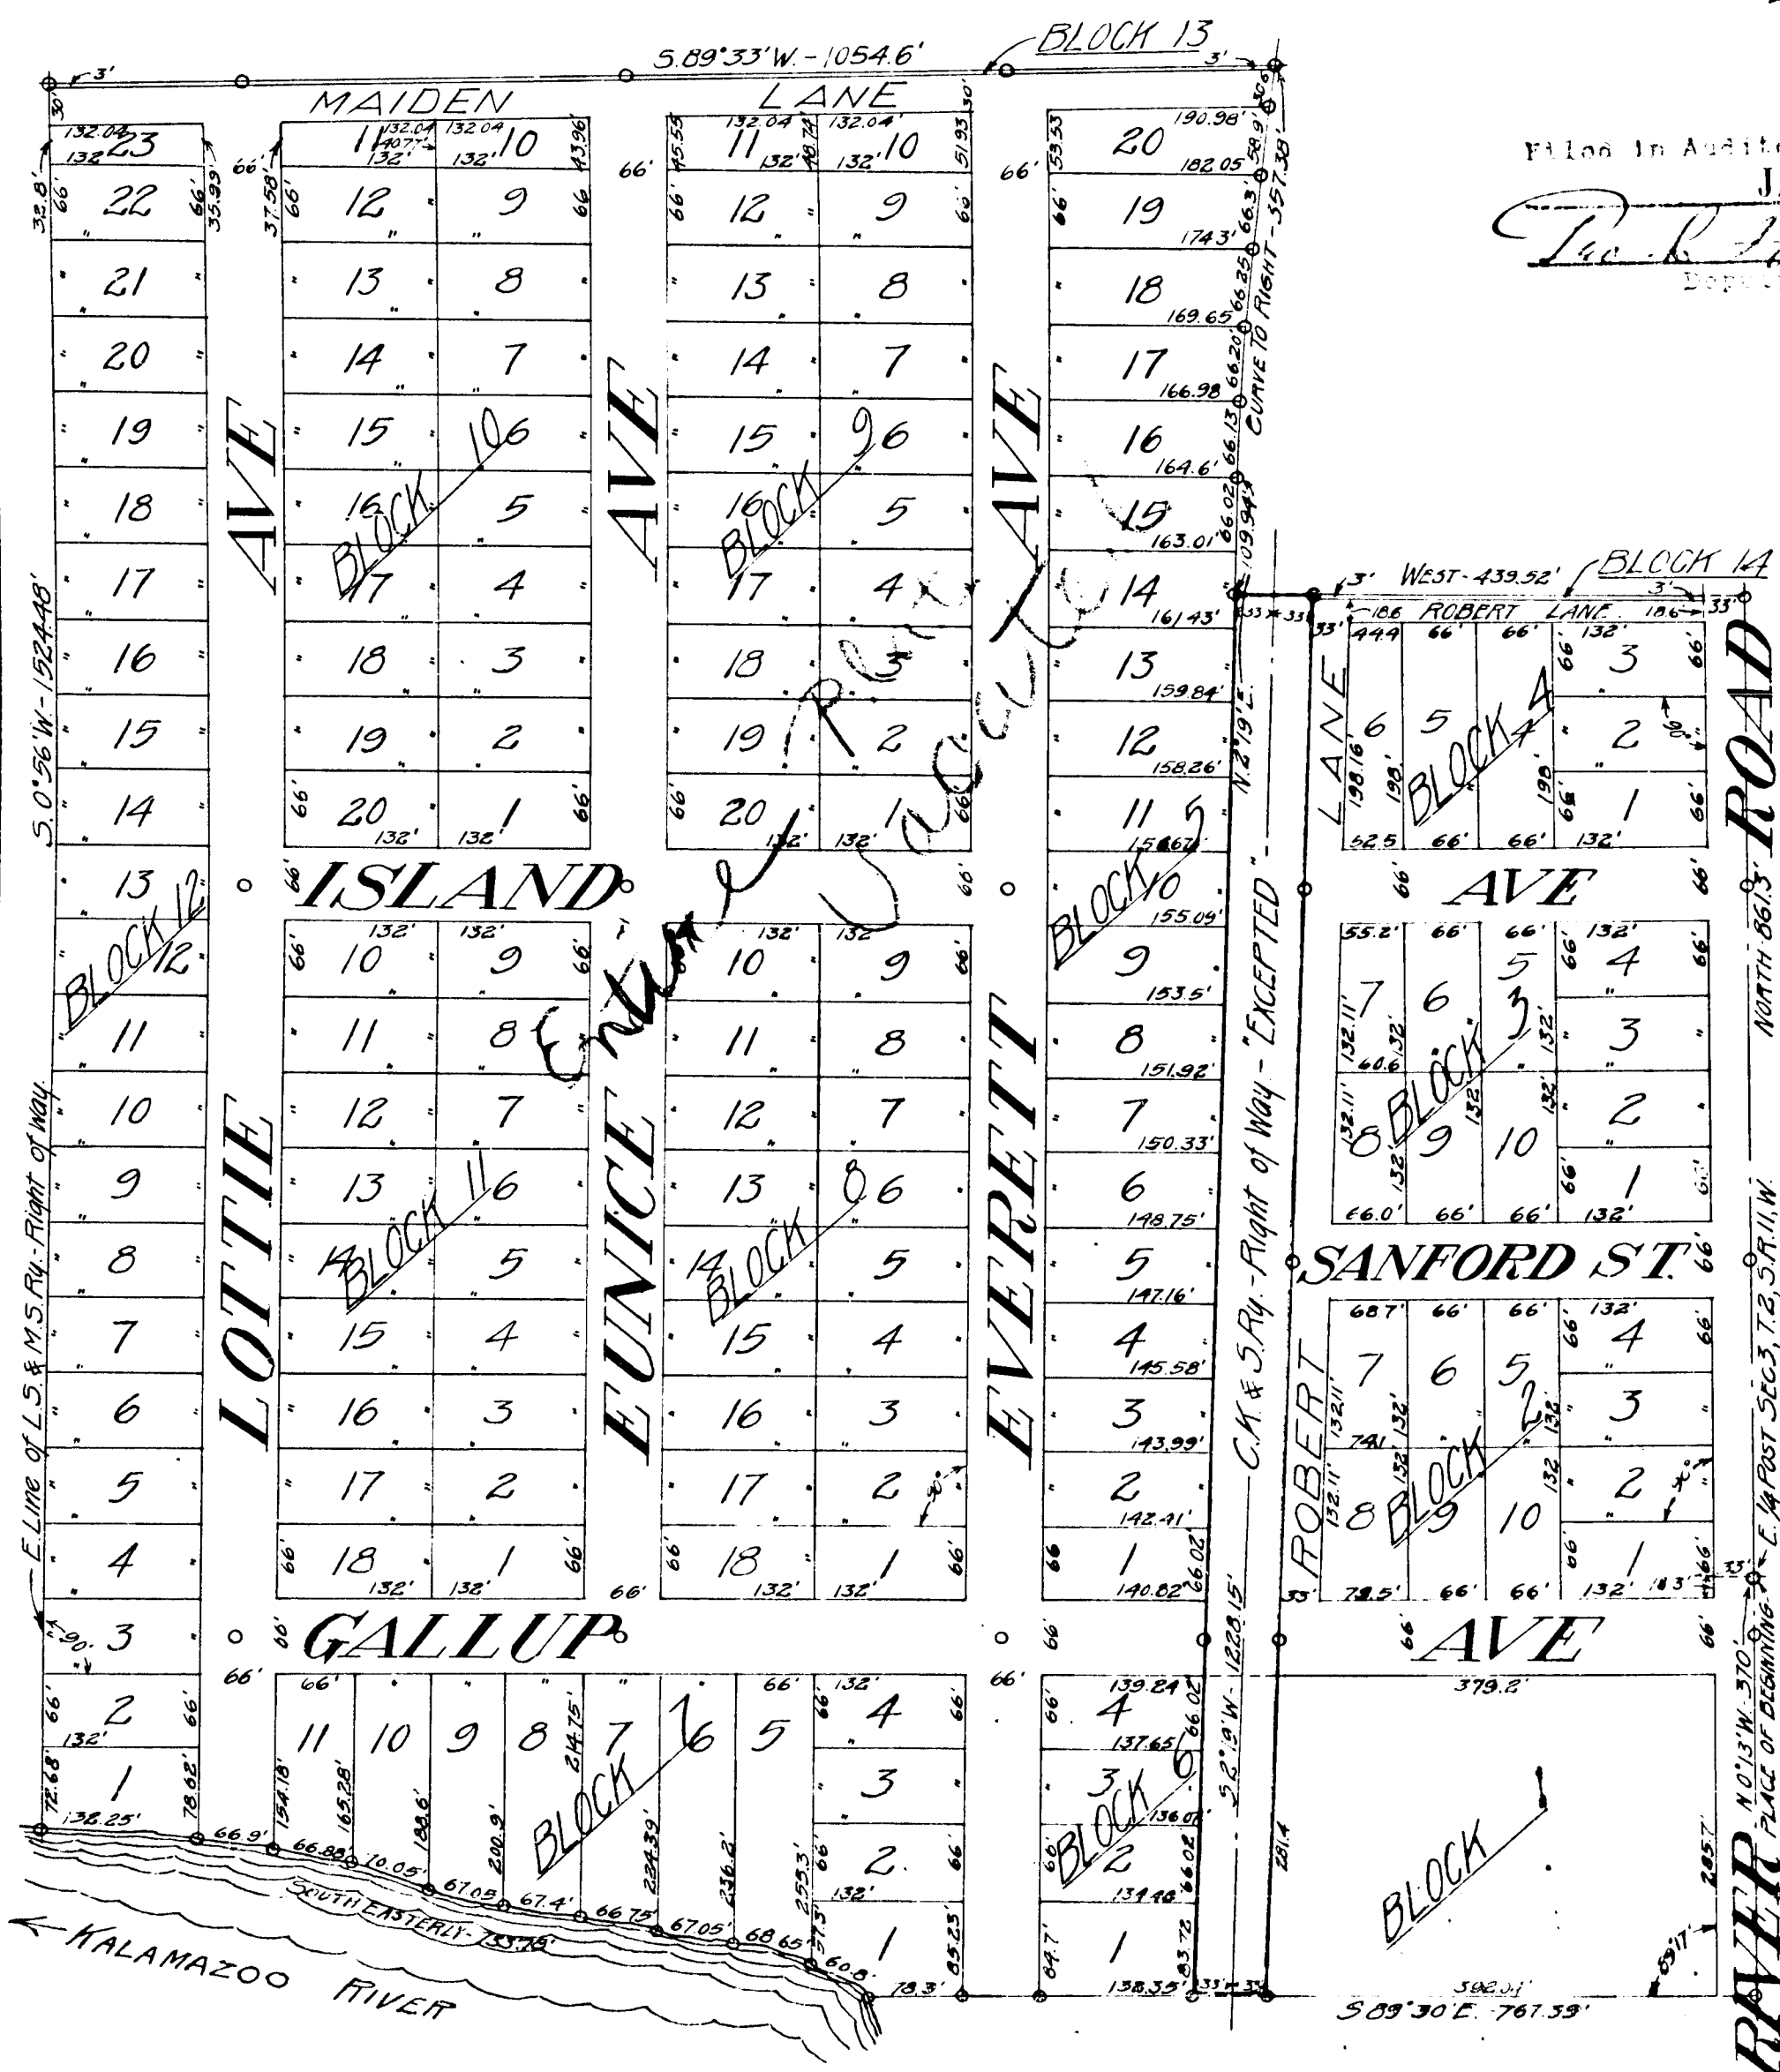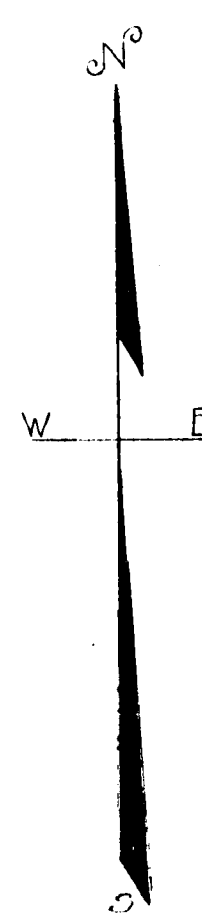

13249

Kalamazoo County Vacations

PLAT - GLENDALE TOWNSHIP OF KALAMAZOO

In re petition)
Robert M Gallup)
to Vacate Plat)

ORDERED: That the said Plat of Glendale which is
recorded in Liber 8 of Plats on page 45 in Register
of Deeds office for Kalamazoo County, Michigan be and
the same is hereby VACATED.

Order Judge N.H.Stewart
October 11, 1913
C C Jour Q Page 240
Cal 14 No 635
Co Plat Book 8 page 45

And Gen Dept Vol 159
Page ~~1222~~
13249

Eddy & Bennett
Plat Examiners
November 1915

PLAT - PLEASANT VIEW PARK- RICHLAND TOWNSHIP

In re petition)
Nancy Whitlock)
et al to Vacate)
Plat)


ORDERED: That the Plat of Pleasant View Park be
and the same is hereby VACATED.

Order Judge N H.Stewart
December 29, 1913
C C Jour Q Page blank
Cal 15 No 40
Co Plat Book 7 page 4-

And Gen Dept Vol ~~158~~
Page 13175

Eddy & Bennett
Plat Examiners
November 1915

Page 5499

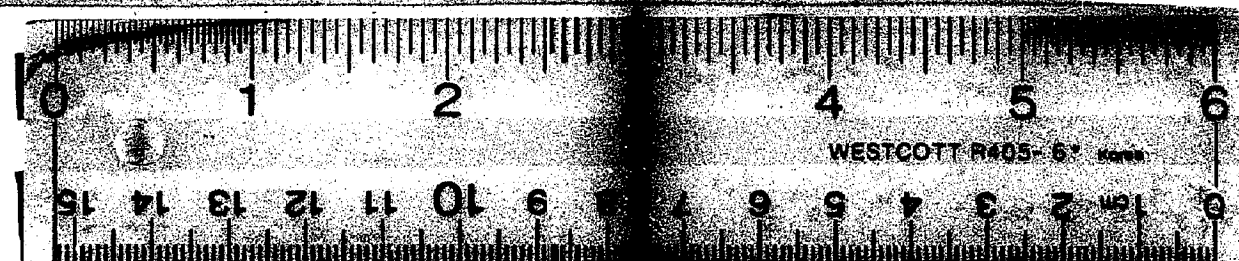

16 X