12639

13250

Examined and Approved
FEB 4- 1913
Geo. F. Lauser
Deputy Auditor General.

№ 2
Knight's Plat

Township of
Comstock
Kalamazoo County
T2S R10W Michigan

Being 15.26 acres of land. Lying in the N E ¼ of Sec 19 T 2S R 10 W. Commencing 1020 ft. North and 511.5 ft. E of the C ¼ Post and running thence E 2½° N 445.5 ft. thence North 1171.5 ft. thence East 60 ft. thence N 34° W 111 ft. thence N 42½° W 296 ft. thence N 54° W 310 ft. thence South along the East line of Knights Plat 1689 ft. to beginning

Surveyed March 29. 1912. E. Strong Surveyor

DEDICATION: We Frederick C. Knight and Margaret M. Knight his wife as proprietors have surveyed platted and named № 2 Knights Plat Township of Comstock Kalamazoo County Michigan Michigan dedicated fully by us the streets and Park herein named are given to public use.
In presence of

J E Pease	Frederick C. Knight	(LS)
G. Mitchel	Margaret M. Knight	(LS)

State of Michigan } ss
County of Kalamazoo }

On this 8th day of June 1912 before me a Notary Public in and for said County personally came the above named Frederick C. Knight and Margaret M. Knight his wife known to me to be the persons who executed this plat and acknowledged the same to be their free act and deed.

My commission Expires Dec. 29. 1912

Frank P. Muhlenberg
Notary Public

(Notarial Seal)

State of Michigan } ss
County of Kalamazoo }

I hereby certify that by my office records all taxes have been paid on № 2 Knights' Plat and that there are no tax liens or titles obtained by the state or individuals during five years prior to date hereof.

June 18th 1912

Wesley French Deputy
County Treasurer

Approved by Township of Comstock this 8th day of June 1912. Frank P. Muhlenberg
Township clerk

Approved by County of Kalamazoo this 26th day of Oct. 1912.

Edward F Curtenius — County clerk

Levi A. Luce — Chairman

COPY
REGISTER'S OFFICE.
Kalamazoo COUNTY } ss.
PLAT OF No. 2 Knights Plat
WAS RECORDED THIS 10 DAY OF Feb. A. D. 1913 AT 8 O'CLOCK A. M. IN LIBER 8 OF Plats ON PAGE 46
Geo. Nord
REGISTER OF DEEDS.
ORIGINAL ON FILE

I hereby certify that this copy is a true copy of the MAP or PLAT forwarded the Register of Deeds for recording.
Compared FEB 9- 1913
Chas. A. Hauser
Deputy Auditor General.

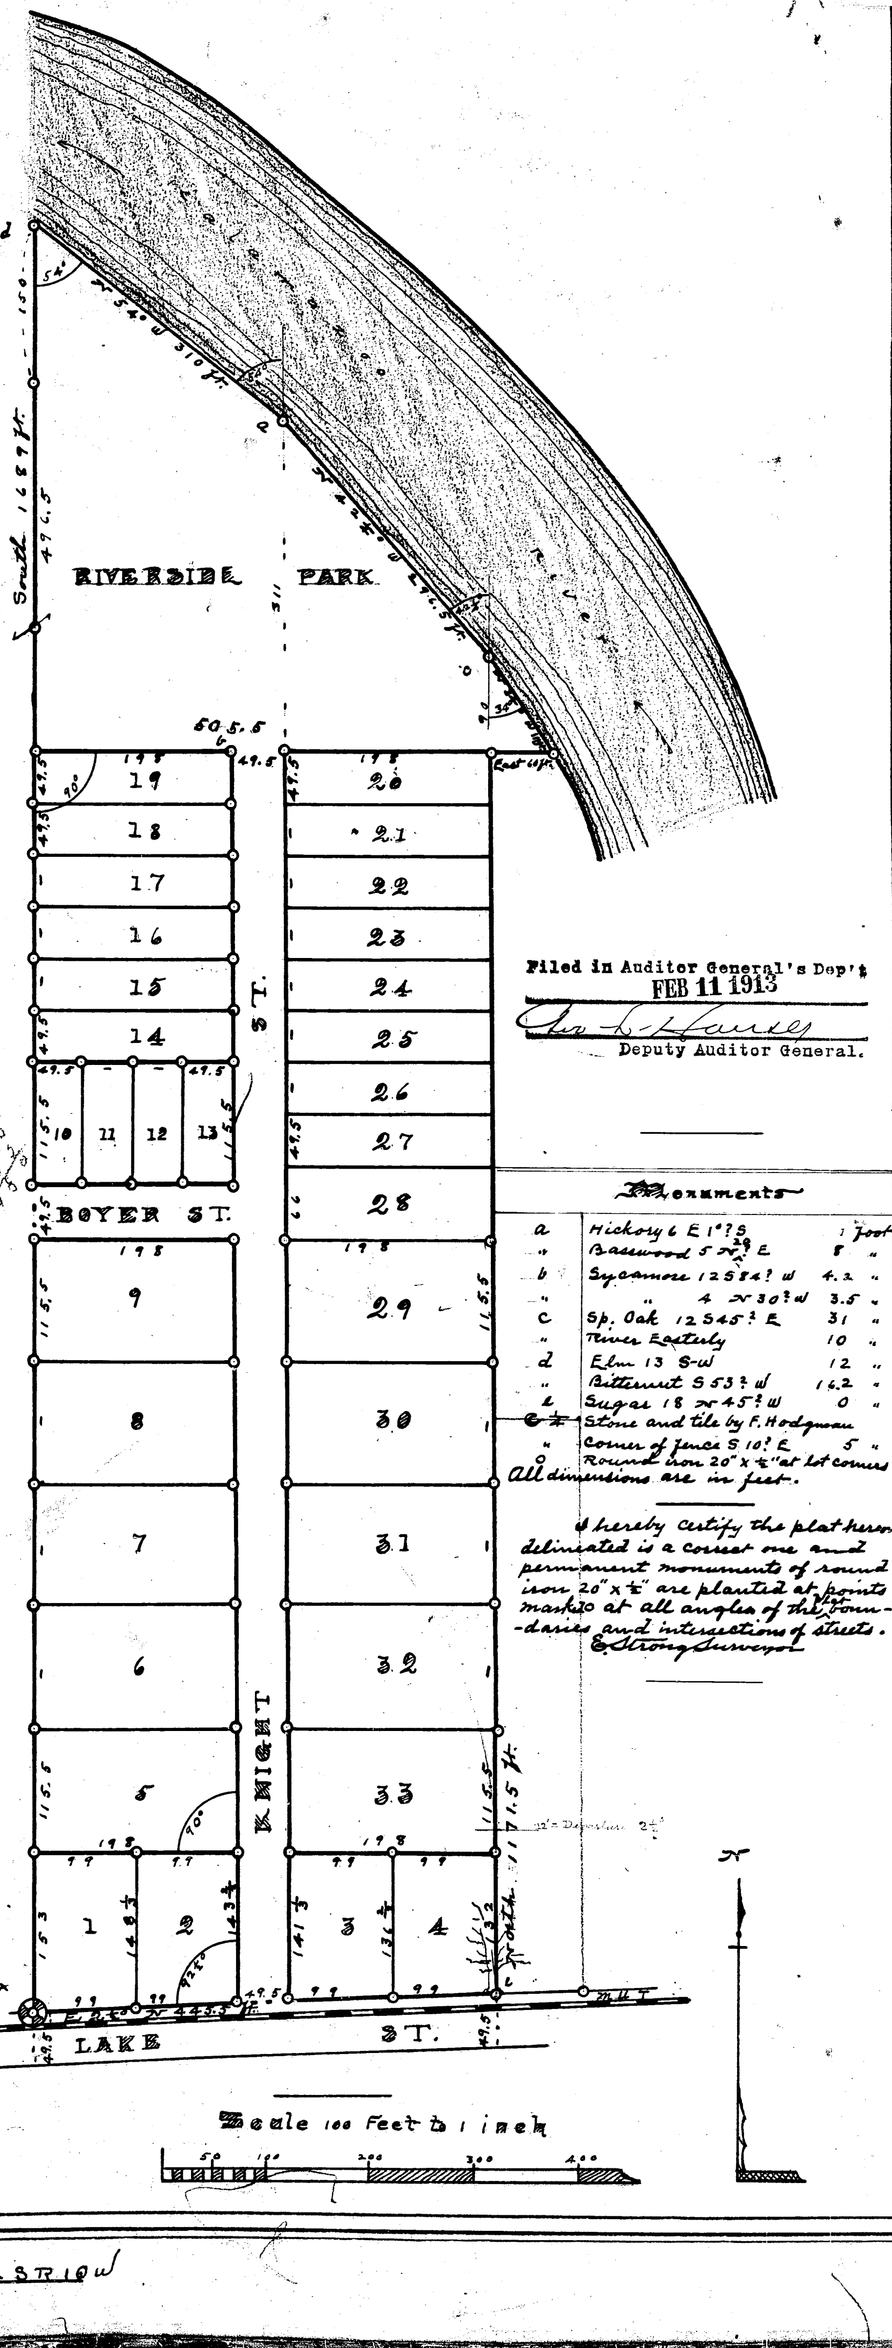

Filed in Auditor General's Dep't
FEB 11 1913
Chas. A. Hauser
Deputy Auditor General.

Monuments

a	Hickory 6 E 1° S	1 foot
"	Basswood 5 N 29° E	8 "
b	Sycamore 12 S 84° W	4.2 "
"	" 4 N 30° W	3.5 "
c	Sp. Oak 12 S 45° E	31 "
"	River Easterly	10 "
d	Elm 13 S-W	12 "
"	Butternut S 53° W	16.2 "
e	Sugar 18 N 45° W	0 "
C ¼	Stone and tile by F. Hodgman	
"	Corner of fence S 10° E	5 "
○	Round iron 20" x ½" at Lot corners	

All dimensions are in feet.

I hereby certify the plat hereon delineated is a correct one and permanent monuments of round iron 20" x ½" are planted at points marked ○ at all angles of the boundaries and intersections of streets.
E. Strong Surveyor

C ¼ tile Sec. 19 T 2 S R 10 W

12639

13250

Examined and Approved
FEB 4- 1913
Geo. S. Hauser
Deputy Auditor General.

No 2
Knight's Plat
Township of
Comstock
Kalamazoo County
T2SR10W Michigan

Being 15.26 acres of land. Lying in the NE ¼ of Sec. 19 T 2 S R 10 W. Commencing 1020 ft. North and 511.5 ft. E of the C ¼ Post and running Chence E 2½° N 445.5 ft. Chence North 1171.5 ft. Chence East 60 ft. Chence N 34° W 111 ft. Chence N 42¼° W 296½ ft. Chence N 54° W 310 ft. Chence South along the East line of Knight's Plat 1689 ft. to beginning

Surveyed March 29. 1912. E. Strong Surveyor

DEDICATION: We Frederick C. Knight and Margaret M. Knight his wife as proprietors have surveyed platted and named No 2 Knight's Plat Township of Comstock Kalamazoo County ~~T2SR10W~~ Michigan Dedicated fully by us the streets and Park herein named are given to public use.
In presence of

J. E. Pease	Frederick C. Knight	(LS)
G. Mitchel	Margaret M. Knight	(LS)

State of Michigan
County of Kalamazoo ss On this 8th day of June 1912 before me a Notary Public in and for said County personally came the above named Frederick C. Knight and Margaret M. Knight his wife known to me to be the persons who executed this plat and acknowledged the same to be their free act and deed.
My commission Expires Dec. 29. 1912 Frank P. Muhlenberg Notary Public

State of Michigan
County of Kalamazoo ss I hereby certify that by my office records all taxes have been paid on No 2 Knight's Plat and that there are no tax liens or titles obtained by the state or individuals during five years prior to date hereof. Wesley French Deputy
June 18th 1912 County Treasurer

Approved by Township of Comstock this 8th day of June 1912. Frank P. Muhlenberg Township clerk

Approved by County of Kalamazoo this 26th day of Oct. 1912.
Edward F Curtenius County clerk
Levi A. Luce Chairman

COPY
REGISTER'S OFFICE.
Kalamazoo COUNTY ss.
PLAT OF No. 2
Knight's Plat
WAS RECORDED THIS 10 DAY OF
Feb A. D. 1913 AT 8 O'CLOCK
A M. IN LIBER 8 OF Plats
ON PAGE 46
Geo. Ford
REGISTER OF DEEDS
ORIGINAL ON FILE

I hereby certify that this copy is a true copy of the MAP or PLAT forwarded the Register of Deeds for recording.
Compared FEB 9- 1913
Geo. S. Hauser
Deputy Auditor General.

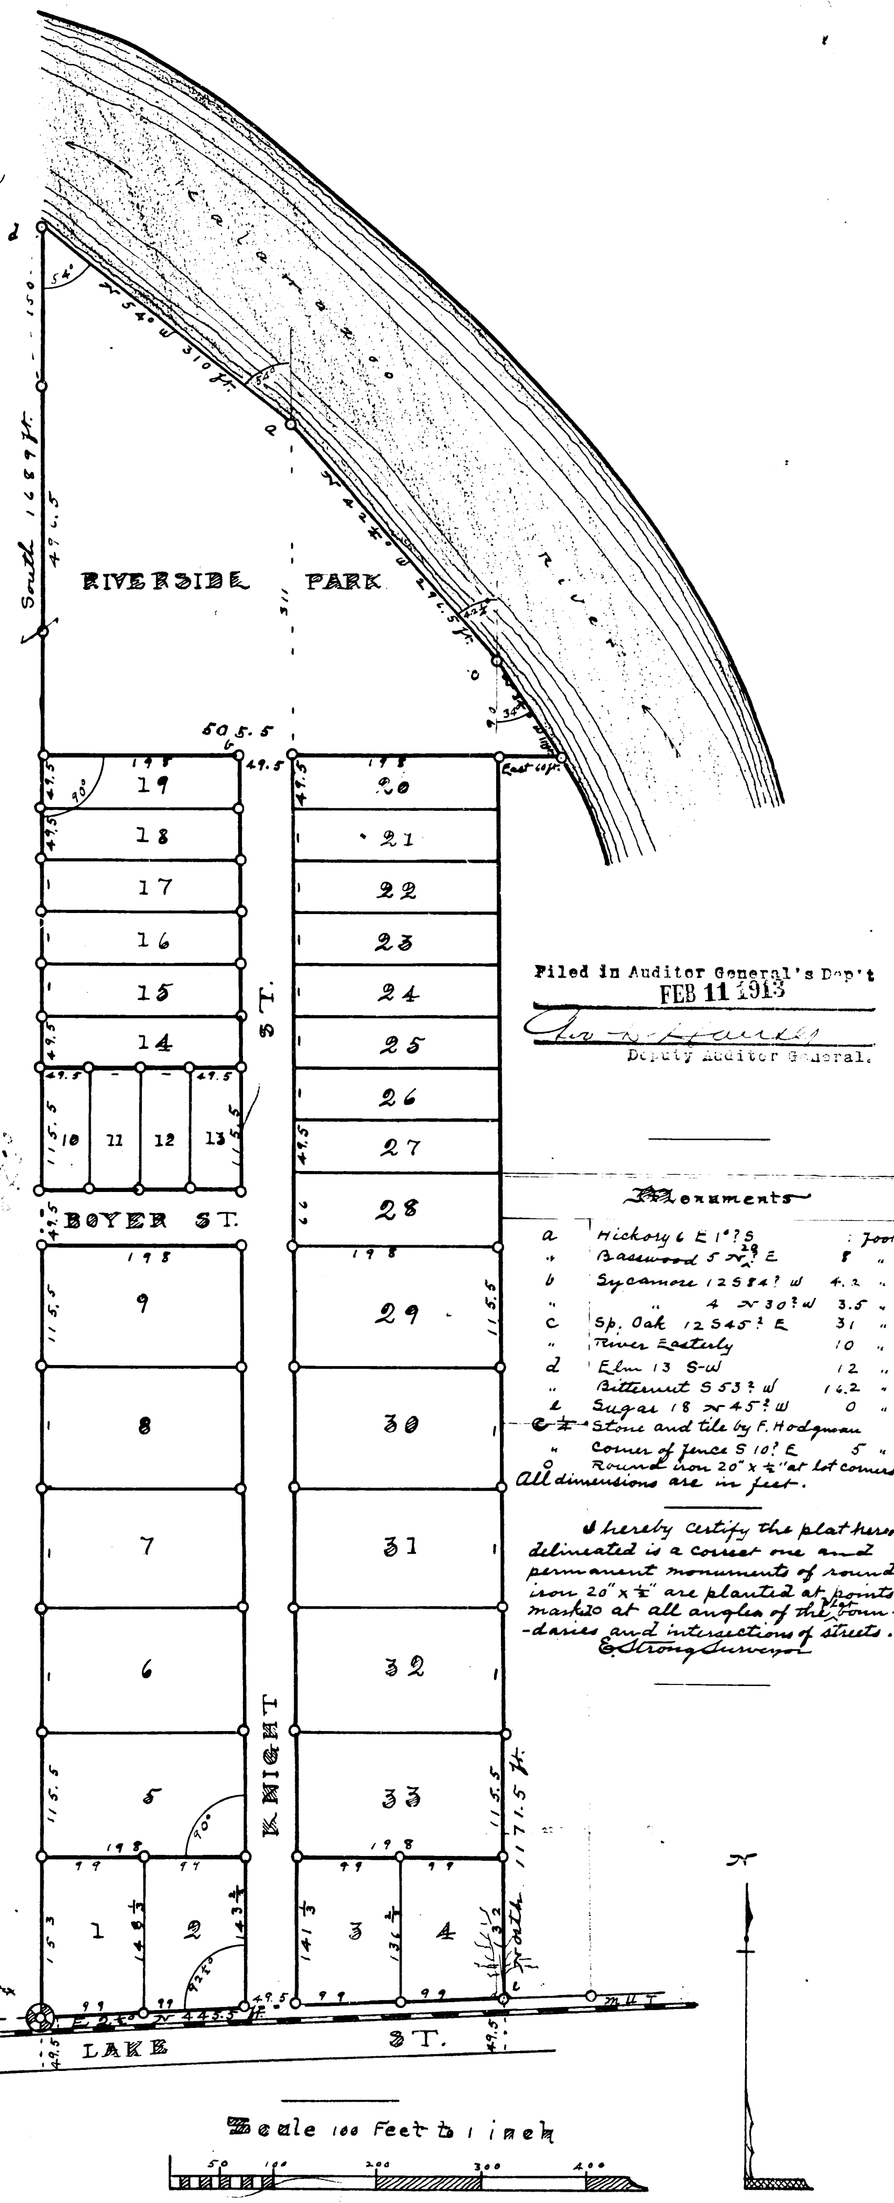

Filed in Auditor General's Dep't
FEB 11 1913
Geo. S. Hauser
Deputy Auditor General.

Monuments

a	Hickory 6 E 1° ? S	1 foot
"	Basswood 5 N 29 ? E	8 "
b	Sycamore 12 S 84 ? W	4.2 "
"	" 4 N 30 ? W	3.5 "
c	Sp. Oak 12 S 45 ? E	31 "
"	River Easterly	10 "
d	Elm 13 S-W	12 "
"	Bitternut S 53 ? W	16.2 "
e	Sugar 18 N 45 ? W	0 "
C ¼	Stone and tile by F. Hodgman	
"	Corner of fence S 10 ? E	5 "
o	Round iron 20" x ½" at lot corners	

All dimensions are in feet.

I hereby certify the plat hereon delineated is a correct one and permanent monuments of round iron 20" x ½" are planted at points marked o at all angles of the plat boundaries and intersections of streets.
E. Strong Surveyor

Scale 100 Feet to 1 inch

50 100 200 300 400

C ¼ tile Sec. 19 T 2 S R 10 W