

Examined and Approved
SEP 17 1913

Geo. L. Hansen
Deputy Auditor General.

Ravenwood Heights Extension


Comstock

Township

Kalamazoo County

On Section 20 T 25 N 10 W Michigan

Scale 1/32 Ft. to 1 inch

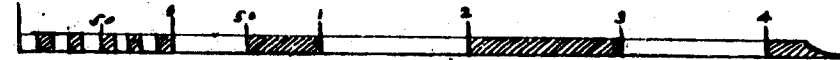

Being 35.12 acres of land, lying in the NW 1/4 of sec. 20 T 25 N 10 W. Commencing at the C & P Post and running thence West 2060 Ft. to the east line of Conrad St. thence North on the east line of said St. 1234 Ft. to Kalamazoo River. thence N 84° 10' E 300.96 Ft. thence East 300 Ft. thence S 73° 4' E 52.7 Ft. thence South 66.19 Ft. thence East 950 Ft. thence South 250 Ft. thence East 460 Ft. to the 1/2 line. thence South on the 1/2 line to beginning 35.12

Surveyed May 9, 1913. *Edw. J. veyor*

DEDICATION: I Grafton Johnson (unmarried) as proprietor have surveyed platted and named Ravenwood Heights Extension Comstock Township Kalamazoo County on Section 20 T 25 N 10 W Michigan and dedicated fully by me the streets herein named as given to public use.

In presence of
A.C. McDowell

Noble B. Ritchly.

Grafton Johnson

State of Indiana
County of Johnson
On this 11th day of September 1913 before me a Notary Public in and for said county personally came the above named Grafton Johnson known to me to be the person who executed this plat and acknowledged the same to be his free act and deed.

My commission expires May 27, 1915.

State of Michigan
County of Kalamazoo
I hereby certify that all taxes have been paid on Ravenwood Heights Extension plat and that there are no titles or liens obtained by the state or individual during five years prior to date hereof.

Geo. M. Lawrence
Sept 13-1913, Kalamazoo County Treas.

Approved by Township of Comstock this 13th day of Sept 1913

James R. Comings
Albert P. Montague
Frank P. Muhlenthaler

I hereby certify the plat hereon delineated is a correct one and permanent monuments of iron 20"x7/8" are planted at all points marked o at all angles of the plat boundaries and intersections of streets.

Edw. J. veyor

COPY
REGISTER'S OFFICE.
SS.
Kalamazoo County
Night Extension
WAS RECORDED THIS 18 DAY OF
SEP 13 1913 AT 10 O'CLOCK
A. M. IN BOOK 8 OF PLATS
BY *Geo. L. Hansen*
DEPUTY AUDITOR GENERAL.
ORIGINAL ON FILE


I hereby certify that this copy is a true copy of the MAP or PLAT forwarded the Register of Deeds for recording.

Compared SEP 17 1913
Geo. L. Hansen
Deputy Auditor General.

Filed in Auditor General's Dep't

SEP 19 1913

Geo. L. Hansen
Deputy Auditor General.

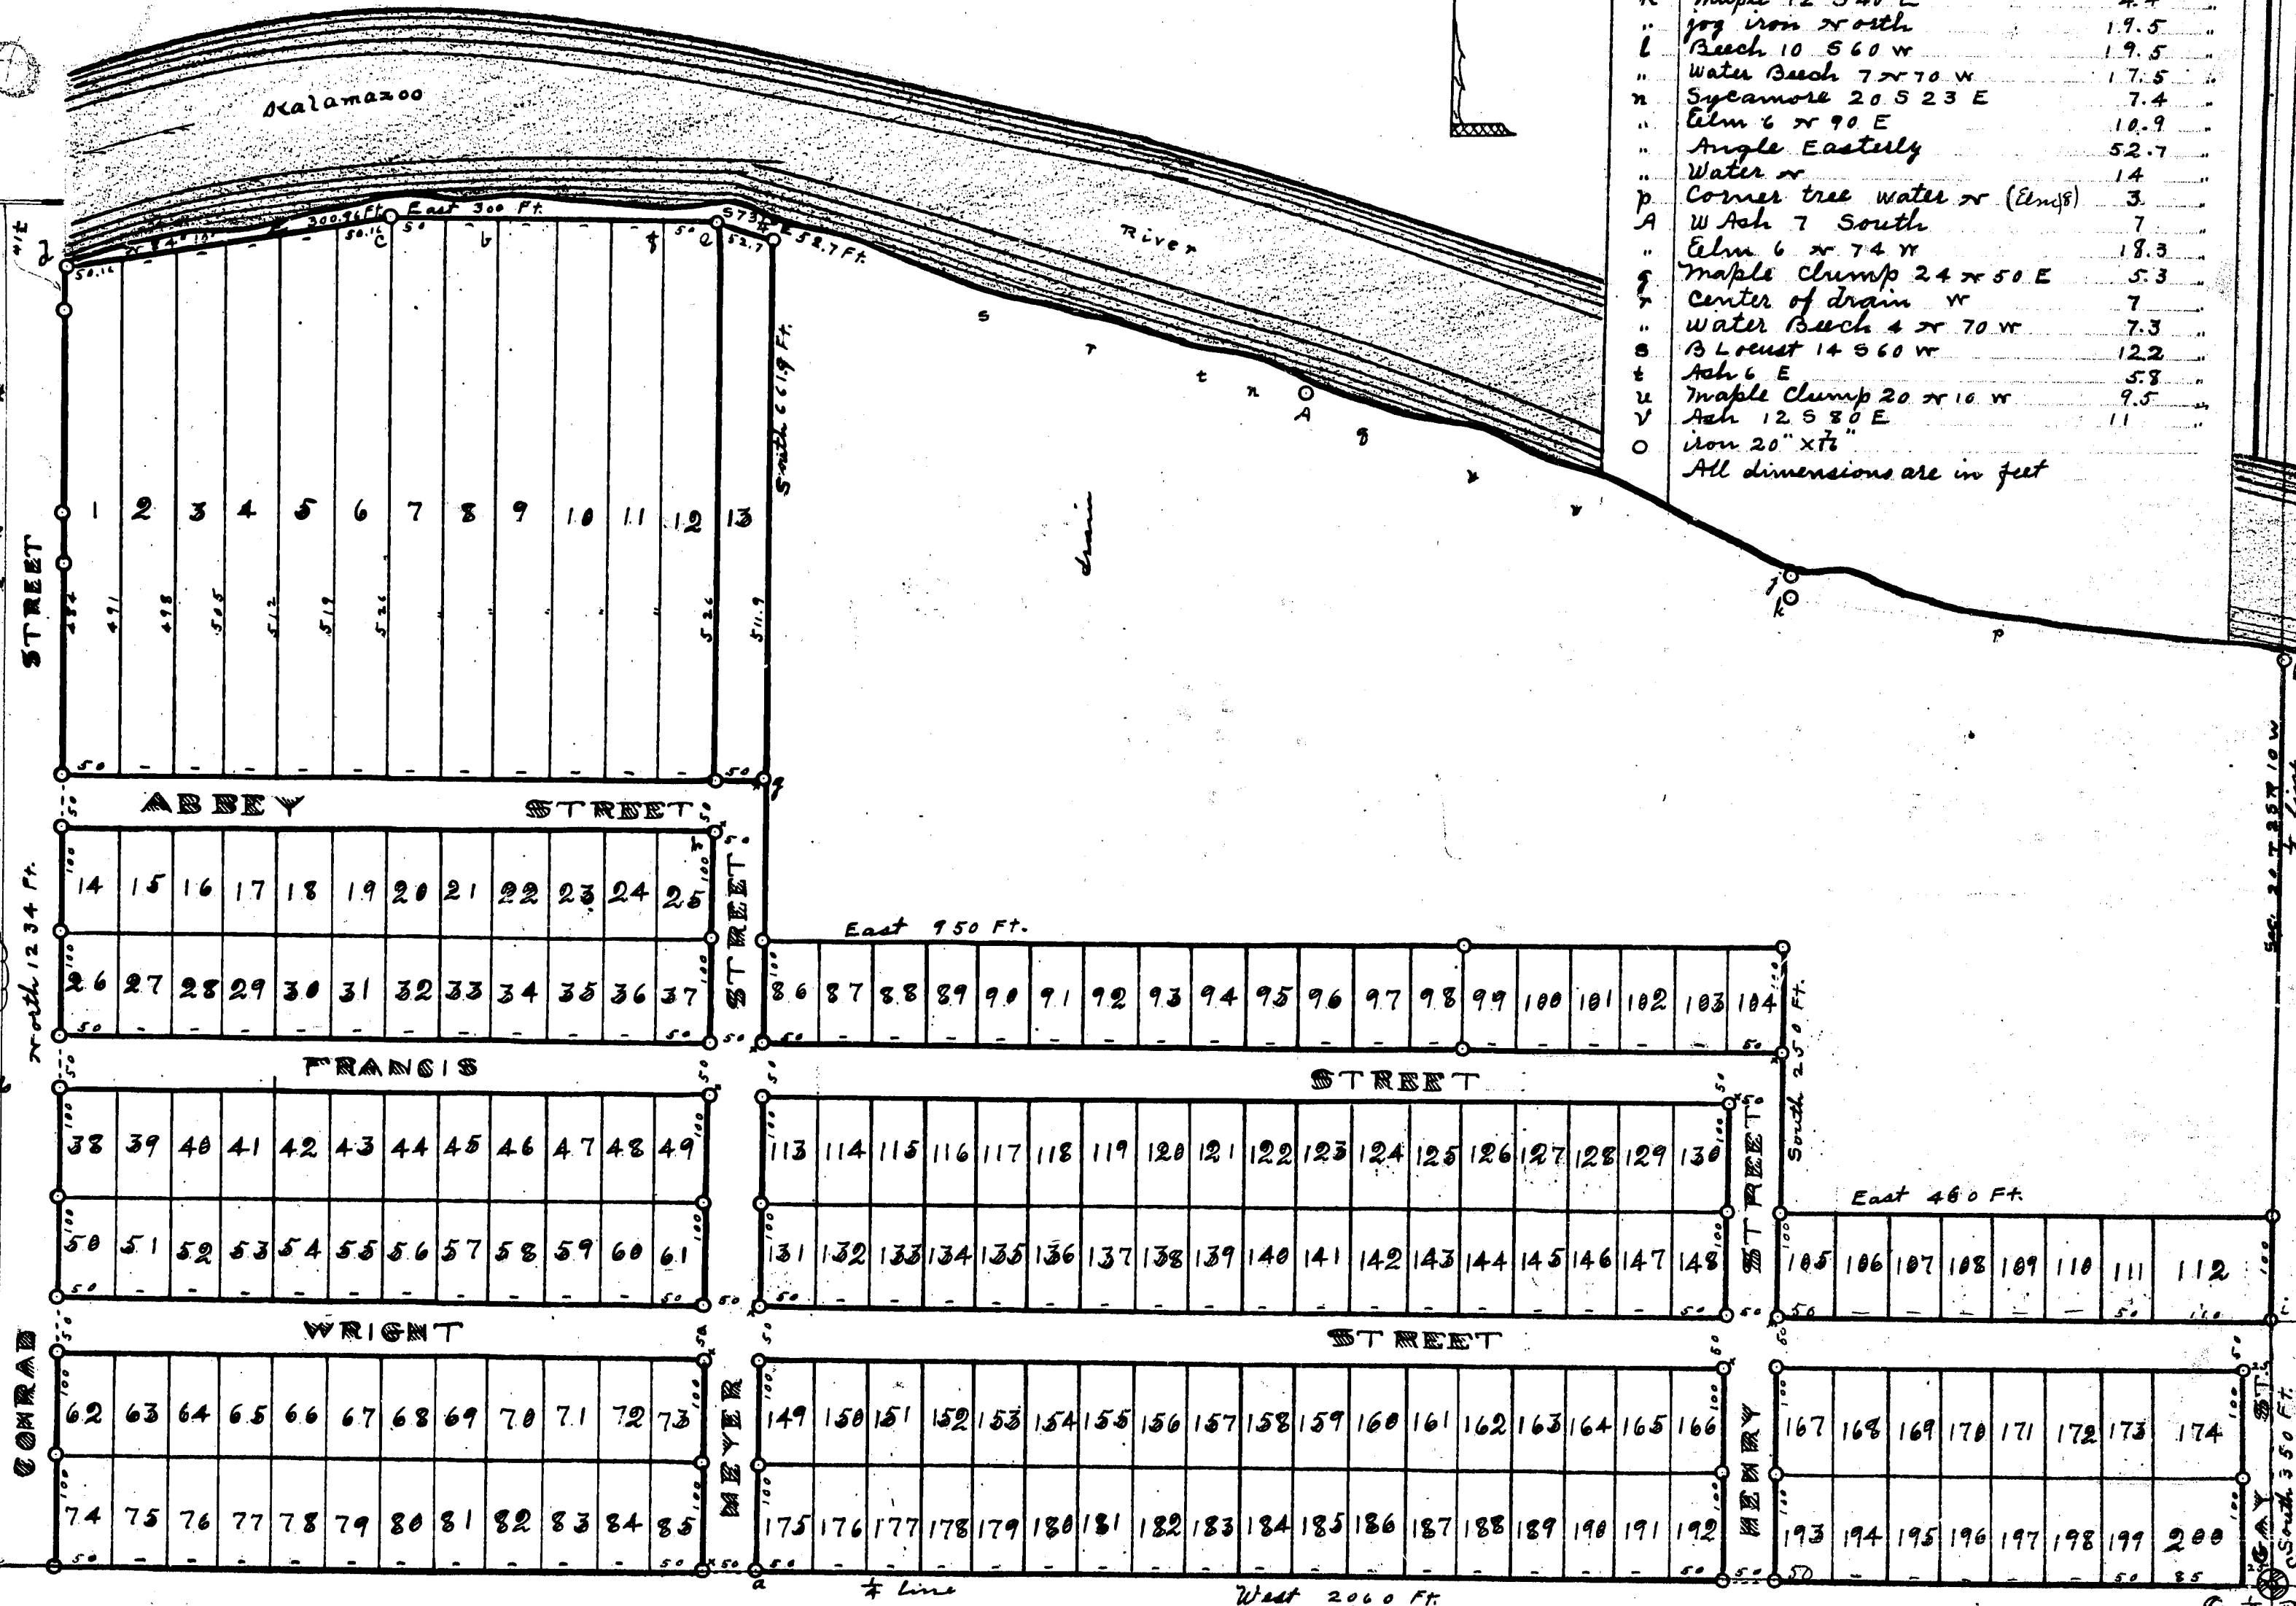

a	Sp. Oak 12 E of Meyer St.	10	Ft.
b	12 x 45 E	14	
c	Elm 10 East	31	
d	9 x 60 W	27.7	
e	Basswood 11 x 50 W	20	
f	12 x 45 E	30.5	
g	Maple 6 x 45 E	12	
h	Iron South	40.5	
i	Elm 12 x 80 E	15	
j	Ash 5 East	4.6	
k	Double Water Beech 340 W	22	
l	Water Beech 4 x 40 E	6	
m	Sp. Oak 6 S 70 W	16.3	
n	Elm 18 x 45 E	15	
o	9 East	30	
p	9 South	43.3	
q	Street Posts into streets about	1	
r	Post drilled stone, flat, yellow, Ash 15 E 32.7		
s	by Hodgman	8530 E 38	
t	Basswood 12 x 12 E	9	
u	Maple 6 x 35 W	6.3	
v	9 x Elm on River 18 345 W	5.3	
w	9 South	19.5	
x	Maple 12 540 E	4.4	
y	9 x Iron North	19.5	
z	Beech 10 560 W	19.5	
aa	Water Beech 7 x 70 W	17.5	
ab	Sycamore 20 523 E	7.4	
ac	Elm 6 x 90 E	10.9	
ad	Angle Easterly	52.7	
ae	Water	14	
af	Corner tree water x (Elm 8)	3	
ag	W Ash 7 South	7	
ah	Elm 6 x 74 W	18.3	
ai	Maple Clump 24 x 50 E	5.3	
aj	Center of drain W	7	
ak	Water Beech 4 x 70 W	7.3	
al	B. Locust 14 560 W	12.2	
am	Ash 6 E	5.8	
an	Maple Clump 20 x 10 W	9.5	
ao	Ash 12 580 E	11	
ap	Iron 20" x 7/8"		

All dimensions are in feet

13253

Examined and Approved
SEP 17 1913

Geo. L. Hawes
Deputy Auditor General.

Ravenwood Heights Extension


Comstock

Township

Kalamazoo County

On Section 20 T 25 N 10 W Michigan

Scale 1/32 Ft. to 1 inch

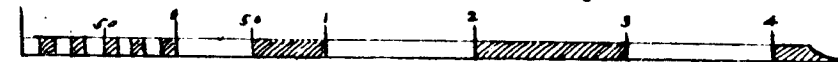

Being 35.12 acres of land, lying in the NW 1/4 of Sec. 20 T 25 N 10 W. Commencing at the C & P Post and running thence West 20.60 Ft. to the east line of Conrad St. thence North on the east line of said St. 1234 Ft. to Kalamazoo River. thence N 84° 10' E 300.96 Ft. thence East 300 Ft. thence S 73° 4' E 52.7 Ft. thence South 66.19 Ft. thence East 950 Ft. thence South 250 Ft. thence East 460 Ft. to the 1/2 line. thence South on the 1/2 line to beginning 35.12 ac.

Surveyed May 9, 1913. Est Strong Surveyors

DEDICATION: I Grafton Johnson (unmarried) as proprietor have surveyed platted and named Ravenwood Heights Extension Comstock Township Kalamazoo County on Section 20 T 25 N 10 W Michigan and dedicated fully by me the streets herein named are given to public use.

In presence of
A.C. McDowell

Noble B. Ritchly.

Grafton Johnson

State of Indiana
County of Johnson
On this 11th day of September 1913 before me a Notary Public in and for said county personally came the above named Grafton Johnson known to me to be the person who executed this plat and acknowledged the same to be his free act and deed.

C. D. Harris Notary Public
My commission expires May 27, 1915

State of Michigan
County of Kalamazoo
I hereby certify that all taxes have been paid on Ravenwood Heights Extension plat and that there are no titles or liens obtained by the state or individual during five years prior to date hereof.

Geo. M. Lawrence

Sept 13-1913, Kalamazoo County Treas.

Approved by Township of Comstock this 13th day of Sept 1913

James R. Comings

Albert P. Montague

Frank P. Muhlendy

I hereby certify the plat hereon delineated is a correct one and permanent monuments of iron 20"x7/8" are planted at all points marked o at all angles of the plat boundaries and intersections of streets.


Est Strong Surveyors

COPY
REGISTERED OFFICE
I hereby certify that this copy is a true copy of the M. & P. of PLAT forwarded the Register of Deeds for recording.
Dated SEP 17 1913
Geo. L. Hawes
Deputy Auditor General.

Filed in Auditor General's Dept

SEP 19 1913

Geo. L. Hawes
Deputy Auditor General.

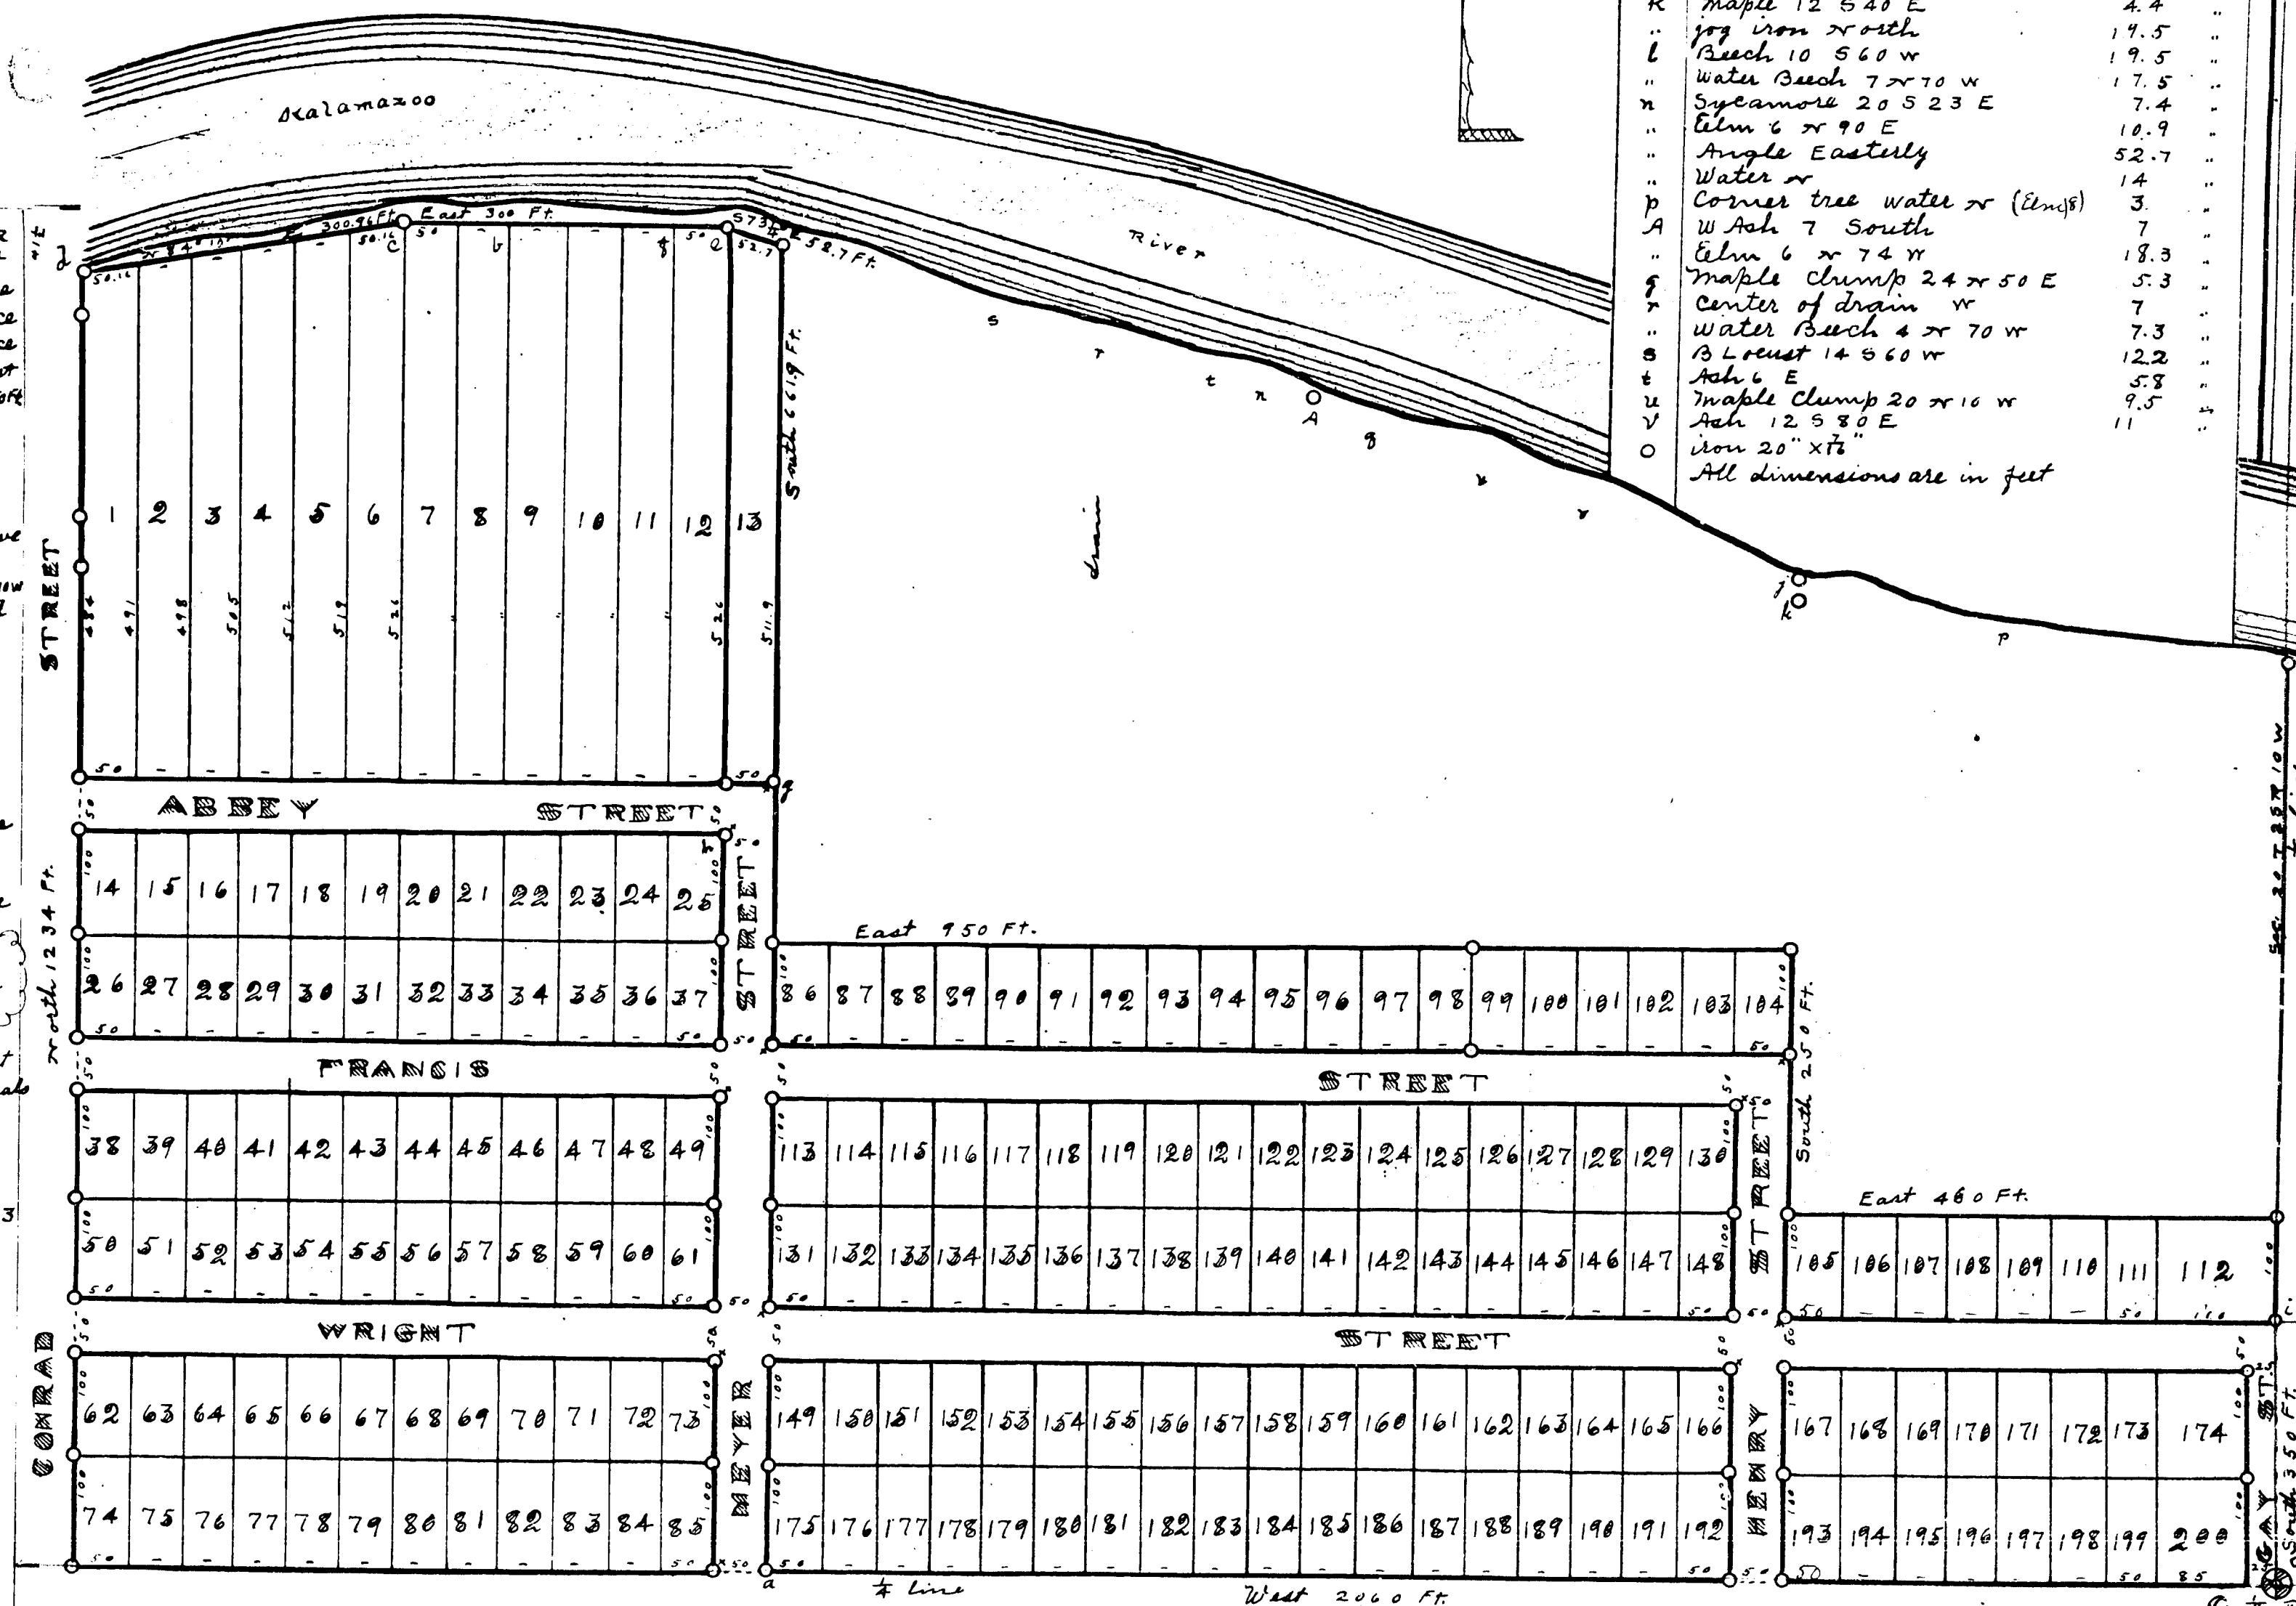

a	Sp. Oak 12 E of Meyer St.	10	Ft.
b	12 x 45 E	14	
c	Elm 10 East	31	
d	9 x 60 W	27.7	
e	Basswood 11 x 50 W	20	
f	12 x 45 E	30.5	
g	Maple 6 x 45 E	12	
h	Iron South	40.5	
i	Elm 12 x 80 E	15	
j	Ash 5 East	4.6	
k	Double Water Beech 340 W	22	
l	Water Beech 4 x 40 E	6	
m	Sp. Oak 6 S 70 W	16.3	
n	Elm 18 x 45 E	1.5	
o	9 East	30	
p	9 South	43.3	
q	Street Posts into streets about	1	
r	Post drilled stone, flat, yellow, Ash 15 E 32.7		
s	by Hodgman 8530 E 38		
t	Basswood 12 x 12 E	9	
u	Maple 6 x 35 W	6.3	
v	9 x Elm on River 18 345 W	5.3	
w	9 South	19.5	
x	Maple 12 S 40 E	4.4	
y	9 x Iron North	19.5	
z	Beech 10 S 60 W	19.5	
aa	Water Beech 7 x 70 W	17.5	
ab	Sycamore 20 S 23 E	7.4	
ac	Elm 6 x 90 E	10.9	
ad	Angle Easterly	52.7	
ae	Water	14	
af	Corner tree water x (Elm) 8	3	
ag	W Ash 7 South	7	
ah	Elm 6 x 74 W	18.3	
ai	Maple clump 24 x 50 E	5.3	
aj	Center of drain W	7	
ak	Water Beech 4 x 70 W	7.3	
al	B. Locust 14 S 60 W	12.2	
am	Ash 6 E	5.8	
an	Maple clump 20 x 10 W	9.5	
ao	Ash 12 S 80 E	11	
ap	Iron 20" x 7/8"		
aq	All dimensions are in feet		

C & P Post
Sec. 20 T 25 N 10 W

13253