April 6-1918
Geo. L. Hauser
Deputy Auditor General

PLAT OF

SHIELD'S ADDITION

TO VILLAGE OF COMSTOCK

KALAMAZOO COUNTY, MICHIGAN

Section 18 T. 2 S, R. 10 W.

Surveyed by GLEN C. WHEATON.

Scale 150 feet per inch.

0' 100' 200' 300'

DESCRIPTION OF LAND PLATTED

The land embraced in the annexed plat is located in the west one-half of the S. E. ¼ of Section 18 T. 2 S. R. 10 W. and is more particularly described as follows: Beginning at the center ¼ post of said section and running thence south, along the N. & S. ¼ line, 2259.9 feet; thence S. 81° 18' E., along the northerly line of the right of way of the Michigan Central Railroad, 1339.62 feet; thence North, along the N. & S. ⅛ line, 2449.52 feet; thence West along the E. & W. ¼ line 1320.64 feet to the place of beginning.

SURVEYOR'S CERTIFICATE

I hereby certify that the annexed plat is a correct one and that permanent monuments, consisting of iron rods ½ inch in diameter and twenty-four inches long, have been placed at all points marked thus (o), at all angles in the boundaries of the land platted, at the intersections of the streets and at each lot corner.

Glen C. Wheaton
County Surveyor.

DEDICATION

KNOW ALL MEN BY THESE PRESENTS: That we, Francis H. Shields and Anna Shields, his wife, as proprietors, have caused the land in the annexed plat to be surveyed, laid out and platted to be known as SHIELDS ADDITION to Village of Comstock Kalamazoo Co. Michigan Section 18 T. 2 S. R. 10 W. and that the streets, avenues and alleys as shown on said plat are hereby dedicated to the public.

Witnessed by

Adeline Grosse — Francis H. Shields (L. S.)

Irene Grosse — Anna Shields (L. S.)

STATE OF MICHIGAN } ss.
County of Kalamazoo }

On this 1st day of March, A. D. 1918, before me, appeared Francis H. Shields and Anna Shields, his wife, to me personally known, who being by me duly sworn, acknowledged the above instrument to be their free act and deed.

Harry Lee Bleyler
Notary Public Kalamazoo County, Mich.

My Commission expires August 10th 1921

TAX CERTIFICATE

STATE OF MICHIGAN } ss.
County of Kalamazoo }

I hereby certify that I have examined the records in my office relating to the description of lands in the plat of Shields Addition to Village of Comstock Section 18 T. 2 S. R. 10 W. Kalamazoo County, Michigan, dated March 1st 1918. and from such examination it appears that all the taxes have been fully paid for the five years preceding said date and that there are no tax liens or titles held by the State or individuals for five years preceding said date.

Kalamazoo, Mich., Mar 29/18 — County Treasurer.

Township of Comstock } ss
County of Kalamazoo }
State of Michigan }

The annexed plat was approved by the Township Board.....
January 4th 1918. Earle D. Wilson
Township Clerk.

County of Kalamazoo } ss.
State of Michigan }

The annexed plat was approved by the County Board of Examiners March 25th, 1918.

Samuel Wyncoop Judge of Probate
Jas. J. Campbell County Clerk
County Treasurer

NOTE:—All dimensions are in feet and decimals thereof.

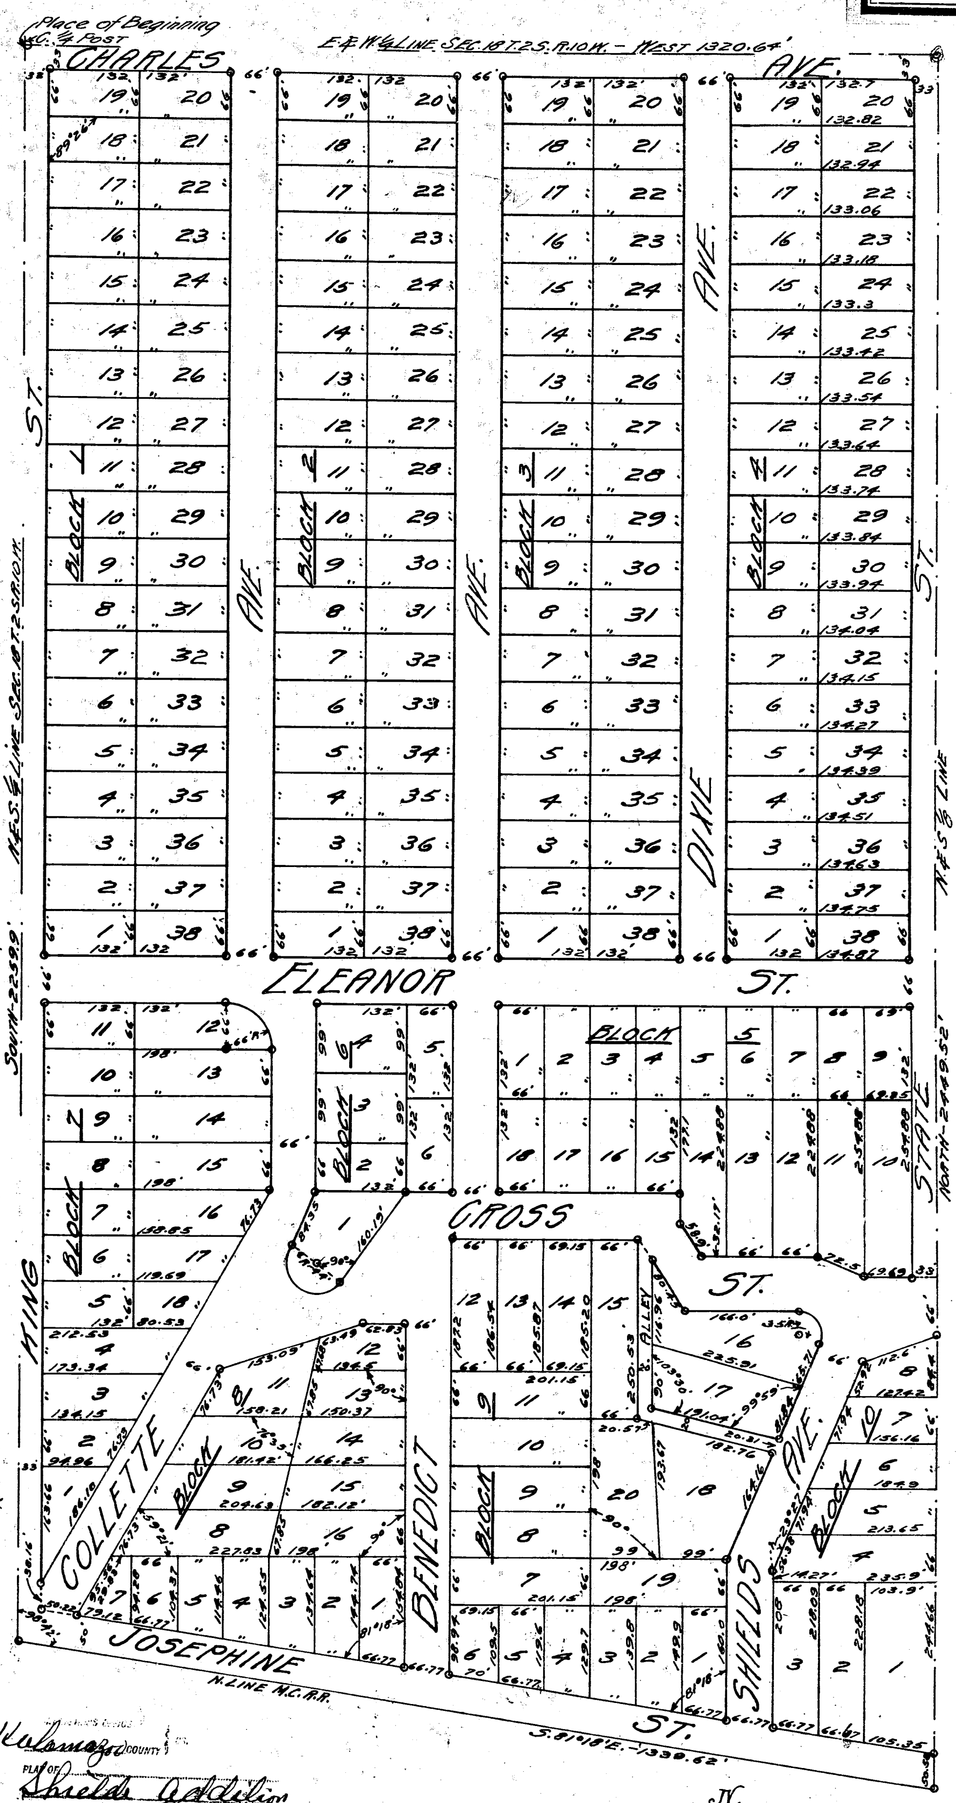

Kalamazoo COUNTY }
PLAT OF Shields Addition
WAS RECORDED THIS 8 DAY OF
April A. D. 1918 AT 10 O'CLOCK
A. M. IN LIBER 9 OF Plats
ON PAGE
Laurence Hollander
COUNTY REGISTER OF DEEDS

I HEREBY CERTIFY THAT THIS COPY IS A TRUE COPY OF THE MAP OR PLAT FORWARDED THE REGISTER OF DEEDS FOR RECORDING.
COMPARED April 16-1918
Geo L. Hauser
DEPUTY AUDITOR GENERAL

FILED IN AUDITOR GENERAL'S DEPT
April 9-1918
Geo L. Hauser
DEPUTY AUDITOR GENERAL

13255

April 6-1918
Geo. L. Hausen

PLAT OF

SHIELD'S ADDITION

TO VILLAGE OF COMSTOCK

KALAMAZOO COUNTY, MICHIGAN

Section 18 T. 2 S, R. 10 W.

Surveyed by GLEN C. WHEATON.

Scale 150 feet per inch.

0' 100' 200' 300'

DESCRIPTION OF LAND PLATTED

The land embraced in the annexed plat is located in the west one-half of the S. E. ¼ of Section 18 T. 2 S. R. 10 W. and is more particularly described as follows: Beginning at the center ¼ post of said section and running thence south, along the N. & S. ¼ line, 2259.9 feet; thence S. 81° 18' E., along the northerly line of the right of way of the Michigan Central Railroad, 1339.62 feet; thence North, along the N. & S. ⅛ line, 2449.52 feet; thence West along the E. & W. ¼ line 1320.64 feet to the place of beginning.

SURVEYOR'S CERTIFICATE

I hereby certify that the annexed plat is a correct one and that permanent monuments, consisting of iron rods ½ inch in diameter and twenty-four inches long, have been placed at all points marked thus (o), at all angles in the boundaries of the land platted, at the intersections of the streets and at each lot corner.

Glen C. Wheaton
County Surveyor.

DEDICATION

KNOW ALL MEN BY THESE PRESENTS: That we, Francis H. Shields and Anna Shields, his wife, as proprietors, have caused the land in the annexed plat to be surveyed, laid out and platted to be known as SHIELDS ADDITION to Village of Comstock Section 18 T. 2 S. R. 10 W. and that the streets, avenues and alleys as shown on said plat are hereby dedicated to the public.

(To Village of Comstock Kalamazoo Co. Michigan)

Witnessed by

Adaline Snow — Francis H. Shields (L. S.)

Anna Snow — Anna Shields (L. S.)

STATE OF MICHIGAN } ss.
County of Kalamazoo }

On this 1st day of March, A. D. 1918, before me, appeared Francis H. Shields and Anna Shields, his wife, to me personally known, who being by me duly sworn, acknowledged the above instrument to be their free act and deed.

Harry Lee Bleyler
Notary Public Kalamazoo County, Mich.

My Commission expires August 10th 1921

TAX CERTIFICATE

STATE OF MICHIGAN } ss.
County of Kalamazoo }

I hereby certify that I have examined the records in my office relating to the description of lands in the plat of Shields Addition to Village of Comstock Section 18 T. 2 S. R. 10 W. Kalamazoo County, Michigan, dated March 1st 1918. and from such examination it appears that all the taxes have been fully paid for the five years preceding said date and that there are no tax liens or titles held by the State or individuals for five years preceding said date.

Kalamazoo, Mich., March 2 1918 — County Treasurer.

Township of Comstock } ss
County of Kalamazoo }
State of Michigan }

The annexed plat was approved by the Township Board.....

January 1st 1918. — Carle D. Mason, Township Clerk.

County of Kalamazoo } ss.
State of Michigan }

The annexed plat was approved by the County Board of Examiners March 1st 1918.

.....Judge of Probate

Jas. F. Chaffee .....County Clerk

.....County Treasurer

NOTE:—All dimensions are in feet and decimals thereof.

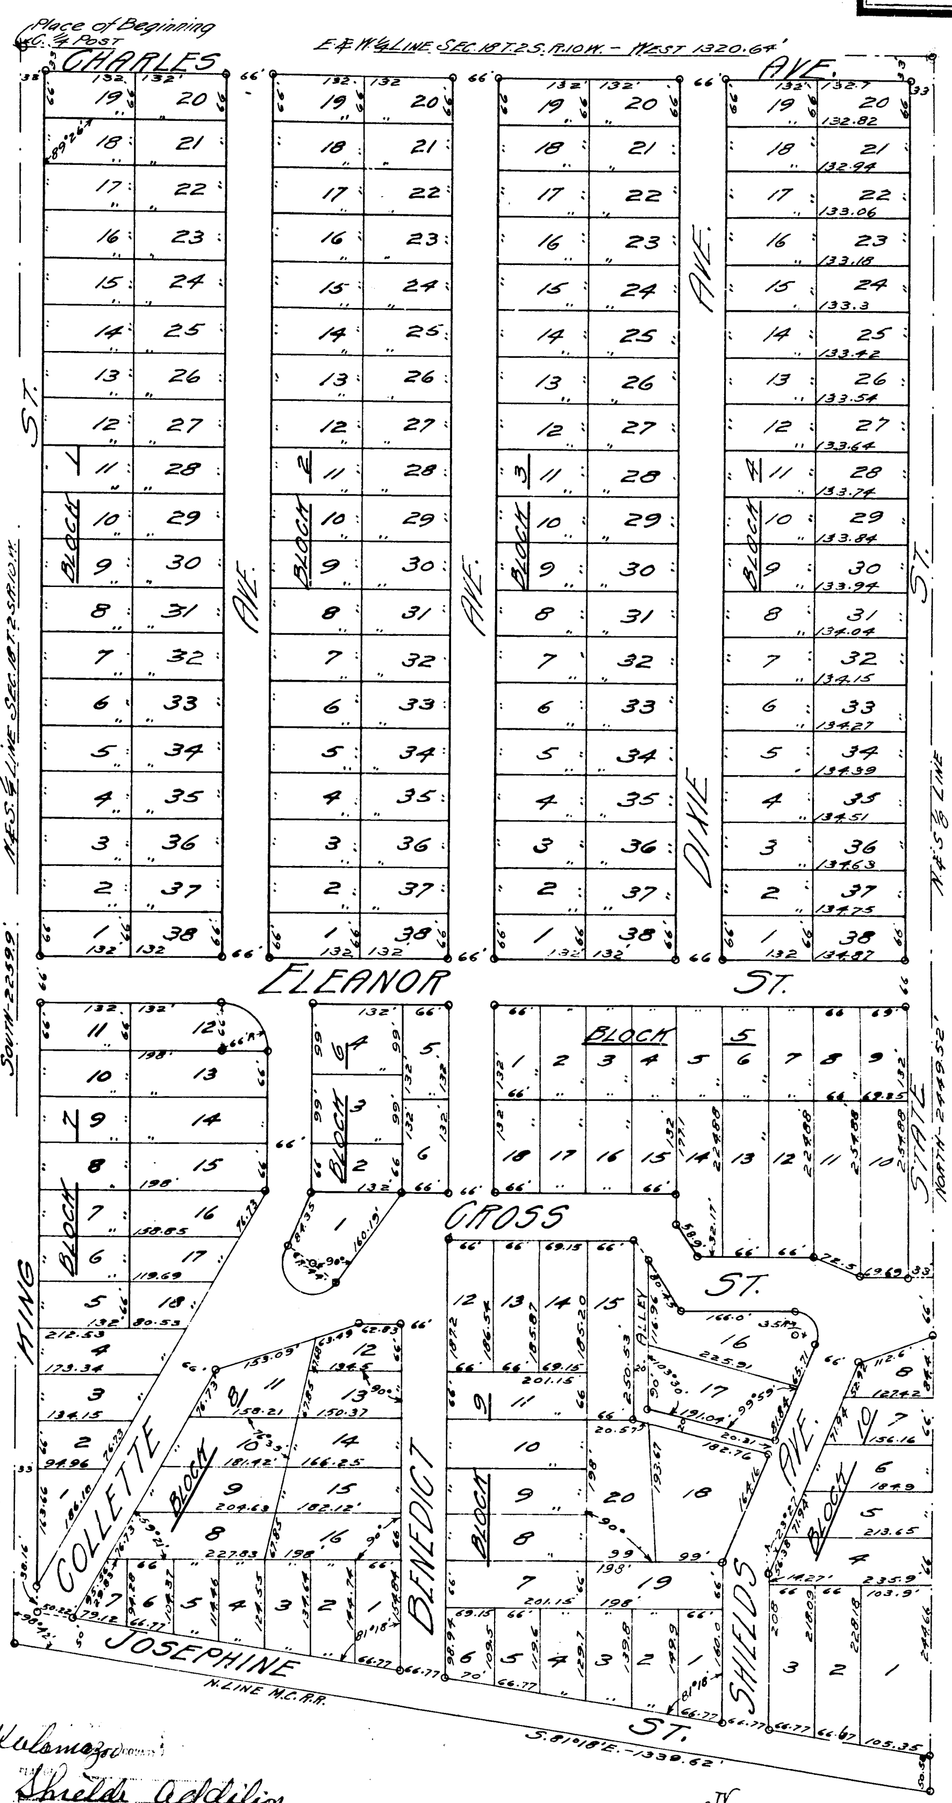

Kalamazoo County
Plat of Shields Addition
April 8 A.D. 1918
at 9 o'clock A.M.
Laurens Hollander
County Surveyor

April 6-1918
Geo L. Hausen

April 9-1918
Geo L. Hausen

N.
W. E.
S.