Examined and Approved
FEB 11 1914
Geo. L. Hauser
Deputy Auditor General

James Carr's Plat

Kalamazoo

Township
Kalamazoo County
On Sections 17 and 8 T2S R11W Michigan

Scale 66 Ft. to 1 inch

Being 8.35 acres of land. Lying in the NE¼ of Sec. 17 and the SE¼ of Sec. 8 T2S R11W. Commencing at the NE corner of Sec. 17 and running thence South on Sec. line 495 Ft. thence West 496 Ft. thence North 883.8 Ft. to the Southerly line of Alamo Avenue. thence S 58½° E 580.8 Ft along the Southerly line of Alamo Avenue to the East Sec. line of 8. thence South 87.5 Ft. to beginning.

Surveyed July 12. 1913. E Strong surveyor

DEDICATION: We James S. Carr and Emma C Carr his wife as proprietors have surveyed platted and named James Carr's Plat Kalamazoo Township Kalamazoo County on Sections 17 and 8 T2S R11W Michigan and dedicated fully by us the streets herein named are given to public use.

In presence of
Richard H. Colwell.
Samuel Vanhorn

James S. Carr (LS)
Mrs Emma C Carr (LS)

State of Michigan
County of Kalamazoo } ss. On this 14th day of January 1914 before me a Notary Public in and for said County personally came the above named James S Carr and Emma C Carr his wife known to me to be the persons who executed this plat and acknowledged the same to be their free act and deed.
Samuel Vanhorn
My commission expires Sept. 18. 1916 Notary Public.

State of Michigan
County of Kalamazoo } ss. I hereby certify that all taxes have been paid on James Carr's Plat and that there are no tax titles or liens obtained by the state or individuals during five years prior to date hereof.
Geo. W. Lawrence
Kalamazoo County Treas.

Approved by Township of Kalamazoo this 14th day of January 1914
D. J. Schlobohm Chairman
Allen M. Nichols Clerk

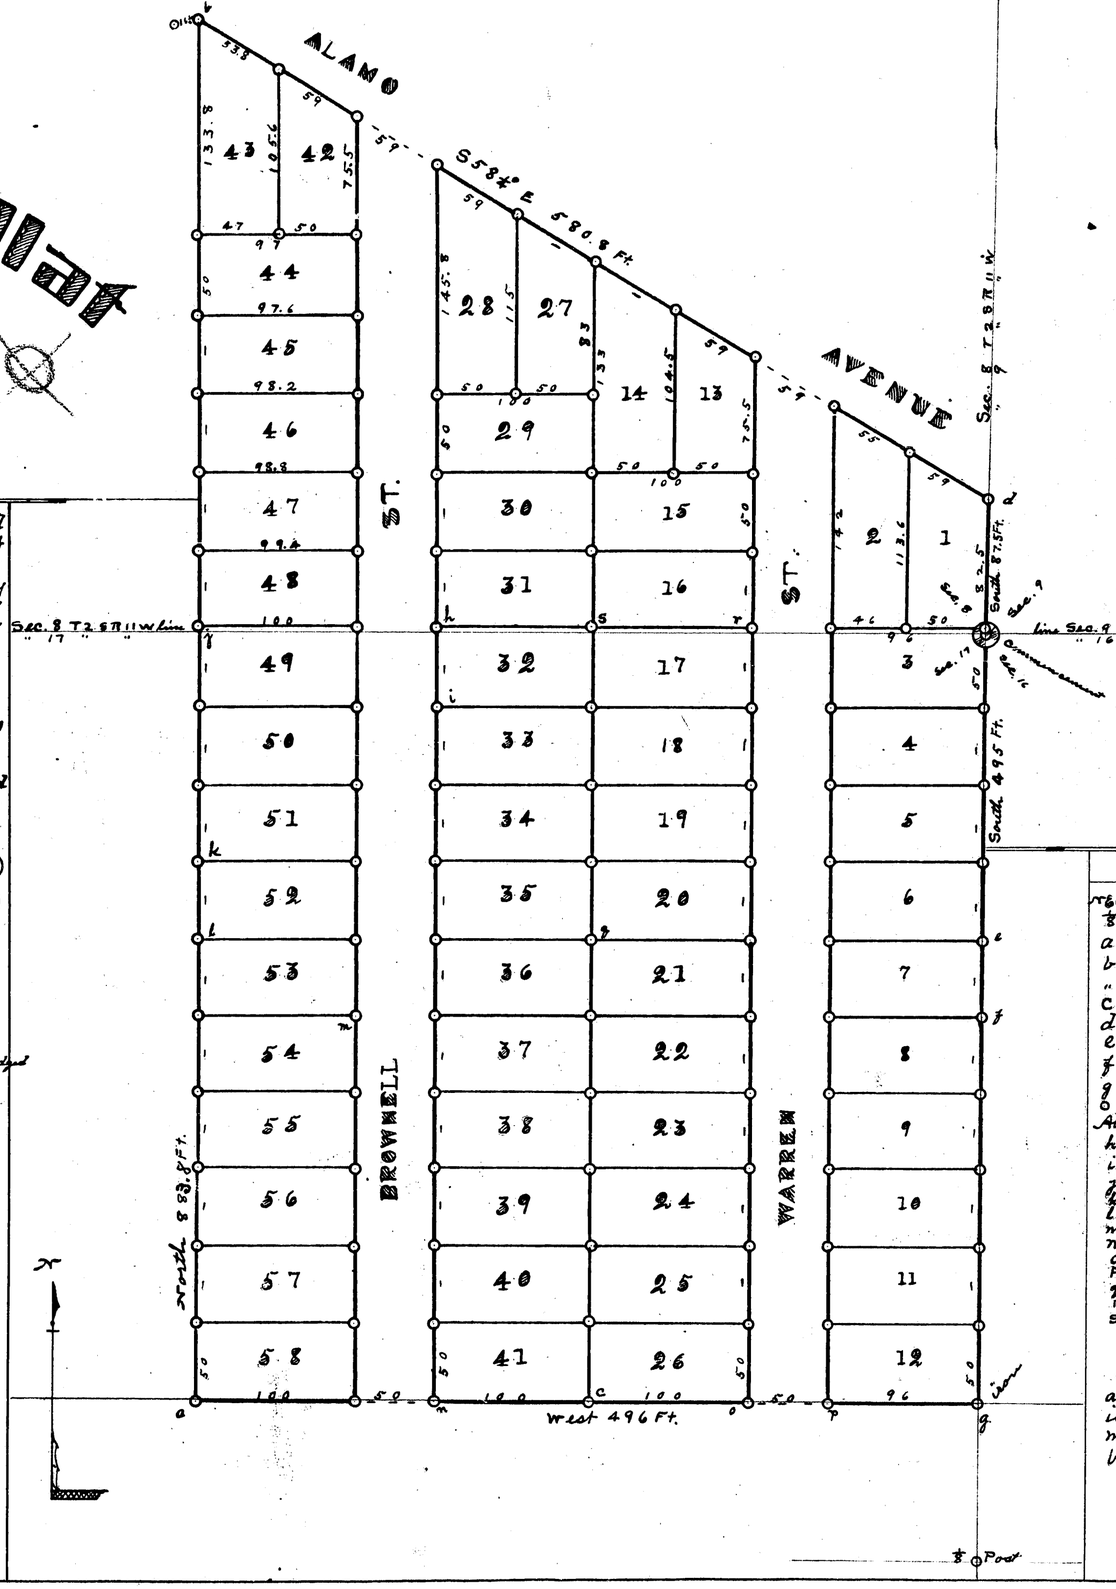

Filed in Auditor General's Office
FEB 11 1914
Geo. L. Hauser
Deputy Auditor General.

I hereby certify that this is a true copy of the plat of James Carr's Plat as recorded in the Register of Deeds for Kalamazoo County.
Recorded Feb. 11 1914
Geo. L. Hauser
Deputy Auditor General.

REGISTER'S OFFICE.
Kalamazoo COUNTY } ss.
Plat of James Carr's Plat
was recorded this 16th day of
Feby A. D. 19 14 at 10:30 o'clock A. M. in Liber 8 of Plats
on page 52
Geo. Ford
REGISTER OF DEEDS.
ORIGINAL ON FILE

Monuments

N & C	Sec. 17 Marble 36"x6"x6" iron below		Ft.
8 Post	South Hickory 8 S 65 E	2	"
a	Sugar 20 x 70? W	2	"
b	Maple 6 S 45? W	18	"
"	Basswood 3 x 70? W	23	"
c	Sugar 14 W 1 x	214	"
d	" 3 x 5.8 ft W	14.5	"
e	Basswood 8 x 5 E	13.5	"
f	Cherry 12 x 45 W	1	"
g	iron of former survey in field		
o	iron 20" x ½" at all lot corners		
All dimensions are in feet and decimals thereof			
h	Cherry 12 S 40 W	14½	"
i	Mulberry 14 S 45 W	3	"
j	Plum 8 x 45 E	18.8	"
k	Pear 6 East	22.2	"
l	Choke Cherry 2 x	1	"
m	Apple 20 S 45 W	15.8	"
n	Sugar 12 E 1 x	23½	"
o	Apple 8 S 40 W	21.4	"
p	" 8 S 30 W	17	"
q	" 14 S 42 W	13.7	"
r	Pear 7 S 40 W	17.2	"
s	" 9 S 60½ E	26.8	"

I hereby certify the plat hereon delineated is a correct one and permanent monuments of iron 20"x½" are planted at all points marked o at all angles of the plat boundaries and intersections of streets.
E Strong Surveyor

13257

Click to BUY NOW! PDF-XChange www.tasto.com

Geo. L. Hauser

James Carr's Plat

Kalamazoo

Township

Kalamazoo County

On Sections 17 and 8 T 2 S R 11 W Michigan

Scale 66 Ft. to 1 inch

50 40 30 20 10 0 50 100 150 200

Being 8.35 acres of land. Lying in the N E ¼ of Sec. 17 and the S E ¼ of Sec. 8 T 2 S R 11 W. Commencing at the N E corner of Sec. 17 and running Thence South on Sec. line 495 Ft. Thence West 496 Ft. Thence North 883.8 Ft. to the Southerly line of Alamo Avenue. Thence S 58½° E 580.8 Ft along the Southerly line of Alamo Avenue to the East Sec. line of 8. Thence South 87.5 Ft. to beginning.

Surveyed July 12. 1913. E Strong Surveyor

DEDICATION: We James S. Carr and Emma C Carr his wife as proprietors have surveyed platted and named James Carr's Plat Kalamazoo Township Kalamazoo County on Sections 17 and 8 T 2 S R 11 W Michigan and dedicated fully by us the streets herein named are given to public use.

In presence of

Richard H. Elwell. — James S. Carr (LS)

H Van Horn — Mrs Emma C Carr (LS)

State of Michigan, County of Kalamazoo ss. On this 14th day of January 1914 before me a Notary Public in and for said County personally came the above named James S Carr and Emma C Carr his wife known to me to be the persons who executed this plat and acknowledged the same to be their free act and deed

Samuel H Vanhorn
My commission expires Sept. 18. 1916 Notary Public.

State of Michigan, County of Kalamazoo ss. I hereby certify that all taxes have been paid on James Carr's Plat and that there are no tax titles or liens obtained by the state or individuals during five years prior to date hereof.

Geo. W. Lawrence
Kalamazoo County Treas.

Approved by Township of Kalamazoo this 14th day of January 1914

D. J. Schlobohm Chairman
Allen M. Nichols Clerk

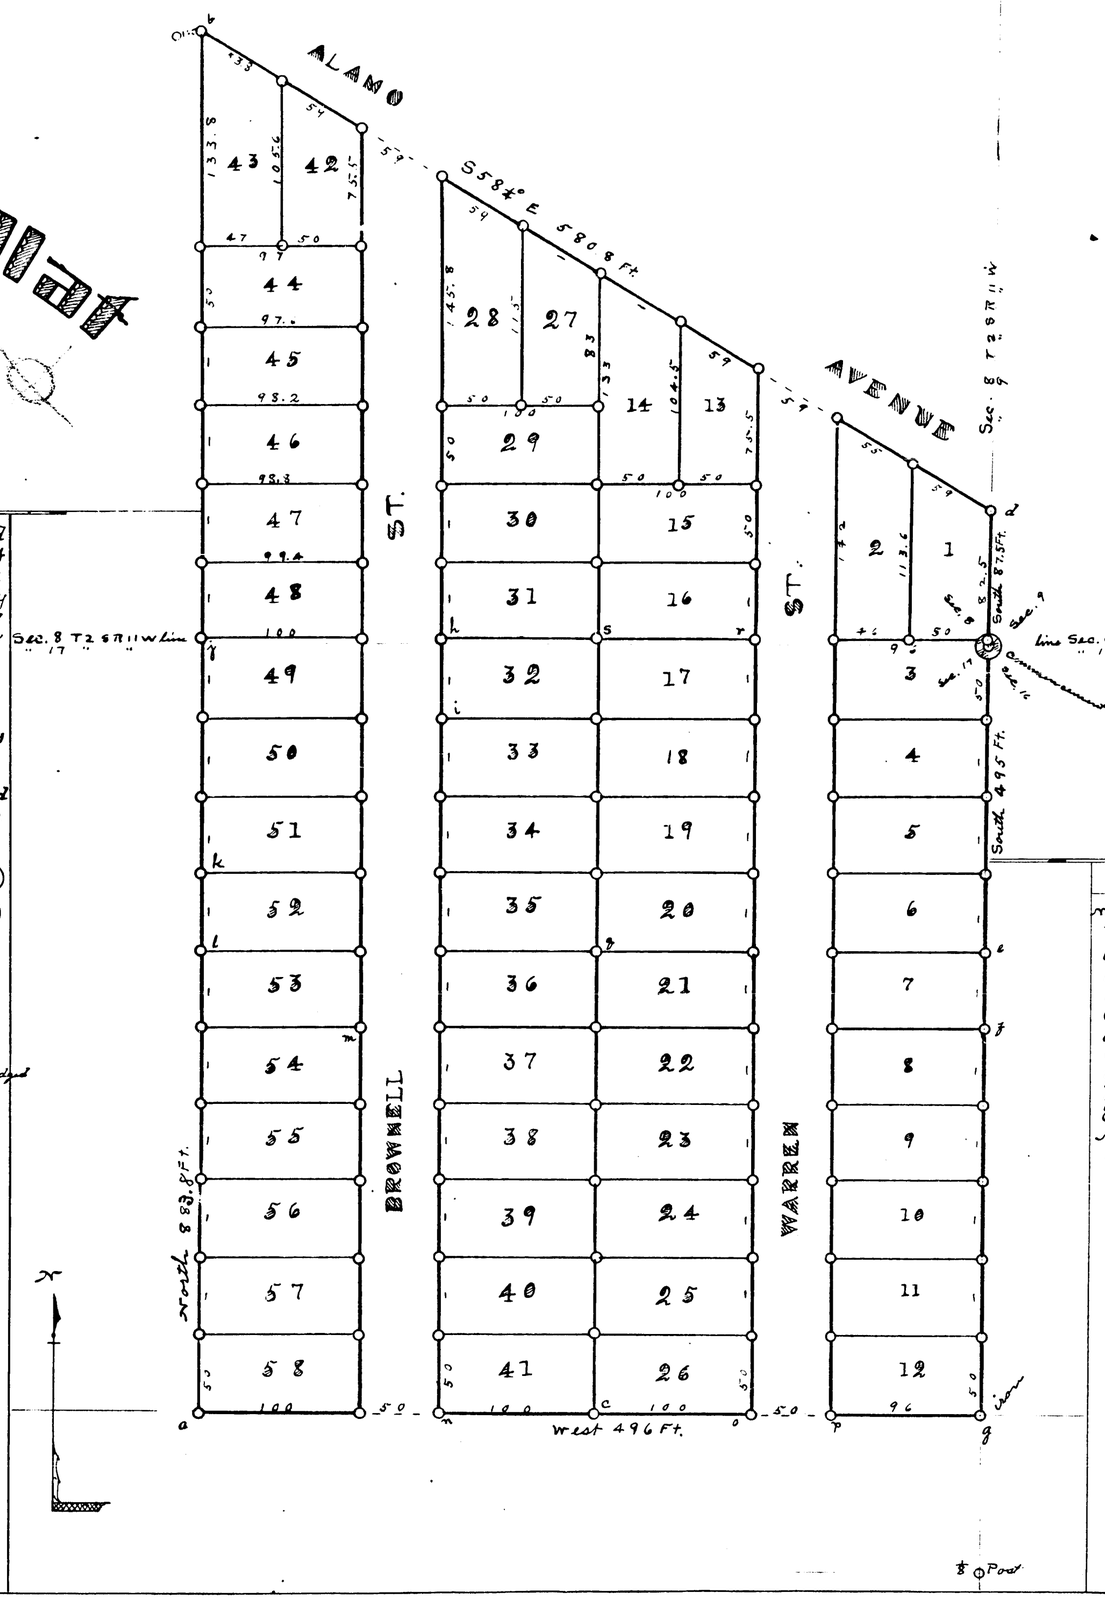

Filed for record ... Jan 16 1914 ... Geo. L. Hauser ... County Register of Deeds.

Filed for record ... Jan 16 1914 ... Geo. L. Hauser ... County Register of Deeds.

Monuments

N & C	Sec. 17 Marble 36"x6"x6" iron below		Ft.
⅛ P	at South Hickory 8 S 65 E	2	"
a	Sugar 20 N 70? W	2	"
b	Maple 6 S 45? W	18	"
..	Basswood 3 N 70? W	23	"
c	Sugar 14 W 1 N	21.4	"
d	" 3 N 58½ W	14.5	"
e	Basswood 8 N 5 E	13.5	"
f	Chetty 12 N 45 W	1	"
g	iron of former survey in field		
o	iron 20" x ⅞" at all lot corners		
All	dimensions are in feet and decimals thereof		
h	Cherry 12 S 40 W	14½	"
i	Mulberry 14 S 45 W	3	"
j	Plum 8 N 45 E	18.8	"
k	Pear 6 East	22.2	"
l	Choke Cherry 2 N	1	"
m	Apple 20 S 45 W	15.8	"
n	Sugar 12 E 1 N	23½	"
o	Apple 8 S 40 W	21.4	"
p	" 8 S 30 W	17	"
q	" 14 S 42 W	13.7	"
r	Pear 7 S 40 W	17.2	"
s	" 9 S 60½ E	26.8	"

I hereby certify the plat hereon delineated is a correct one and permanent monuments of iron 20"x⅞" are planted at all points marked o at all angles of the plat boundaries and intersections of streets.

E Strong Surveyor

13257