


70

OF
CRAWFORD AVE. AND BETWEENFORT ST.
AND

SCALE: 1 INCH = 50 FT.

Deputy Auditor General.

100 FT. W.D.

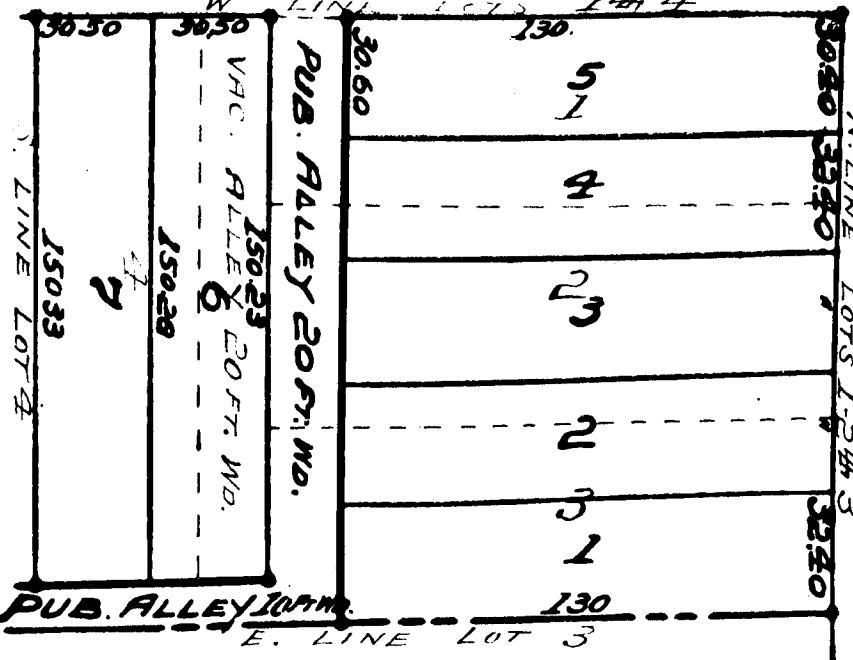

Quella M. Spence
 George D. Smith.
 Madel A. Smith.
 Charles W. Smith.
 Grace S. Smith.
 Albert A. Smith.
 Lettie D. Smith.

100

William C. Strong.
Providence, R. I.

20.00

P. P. Buckley

J. S. Kautley
Registrar of Deeds.
Cambridge.

22

W. P. Kelly, Register of Deeds.
William C. King, Burroughs.

My commission expires Oct. 27, 1907.
L.S.S.

2200 S. Smith Street
 Los Angeles, Calif.
 My commission expires June 9, 1908.

20

MINISTER OF TREASURY OFFICE }
WATERLOO COURT, }
17. The instrument was received for record this
17. day of February, 1884, at 11 o'clock
of the day, and recorded in Lib. 23
of the day, as proper certificate was
furnished in compliance with Sect. 130, of Statute
Bill No. 149, File 212, Act of 1883.


C. J. Manning
Deputy of Deans

A circular stamp with the words "VILLAGE SEAL" curved along the top inner edge and "GURDASPUR" curved along the bottom inner edge. A horizontal line bisects the circle.

70910

AND

Filed in Auditor General's Dep't
APR 13 1910

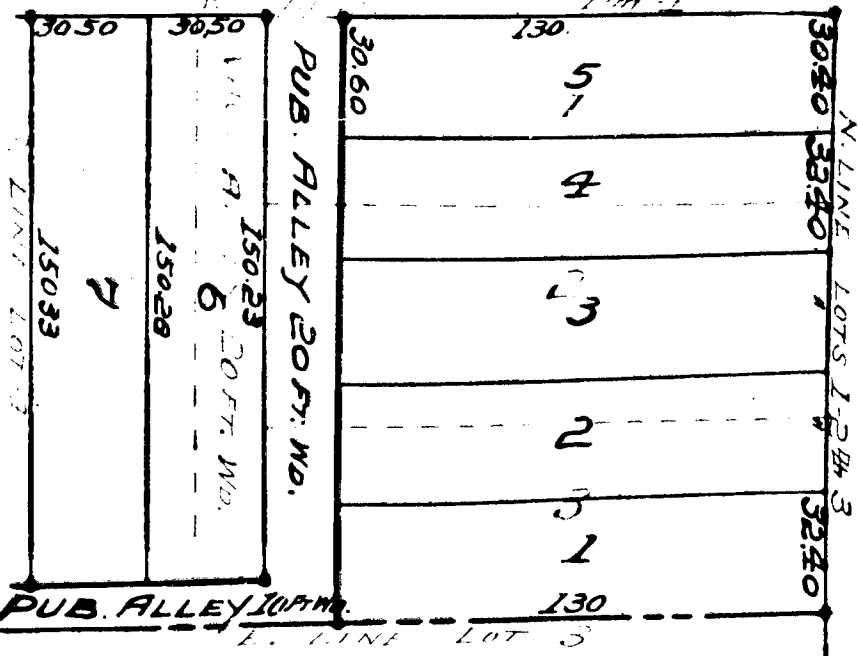

Quelle m. Haver.
 George D. Hunt.
 Madeline H. Hunt.
 Charles W. Hunt.
 Grace D. Hunt.
 Albert A. Hunt.
 Nettie C. Hunt.

On the, the 24th day of February, 1905, the

Received of the Treasurer of the
 The Farmers' Co. of the
 County of ...
 the sum of ...

P. P. Buckley

Regist. of Books.
Chicago.

W. P. Kelly, Register of Deeds.
William C. King, Surgeon.

Charles D. Smith, National
Board of Los Angeles, Calif.
My commission expires June 9, 1908.

W. H. Burdett.
William Clark.

The instrument was prepared for FANNY
 MARY M. HARRIS at 12
 1/2 on page 89, as proper certificate was
 filed in incoming office with Sec. 165, of Shreveport
 La. and 100, of Dallas at 1886.
 D. H. Buckley

The instrument was prepared for FANNY
 MARY M. HARRIS at 12
 1/2 on page 89, as proper certificate was
 filed in incoming office with Sec. 165, of Shreveport
 La. and 100, of Dallas at 1886.
 D. H. Buckley

A circular stamp with the words "VILLAGE SEAL" curved along the top inner edge and "CHER" curved along the bottom inner edge. A horizontal line passes through the center of the stamp.

By Councilman Rogell:
Resolved, That all of Reissman Avenue, 50 feet wide, between Rademacher and Crawford Streets, as platted in J. I. Turnbull's Subdivision of the Northerly 397.00 feet of Lots 58, 59 and 60 of Crawford's Fort Tract, P.C. 268, City of Detroit, Wayne County, Michigan, as recorded in Liber 24, Page 87 of Plats, Wayne County Records, lying south of and adjoining the southerly line of Lots 17 to 33, both inclusive, and north of and adjoining the northerly line of Lots 34 to 50, both inclusive, all of the above-mentioned subdivision; also

All of the east-west public alley, 20 feet wide, south of Fort Street between Rademacher and Crawford Streets, as platted in J. I. Turnbull's Subdivision of the Northerly 397.00 feet of Lots 58, 59 and 60 of Crawford's Fort Tract, P.C. 268, City of Detroit, Wayne County, Michigan, as recorded in Liber 24, Page 87 of Plats, Wayne County Records, lying south of and adjoining the southerly line of Lots 17 to 33, both inclusive, all of the above-mentioned subdivision; also

All of the east-west public alley, 20 feet wide, east of Crawford Street and south of Fort Street, which was dedicated for alley purposes on March 21, 1933, J.C.C. Page 416 and on February

6, 1945, J.C.C. Page 278, being in fact the south 20.00 feet of the north 27.00 feet of Lot 8 of Kurth's Subdivision of Lot 61 of Crawford's Subdivision of the Fort Tract, P.C. 268, City of Detroit, Wayne County, Michigan, as recorded in Liber 10, Page 5 of Plats, Wayne County Records; also

All that part of the north-south public alley, 10 feet wide, east of Crawford Street and south of Fort Street, as platted in Kurth's Subdivision of Lot 61 of Crawford's Subdivision of the Fort Tract, P.C. 268, City of Detroit, Wayne County, Michigan, as recorded in Liber 10, Page 5 of Plats, Wayne County Records, lying east of and adjoining the easterly line of Lots 5, 6 and 7 and east of and adjoining the easterly line of the northerly 27.00 feet of Lot 8, all of the above-mentioned subdivision; also

All that part of the north-south public alley, 10 feet wide, east of Crawford Street and south of Fort Street, as platted in Kurth's Subdivision of Lot 61 of Crawford's Subdivision of the Fort Tract, City of Detroit, Wayne County, Michigan, as recorded in Liber 23, Page 89 of Plats, Wayne County Records, lying east of and adjoining the easterly line of Lots 6 and 7 of the above-mentioned subdivision.

Be and the same are hereby vacated as a public street and alleys to become a part and parcel of the adjoining property; and further

Resolved, That the sewer easements in the vacated north-south alley, 10 feet wide, east of Crawford Street and south of Fort Street, which was reserved in the vacating resolutions of October 5, 1926, J.C.C. Pages 3020-3021, February 14, 1933, J.C.C. Page 200, and January 9, 1945, J.C.C. Page 75, be and the same are hereby rescinded; and further

Resolved, That at any time in the future the removal of the paved street and alley returns at the entrances to the street and alleys to be vacated becomes necessary, the entire cost of such removal shall be borne by the General Motors Corporation, their heirs, executors, administrators or assigns.

Adopted as follows:
Yeas—Councilmen Beck, Brickley, Connor, Poindexter, Ravitz, Rogell, Van Antwerp, Wierzbicki and President Carey—9.
Nays—None.

STATE OF MICHIGAN)
CITY OF DETROIT) ss.

I, THOMAS D. LEADBETTER, CITY CLERK of the City of Detroit, do hereby certify that the annexed paper is a True Copy of a Resolution

adopted by the Common Council on 3-30-65

and approved by the Mayor on 4-6-65

as appears from the Journal of said Common Council, on file in my office.

IN WITNESS WHEREOF, I have hereunto set my hand and affixed the Corporate Seal of said City, at Detroit, on

4-26-65

Thomas D. Leadbetter

City Clerk

Forward to Auditor General Lansing
APPROVED IN JCC OF MARCH 30, 1965.


PETITION NO. 8789
GENERAL MOTORS
CORPORATION

REQUESTED
VACATIONS

KURTH'S SUBN.
J.I. TURNBULL'S SUBN
KURTH'S RESUB.
SCALE 1" = 100'
TOPO NO. 11

FORT ST 100 FT. WD.

CRAWFORD ST. 66 FT. WD.

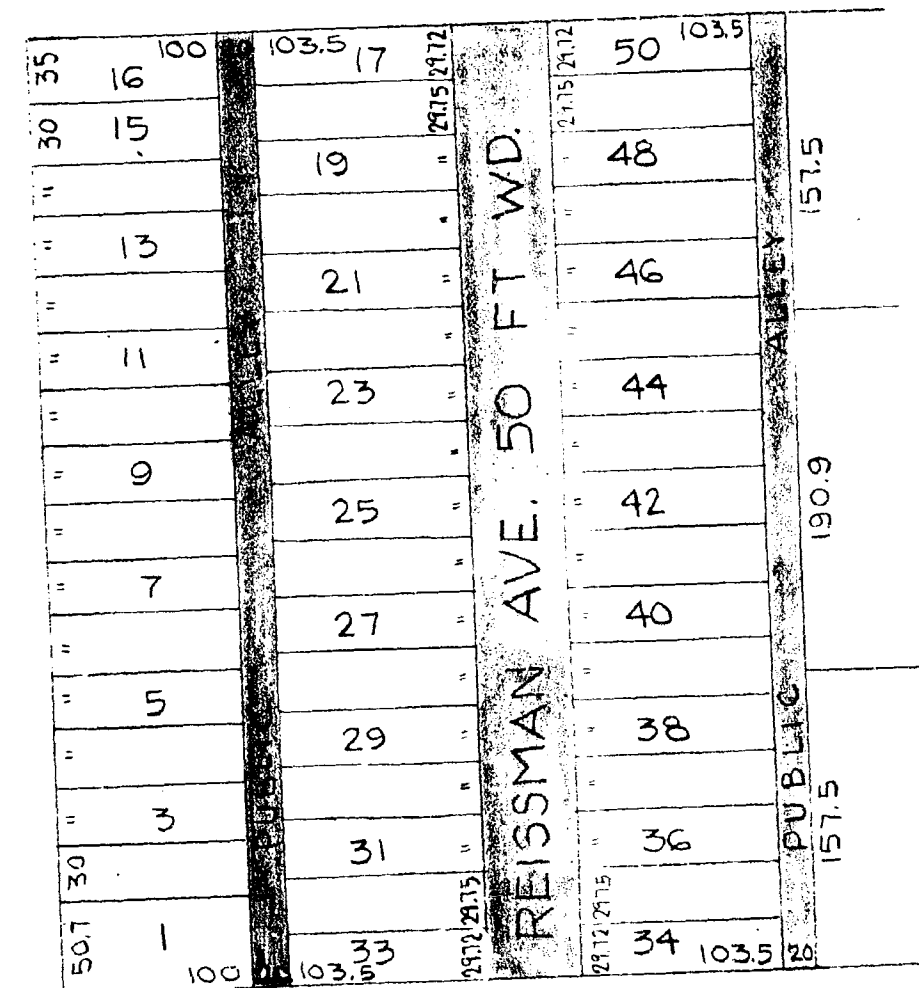

RADEMACHER ST. 66 FT. WD.

FOR OFFICE USE ONLY

B				
A				
REVISIONS				
DRAWN BY	APPROVED			
TRACED BY	APPROVED			
CHECKED	APPROVED			
CITY ENGINEER				

REQUESTED VACATION OF
REISSMAN BETWEEN
RADEMACHER AND
CRAWFORD AVES. AND
THE E-W ALLEYS N&S
THERE OF. ALSO THE L-
SHAPED ALLEY S. OF FORT
AND E. OF CRAWFORD.

CITY OF DETROIT
Dept. of Public Works
City Engineers Office

Job No. MO 1-1

Drwg. No. X-2321

Date 10-27-64