


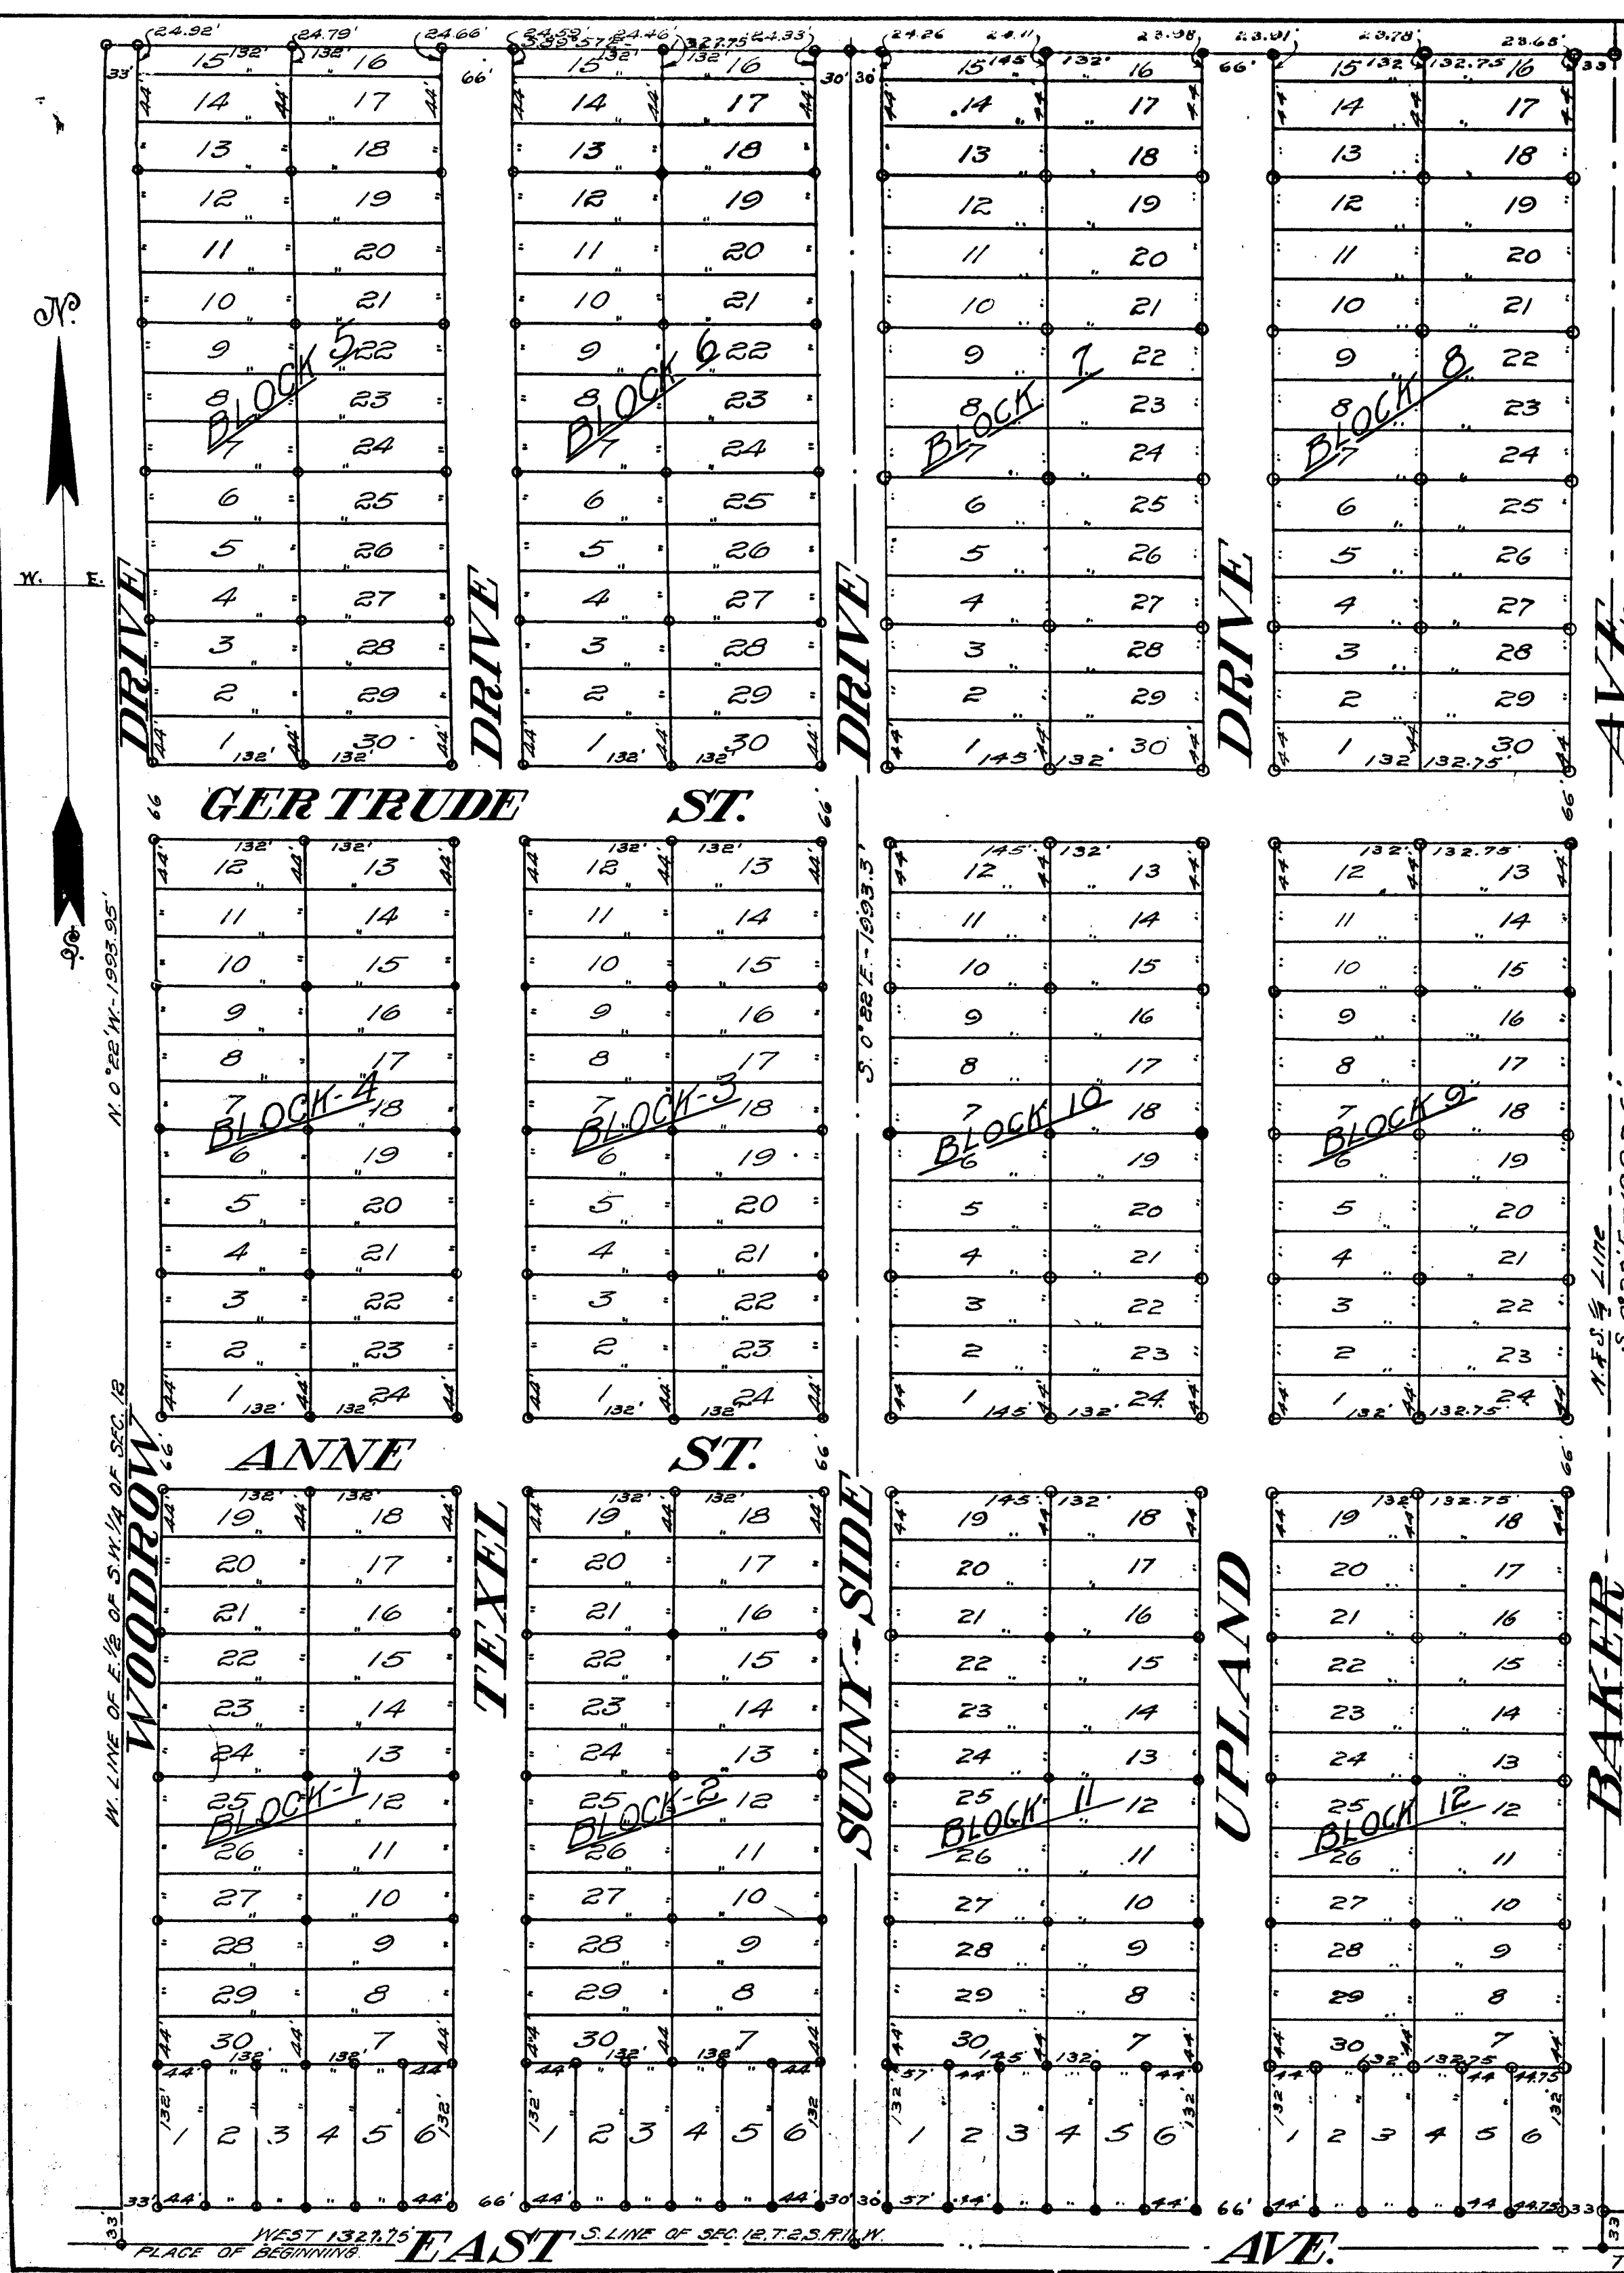

Examined and Approved
1914
Geo. L. House
County Auditor


PLAT OF EAST LAWN

Kalamazoo Township, Kalamazoo County,
State of Michigan

SURVEY BY

MICHIGAN ENGINEERING COMPANY
KALAMAZOO, MICHIGAN

Scale 120 feet per inch

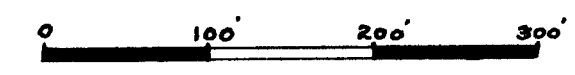

DESCRIPTION OF LAND PLATTED

The land embraced in the annexed plat is located in the east 1/4 of the S. W. 1/4 of section 12 T. 2, S. R. 11 W. and is more particularly described as follows: Beginning at the S. W. corner of the E. 1/4 of S. W. 1/4 of section 12 T. 2, S. R. 11 W. and running thence N. 0° 22' W., along the west line of said E. 1/4 of S. W. 1/4 of said section, 1993.95 feet; thence S. 89° 57' E. 1327.75 feet to the N. and S. 1/4 line of said section; thence S. 0° 22' E., along said N. and S. 1/4 line, 1992.6 feet to the south 1/4 post of said section; thence west 1827.75 feet to the place of beginning.

SURVEYOR'S CERTIFICATE

I hereby certify that the plat hereon delineated is a correct one, and that permanent monuments consisting of iron rods 1/2 inch in diameter and 24 inches long, have been placed at all points marked thus (o) as thereon shown, at all angles in the boundaries of the land platted and at the intersections of all streets and drives.

Geo. C. Whiston
Surveyor.

DEDICATION

KNOW ALL MEN BY THESE PRESENTS, that we, John den Bleyker and Hannah Anna den Bleyker, his wife, as proprietors, have caused the land embraced in the annexed plat to be surveyed, laid out and platted, to be known as the plat of EAST LAWN, Kalamazoo Township, Kalamazoo County, State of Michigan, and that the streets, drives and avenues are hereby dedicated to the public.

Witnessed by

John den Bleyker (L. S.)
Hannah Anna den Bleyker (L. S.)

STATE OF MICHIGAN
COUNTY OF KALAMAZOO

On this 29th day of August, A. D., 1914, before me appeared John den Bleyker and Hannah Anna den Bleyker, his wife, to me personally known, who being by me duly sworn, acknowledged the above instrument to be their free act and deed.

My commission expires July 29th 1917.
Notary Public, Kalamazoo County, Mich.

TOWNSHIP OF KALAMAZOO
COUNTY OF KALAMAZOO
STATE OF MICHIGAN

The annexed Plat of EAST LAWN, Kalamazoo Township, Kalamazoo County, State of Michigan, was approved by the Township Board Aug 31 1914.

Peter A. Spots...
Township Clerk.

TAX CERTIFICATES

STATE OF MICHIGAN
COUNTY OF KALAMAZOO

I hereby certify that I have examined the records in my office relating to the description of lands in the Plat of EAST LAWN, Kalamazoo Township, Kalamazoo County, State of Michigan, dated Aug 29 1914 and from such examination it appears that all the taxes have been fully paid for the five years preceding said date, and that there are no tax liens or titles held by the State or individuals for five years preceding said date.


Kalamazoo, Mich. Aug 31 1914.
Geo. W. Lawrence
County Treasurer.

NOTE:—All dimensions are in feet and decimals thereof.

I hereby certify that this is a true copy of the original plat forwarded to the Auditor of the State of Michigan for recording.
SEP 2 1914
Geo. L. House
County Auditor

Filed in Auditor General's Office
SEP 4 1914
Geo. L. House
Deputy Auditor General

13260

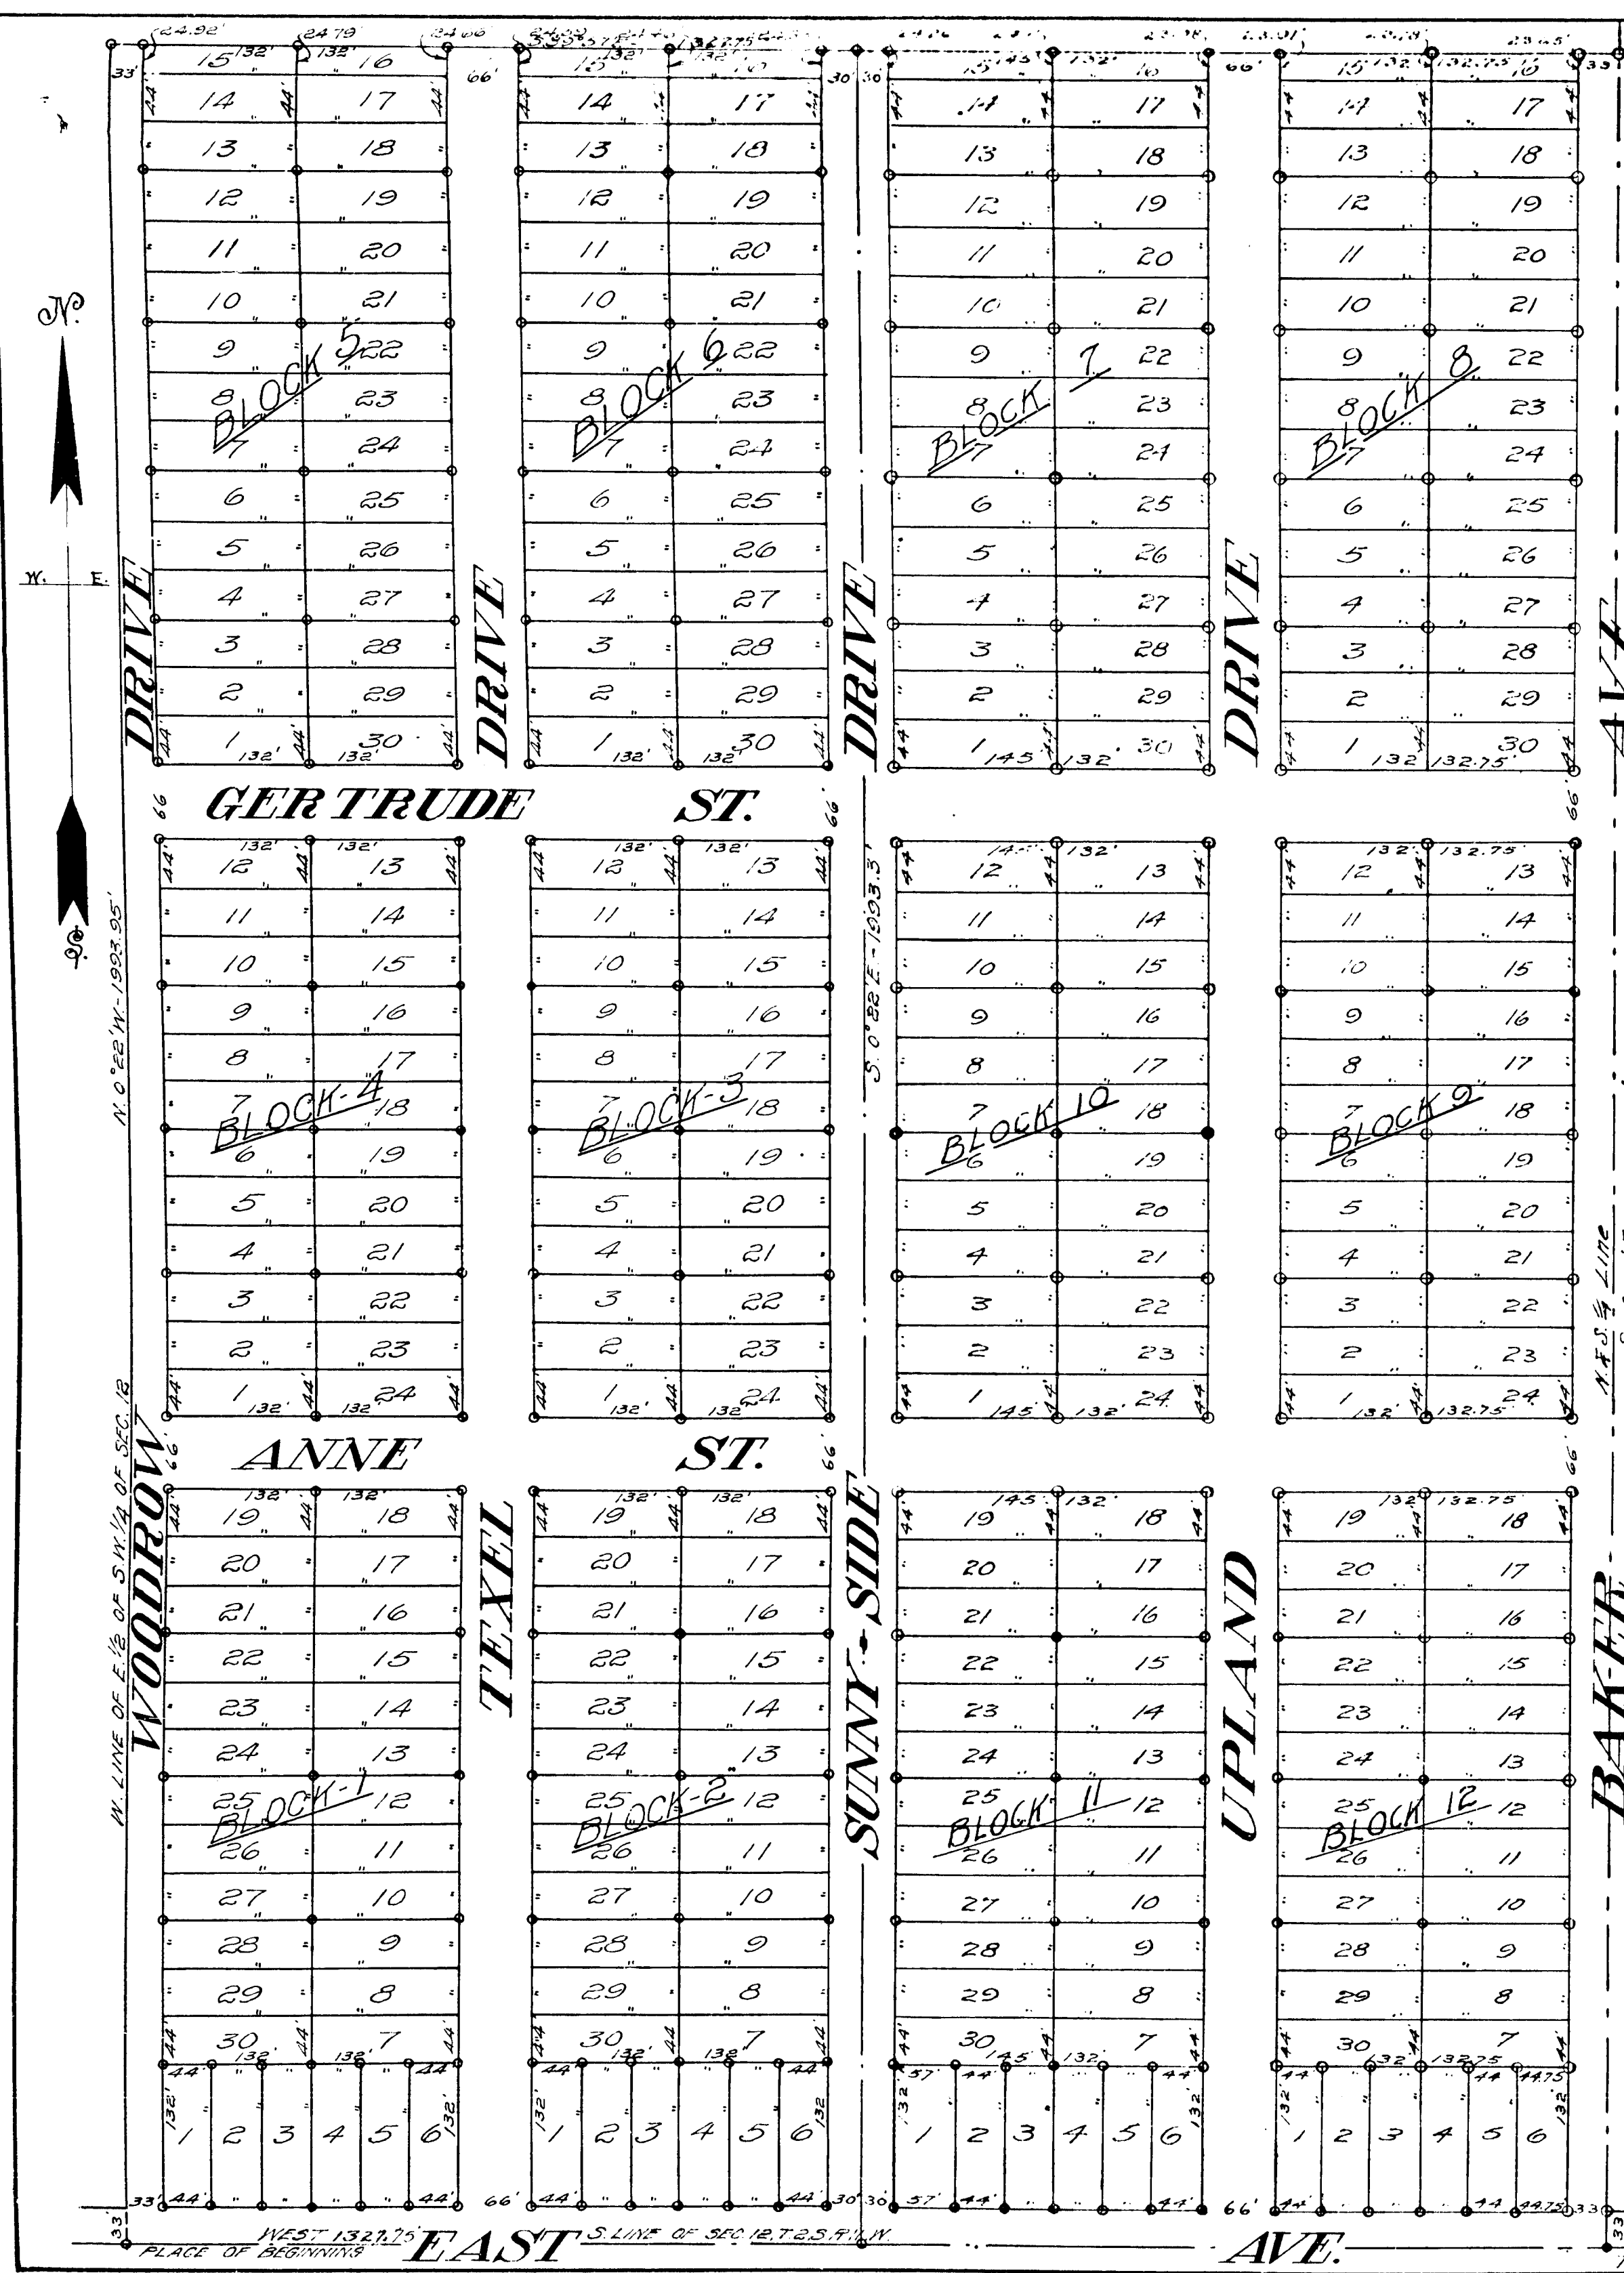

Geo. L. House
Kalamazoo
East Lawn
Sept 17, 1914
Geo. L. House

PLAT OF
EAST LAWN

Kalamazoo Township, Kalamazoo County,
State of Michigan

SURVEY BY
MICHIGAN ENGINEERING COMPANY
KALAMAZOO, MICHIGAN

Scale 120 feet per inch
0 100 200 300

DESCRIPTION OF LAND PLATTED

The land embraced in the annexed plat is located in the east 1/4 of the S. W. 1/4 of section 12 T. 2, S. R. 11 W. and is more particularly described as follows: Beginning at the S. W. corner of the E. 1/4 of S. W. 1/4 of section 12 T. 2, S. R. 11 W. and running thence N. 0° 22' W., along the west line of said E. 1/4 of S. W. 1/4 of said section, 1993.95 feet; thence S. 89° 57' E. 1827.75 feet to the N. and S. 1/4 line of said section; thence S. 0° 22' E., along said N. and S. 1/4 line, 1992.6 feet to the south 1/4 post of said section; thence west 1827.75 feet to the place of beginning.

SURVEYOR'S CERTIFICATE

I hereby certify that the plat hereon delineated is a correct one, and that permanent monuments consisting of iron rods 1/2 inch in diameter and 24 inches long, have been placed at all points marked thus (o) as thereon shown, at all angles in the boundaries of the land platted and at the intersections of all streets and drives.

Geo. C. Whiston
Surveyor.

DEDICATION

KNOW ALL MEN BY THESE PRESENTS, that we, John den Bleyker and Hannah Anna den Bleyker, his wife, as proprietors, have caused the land embraced in the annexed plat to be surveyed, laid out and platted, to be known as the plat of EAST LAWN, Kalamazoo Township, Kalamazoo County, State of Michigan, and that the streets, drives and avenues are hereby dedicated to the public.

Witnessed by
John den Bleyker (L. S.)
Hannah Anna den Bleyker (L. S.)
STATE OF MICHIGAN }
COUNTY OF KALAMAZOO } ss.

On this 29th day of August, A. D., 1914, before me appeared John den Bleyker and Hannah Anna den Bleyker, his wife, to me personally known, who being by me duly sworn, acknowledged the above instrument to be their free act and deed.

My commission expires 29th Sept 1917
John den Bleyker
Notary Public, Kalamazoo County, Mich.

The annexed Plat of EAST LAWN, Kalamazoo Township, Kalamazoo County, State of Michigan, was approved by the Township Board Aug 31 1914.

John A. Post
Township Clerk.

TAX CERTIFICATES

STATE OF MICHIGAN }
COUNTY OF KALAMAZOO } ss.
I hereby certify that I have examined the records in my office relating to the description of lands in the Plat of EAST LAWN, Kalamazoo Township, Kalamazoo County, State of Michigan, dated Aug 29 1914 and from such examination it appears that all the taxes have been fully paid for the five years preceding said date, and that there are no tax liens or titles held by the State or individuals for five years preceding said date.
Kalamazoo, Mich. Aug 31 1914.
Geo. M. Lawrence
County Treasurer.

NOTE:—All dimensions are in feet and decimals thereof.

SEP 2 1914
Geo. L. House
SEP 4 1914
Geo. L. House

13260