13261

Examined and Approved
SEP 17 1914
Geo L Hauser
Deputy Auditor General.

Filed in Auditor General's Dep't
SEP 21 1914
Geo. L. Hauser
Deputy Auditor General.

COPY
REGISTER'S OFFICE,
Kalamazoo COUNTY, } ss.
PLAT OF
Summer Home Park
WAS RECEIVED THIS 18th DAY OF
Sept A. D. 1914 AT 1 O'CLOCK
P. M. IN LIBER 8 OF Plats
ON PAGES 56
T. W. Ford
REGISTER OF DEEDS.

PLAT OF SUMMER · HOME · PARK.

SECTION 25 - PORTAGE TOWNSHIP - KALAMAZOO COUNTY - STATE OF MICHIGAN.

I hereby certify that the above is a true copy of the PLAT forwarded for Record in the Register of Deeds for Kalamazoo County, Michigan.
Entered SEP 17 1914
Geo. L. Hauser
Deputy Auditor General.

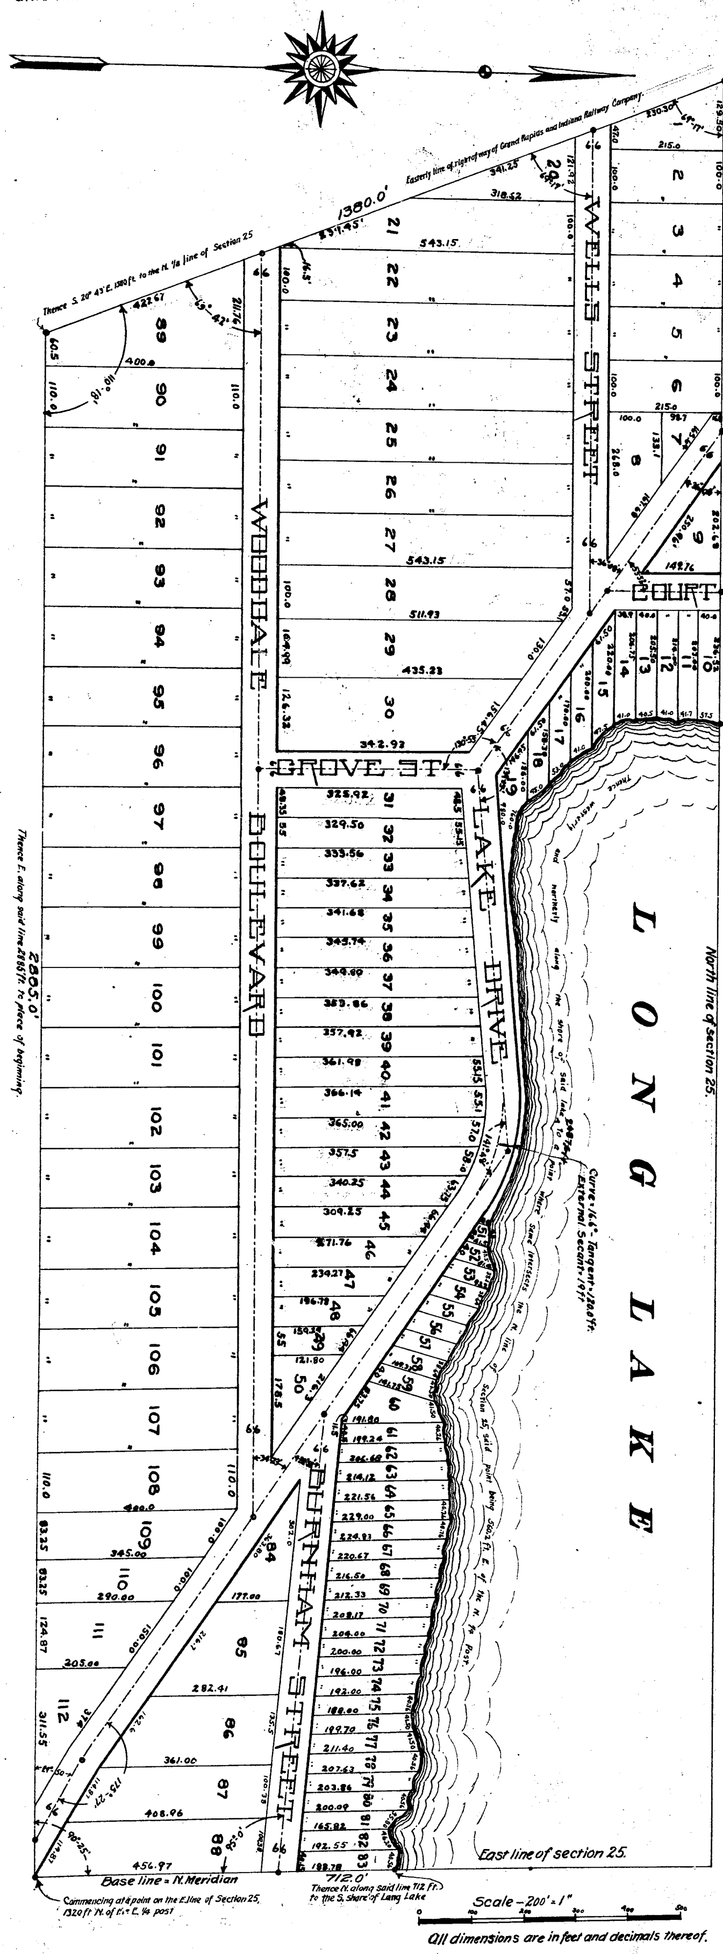

DEDICATION.

KNOW ALL MEN BY THESE PRESENTS, That we, Wells N. Adams and Oscar E. Burnham, proprietors, and Gertrude I. Adams and Cora B Burnham, their wives, have caused the land in the annexed plat to be surveyed, laid out, and platted, to be known as Summer Home Park, and that the streets and alleys as shown on said plat are hereby dedicated to the use of the public.

SIGNED AND SEALED IN THE PRESENCE OF
Albert Newkirk
Dan J. Albertson

Wells N. Adams [L.S.]
Gertrude I Adams [L.S.]
Oscar E. Burnham [L.S.]
Cora B Burnham [L.S.]

STATE OF MICHIGAN } ss.
County of Kalamazoo }

On this first day of July 1914 before me, a Notary Public in and for said county, personally came the above named WELLS N. ADAMS and OSCAR E. BURNHAM, and GERTRUDE I. ADAMS and CORA B BURNHAM, their wives, known to me to be the persons who executed the above dedication, and acknowledged the same to be their free act and deed.

Dan J Albertson
Notary Public Kalamazoo Co, Michigan.
My commision expires Oct 21, 1916

DESCRIPTION OF LAND PLATTED

The land embraced in the annexed plat of Summer Home Park is contained within the limits of Section 25 of Portage Township, Kalamazoo County, Michigan, and is described as follows; Commencing at a point on the East line of section 25, 1320 ft. North of the East 1/4 (one-quarter) post, thence North along said line 712.0 ft to the South shore of Long Lake, thence westerly and northerly along the shore of said lake to a point where same intersects the North line of section 25, said point being 560.2 ft. East of the North 1/4 (one-quarter) post, thene West along said North line to a point 662.4 ft. West of the North 1/4 (one-quarter) post, thence South 20° 43' E. 1380 ft. to the North 1/8 (one eighth) line of Section 25, thence East along said line 2885.0 ft to place of beginning.

SURVEYORS CERTIFICATE.

I hereby certify that the plat hereon delineated is a correct one, and that permanent monuments consisting of 3/8" by 24" round iron rods have been planted at points marked thus ⊕ as thereon shown at all angles in the boundries of the land platted, and at all intersections of streets, or streets and alleys.

Dan J Albertson Surveyor.

CERTIFICATE OF MUNICIPAL APPROVAL.

This plat was approved by the Township Board of the Township of Portage, Kalamazoo County, Michigan, at a meeting held Aug 14 1914
Peter Proseus Clerk.

COUNTY TREASURER'S TAX CERTIFICATE

Office of County Treasurer Kalamazoo County.
Kalamazoo Michigan July 7th 1914.
I HEREBY CERTIFY, That there are No tax liens or titles held by the state on the lands described below and that there Are no tax liens or titles held by induviduals for the five years preceeding the 7th day of July 1914 and that the taxes for the period of five years are paid, as shown by the records of this office.

The north fractional 1/2 of north fractional 1/2 of Section 25, Township 3 South, Range 11 West, except that part lying West of the easterly line of the right of way of the Grand Rapids & Indiana Railway Company.

Geo M Lawrence
County Treasurer

Received for Record at ____ o'clock ___ M. this ____ day of ____ 1914 and Recorded in Book ____ of Plats on page ____

Register of Deeds.

13261

Filed in Auditor General's Dep't
Geo. L. Hauser
Deputy Auditor General.

Geo L Hauser

Kalamazoo COUNTY
Summer Home Park
18th
Sept
8
Plats
56
Ellsford

PLAT OF SUMMER · HOME · PARK ·

SECTION 25 - PORTAGE TOWNSHIP - KALAMAZOO COUNTY - STATE OF MICHIGAN.

Geo L Hauser

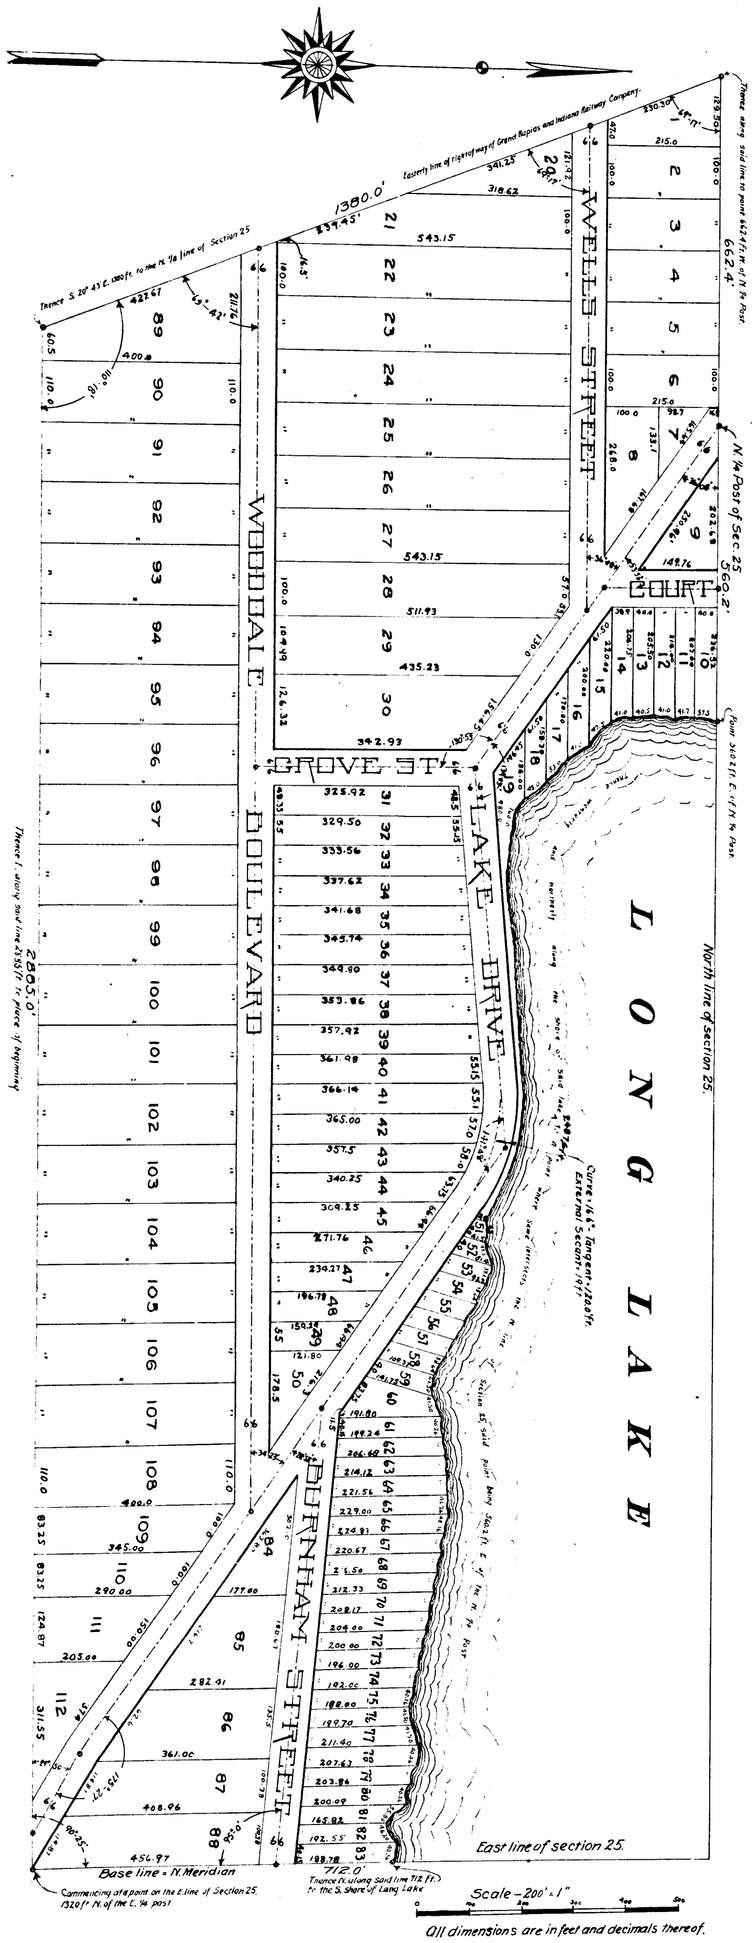

All dimensions are in feet and decimals thereof.

DEDICATION.

KNOW ALL MEN BY THESE PRESENTS, That we, Wells N. Adams and Oscar E. Burnham, proprietors, and Gertrude I. Adams and Cora B Burnham, their wives, have caused the land in the annexed plat to be surveyed, laid out, and platted, to be known as Summer Home Park, and that the streets and alleys as shown on said plat are hereby dedicated to the use of the public.

Sec. 25 Portage Township Kalamazoo County Michigan

SIGNED AND SEALED IN THE PRESENCE OF

Albert Newkirk
Dan J Albertson

Wells N Adams [L.S.]
Gertrude I Adams [L.S.]
Oscar E. Burnham [L.S.]
Cora B Burnham [L.S.]

STATE OF MICHIGAN } ss.
County of Kalamazoo }

On this first day of July 1914 before me, a Notary Public in and for said county, personally came the above named WELLS N. ADAMS and OSCAR E. BURNHAM, and GERTRUDE I. ADAMS and CORA B BURNHAM, their wives, known to me to be the persons who executed the above dedication, and acknowledged the same to be their free act and deed.

Dan J Albertson
Notary Public Kalamazoo Co., Michigan.

My commision expires Oct 21, 1916

DESCRIPTION OF LAND PLATTED

The land embraced in the annexed plat of Summer Home Park is contained within the limits of Section 25 of Portage Township, Kalamazoo County, Michigan, and is described as follows; Commencing at a point on the East line of section 25, 1320 ft. North of the East 1/4 (one-quarter) post, thence North along said line 712.0 ft to the South shore of Long Lake, thence westerly and northerly along the shore of said lake to a point where same intersects the North line of section 25, said point being 560.2 ft. East of the North 1/4 (one-quarter) post, thence West along said North line to a point 662.4 ft. West of the North 1/4 (one-quarter) post, thence South 20° 43' E. 1380 ft. to the North 1/8 (one eighth) line of Section 25, thence East along said line 2885.0 ft to place of beginning.

SURVEYORS CERTIFICATE.

I hereby certify that the plat hereon delineated is a correct one, and that permanent monuments consisting of 3/8" by 24" round iron rods have been planted at points marked thus (•) as thereon shown at all angles in the boundries of the land platted, and at all intersections of streets, or streets and alleys.

Dan J Albertson Surveyor.

CERTIFICATE OF MUNICIPAL APPROVAL.

This plat was approved by the Township Board of the Township of Portage, Kalamazoo County, Michigan, at a meeting held Aug 14 1914

Peter Proseus Clerk.

COUNTY TREASURER'S TAX CERTIFICATE

Office of County Treasurer Kalamazoo County.
Kalamazoo Michigan July 7th 1914.

I HEREBY CERTIFY, That there are No tax liens or titles held by the state on the lands described below and that there No tax liens or titles held by induviduals for the five years preceeding the 7th day of July 1914 and that the taxes for the period of five years are paid, as shown by the records of this office.

The north fractional 1/2 of north fractional 1/2 of Section 25, Township 3 South, Range 11 West, except that part lying West of the easterly line of the right of way of the Grand Rapids & Indiana Railway Company.

Geo. M. Lawrence
County Treasurer

Received for Record at ____ o'clock ___ M. this _____ day of _____ 1914 and Recorded in Book _____ of Plats on page _____

Register of Deeds.

Copyright - www.rastro.com

CITY OF PORTAGE, MICHIGAN LIBER 916 PG 1002

Kalamazoo 13261

RESOLUTION VACATING WOODDALE BOULEVARD &
GROVE STREET IN THE PLAT OF SUMMER HOME PARK

279

Moved by Councilman Hinga

Seconded by Councilman Corstange

WHEREAS, it appears necessary and desirable to vacate Wooddale Boulevard and Grove Street in the Plat of Summer Home Park in the City of Portage, Michigan, and,

WHEREAS, after proper publication of notice and the holding of a public hearing at which those opposed and those in favor appeared and it appearing to be in the best interests of the City of Portage that said request for the vacation of said boulevard and street be granted and that the public has and will have no further need or desire for said unimproved streets or the right-of-way therefor.

NOW, THEREFORE, BE IT RESOLVED that Wooddale Boulevard and Grove Street in the Plat of Summer Home Park as recorded in Liber 8 of Plats, Page 56, Kalamazoo County Records, be and the same hereby is vacated.

BE IT FURTHER RESOLVED that the City Clerk within thirty days hereof record a certified copy of this resolution with the Kalamazoo County Register of Deeds giving the name of the plat or plats effected and send a copy of said resolution to the State Treasurer and that until so recorded this resolution have no force or effect.

YES: Hinga, Corstange, Ongley, Schuring, Stern, Duncan, Winther

NO: None

RESOLUTION ADOPTED.

Lois B. Johnson
LOIS B. JOHNSON, City Clerk

CERTIFICATION

STATE OF MICHIGAN)
) SS:
COUNTY OF KALAMAZOO)

I hereby certify that the foregoing is a true and complete copy of a resolution adopted by the City Council of the City of Portage, County of Kalamazoo, Michigan, at a regular meeting held on March 13, 1973

Lois B. Johnson
LOIS B. JOHNSON, City Clerk

STATE OF MICHIGAN
COUNTY OF KALAMAZOO
SS
MAR 30 3 06 PM '73
REGISTER OF DEEDS

ClibPDF - www.fastio.com

NOUGGLES STREET

2720'

LONG LAKE

COURT - ST.

WELLS ST.
(Unimproved)

LONG LAKE DRIVE

LAKE DRIVE (Vacated)

GROVE STREET
(Unimproved)

BURNHAM STREET

WOODDALE BOULEVARD (Unimproved)

SUMNER HOME PARK

LONG LAKE DRIVE

SPRINKLE ROAD

13261

ClibPDF - www.fastio.com