

La Paz

La Paz

On Section 18 T 25 R 10 W Michigan

Seale 132 Ft. to 1 inch

The land embraced in the answered plat of
 Pickard Plat Comstock Township, Kalamazoo County
 on Section 18 T 25 R 10 W Michigan is described as follows
 10 acres of land, $\frac{1}{2}$ in the SW $\frac{1}{4}$ of Sec. 18
 T 25 R 10 W. Commence in the east and west $\frac{1}{2}$ line
 at an iron stake set T 43.82 Ft. west of the C & P
 and running thence South 22.21 Ft. to the north
 line of Lingo in the thence 580.28 W 201.5 Ft.
 thence N 15 E 223.45 Ft. to the $\frac{1}{2}$ line. thence East
 193.4 Ft. to beginning.

Sanvered Oct. 7, 1914. I hereby certify that the plat herein delineated is a correct one and that permanent monuments consisting of iron 20 x 7 1/2" are planted at points marked O as herein shown at all angles of the boundaries of the land platted and at all intersections of streets.

Edmond Sawyer

DEED AT 1034: I know all men by three parents that we Oliver O. Pickard as proprietor and Una Pickard his wife have caused the land embraced in the amended plat to be surveyed laid out and platted to be known as Pickard Plat Comstock Township, Kalawingago County in section 18 T 25 R 10 W Michigan and that the abjects and allegs as shown on said plat are hereby dedicated to the use of the public.

Signed and sealed in presence of

Geo. Stephen	Oliver O. Pickard
W. E. Buckingham	Una Pickard

STATE OF MICHIGAN ss. the 14th day of December 1914
 County of Kalamazoo before me a Notary Public in and for said county personally
 came the above named Oliver O. Richard and Una
 Richard his wife known to me to be the persons who
 executed the above declaration and acknowledged the
 same to be their free act and deed.


George T. Stephens,
Notary Public,
My Commission Expires Jan'y 4, 1917.

State of Michigan
County of Calhoun

ss. I hereby certify that there are now
and that there are no tax liens or titles held by
individuals on said land for the five years prece-
ding the 17 day of December 1914 and that the taxes for
said period of five years are paid as shown by the
records of this office. Geo. W. Lawrence
Calhoun County Treasurer.

This plat was approved by the Township Board of the Township of Conestock at a meeting held at Galburg N.H. in said Township on the 13th day of Jan'y 1915.

Frank W. Strong
acting Chairman of Board
Frank. P. Mulhenderg.
Cp. Clerk.

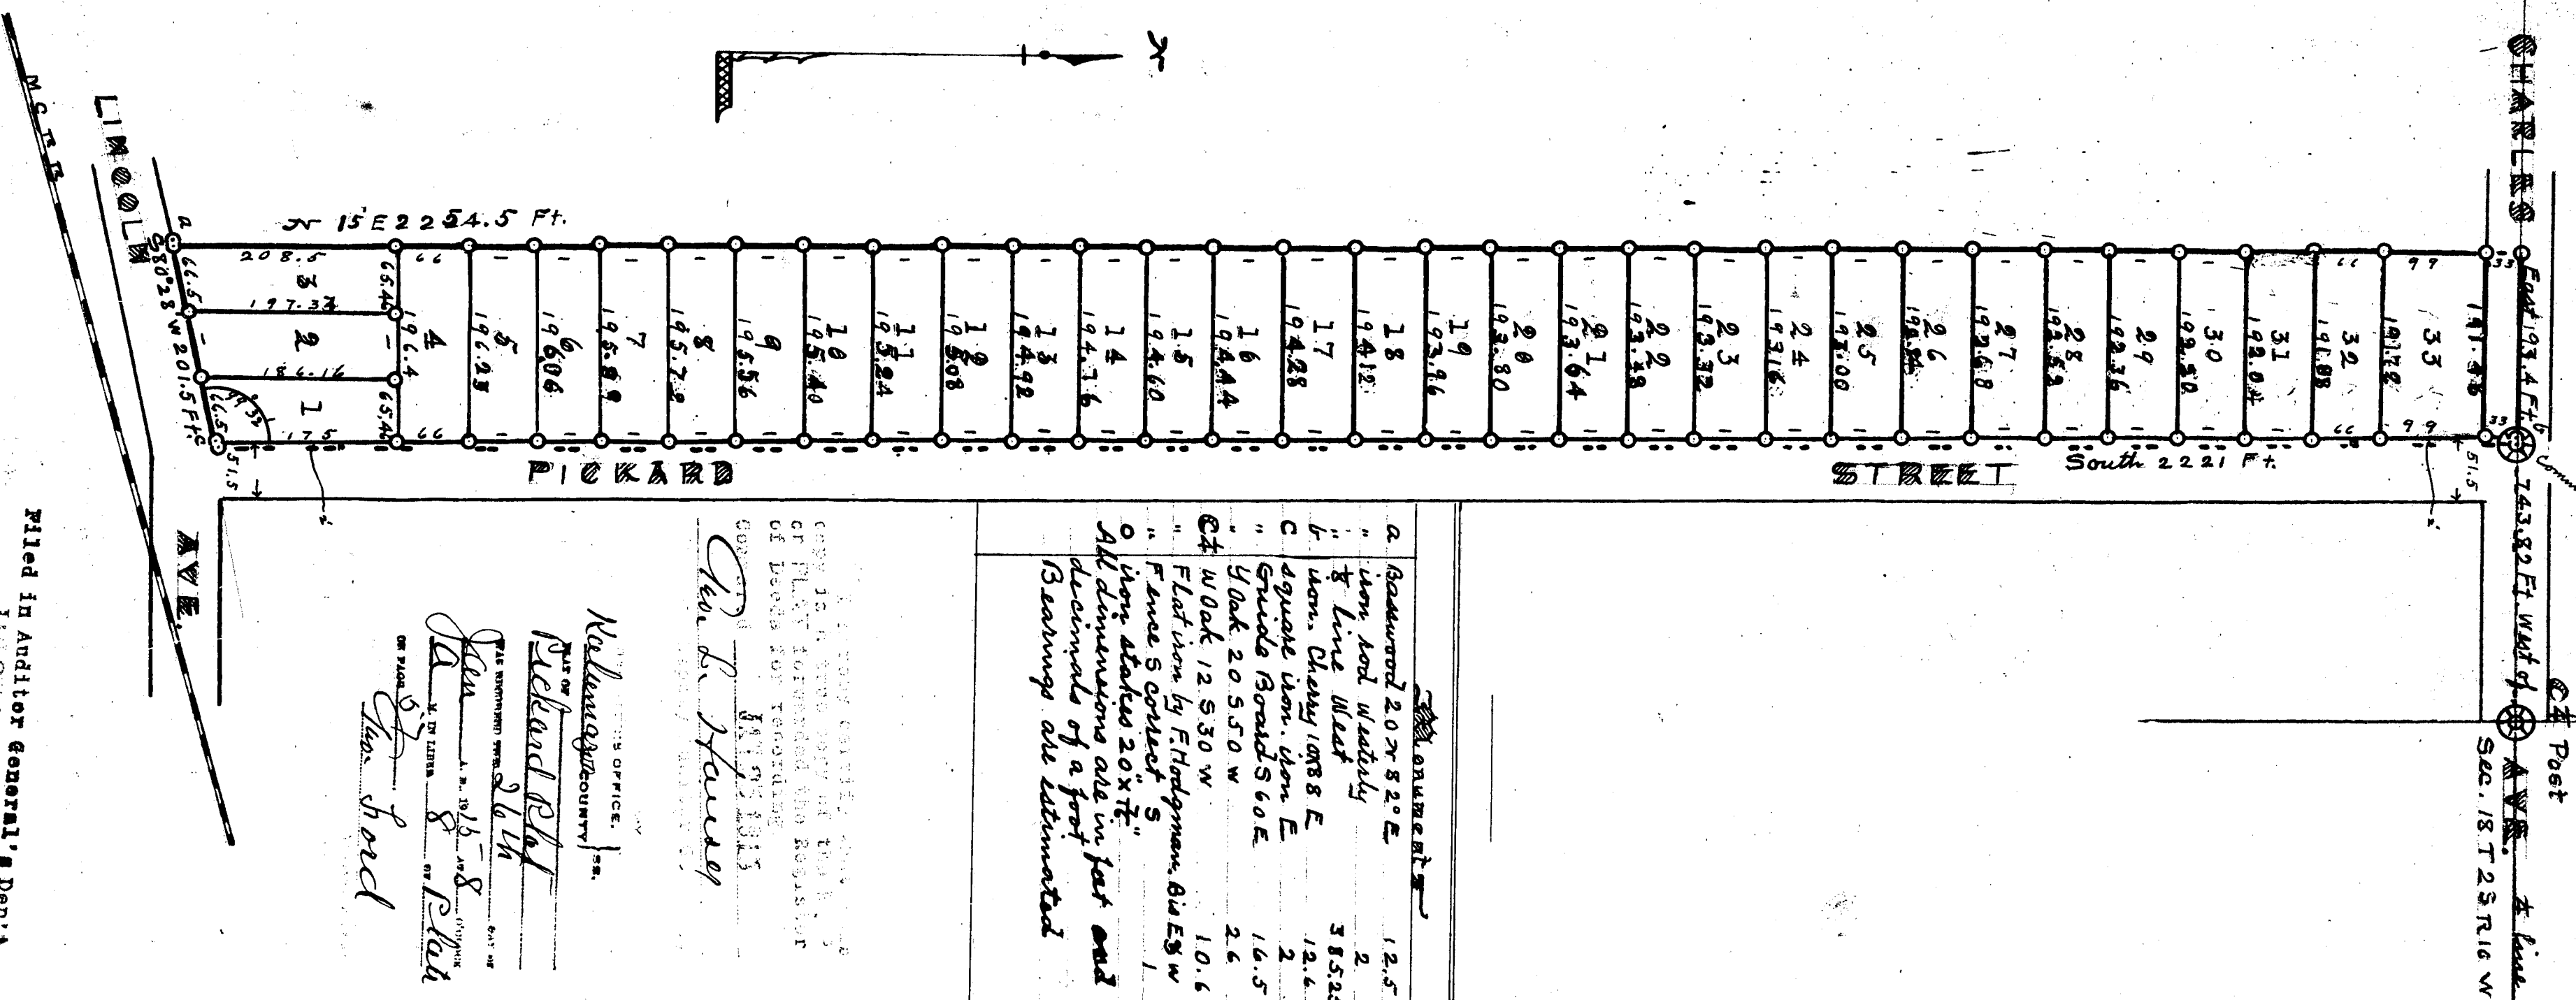

See Statutes

Pickard Plat

Constock Township
of Kalamazoo County

Section 18 T 25 R 10 W Michigan

Scale 1/32 Ft. to 1 inch



DESCRIPTION: The land embraced in the answered plat of Pickard Plat Constock Township Kalamazoo County on Section 18 T 25 R 10 W Michigan is described as follows: Beginning 10 acres of land. Line 1 in the S W 1/4 of Sec. 18 T 25 R 10 W. Commence Line 1 on the east and west 1/2 line at an iron stake set 743.82 Ft. west of the C & P Post line of Limpsin Ave. thence 22.21 Ft. to the north. thence 15 E 22 54.5 Ft. to the 1/2 line. thence East 193.4 Ft. to beginning.

SURVEYED Oct. 7, 1914. I hereby certify that the plat herein delineated is a correct one and that permanent monuments consisting of iron 20 x 7 1/2 are planted at points marked on as herein shown at all angles of the boundaries of the land platted and at all intersections of streets. Edw. Thompson

WITNESSETH: I know all men by these presents that we Oliver O. Pickard as proprietor and Lura Pickard his wife have caused the land embraced in the answered plat to be surveyed laid out and platted to be known as Pickard Plat Constock Township Kalamazoo County on section 18 T 25 R 10 W Michigan and that the abovesaid and alleys as shown on said plat are signed and sealed in presence of


Geo. O. Thompson Oliver O. Pickard
W. E. Buckingham Lura Pickard

STATE OF MICHIGAN On this 16th day of December 1914 before me a Notary Public in and for said county personally came the above named Oliver O. Pickard and Lura Pickard his wife known to me to be the persons who executed the above dedication and acknowledged the same to be their free act and deed.

George O. Thompson
Notary Public
My Commission Expires Jan'y 4, 1917.

STATE OF MICHIGAN Dec 17-1914
County of Kalamazoo I hereby certify that there are no liens or titles held by the state on the land described above and that there are no tax liens or titles held by individuals on said land for the five years preceding the 17 day of December 1914 and that the taxes for said period of five years are paid as shown by the records of this office. Geo. W. Lawrence
Kalamazoo County Treasurer.

This plat was approved by the Township Board of the Township of Constock at a meeting held at the Constock Mich. in said Township on the 13th day of Jan'y 1915.
Frank W. Hough
Acting Chairman of Board
Frank P. Houghland
Chas. Clark

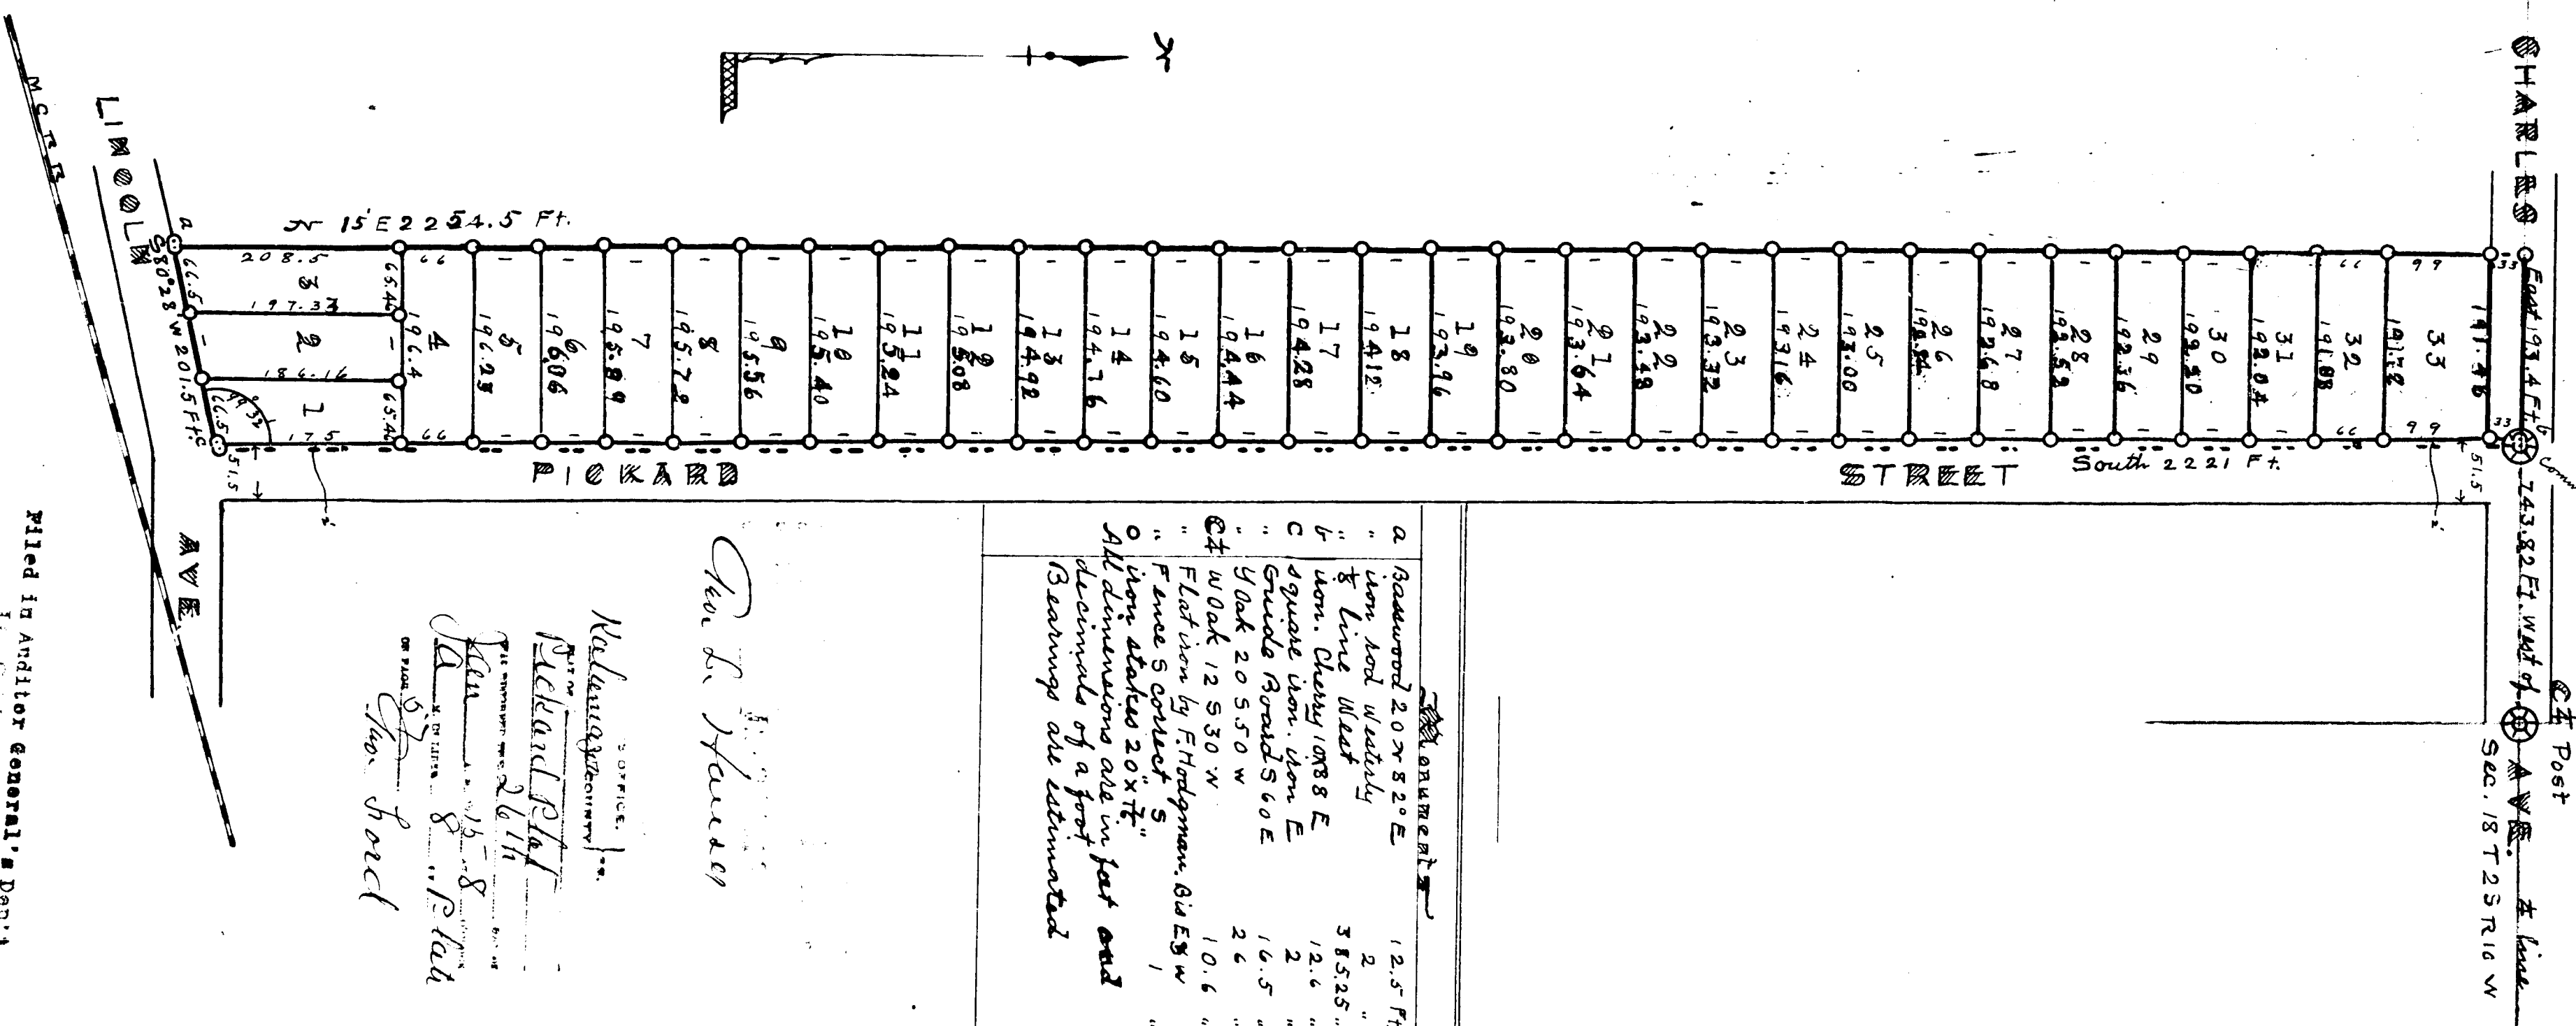

Filed in Auditor General's Dept.
Chas. A. Harey