Copy

Entered in Auditor Gen'l's Office
Dec 2-11-1916
Geo L Harris
Deputy Auditor General

13267

ASSESSOR'S PLAT OF SOUTH SIDE ANNEX

City of Kalamazoo, County of Kalamazoo, State of Michigan.

H. A. McKEE, Surveyor.

Scale 80 ft. per inch.

0 20 40 80 160 240

All dimensions given are in feet and decimals thereof.

DESCRIPTION OF LAND PLATTED.

The land embraced in the annexed plat of South Side Annex, is located in the S. E. ¼ of Section 22, T. 2, S. R. 11, W., and is more particularly described as follows:

Commencing at a point on north line of Reed Street, 33 feet north and 1429.75 feet west of the S. E. corner of said section 22, thence north 1388.8 feet, thence south 89° 31' West, 288 feet to the easterly line of the Lake Shore and Michigan Southern right-of-way; thence south 16° 41' west along easterly line of said right-of-way, 619.26 feet, thence east 202.45 feet, thence south 4°05' west 796.0 feet to the north line of Reed Street, thence east along the north line of Reed Street 320 feet to the place of beginning.

SURVEYOR'S CERTIFICATE.

I hereby certify that the plat hereon delineated is a correct one, and that permanent monuments consisting of iron rods 1½ inches by 4 feet have been planted at all angles in the boundaries of the land platted, and ½ inch by 2 feet iron rods have been planted at all intersections of streets or streets and Alleys, at all points marked thus "O."

H. A. McKee Surveyor.

DEDICATION.

KNOW ALL MEN BY THESE PRESENTS, THAT I, Edward M. Kennedy, Assessor of the City of Kalamazoo, Kalamazoo County, State of Michigan, by virtue of authority in me vested by Section 3372, Compiled Laws of 1897, having been duly authorized by the City Council, have caused the land described in the annexed plat to be surveyed, laid out and platted to be known as Assessor's Plat of South Side Annex, and the streets and alleys as shown on said plat are hereby dedicated to the use of the public.

City of Kalamazoo, Kalamazoo County, Michigan.

Witness.
A. Lenderink
Anna Anderson

Edward M Kennedy (SEAL)
Assessor of City of Kalamazoo.

ACKNOWLEDGMENT.

STATE OF MICHIGAN. } ss.
COUNTY OF KALAMAZOO. }

On this....25th.....day of...November.....A. D. 1916, before me, a Notary Public in and for said County, personally came the above named Edward M. Kennedy, Assessor of City of Kalamazoo, known to me to be the person who executed the above dedication, and acknowledged the same to be his free act and deed as such Assessor.

My commission expires Jan. 10-1920 A. E. Little

This plat was approved by the City Council of the City of Kalamazoo at a meeting held November 27th 1916

Clarence L. Miller City Clerk.

CERTIFICATE OF APPROVAL BY COUNTY BOARD.

This plat was approved on the....5th.....day of Dec.....1916

Russell Warnshuis
Judge of Probate.

Edw F Curtenius
County Clerk.

Geo. M Lawrence
County Treasurer.

REGISTER'S OFFICE, } ss.
COUNTY
I hereby certify that the foregoing plat of South Side Annex
PLAT OF was received for record this 12th
WAS RECORDED THIS day of Dec A.D. 1916 at 10 o'clock
A. M. IN LIBER 9 OF Plats
ON PAGE 3
Geo Ford
REGISTER OF DEEDS
ORIGINAL ON FILE.

I hereby certify that the foregoing copy is a true copy of the original plat filed in this office.
Dec- 11-1916
Geo L Harris

Filed in Auditor General's Dep't
Dec. 14-1916
Geo L Harris

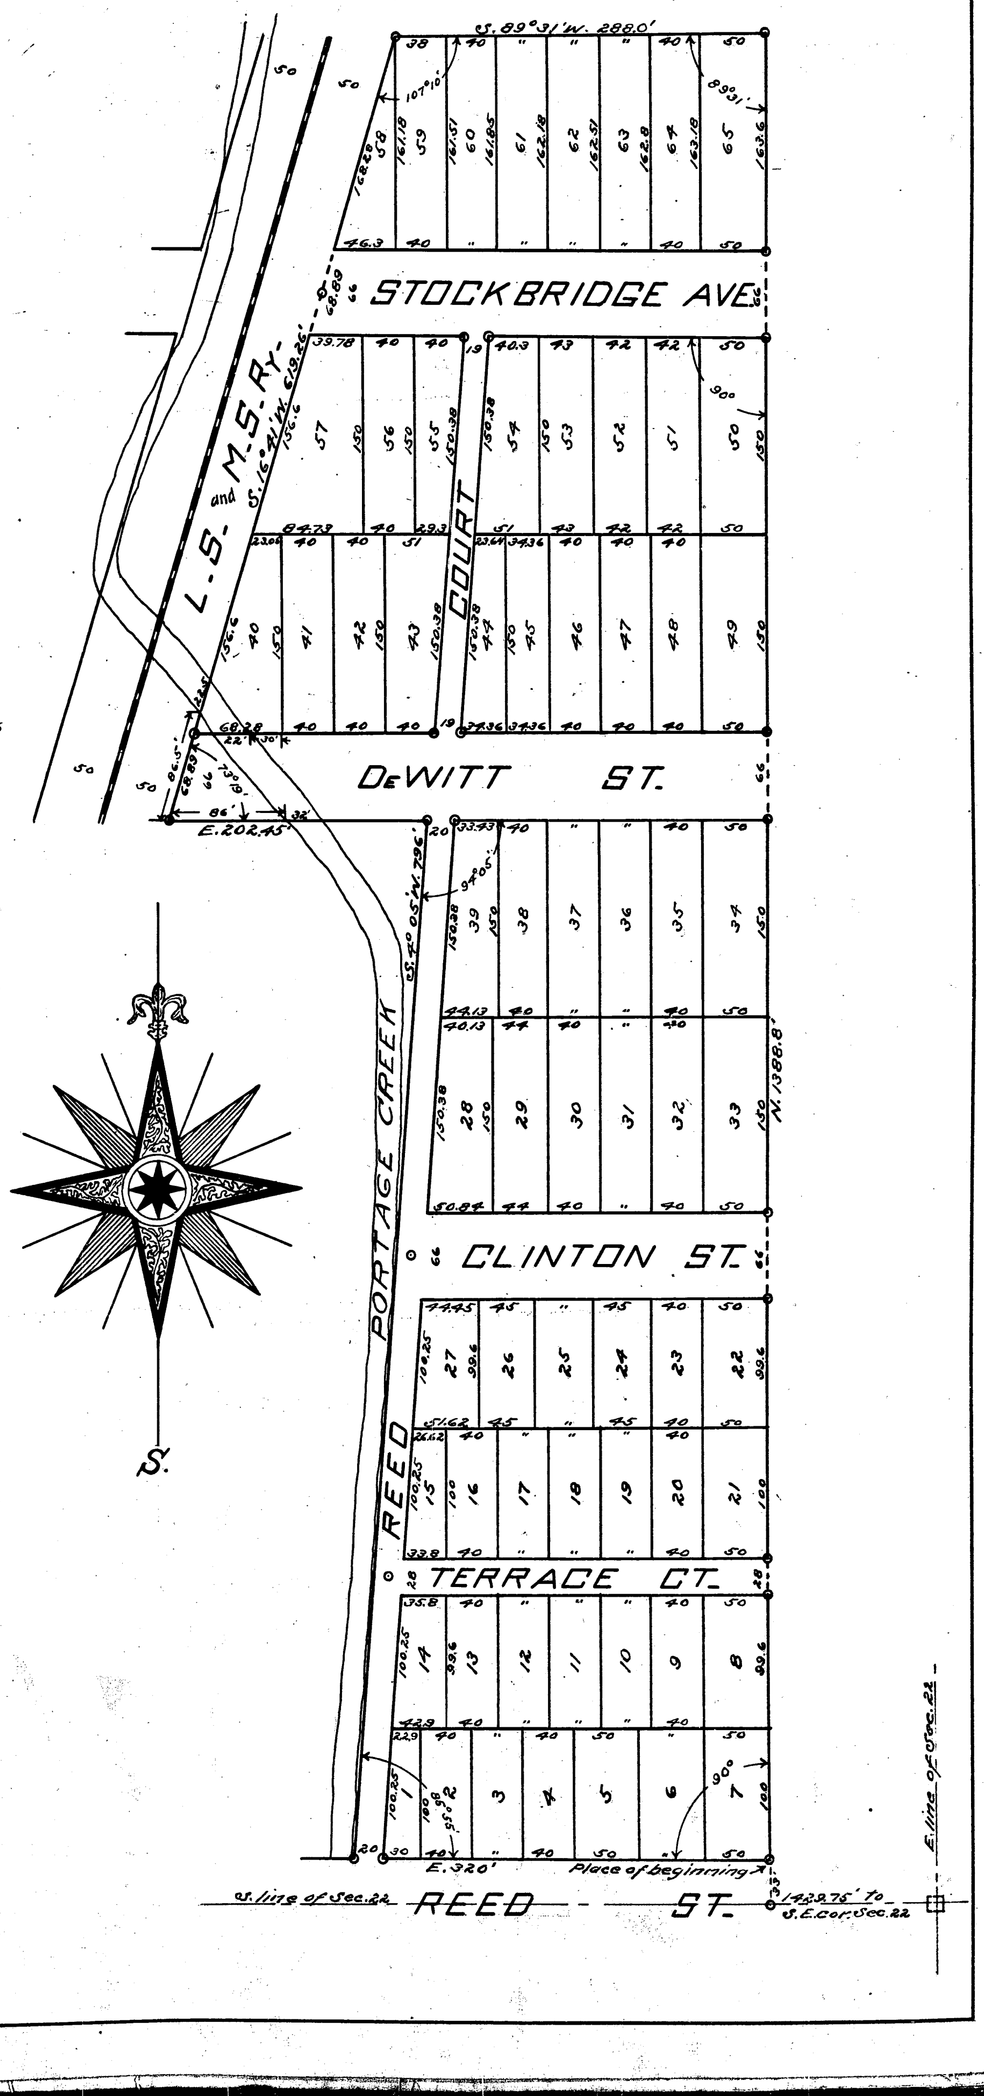

Dec-11-1916
Jno R. Hamel

13267

ASSESSOR'S PLAT OF SOUTH SIDE ANNEX

City of Kalamazoo, County of Kalamazoo, State of Michigan.

H. A. McKEE, Surveyor.

Scale 80 ft. per inch.

0 20 40 80 160 240

All dimensions given are in feet and decimals thereof.

DESCRIPTION OF LAND PLATTED.

The land embraced in the annexed plat of South Side Annex, is located in the S. E. ¼ of Section 22, T. 2, S. R. 11, W., and is more particularly described as follows:

Commencing at a point on north line of Reed Street, 33 feet north and 1429.75 feet west of the S. E. corner of said section 22, thence north 1388.8 feet, thence south 89° 31' West, 288 feet to the easterly line of the Lake Shore and Michigan Southern right-of-way; thence south 16° 41' west along easterly line of said right-of-way, 619.26 feet, thence east 202.45 feet, thence south 4° 05' west 796.0 feet to the north line of Reed Street, thence east along the north line of Reed Street 320 feet to the place of beginning.

SURVEYOR'S CERTIFICATE.

I hereby certify that the plat hereon delineated is a correct one, and that permanent monuments consisting of iron rods 1½ inches by 4 feet have been planted at all angles in the boundaries of the land platted, and ½ inch by 2 feet iron rods have been planted at all intersections of streets or streets and Alleys, at all points marked thus "O."

H. A. McKee Surveyor.

DEDICATION.

KNOW ALL MEN BY THESE PRESENTS, THAT I, Edward M. Kennedy, Assessor of the City of Kalamazoo, Kalamazoo County, State of Michigan, by virtue of authority in me vested by Section 3372, Compiled Laws of 1897, having been duly authorized by the City Council, have caused the land described in the annexed plat to be surveyed, laid out and platted to be known as Assessor's Plat of South Side Annex, and the streets and alleys as shown on said plat are hereby dedicated to the use of the public. City of Kalamazoo, Kalamazoo County, Michigan.

Witness.
A. Lenderink
Anna Anderson.

Edward M Kennedy (SEAL)
Assessor of City of Kalamazoo.

ACKNOWLEDGMENT.

STATE OF MICHIGAN, } ss.
COUNTY OF KALAMAZOO, }

On this 25th day of November A. D. 1916, before me, a Notary Public in and for said County, personally came the above named Edward M. Kennedy, Assessor of City of Kalamazoo, known to me to be the person who executed the above dedication, and acknowledged the same to be his free act and deed as such Assessor.

My commission expires Jan. 10-1920 A. E. Hill

This plat was approved by the City Council of the City of Kalamazoo at a meeting held November 27th 1916

Emma E. Miller City Clerk.

CERTIFICATE OF APPROVAL BY COUNTY BOARD.

This plat was approved on the 5th day of Dec A. D. 1916

Samuel Hamilton
Judge of Probate.

Edw F Fuerbringer
County Clerk.

Geo. M Lawrence
County Treasurer.

Kalamazoo
Assessors plat of
South Side Annex
Sec 22 T 2 S R 11 W
Plat
Jno Ford

Dec-11-1916
Jno R. Hamel
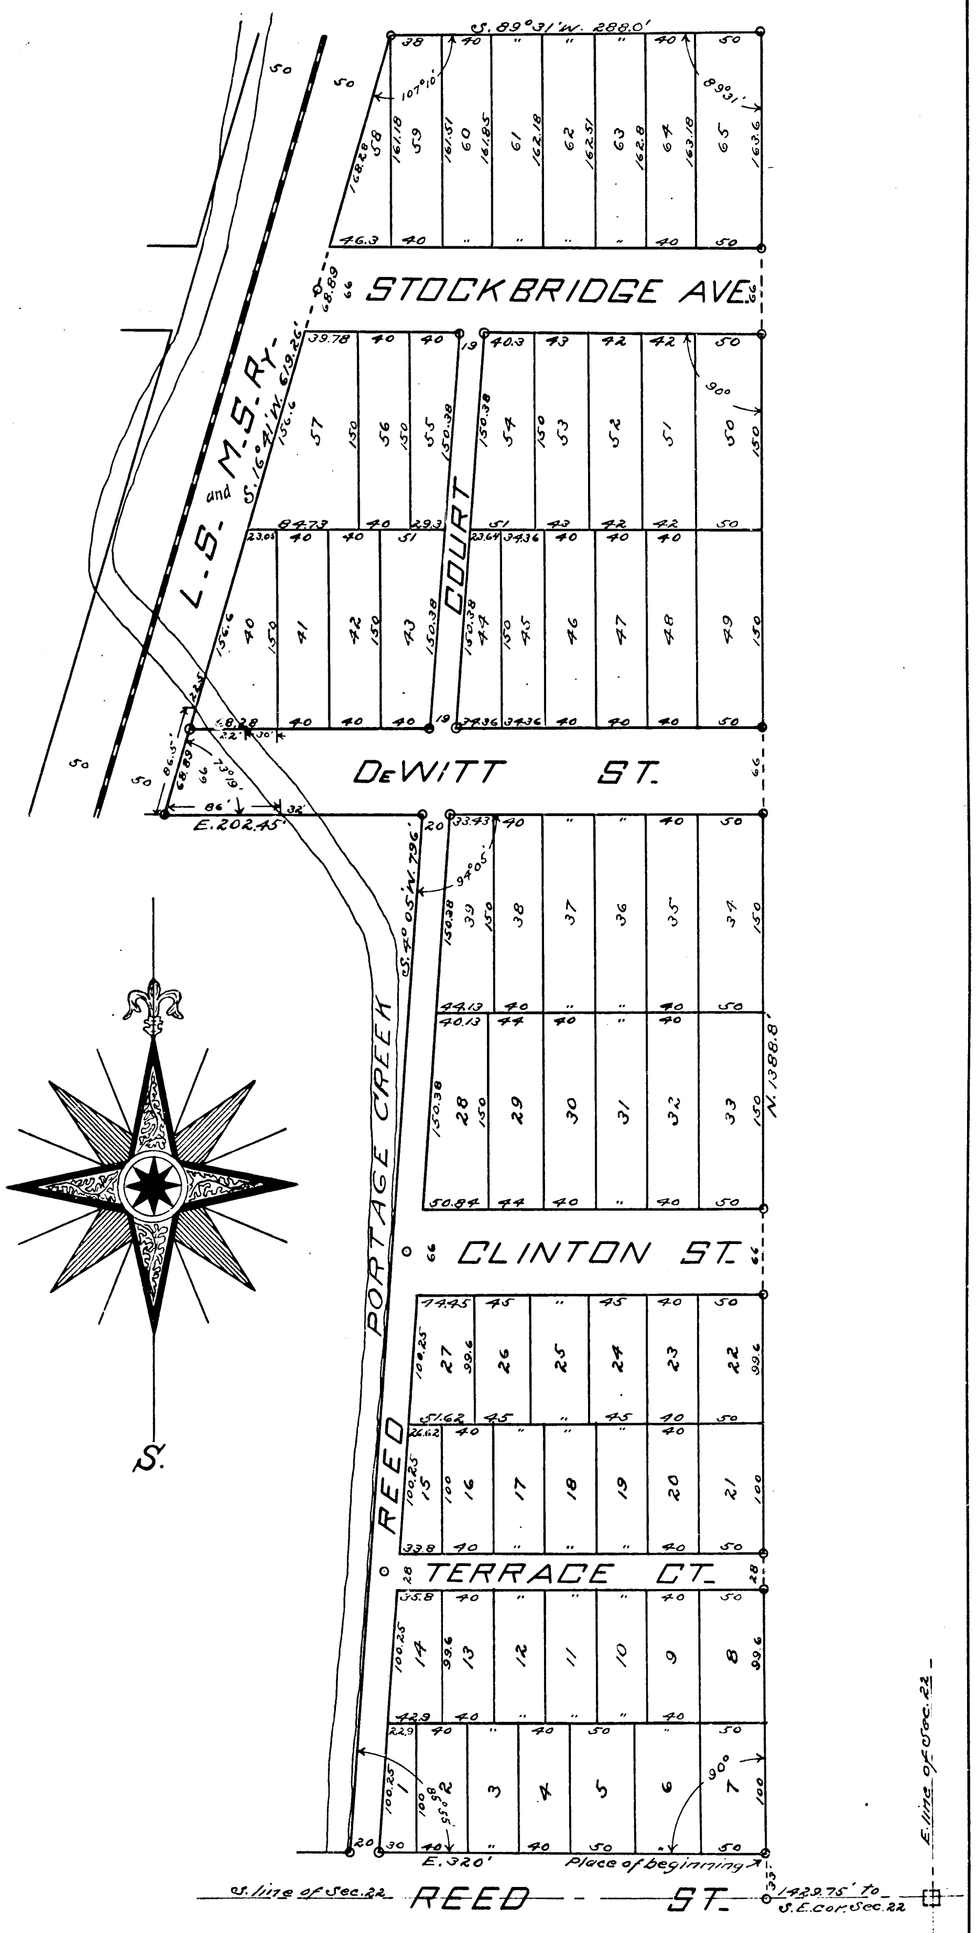
Dec. 14-1916
Jno R. Hamel