


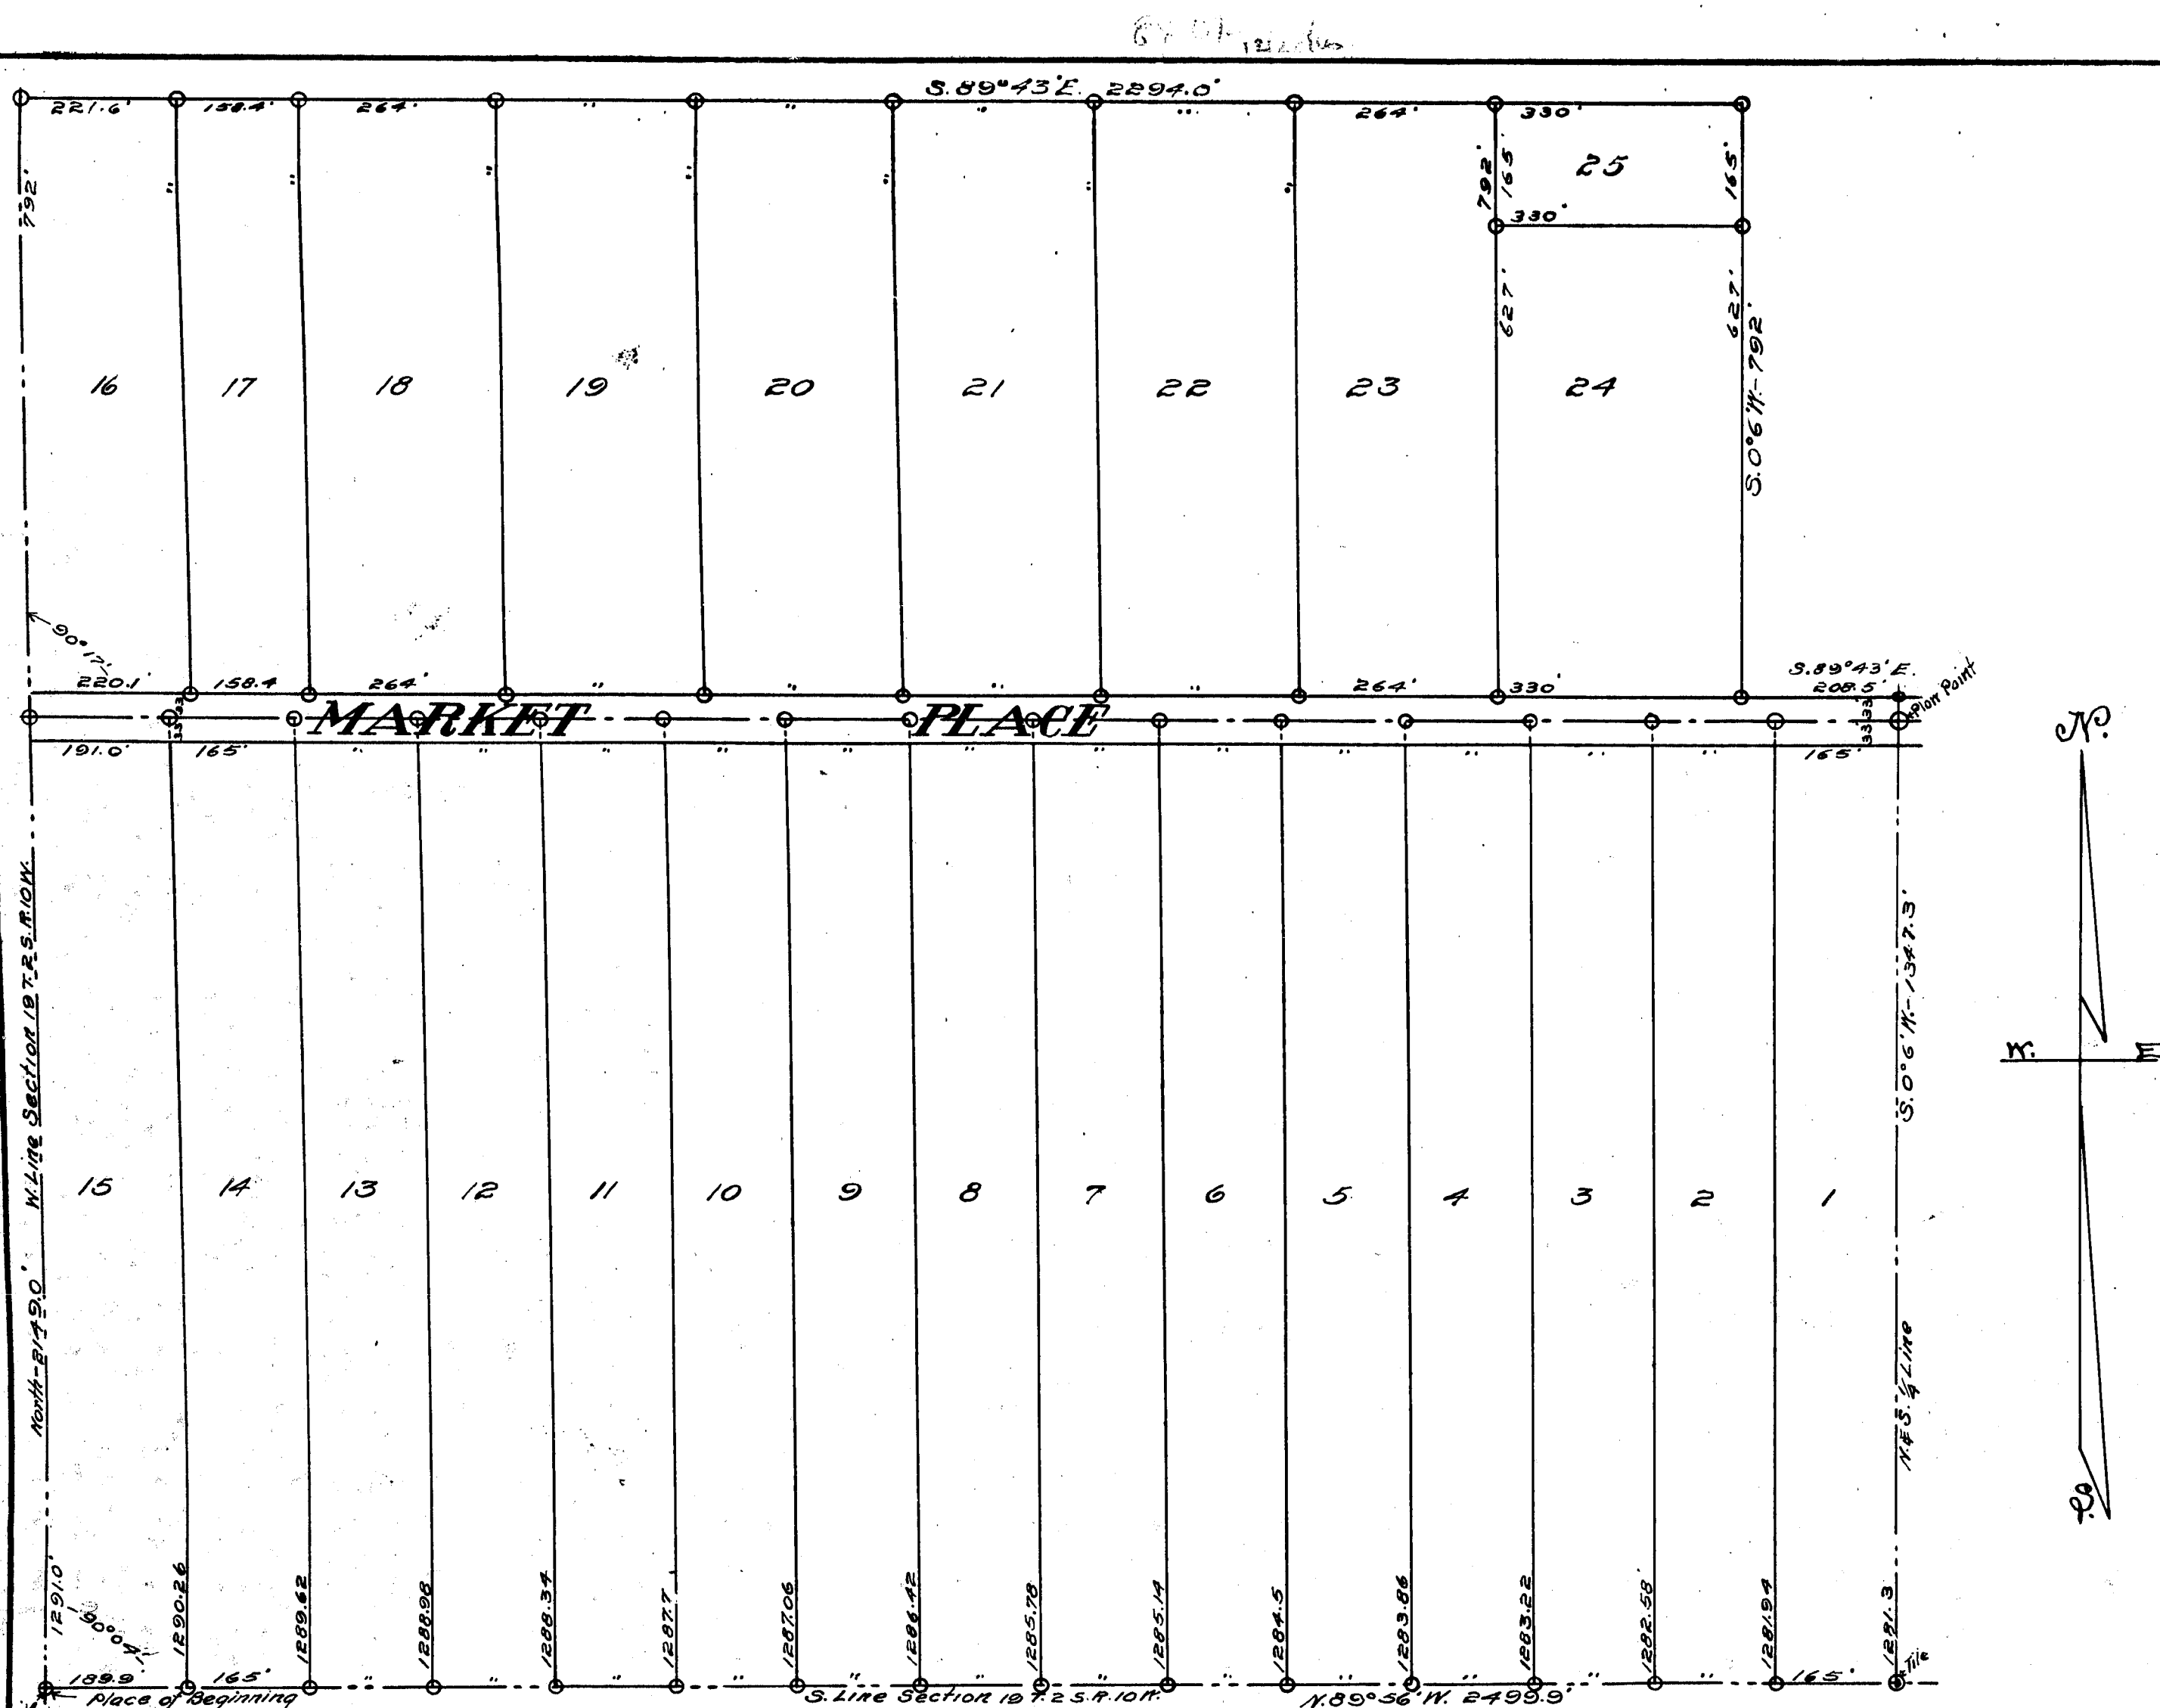

PLAT OF GILBERT'S ADDITION

Section 19, T. 2 S. R. 10 W.
KALAMAZOO COUNTY, MICHIGAN

SURVEY BY GLEN C. WHEATON
KALAMAZOO, MICH.

Scale 200 feet per inch
100' 200' 300' 400' 500'

DESCRIPTION OF LAND PLATTED

The land embraced in the annexed plat is located in the S. W. 1/4 of section 19, T. 2 S. R. 10 W. and is more particularly described as follows:
Beginning at the S. W. corner of said section 19 and running thence north, along the west line of said section, 2149.0 feet; thence S. 89° 43' E. 2294.0 feet; thence S. 0° 6' W. 792.0 feet; thence S. 89° 43' E. 208.5 feet; thence S. 0° 6' W., along the N. & S. 1/4 line of said section, 1347.3 feet; to the south 1/4 post; thence N. 89° 56' W., along the south line of said section, 2499.9 feet to the place of beginning.

SURVEYOR'S CERTIFICATE

I hereby certify that the plat hereon delineated is a correct one, and that permanent monuments consisting of iron rods one-half inch in diameter and thirty-six inches long have been placed at all points marked thus (o), as thereon shown, at all angles in the boundaries of the land platted, at the intersections of the streets and at all lot corners.

Glen C. Wheaton
Surveyor.

DEDICATION

KNOW ALL MEN BY THESE PRESENTS: That we, L. M. Gilbert and Azuba Gilbert, his wife, John Scholten and Tina Scholten, his wife, and Marinus Tolhoek and John Krijnsen, both single men, as proprietors, have caused the land embraced in the annexed plat to be surveyed, laid out and platted, to be known as 'GILBERT'S ADDITION', Section 19, T. 2 S. R. 10 W., Kalamazoo County, Michigan, and that the street is hereby dedicated to the public.

Witnessed by

Edith M. Snyder
S. B. Snyder

L. M. Gilbert [L. S.]
Azuba Gilbert [L. S.]
John Scholten [L. S.]
Tina Scholten [L. S.]
Marinus Tolhoek [L. S.]
John Krijnsen [L. S.]

STATE OF MICHIGAN } ss.
COUNTY OF KALAMAZOO }

On this First day of March A. D. 1916, before me, appeared L. M. Gilbert and Azuba Gilbert, his wife, John Scholten and Tina Scholten, his wife, and Marinus Tolhoek and John Krijnsen, both single men, to me personally known, who being by me duly sworn, acknowledged the above instrument to be their free act and deed.

S. B. Snyder
Notary Public, Kalamazoo County, Mich.

My commission expires January 8, 1917

TOWNSHIP OF COMSTOCK } ss.
COUNTY OF KALAMAZOO }

The annexed Plat of "GILBERT'S ADDITION", Section 19, T. 2 S. R. 10 W., Kalamazoo County, Michigan, was approved by the Township Board at a meeting held Feb. 12, 1916

Frank P. Muhlberg
Township Clerk.

CERTIFICATE OF APPROVAL BY COUNTY BOARD

This plat was approved on the 23rd day of December 1916.

Samuel H. Anderson Judge of Probate.
Edw. J. Antevies County Clerk.
Geo. W. Lawrence County Treasurer.

TAX CERTIFICATE

STATE OF MICHIGAN } ss.
COUNTY OF KALAMAZOO }

I hereby certify that I have examined the records in my office relating to the description of lands in the Plat of "GILBERT'S ADDITION", Section 19, T. 2 S. R. 10 W., Kalamazoo County, Michigan, dated March 1, 1916 and from such examination it appears that all the taxes have been fully paid for the five years preceding said date, and that there are no tax liens or titles held by the State or individuals for five years preceding said date.

Kalamazoo, Mich. March 1 1916.

Geo. W. Lawrence
County Treasurer.


NOTE:—All dimensions are in feet and decimals thereof.

Filed in Auditor General's Dep't
June 8-1917
Geo. R. Hawley

I hereby certify that this copy is a true copy of the plat of "GILBERT'S ADDITION" as recorded in the Register of Deeds for recording.

REGISTERED OFFICE
COUNTY OF KALAMAZOO } ss.
Michael J. Anderson
WAS RECORDED THIS 27th day of April 1916.
AT 10:16 A.M. 1916.
ON FILE IN LIBRARY OF Plat
Geo. R. Hawley
REGISTERED OFFICE.

13268

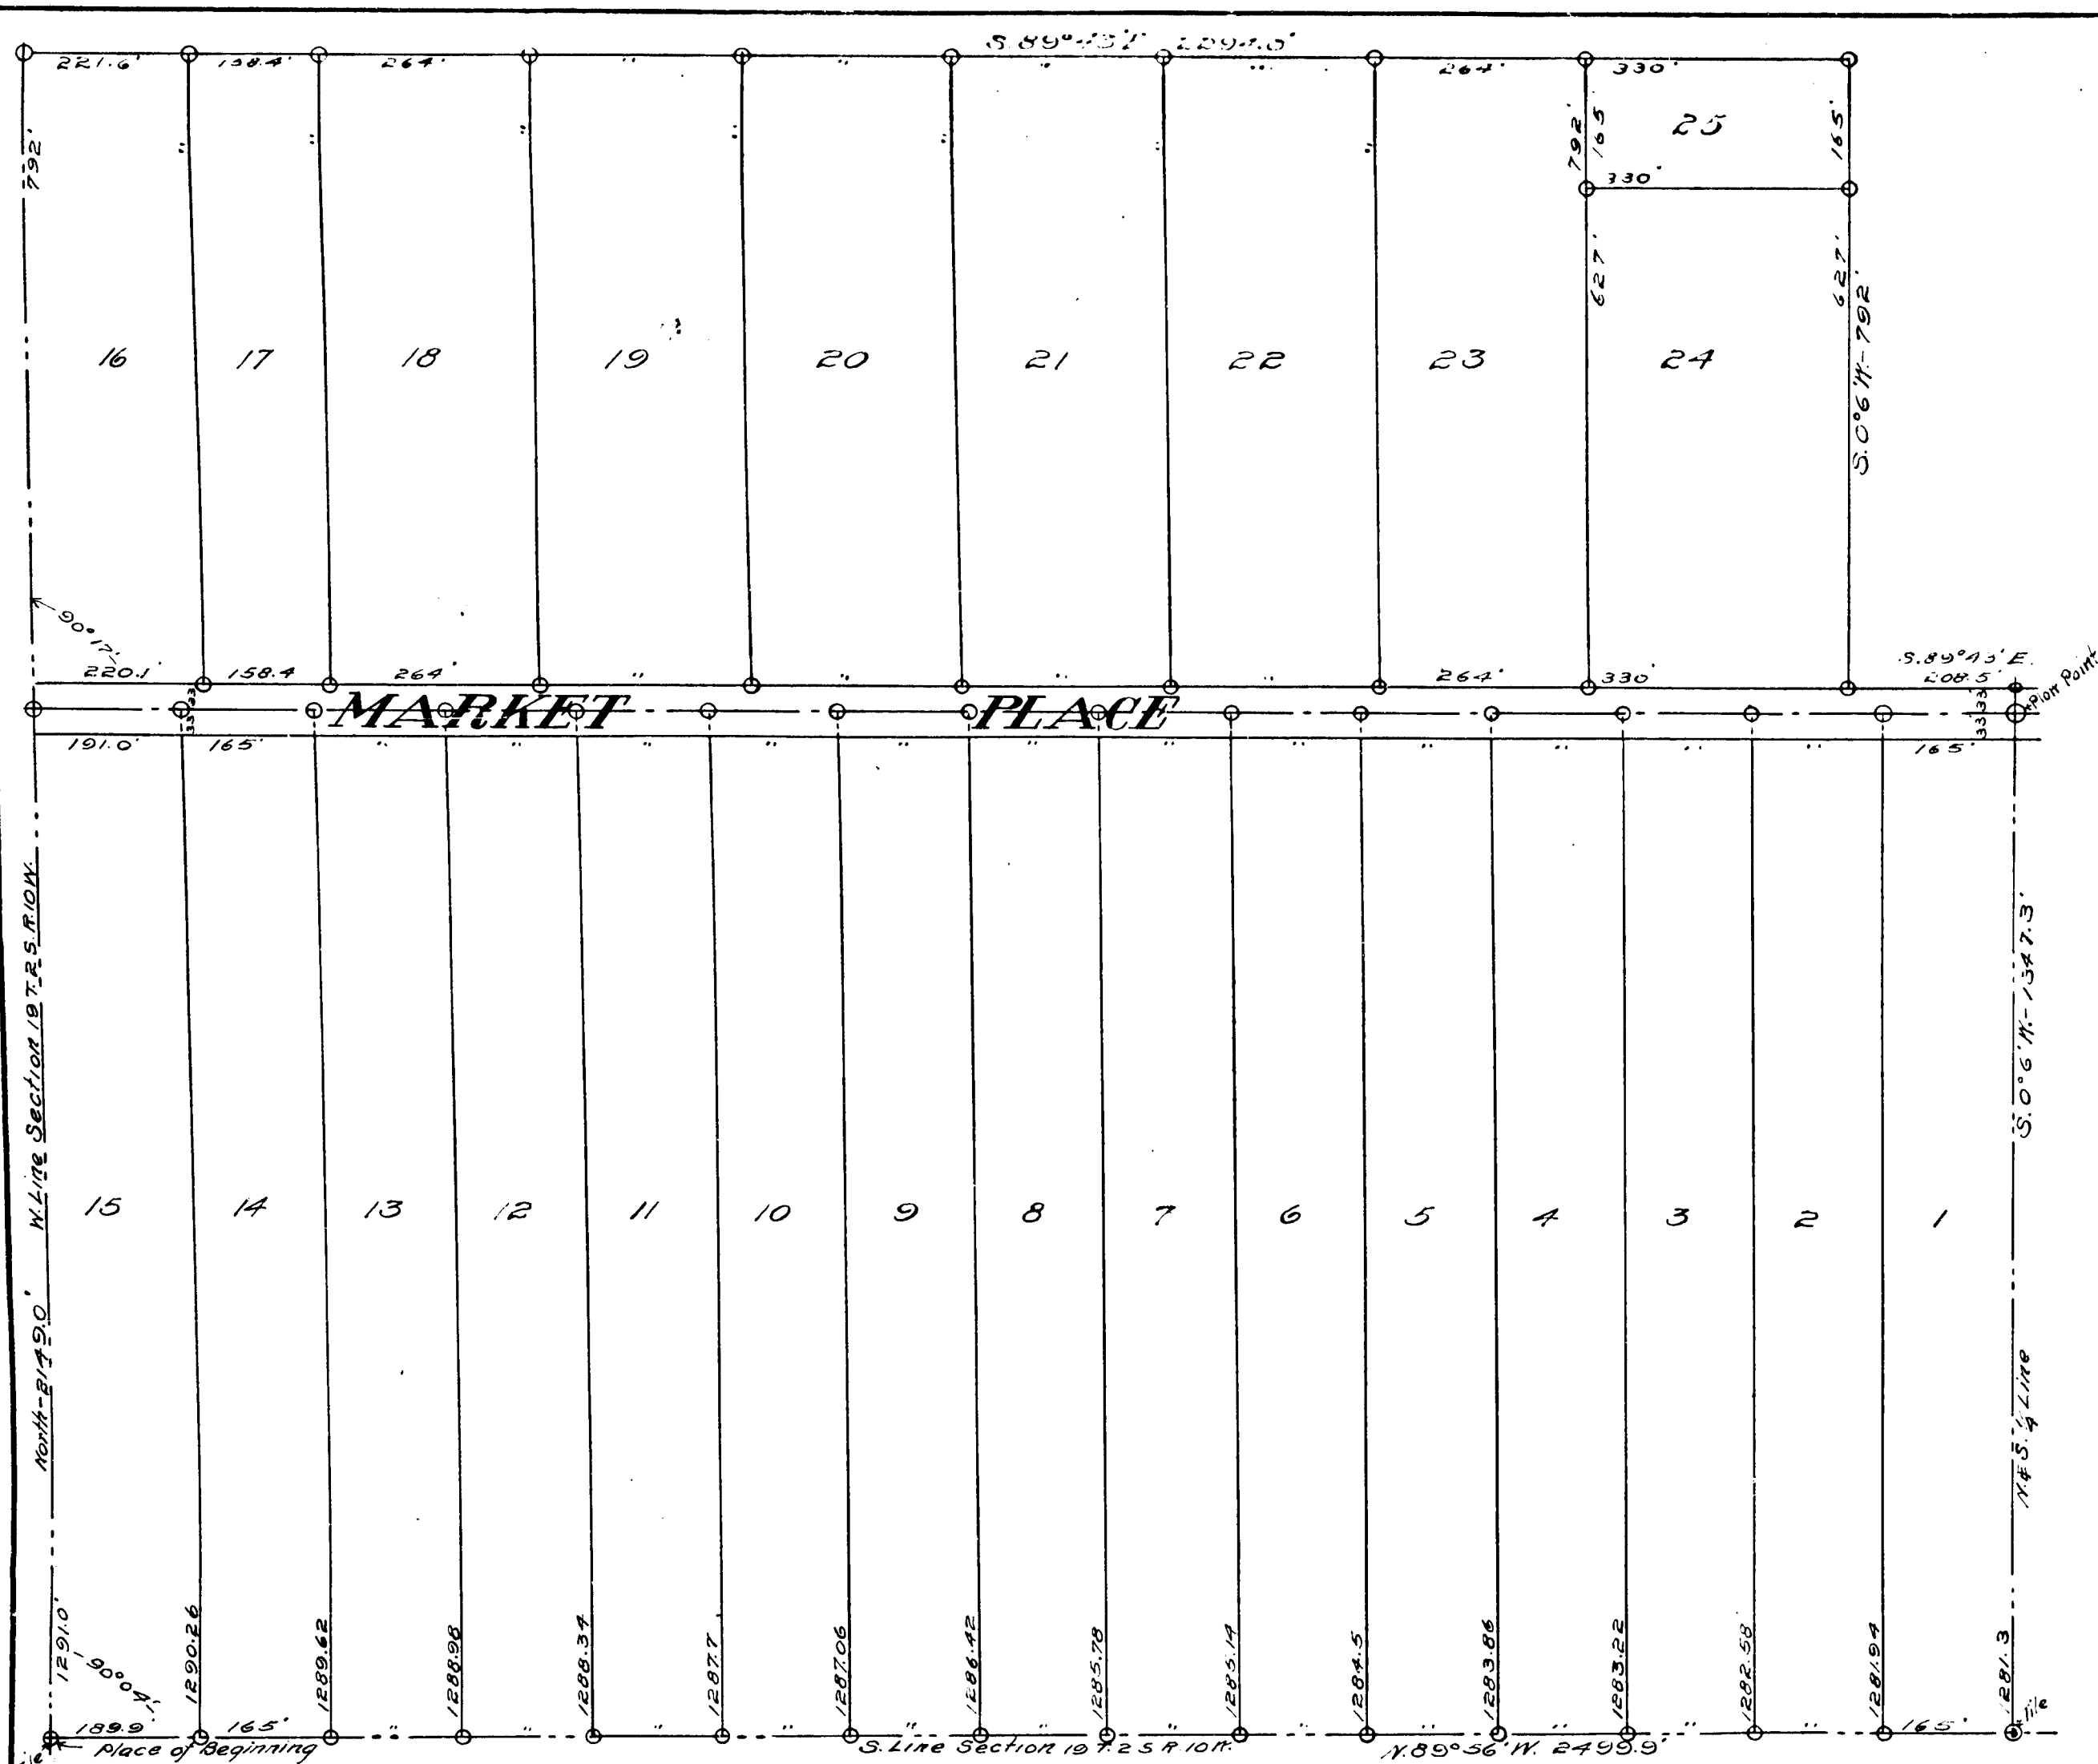

PLAT OF GILBERT'S ADDITION

Section 19, T. 2 S. R. 10 W.
KALAMAZOO COUNTY, MICHIGAN

SURVEY BY GLEN C. WHEATON
KALAMAZOO, MICH.

Scale 200 feet per inch
0' 100' 200' 300' 400' 500'

DESCRIPTION OF LAND PLATTED

The land embraced in the annexed plat is located in the S. W. ¼ of section 19, T. 2 S. R. 10 W. and is more particularly described as follows:

Beginning at the S. W. corner of said section 19 and running thence north, along the west line of said section, 2149.0 feet; thence S. 89° 43' E. - 2294.0 feet; thence S. 0° 6' W. - 792.0 feet; thence S. 89° 43' E. - 208.5 feet; thence S. 0° 6' W., along the N. & S. ¼ line of said section, 1347.3 feet; to the south ¼ post; thence N. 89° 56' W., along the south line of said section, 2499.9 feet to the place of beginning.

SURVEYOR'S CERTIFICATE

I hereby certify that the plat hereon delineated is a correct one, and that permanent monuments consisting of iron rods one-half inch in diameter and thirty-six inches long have been placed at all points marked thus (o), as thereon shown, at all angles in the boundaries of the land platted, at the intersections of the streets and at all lot corners.

Glen C. Wheaton
Surveyor.

DEDICATION

KNOW ALL MEN BY THESE PRESENTS: That we, L. M. Gilbert and Azuba Gilbert, his wife, John Scholten and Tina Scholten, his wife, and Marinus Tolhoek and John Krejnsen, both single men, as proprietors, have caused the land embraced in the annexed plat to be surveyed, laid out and platted, to be known as 'GILBERT'S ADDITION,' Section 19, T. 2 S. R. 10 W., Kalamazoo County, Michigan, and that the street is hereby dedicated to the public.

Witnessed by

E. L. Snyder
S. B. Snyder

L. M. Gilbert [L. s.]
Azuba Gilbert [L. s.]
John Scholten [L. s.]
Tina Scholten [L. s.]
Marinus Tolhoek [L. s.]
John Krejnsen [L. s.]

STATE OF MICHIGAN } ss.
COUNTY OF KALAMAZOO }

On this First day of March A. D. 1916, before me, appeared L. M. Gilbert and Azuba Gilbert, his wife, John Scholten, his wife, and Marinus Tolhoek and John Krejnsen, both single men, to me personally known, who being by me duly sworn, acknowledged the above instrument to be their free act and deed.

S. B. Snyder
Notary Public, Kalamazoo County, Mich.

My commission expires January 8, 1917

TOWNSHIP OF COMSTOCK } ss.
COUNTY OF KALAMAZOO }

The annexed Plat of "GILBERT'S ADDITION," Section 19, T. 2 S. R. 10 W., Kalamazoo County, Michigan, was approved by the Township Board at a meeting held Feb. 12, 1916

John J. H. H. H.
Township Clerk.

CERTIFICATE OF APPROVAL BY COUNTY BOARD

This plat was approved on the 23rd day of February 1916.

John J. H. H. H.
Judge of Probate.
Geo. W. Lawrence
County Clerk.
Geo. W. Lawrence
County Treasurer.

TAX CERTIFICATE

STATE OF MICHIGAN } ss.
COUNTY OF KALAMAZOO }

I hereby certify that I have examined the records in my office relating to the description of lands in the Plat of "GILBERT'S ADDITION," Section 19, T. 2 S. R. 10 W., Kalamazoo County, Michigan, dated March 1, 1916 and from such examination it appears that all the taxes have been fully paid for the five years preceding said date, and that there are no tax liens or titles held by the State or individuals for five years preceding said date.

Kalamazoo, Mich. March 1, 1916.

Geo. W. Lawrence
County Treasurer.

NOTE:--All dimensions are in feet and decimals thereof.

Filed in Auditor General's Office
John J. H. H. H.
Auditor General

I hereby certify that this plat is a correct copy of the original plat as filed in my office.
John J. H. H. H.
Recorder of Deeds

RECORDED THIS 23rd day of February 1916
at 10:10 A. M.
in Book 9 of Plats
ON FILE
John J. H. H. H.
Recorder of Deeds

13268