

Mason L. Brown & Co.
Civil Engineers
821-23 Chamber of Commerce
Detroit Michigan

WAYNE CO. MICHIGAN

March 18, 1905
John F. Williamson
deputy Auditor General

Detroit, March 12, 1905
My dear Mr. Brewster
Englewood Springs, S.

~~Alexander Mackay Smith and~~

RECEIVED AND FILED

IN AUDITOR GENERAL'S OFFICE,

Deputy Auditor General

On this, the 14 day of March and 1965, before

$$\begin{array}{r} 640 \\ 16 \cdot \\ \hline 1024 \end{array}$$

11

SE.

h original page of plot.

J. J. Buckley Register of Deeds

Mount Pleasant Surgeon

[illegible]


W. T. Searley Register of Deeds
Marion D. Ransom Surveyor

Mauro J. Henry Surveyor

Henry M Jacobs
Village Clerk
Minister of the
Day of the
his instructions
of the

CLERK OF DISTRICT OFFICE }
WAYNE COUNTY, } SS

This instrument was received for record this
day of March, 1906 at 3:00^{PM}.
of clock P. M. and recorded in Liber of
 County on page , as proper certificate was
furnished in compliance with Sect. 186, of Statute
Bill No. 186 File 217 Act of 1898.
J. H. [Signature] Clerk of Court

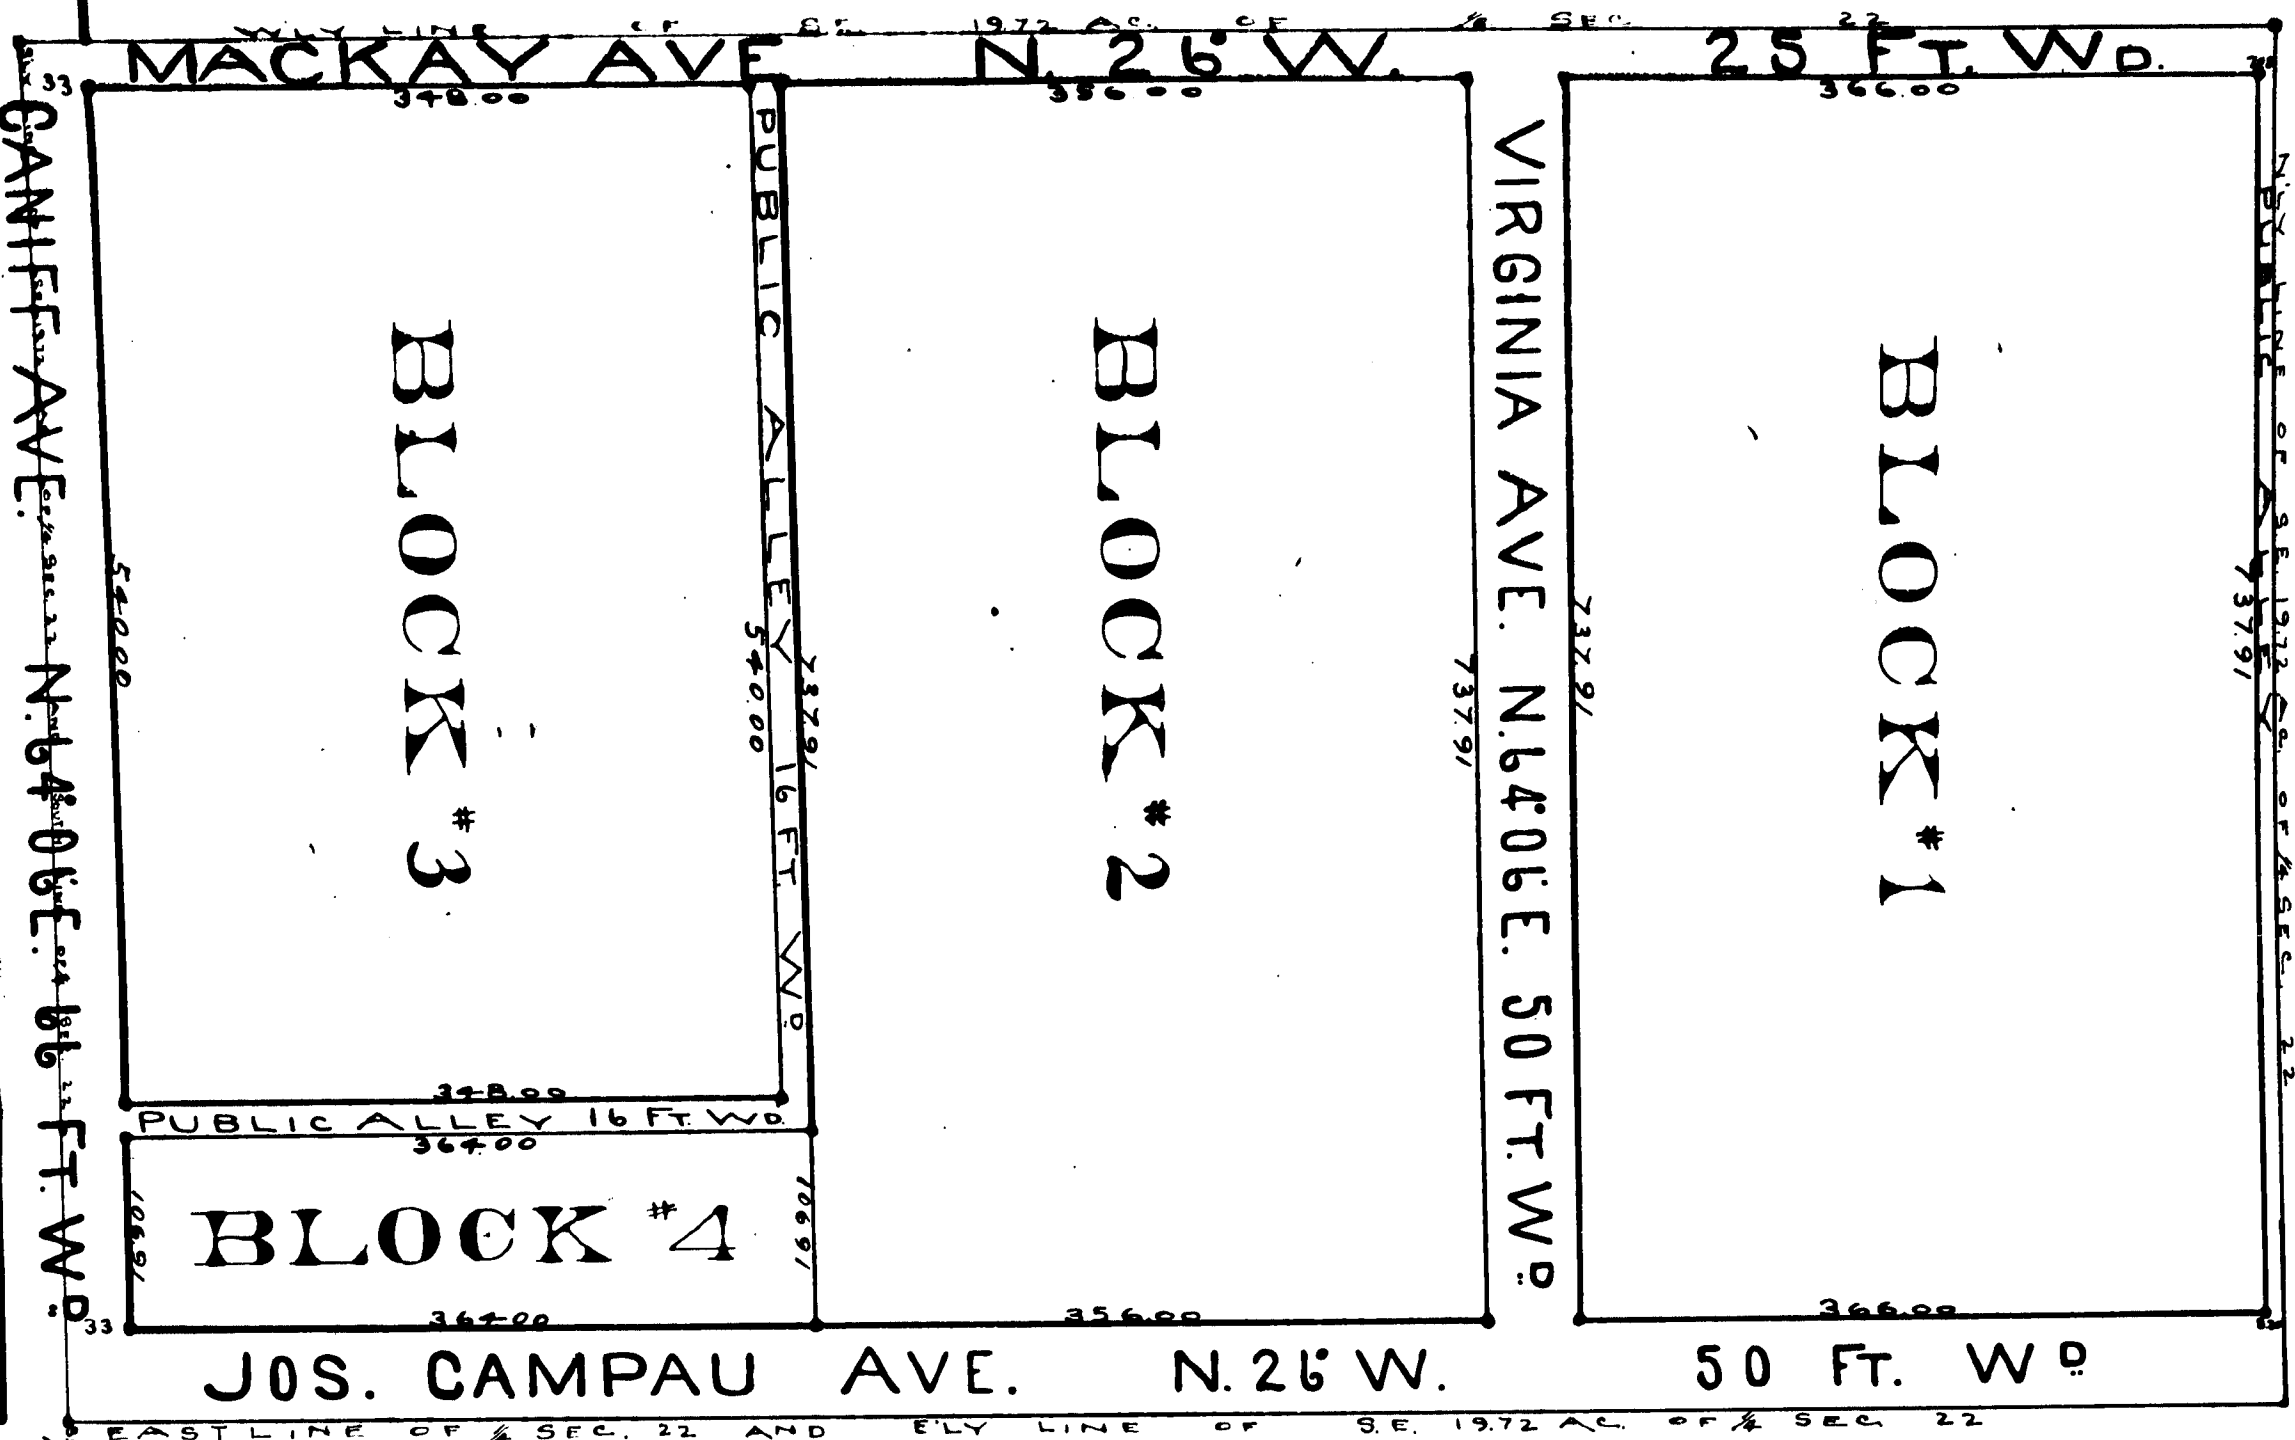

THE ROBERTS STUART SUBDIV.

OF S.E. 19.72 AC. OF 4 SEC. 22, 10000 A.T.

Mason L. Brown & Co.
Civil Engineers
821-23 Chamber of Commerce
Detroit Michigan

Village of Hamtramck

WAYNE CO. MICHIGAN

Scale 100 ft. per inch



Examined and Approved.
March 18, 1905
John F. Williams
Deputy Auditor General

I hereby certify that the above Plat is correct, and that Monuments consisting of Oak Stakes 1 1/4 inches square and 15 inches long have been placed in the Ground at all angles in the Boundaries, and at the intersection of all Streets or Streets and Alleys, as shown on plat by O.


Detroit March 18, 1905
Mason L. Brown
Registered Surveyor

KNOW ALL MEN BY THESE PRESENTS, that we

ALEXANDER MACKAY SMITH AND
VIRGINIA S. MACKAY SMITH HIS WIFE
Have caused the land embraced in the above plat to be surveyed, laid out and platted, to be known as THE ROBERTS STUART SUBDIVISION OF 13.72 AC. OF 4 SEC. 22, 10000 A.T. and that the Streets and Alleys shown on said plat are hereby dedicated to the use of the public. Witness our hands and seals this the 14th day of March A.D. nineteen hundred and five.
A.D. nineteen hundred and five.
In presence of: Henry J. Macgregor - Clerk (I.L.S.)
John S. Wulfe - Virginia and Mackay Smith (I.L.S.)
General H. Barker

RECEIVED AND FILED.
IN AUDITOR GENERAL'S OFFICE,
APR. 11, 1905.
John Williams
Deputy Auditor General.

STATE OF PENNSYLVANIA
COUNTY OF PHILADELPHIA
On this, the 14th day of March 18, 1905, before me, a Commissioner of the State of Michigan personally appeared the above named ALEXANDER MACKAY SMITH AND VIRGINIA S. MACKAY SMITH HIS WIFE known to me to be the same persons who executed the above dedication, and who acknowledged the same to be their free gift and deed. My Commission expires May 11, 1907.
Witness my hand and seal of the State of Michigan at the City of Philadelphia.

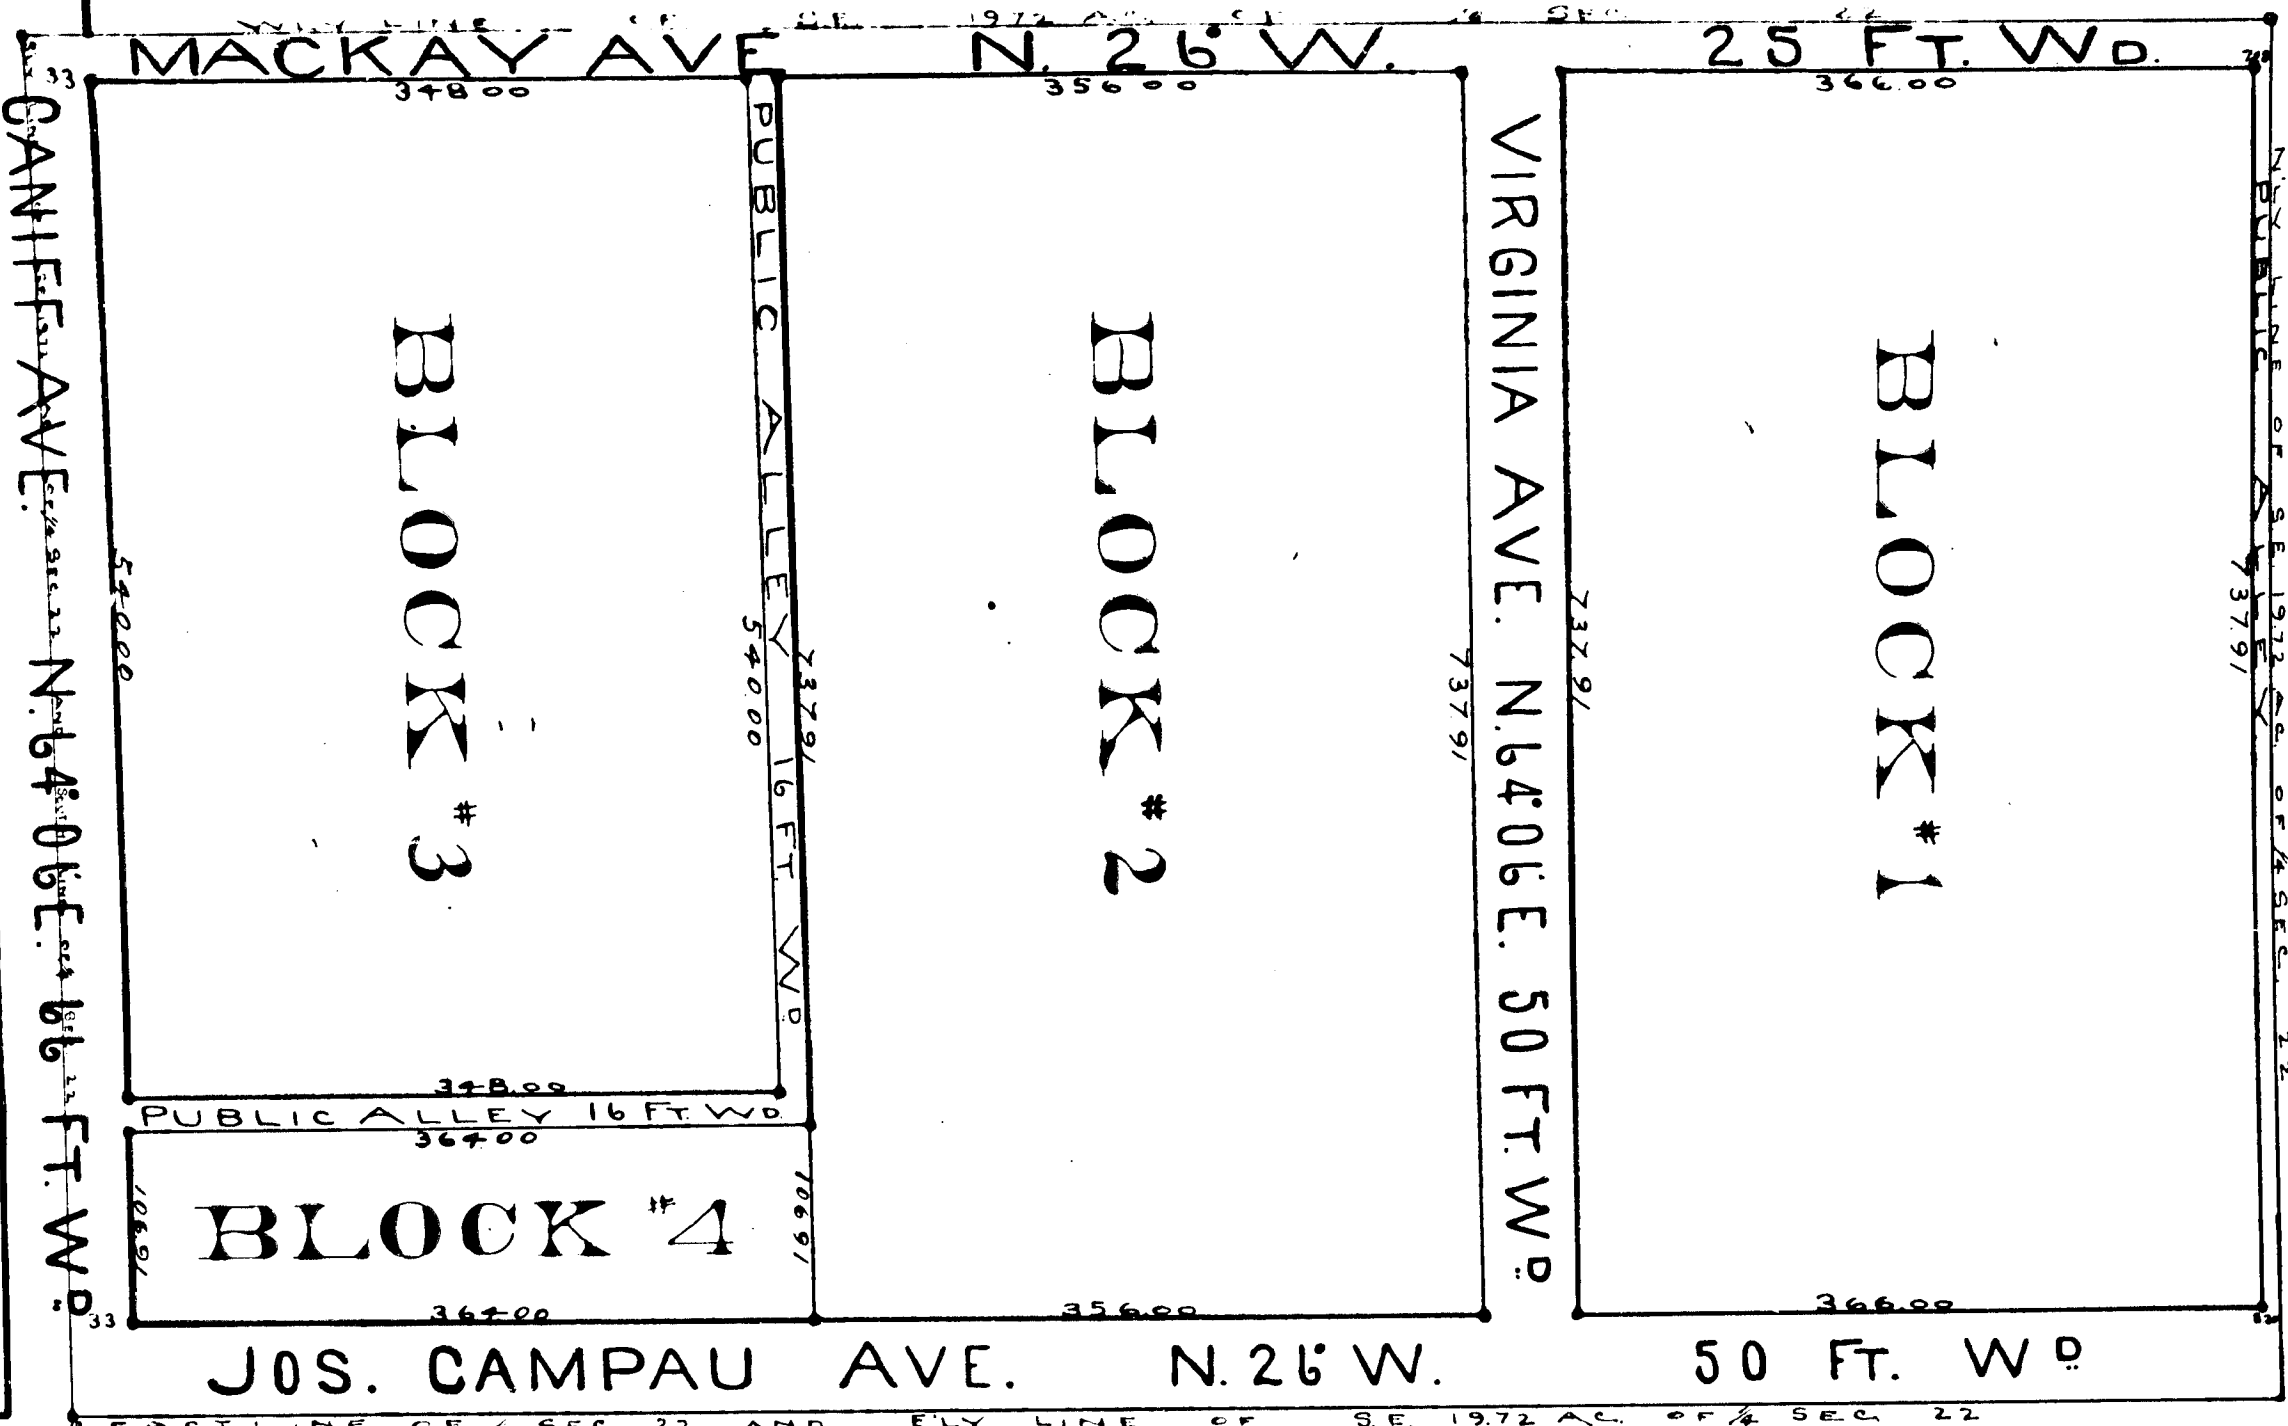

Village of Hamtramck March 20, 1905

I hereby certify that the above plat was approved by the Village Council at a meeting held Thursday March 16, 1905

Henry W. Jacobs
Village Clerk

STATE OF MICHIGAN
COUNTY OF WAYNE
I, John Williams, Deputy Auditor General, do hereby certify that the above plat is a true and correct copy of the original plat of the Village of Hamtramck, Michigan, now on file in the office of said Auditor General, and that it is a true transcript of the original plat of the Village of Hamtramck, Michigan, now on file in the office of said Auditor General, and of the whole of such record.
John Williams Deputy Auditor General

STATE OF MICHIGAN
COUNTY OF WAYNE
I, John Williams, Deputy Auditor General, do hereby certify that the above plat is a true and correct copy of the original plat of the Village of Hamtramck, Michigan, now on file in the office of said Auditor General, and that it is a true transcript of the original plat of the Village of Hamtramck, Michigan, now on file in the office of said Auditor General, and of the whole of such record.
John Williams Deputy Auditor General