

ASSESSOR'S PLAT OF THOMAS ADDITION

City of Kalamazoo, County of Kalamazoo,
State of Michigan.

H. A. McKEE, Surveyor.

Scale 80 ft. per inch.



All dimensions given are in feet and decimals thereof.

DESCRIPTION OF LAND PLATTED.

The land embraced in the annexed plat of Thomas Addition is located in the north east 1/4 of section 15 and in the north west 1/4 of section 14, T. 2 S. R. 11 W. and is more particularly described as follows:

Commencing at the N. W. corner of section 14, T. 2 S. R. 11 W., thence east along the north line of said section 14, 119.21 feet to the westerly line of Seminary Street thence south 7° 27' along the westerly line of Seminary Street 831.64 feet to the northerly line of Gull Street, thence S 45° 14' W. 979.38 feet to the easterly bank of the Kalamazoo River, thence north easterly along the easterly bank of the Kalamazoo River 1726.7 feet to the north line of Section 15, T. 2 S. R. 11 W. thence east along the north line of Section 15, 86.1 feet to the place of beginning.

SURVEYOR'S CERTIFICATE.

I hereby certify that the plat hereon delineated is a correct one, and that permanent monuments consisting of iron rods 1/2 inch by 2 feet, have been planted at all angles in the boundaries of the land platted, and at all intersections of street or streets and alleys at all points marked thus "O"

H. A. McKEE, Surveyor.

DEDICATION.

KNOW ALL MEN BY THESE PRESENTS, THAT I, Edward M. Kennedy, Assessor of the City of Kalamazoo, Kalamazoo County, State of Michigan, by virtue of authority in me vested by Section 3372, compiled Laws of 1897, having been duly authorized by the City Council, have caused the land described in the annexed plat to be surveyed, laid out and platted to be known as Assessor's Plat of Thomas Addition, City of Kalamazoo, Kalamazoo County, Michigan, and that the streets and alleys as shown on said plat are hereby dedicated to the use of the public.

Witness,

Edmund Kennedy
Edmund Kennedy

Edmund Kennedy (SEAL)
Assessor of City of Kalamazoo.

ACKNOWLEDGMENT.

STATE OF MICHIGAN,
COUNTY OF KALAMAZOO.

On this 5th day of February, A. D. 1918, before me, a Notary Public in and for said County, personally came the above named Edward M. Kennedy, Assessor of the City of Kalamazoo, known to me to be the person who executed the above dedication, and acknowledged the same to be his free act and deed as such Assessor.

My commission expires Feb 26-1920

This plat was approved by the City Council of the City of Kalamazoo at a meeting held

February 5th 1918

Charles L. Miller
Notary Public, Kalamazoo County, Mich.

W. P. Tinsdall City Clerk.

CERTIFICATE OF APPROVAL BY COUNTY BOARD.


This plat was approved on the

15th day of February 1918

Samuel R. Thompson
Judge of Probate.

Joseph Campbell
County Clerk.

Charles Lawrence
County Treasurer.

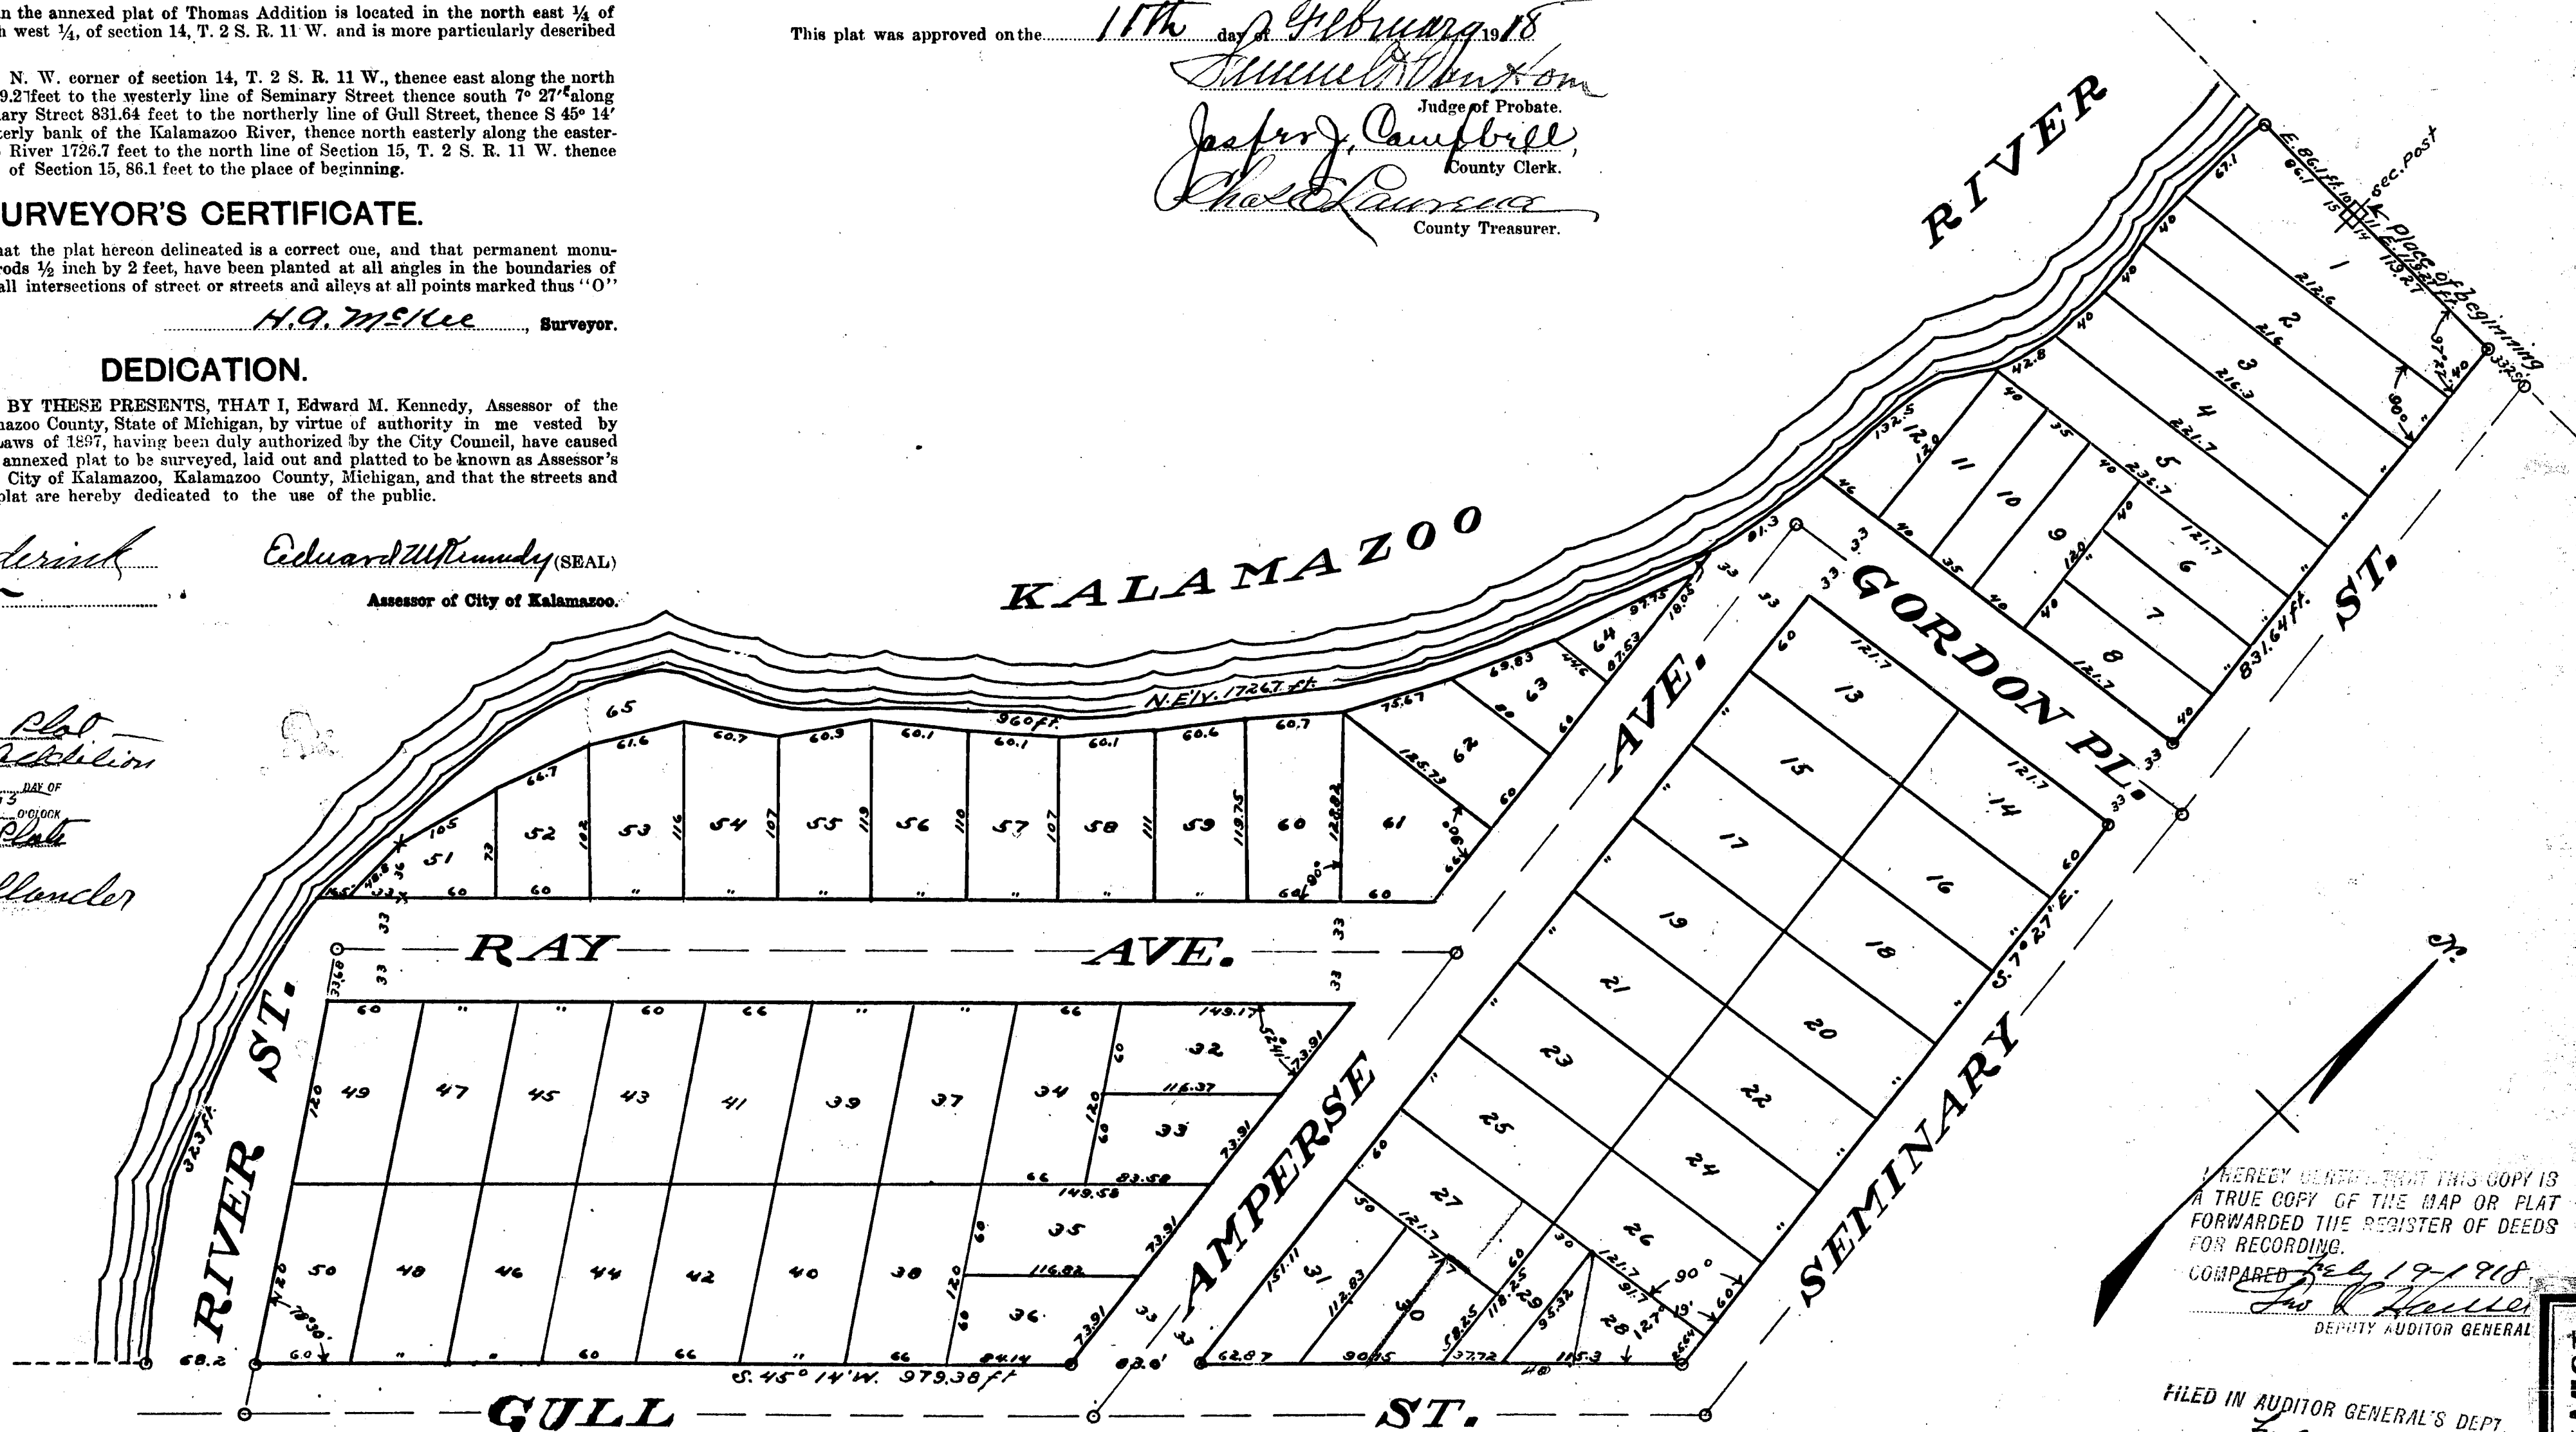

HEREBY CERTIFY THAT THIS COPY IS
A TRUE COPY OF THE MAP OR PLAT
FORWARDED THE REGISTER OF DEEDS
FOR RECORDING.

COMPARED Feb 19-1918
Edmund Kennedy
DEPUTY AUDITOR GENERAL

FILED IN AUDITOR GENERAL'S DEPT.
Feb 21-1918
Edmund Kennedy
DEPUTY AUDITOR GENERAL


13271

ASSESSOR'S PLAT OF THOMAS ADDITION

City of Kalamazoo, County of Kalamazoo,
State of Michigan.

H. A. McKEE, Surveyor.

Scale 80 ft. per inch.

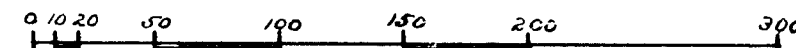

All dimensions given are in feet and decimals thereof.

DESCRIPTION OF LAND PLATTED.

The land embraced in the annexed plat of Thomas Addition is located in the north east $\frac{1}{4}$ of section 15 and in the north west $\frac{1}{4}$ of section 14, T. 2 S. R. 11 W., and is more particularly described as follows:

Commencing at the N. W. corner of section 14, T. 2 S. R. 11 W., thence east along the north line of said section 14, 119.27 feet to the westerly line of Seminary Street thence south $7^{\circ} 27'$ along the westerly line of Seminary Street 831.64 feet to the northerly line of Gull Street, thence S $45^{\circ} 14'$ W. 979.38 feet to the easterly bank of the Kalamazoo River, thence north easterly along the easterly bank of the Kalamazoo River 1726.7 feet to the north line of Section 15, T. 2 S. R. 11 W., thence east along the north line of Section 15, 86.1 feet to the place of beginning.

SURVEYOR'S CERTIFICATE.

I hereby certify that the plat heron delineated is a correct one, and that permanent monuments consisting of iron rods $\frac{1}{2}$ inch by 2 feet, have been planted at all angles in the boundaries of the land platted, and at all intersections of street or streets and alleys at all points marked thus "O"

H. A. McKee, Surveyor.

DEDICATION.

KNOW ALL MEN BY THESE PRESENTS, THAT I, Edward M. Kennedy, Assessor of the City of Kalamazoo, Kalamazoo County, State of Michigan, by virtue of authority in me vested by Section 3372, compiled Laws of 1897, having been duly authorized by the City Council, have caused the land described in the annexed plat to be surveyed, laid out and platted to be known as Assessor's Plat of Thomas Addition, City of Kalamazoo, Kalamazoo County, Michigan, and that the streets and alleys as shown on said plat are hereby dedicated to the use of the public.

Witness,

Wm. Stauffer

Edward M. Kennedy (SEAL)
Assessor of City of Kalamazoo.

ACKNOWLEDGMENT.

STATE OF MICHIGAN,
COUNTY OF KALAMAZOO.

On this 5th day of February, A. D. 1918, before me, a Notary Public in and for said County, personally came the above named Edward M. Kennedy, Assessor of the City of Kalamazoo, known to me to be the person who executed the above dedication, and acknowledged the same to be his free act and deed as such Assessor.

My commission expires Feb 26-1920

This plat was approved by the City Council of the City of Kalamazoo at a meeting held

February 5th 1918

Harmon L. Miller
Notary Public, Kalamazoo County, Mich.

D. P. Luederick City Clerk.

CERTIFICATE OF APPROVAL BY COUNTY BOARD.


This plat was approved on the

17th day of February, 1918

Judge of Probate.

Joseph J. Campbell
County Clerk.

County Treasurer.

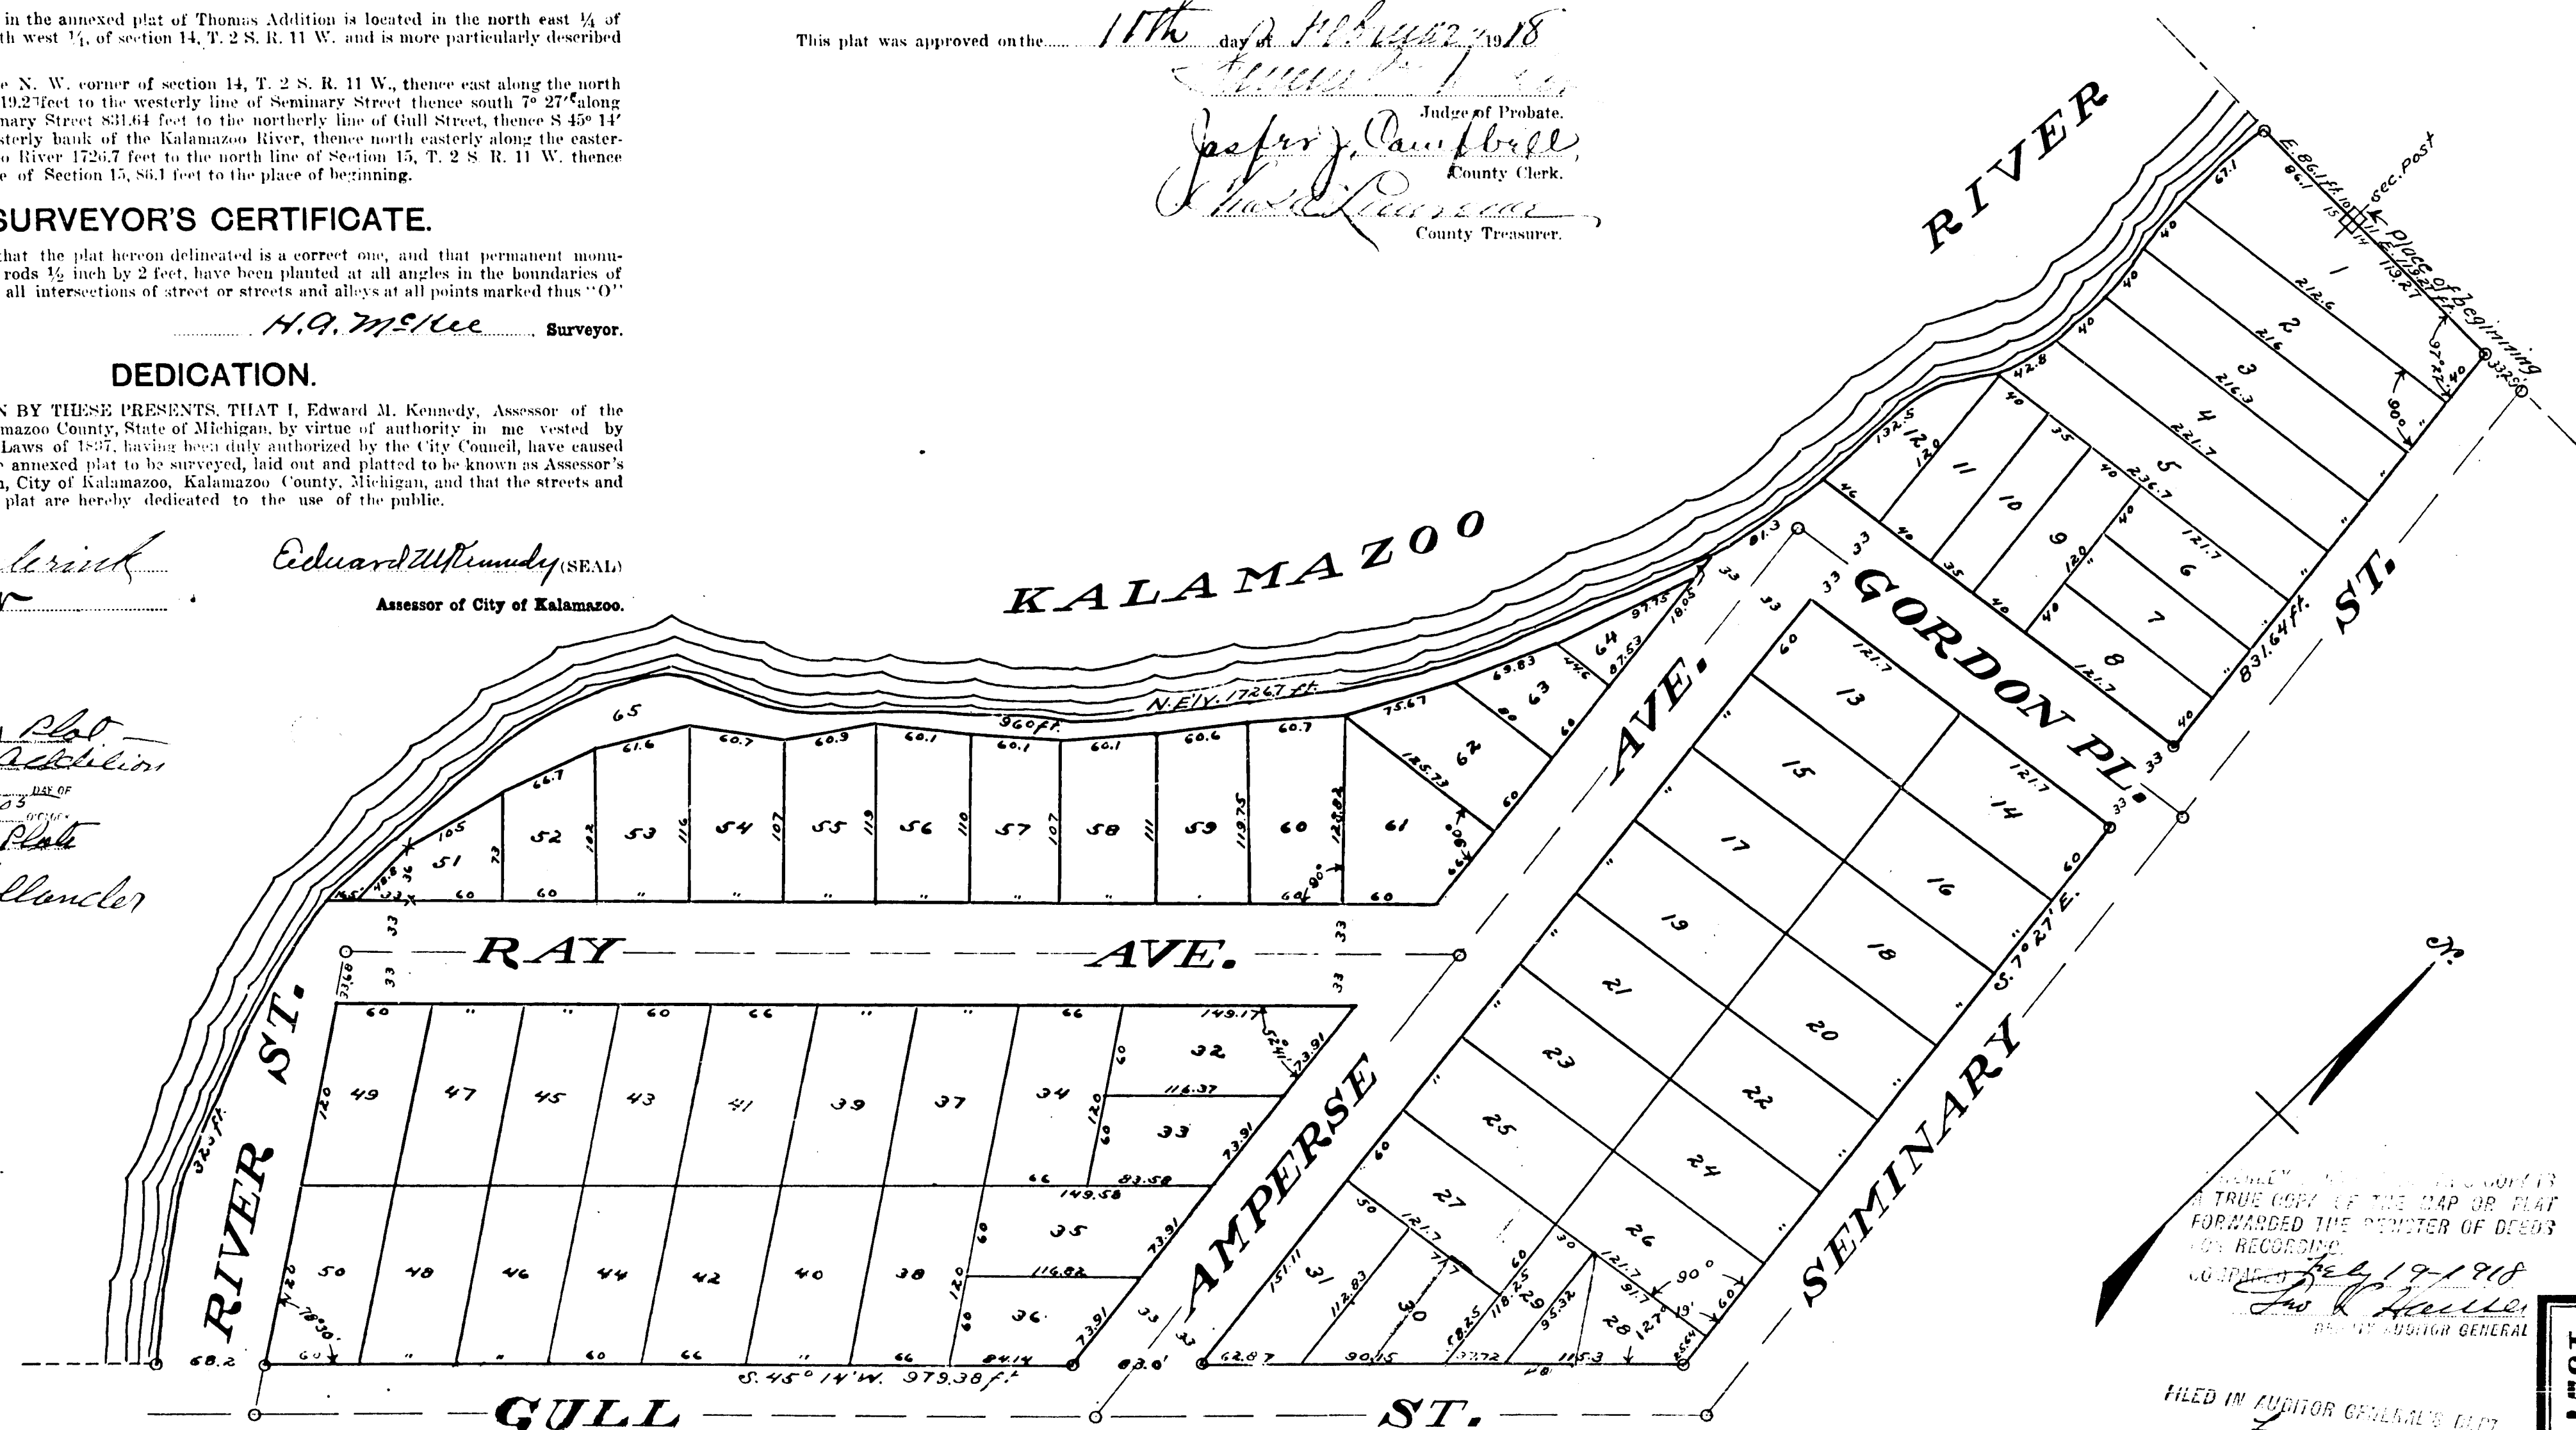

Examined and Approved
Feb 19-1918
Geo. B. Hollander
County Auditor General.

FILED IN AUDITOR GENERAL'S DEPT
Feb 21-1918
Geo. B. Hollander
COUNTY AUDITOR GENERAL

13271