

ASSESSOR'S PLAT OF NEWTON'S ADDITION

City of Kalamazoo, County of Kalamazoo,
State of Michigan.

H. A. McKEE, Surveyor.

Scale 50 ft. per inch.



All dimensions given are in feet and decimals thereof.

DESCRIPTION OF LAND PLATTED.

The land embraced in the annexed plat of Newton's addition is located in the southwest corner of the northwest ¼ of section 16, T. 2 S. R. 11 W. and is more particularly described as follows:

Commencing at the west ¼ post of said section 16 running thence north 660 feet; thence east 580.47 feet; thence south 660 feet; thence west 580.47 feet to the place of beginning.

SURVEYOR'S CERTIFICATE.

I hereby certify that the plat hereon delineated is a correct one, and that permanent monuments consisting of iron rods ½ inch by 2 feet, have been planted at all angles in the boundaries of the land platted, and at all intersections of streets or streets and alleys, at all points marked thus "O."

H. A. McKEE, Surveyor.

DEDICATION.

KNOW ALL MEN BY THESE PRESENTS, THAT I, Edward M. Kennedy, Assessor of the City of Kalamazoo, Kalamazoo County, State of Michigan, by virtue of authority in me vested by Section 3372, Compiled Laws of 1897, having been duly authorized by the City Council, have caused the land described in the annexed plat to be surveyed, laid out and platted to be known as Assessor's Plat of Newton's Addition, City of Kalamazoo, Kalamazoo County, Michigan, and that the streets and alleys as shown on said plat are hereby dedicated to the use of the public.

Witness.

Wm. Stauffer
City Clerk

Edward M. Kennedy (SEAL)
Assessor of City of Kalamazoo.

ACKNOWLEDGMENT.

STATE OF MICHIGAN.

COUNTY OF KALAMAZOO.

On this 5th day of February, A. D. 1918, before me, a Notary Public in and for said County, personally came the above named Edward M. Kennedy, Assessor of the City of Kalamazoo, known to me to be the person who executed the above dedication, and acknowledged the same to be his free act and deed as such Assessor.

My commission expires July 26-1920.
This plat was approved by the City Council of the City of Kalamazoo at a meeting held February 5th 1918.

W. A. Turnbull City Clerk.

CERTIFICATE OF APPROVAL BY COUNTY BOARD.

This plat was approved on the 11th day of February, 1918.


Samuel Vanston
Judge of Probate.

Jasper J. Campbell
County Clerk.

Chas. Lawrence
County Treasurer.

REGISTERED IN OFFICE OF
Kalamazoo County
PLAT OF
Newton's Addition
WAS RECORDED THIS
Feb 19 1918
A. D. TO BE AT 10 O'CLOCK
A. M. IN THE
OFFICE OF THE
CLERK OF THE
COURT
ON FILE
Laurance & Hollander

I HEREBY CERTIFY THAT THIS COPY IS
A TRUE COPY OF THE MAP OR PLAT
FORWARDED THE REGISTER OF DEEDS
FOR RECORDING
Feb 19-1918
J. A. Hanson
DEPUTY AUDITOR GENERAL.

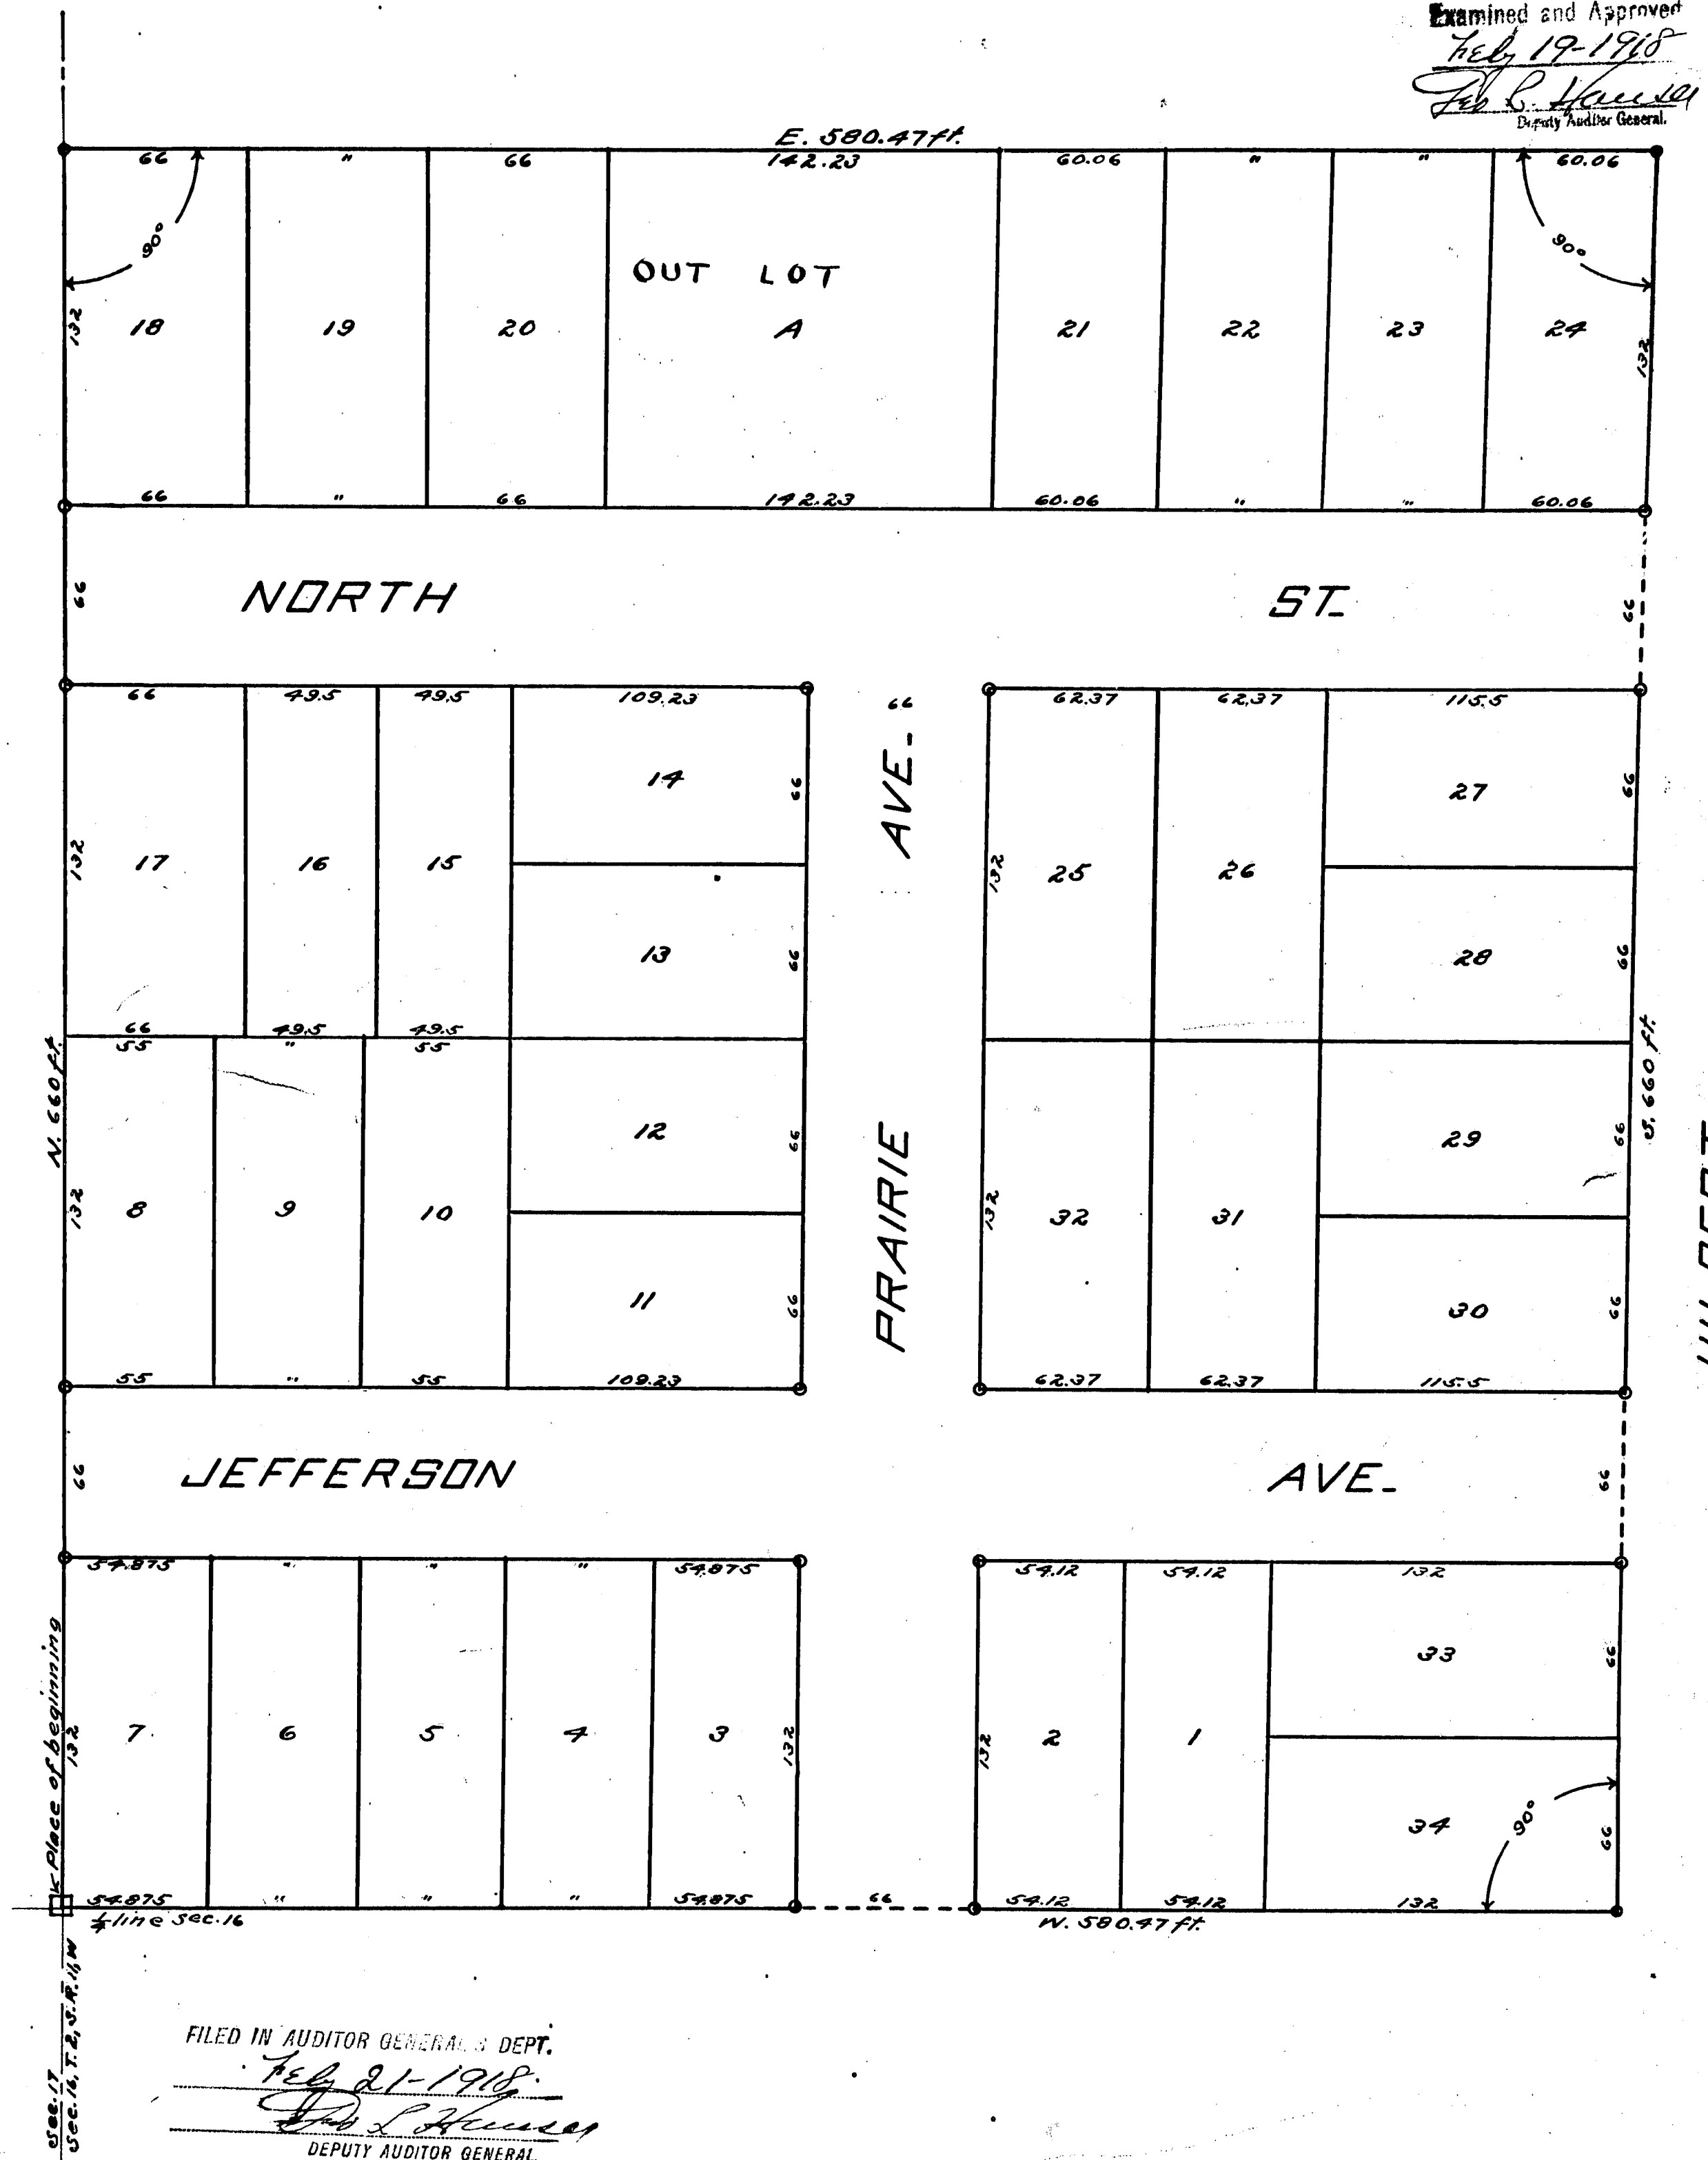

13272

