

RECEIVED AND FILED

In Auditor General's Office

April 21 1885



H. R. R. 1885

Dep. Aud. Genl.

PLAT OF WESTWOOD

Kalkaska County, Mich.

State at North line of SW 1/4 of NE 1/4 Section one.

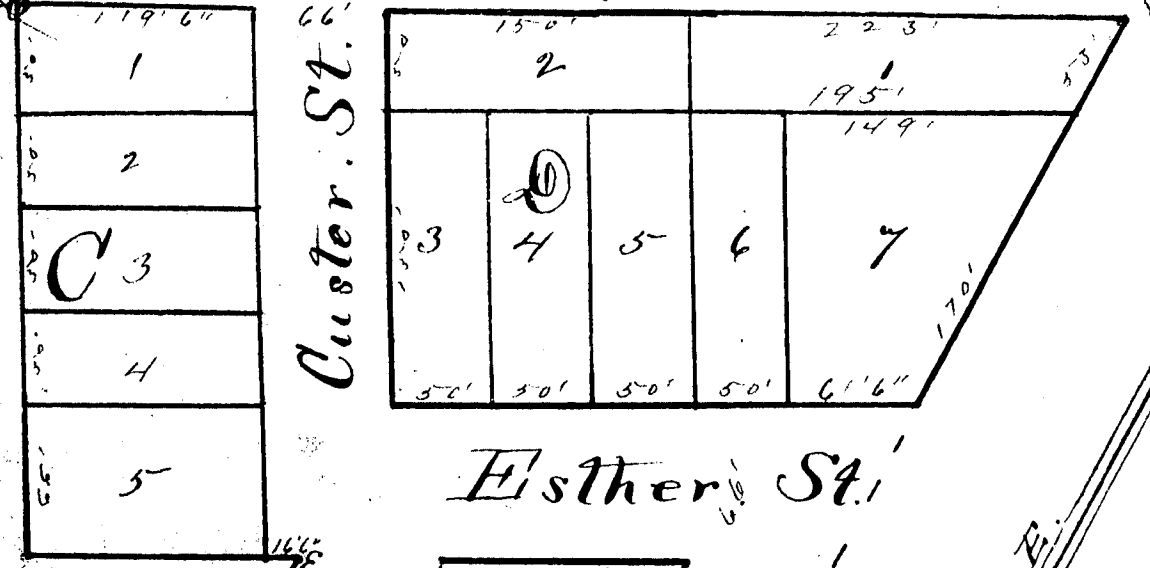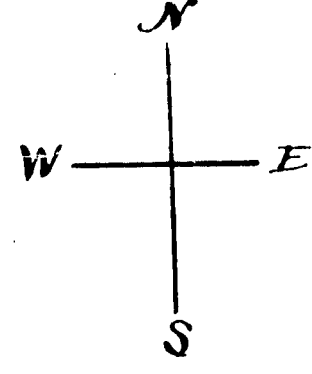

Plat Showing the size, form, and number of lots, location, name, course and width of streets and alleys in the village of Westwood in the SW 1/4 of the Sec. 1 of T. 34 N. R. 18 E. Sec. 1 Town Twenty Eight North of Range Seven West in the County of Kalkaska State of Michigan containing about 1/2 500 Acres Bounded as follows to wit: Beginning at the center of Section 1. Thence N. 74° 15' E. 820 ft. to point A. Thence S. 29° E. 745 ft. to point B. Thence S. 61° W. 655 ft. to point C. Thence S. 29° E. 425 ft. to the N. line of the SW 1/4 of the Sec. 1 of T. 34 N. R. 18 E. Sec. 1. Thence N. 55° 1/2 E. 558 1/2 ft. Thence South on the North and South lines of said Section One 266 ft. Thence E. 136 ft. to point E. Thence South 29° W. 285 ft. to the North and South 1/4 line of Sec. 1. Thence South on said 1/4 line 810 ft. to place of beginning.

Dedication I, James Campbell, together with my wife, Esther Campbell, and David E. McLean, Junr, have placed the above described piece of land, to be known as the village of Westwood, and the said parties do hereby dedicate to the public all the streets, alleys and public grounds shown on the plat.

In presence of { James Campbell, as Proprietor, Esther Campbell, as Junr, David E. McLean, as Junr. } Witnesses { J. C. Ramsay, Notary Public, }
This 9th day of April A.D. 1885

State of Michigan } ss. On the 9th day of April A.D. 1885, I, J. C. Ramsay, Notary Public, and for said County, personally appeared James Campbell, together with my wife, Esther Campbell, and David E. McLean, Junr, known to me to be the persons who executed the above instrument and acknowledged the same to be their free act and deed.

I hereby certify that this plat of the Village of Westwood was received for record the 18th day of April A.D. 1885 at 13 o'clock P.M. and recorded in Liber A of the records of Village Plats on page.

State of Michigan } ss. We, James M. Flagg, Register of Deeds for said County, and David E. McLean, Junr, the duly certified that we have carefully compared this duplicate with the original and the village of Westwood and that it is an exact duplicate thereof and of the whole of such record.

James M. Flagg, Register
David E. McLean, Junr.
James M. Flagg, Register
David E. McLean, Junr.

Scale 100 feet to inch.

13276

D-1. Aud. Genl.

Kalkaska County, Mich.

F

In presence of

Steuersche
2. Stern

as Mayor

James Campbell.
Esther E. Campbell

David E. Michener

State of Michigan
County of Jackson

1880

as hard as James Cayfish and Esther Cayfish himself professed
myself man to be the person who executed the above matrimony and
then preed and died. Chas E Ramsay

14. That this plat of the Village of Ruston was received for record the
 15. day of April 1885 at 13 o'clock PM and recorded in Liber 2
 of the County of Washington District of Columbia at Washington D.C.
 Notary Public
 Village Plats on Page -

State of Michigan }
County of Oakland } ss. I, George M. Page, Register of

Woodward and David McKean Surveyor hereby certify that we have compared the annexed plat with the plat of the Village of Woodward now on record in the office of said Register of Deeds and that it is a true and correct transcript from said original plat.

James M. Hagg Regis
David E. Lu & Co

13276

1110

Yes
Can

LIBER 188-482

A.F.F.I.D.A.V.I.I

STATE OF MICHIGAN } ss.
COUNTY OF KALKASKA }

I, PATRICIA A. HOLCOMB, an adult person, residing in the Village of Kalkaska, Kalkaska County, Michigan, being first duly sworn, depose and say:

That I am the Register of Deeds for the County of Kalkaska.

That prior to my term of office a book of PLATS recorded in this office was re-numbered to provide a sequential page numbering system.

That to properly identify these plats by both the OLD PAGE numbers and NEW PAGE numbers, I have prepared the attached index of all the Plats recorded in Liber A of Plats, Kalkaska County records.

This affidavit pertains to the entire plat of each and every plat on the attached list which is made part hereof.

Further affiant sayeth not.

Patricia A. Holcomb
Patricia A. Holcomb

Subscribed and sworn to before me this 21st day of April, 1980.

R. E. Westerman
R. E. Westerman, Notary Public
Kalkaska County, Michigan

My commission expires: February 13, 1982

STATE OF MICHIGAN } ss.
COUNTY OF KALKASKA }

I, Patricia A. Holcomb, Register of Deeds for said County, do hereby certify that the foregoing is a true and correct copy of the original. Affidavit Liber 188 Page 482 - 484 as appears of record in the office of the Register of Deeds for said County of Kalkaska.

In testimony whereof I have hereunto set my hand and affixed the seal of the Register of Deeds for said county, at Kalkaska, Michigan, this 25th day of April, 1980.

Patricia A. Holcomb
Patricia A. Holcomb, Register of Deeds

INDEX TO LIBER A OF PLATS

	NEW PAGE #	OLD PAGE #
Kalkaska Original Plat	1 - 5	7 - 10
Pine Ridge	6	73
Wildwood	7	76
Sweet's Addition to Village of Kalkaska	8	
Clenwilld	9	77
O.S. Abbott & Co's. Addition to Village of Kalkaska	10	
Village of South Boardman	11	
Village of Crofton	12	
C.E. Ramsey's plat of Block 10 of O.S. Abbott & Co.'s Addition to Village of Kalkaska	14	
Sweet's Second Addition to Village of Kalkaska	15	
Henry D. Trim's Plat of Reserve 05	16	
Clearwater Beach	17	78
First Addition to Clearwater Beach	18	79
Twin Lake Beach	19	80
Nezewood	20	
Big Twin Lake Subdivision	21 & 22	80
Little Twin Lake Subdivision	23	81
Shady Beach	24	82
Middle Blue Lake Subdivision	25	82
Chippewa Beach	26	83
Birch Terrace	27	84
Thompson's Addition to Village of South Boardman	28	
Keweenaw Beach	29	84
Big Twin Lake Subdivision #1	30	85
Village of Van Dusen	31	
Twin Lakes Resort	33	86
Plat of Parker Creek	32	
Plat of Rapid City	34	
Addition to Chippewa Beach	35	
Plat of Spencer	36	
Ladd's South Torch Woods	37	
Little's First Addition to Rapid City	38	
Vernon C. Becker Subdivision on Little Lake	39	85

INDEX TO LIBER A OF PLATS

	NEW PAGE #	OLD PAGE #
First Addition to Spencer	40	
Sullivan's Addition to Pine Ridge	41	90
Pine Grove Beach	42	91
Crystal Beach	43 & 44	
Blue Lake	45	92
Hainstock's Addition to Village of South Boardman	46	
First Addition to Pine Grove Beach	47	94
Smith Addition to Rapid City	48 (A & B)	
Lakeview Subdivision	49	
Anderson's Addition to Rapid City	50	
North Blue Lake	51	
Person's Harbor	52	
Person's Addition to Person's Harbor	53	
Log Lake Summer Resort	54	
Maplecrest	55	
Forster's Addition to Rapid City	56	
Second Addition to Chippewa Beach	57	
Smith & Ricker's Addition to Rapid City	58	
Log Lake Lodge	59	
Nah-Wa-De Beach	60	
Judd's East Lake Subdivision	61	
Ke-Je-Meek	62	
Holburn's Vanistee Lake Subdivision	63	
Plat of Village of Signs	64	
First Addition to Village of Signs	65	
Little Lake Florida	66 & 67	
Phelps Addition to Village of Kalkaska	68	
Lake Drive Resort	69	70
Beaver Shores	70 & 71	95 & 96
Beaver Lake	72	
Island Lake Terrace	73	100
Sullivan's Addition to Pine Lake	74 & 75	