


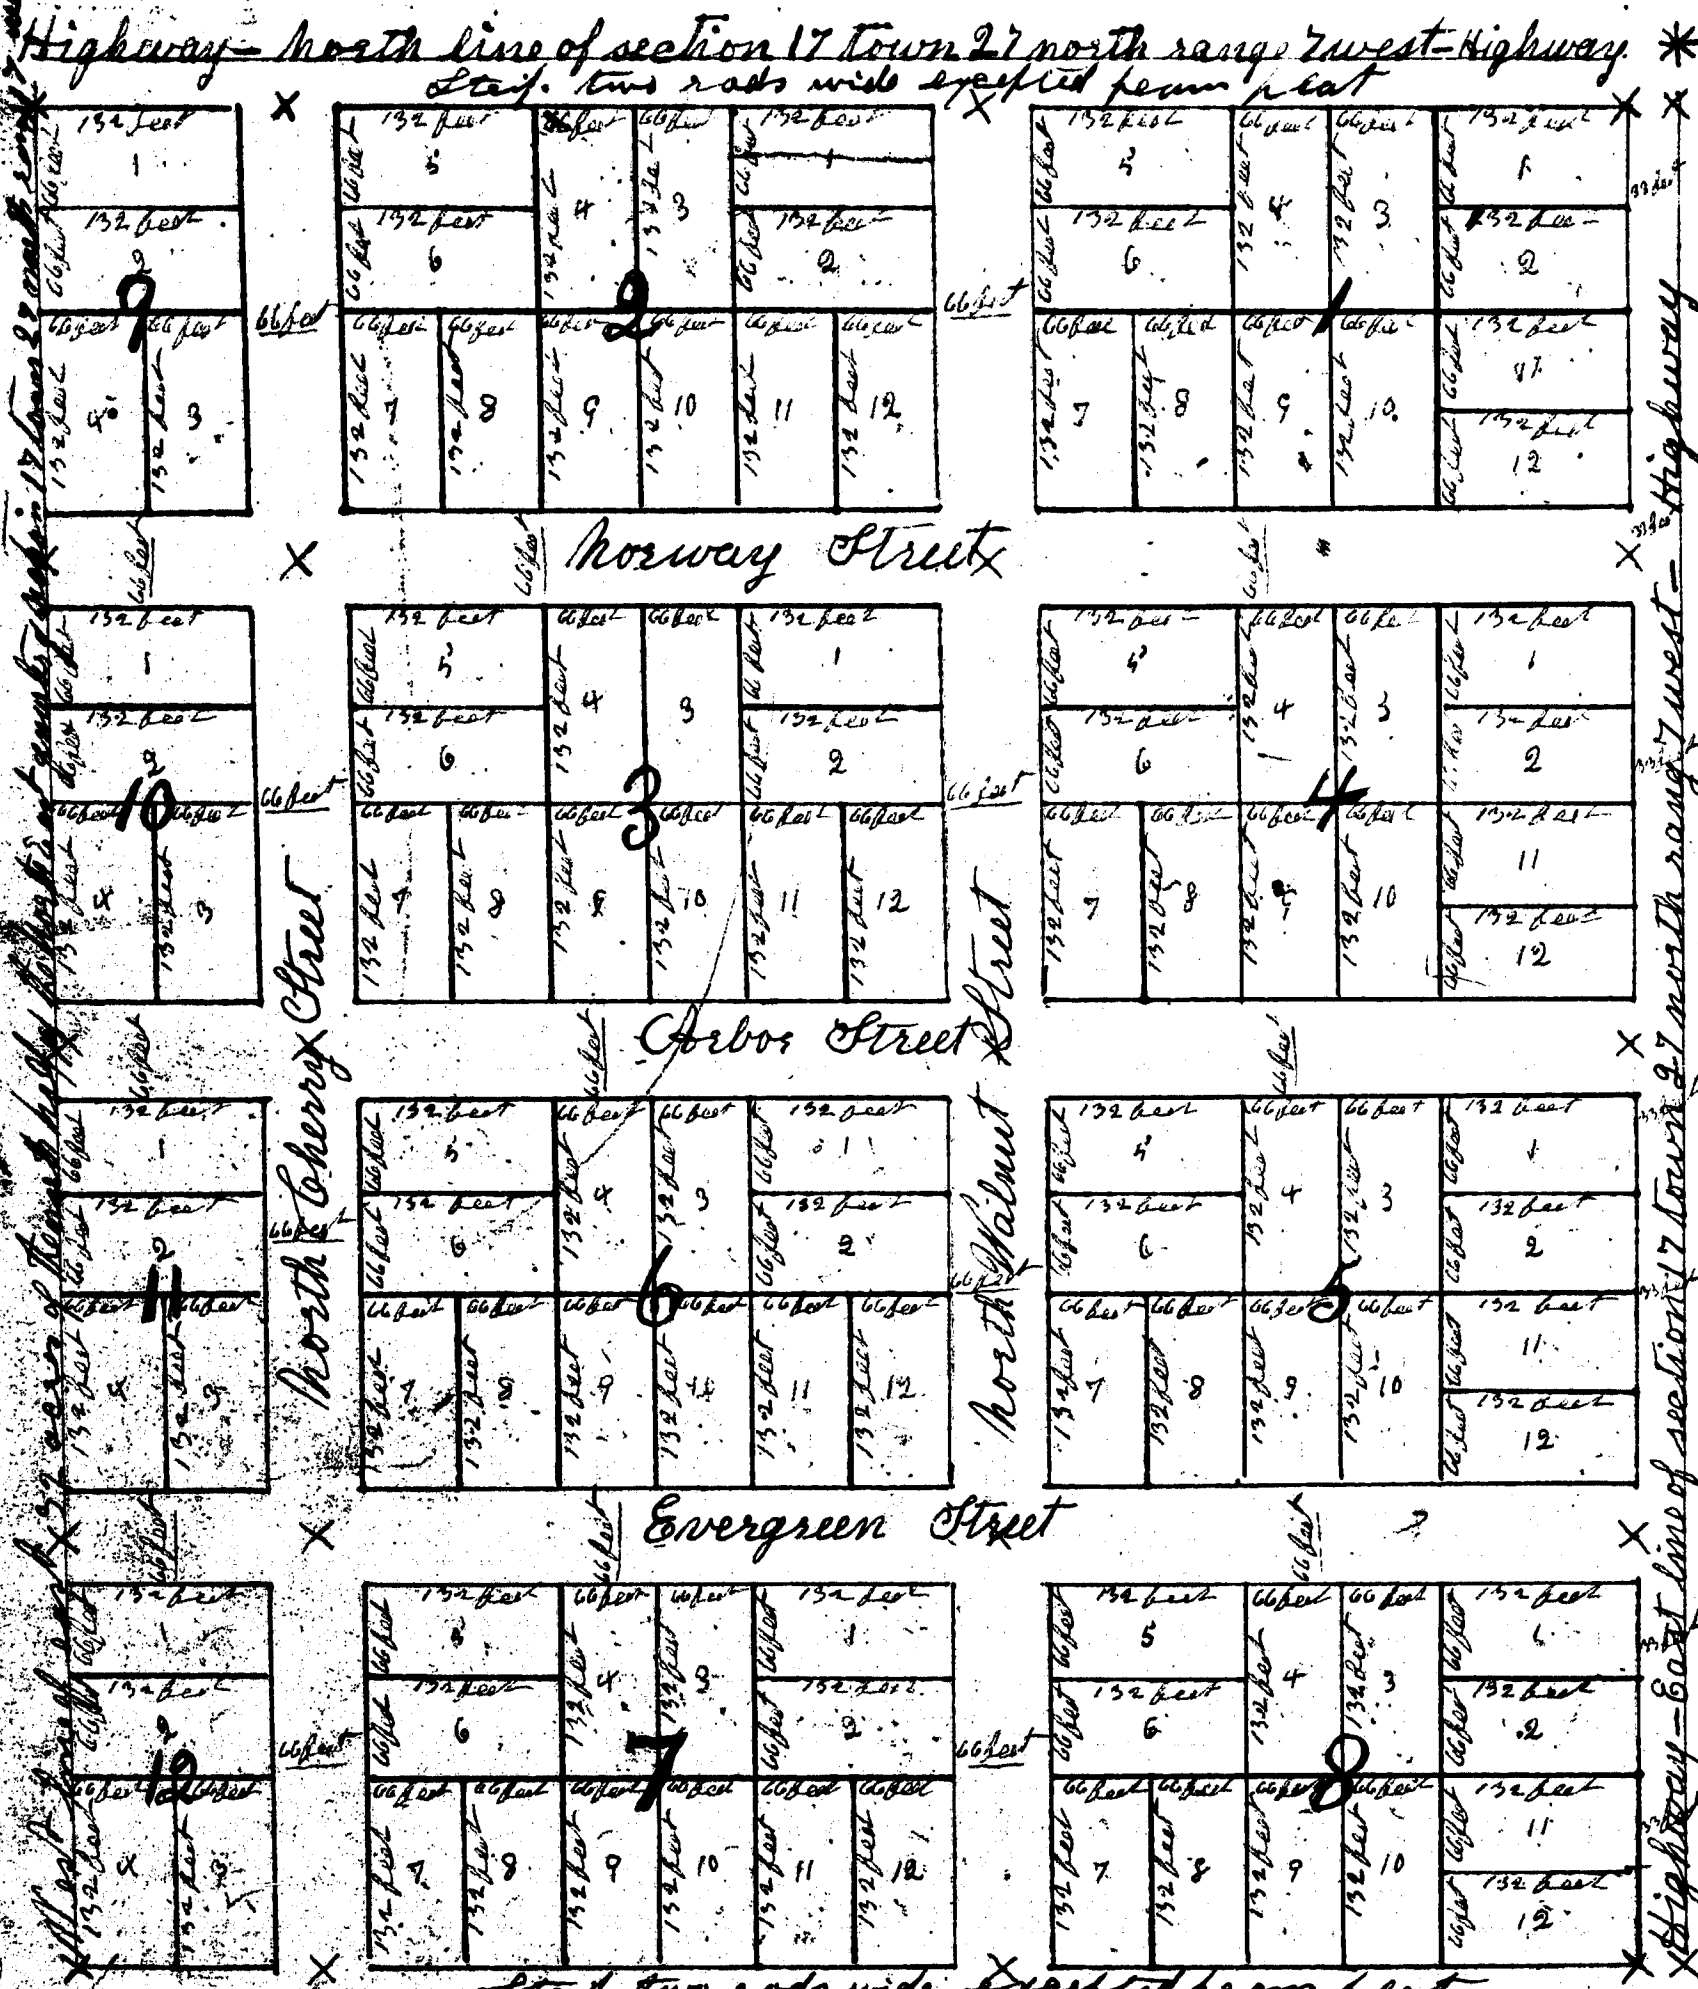

Sweets Second Addition to the Village of Kalkaska as delineated by this plat is situated on and comprises the East thirty-two acres of the North half of the North-east quarter of section seventeen (17) in town twenty-seven (27) north of range seven (7) west - except a strip two rods wide on the north side and a strip two rods wide on the south side of said thirty two acres, in Kalkaska County and State of Michigan, and is more particularly defined as follows: The north-east corner of Block One is thirty-three feet south and thirty-three feet west of the north-east corner of said section seventeen. The government corners affecting the survey were established and perpetuated from unmishable monuments. The complete lots and blocks are right parallel agrows, having the respective dimensions marked in figures in red indicating the number of feet. Numbers of blocks are indicated by large red figures in center of blocks, and numbers of lots are indicated by small red figures in center of lot. The scale is 132 feet to the inch. The east and north lines of Block One are parallel with the section lines. * represents the section corner two rods east and two rods north of the north-east corner of plat. In attestation to the laying out and plating of this Addition to the Village of Kalkaska as above described, the undersigned (Charles P. Sweet and Leone F. Sweet his wife of Kalkaska County and State of Michigan) have hereunto set their hands and seals the Sixteenth day of April one thousand eight hundred and eighty-eight.

Signed and sealed
in presence of
Fred & Sweet
Maggie B. Fox

Charles P. Sweet
Leone F. Sweet

RECEIVED AND FILED
In Auditor General's Office
May 4 1888
Maggie B. Fox
Dep. Aud. Gen'l.

Sweets Second Addition to the Village of Kalkaska.

State of Michigan
County of Kalkaska
James M. Plagg
Register of Deeds
hereby certify that we have each carefully compared the annexed copy with the plat of Sweets Second Addition to the Village of Kalkaska, and that it is an exact copy thereof and of the whole of such original map.

Examined and approved
April 26 1888
H. R. Pratt
Deputy Auditor General

State of Michigan
County of Kalkaska
On this Sixteenth day of April, One thousand eight hundred and eighty-eight before me, a notary public in and for said county personally appeared Charles P. Sweet and Leone F. Sweet named in and who presented to me a foregoing instrument and acknowledged to same to be their free act and deed, and that they executed the same for the intents and purposes therein mentioned.

Fred & Sweet
Notary Public

State of Michigan
County of Kalkaska
I hereby certify that this plat was received for record May 8th A.D. 1888 at 3 o'clock in the afternoon and recorded in Plat Book A. of Kalkaska County on Page Fifteen.
James M. Plagg
Register of Deeds


State of Michigan
County of Kalkaska
James M. Plagg
Register of Deeds
hereby certify that we have each carefully compared the annexed copy with the plat of Sweets Second Addition to the Village of Kalkaska now of record in the office of said register of deeds and that it is a true transcript thereof and of the whole of such original map.

James M. Plagg
Register of Deeds
Charles P. Sweet
Leone F. Sweet

I Charles P. Sweet civil engineer do hereby certify that the plat herein delineated is a correct one and that permanent monuments of spruce cedar posts have been placed at the points marked with a cross. This X as therein shown at all intersections of streets and alleys and at all angles in the boundaries of the land platted.

Charles P. Sweet

13278

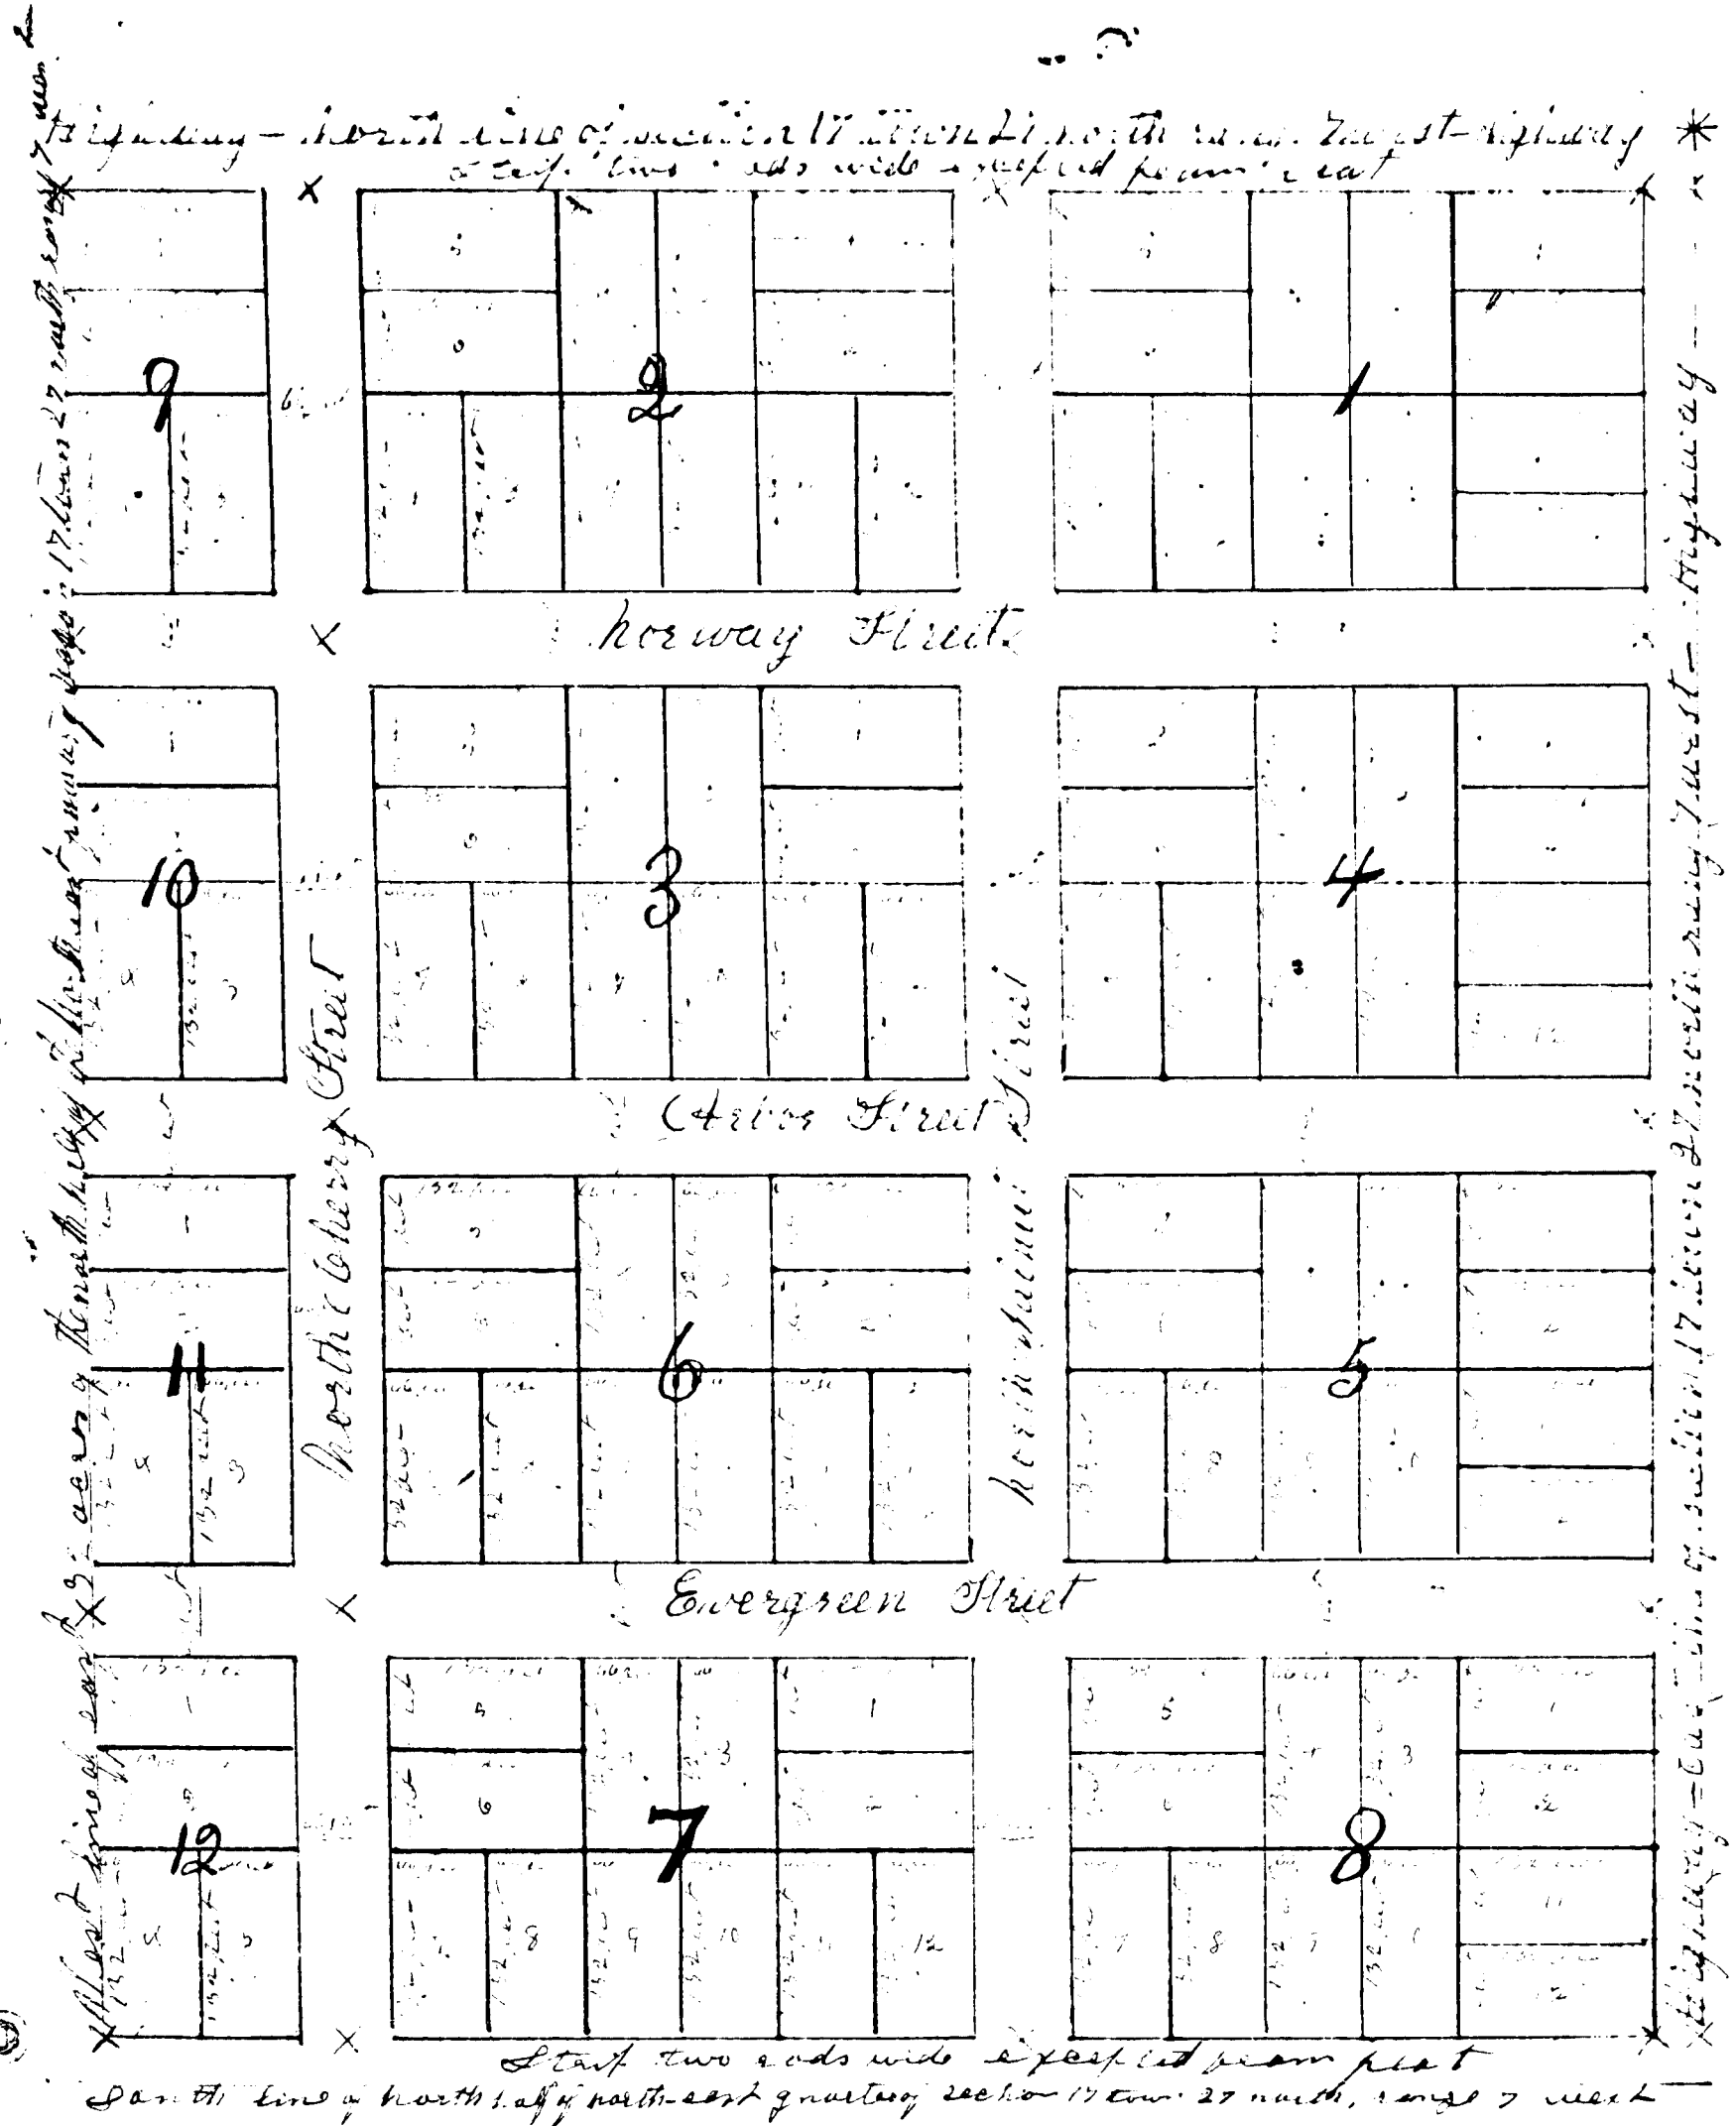

Plat of land in the village of Kalkaska, Michigan

Second Addition to the village of Kalkaska, Michigan
 The first is situated on and contains the East half of two acres in the north half of the north-east quarter of section seventeen (17) in town twenty-seven (27) north of range seven (7) west of the sixth range two rods wide on the north side and a strip two rods wide on the south side of said tract two acres, in Kalkaska county and State of Michigan, and is more particularly described as follows: The north-east corner of the said one is thirty-three feet and thirteen inches west of the north-east corner of said section seventeen (17). The government corners and the survey were established and perpetuated from immemorial times. The complete lots and blocks are shown in parallel lines, showing the respective dimensions marked in figures in red indicating the number of feet. Numerous blocks are indicated by large red figures in center of blocks, and numbers of lots are indicated by small red figures in center of lots. The said is 132 feet to the north. The north and north lines of Block one are parallel with the section line. * represents the section corner two rods east and two rods north of the north-east corner of plat. In attestation to the signing and putting of this Addition to the village of Kalkaska as above described, the undersigned, Charles F. Duce and Marie B. Duce, his wife of Kalkaska county and State of Michigan, who have hereto set their hands and seals the thirteenth day of April one thousand eight hundred and eighty-eight.

Charles F. Duce Seal
 Marie B. Duce Seal

RECEIVED AND FILED
 May 4 1888
 Notary Public

Examined and approved
 April 26 1888
 H. R. Pratt
 Deputy Auditor General

State of Michigan
 County of Kalkaska
 I hereby certify that this plat was recorded for record May 1st 1888 at 3 o'clock in the afternoon and recorded in Plat Book No. of Kalkaska County page fifteen.
 James M. Pigg
 Register of Deeds

State of Michigan
 County of Kalkaska
 I hereby certify that this plat was recorded for record May 1st 1888 at 3 o'clock in the afternoon and recorded in Plat Book No. of Kalkaska County page fifteen.
 James M. Pigg
 Register of Deeds

State of Michigan
 County of Kalkaska
 On this sixteenth day of April one thousand eight hundred and eighty-eight before me, a Notary Public in and for said county, personally appeared Charles F. Duce and Marie B. Duce, his wife, who presented to me their present and deed, and that they executed the same as the contents and purport thereof is contained in the foregoing plat.

Charles F. Duce
 Marie B. Duce
 Notary Public

LIBER 188 PAGE 482

A.F.F.I.P.A.V.I.I

STATE OF MICHIGAN }
COUNTY OF KALKASKA } ss.

I, PATRICIA A. HOLCOMB, an adult person, residing in the Village of Kalkaska, Kalkaska County, Michigan, being first duly sworn, depose and say:

That I am the Register of Deeds for the County of Kalkaska.

That prior to my term of office a book of PLATS recorded in this office was re-numbered to provide a sequential page numbering system.

That to properly identify these plats by both the OLD PAGE numbers and NEW PAGE numbers, I have prepared the attached index of all the Plats recorded in Liber A of Plats, Kalkaska County records.

This affidavit pertains to the entire plat of each and every plat on the attached list which is made part hereof.

Further affiant sayeth not.

Patricia A. Holcomb
Patricia A. Holcomb

Subscribed and sworn to before me this 24th day of April, 1980.

R. E. Westernman
R. E. Westernman, Notary Public
Kalkaska County, Michigan

My commission expires: February 13, 1982

STATE OF MICHIGAN }
COUNTY OF KALKASKA } ss.

I, Patricia A. Holcomb, Register of Deeds for said County, do hereby certify that the annexed is a true and correct copy of the original Affidavit Liber 188 Page 482 - 484 as appears of record in the office of the Register of Deeds for said County of Kalkaska.

In testimony whereof I have hereunto set my hand and affixed the seal of the Register of Deeds for said county at Kalkaska, Michigan, this 24th day of April, 1980.

Patricia A. Holcomb
Patricia A. Holcomb, Register of Deeds

INDEX TO LIBER A OF PLATS

	NEW PAGE #	OLD PAGE #
Kalkaska Original Plat	1- 5	7 - 10
Pine Ridge	6	73
Wildwood	7	76
Sweet's Addition to Village of Kalkaska	8	
Glenoid	9	77
O.S. Abbott & Co's. Addition to Village of Kalkaska	10	
Village of South Boardman	11	
Village of Crofton	12	
G.L. Ramsey's plat of Block 10 of O.S. Abbott & Co.'s Addition to Village of Kalkaska	14	
Sweet's Second Addition to Village of Kalkaska	15	
Henry D. Trim's Plat of Reserve #5	16	
Clearwater Beach	17	78
First Addition to Clearwater Beach	18	79
Twin Lake Beach	19	80
Westwood	20	
Big Twin Lake Subdivision	21 & 22	80
Little Twin Lake Subdivision	23	81
Shady Beach	24	82
Middle Blue Lake Subdivision	25	82
Chippewa Beach	26	83
Birch Terrace	27	84
Thompson's Addition to Village of South Boardman	28	
Keveenasaw Beach	29	84
Big Twin Lake Subdivision #1	30	85
Village of Van Tuon	31	
Twin Lakes Resort	33	86
Plat of Parker Creek	32	
Plat of Rapid City	34	
Addition to Chippewa Beach	35	
Plat of Spencer	36	
Ladd's South Tract Woods	37	
Little's First Addition to Rapid City	38	
Vernon C. Packer Subdivision on Little Lake	39	88

LIBER 188 PAGE 484
INDEX TO LIBER A OF PLATS

	NEW PAGE #	OLD PAGE #
First Addition to Spencer	40	
Sullivan's Addition to Pine Ridge	41	90
Pine Grove Beach	42	91
Crystal Beach	43 & 44	
Blue Lake	45	92
Hainstock's Addition to Village of South Boardman	46	
First Addition to Pine Grove Beach	47	94
Smith Addition to Rapid City	48 (A & B)	
Lakeview Subdivision	49	
Anderson's Addition to Rapid City	50	
North Blue Lake	51	
Person's Harbor	52	
Person's Addition to Persons Harbor	53	
Log Lake Summer Resort	54	
Haplecrest	55	
Foster's Addition to Rapid City	56	
Second Addition to Chippewa Beach	57	
Smith & Ricker's Addition to Rapid City	58	
Log Lake Lodge	59	
Kah-Wee-De Beach	60	
Judd's East Lake Subdivision	61	
Ke-Je-Nook	62	
Hubert's Montrose Lake Subdivision	63	
Plat of Village of Signa	64	
First Addition to Village of Signa	65	
Little Lake Placid	66 & 67	
Phelps Addition to Village of Kalkaska	68	
Lake Drive Resort	69	70
Beaver House	70 & 71	93 & 99
Bear Lake	72	
Island Lake Terrace	73	100
Sullivan's Addition to Bear Lake	74 & 75	