

PLAT OF BARKER CREEK, Kalkaska Co., Mich.

The Plat of Barker Creek is laid out on a part of the Southeast quarter of the Northeast quarter of Section Thirtyone (31) of Township Twentyeight (28) North of Range Eight (8) West, Kalkaska County, Michigan. It may be more particularly bounded as follows: Commencing on the East line of said Section thirtythree (33) feet North of the quarter post between Sections Thirtyone (31) and Thirtytwo (32); thence West parallel to quarter section line four hundred and twelve and five tenths (412.5) feet to the intersection of the Right of Way of the Chicago and North Michigan Rail Road Company; thence Northeasterly along said Right of Way five hundred and six tenths (506) feet to East line of Section Thirtyone (31); thence South on section line two hundred and eighty seven (287) feet to place of beginning.

Now Know All Men by these Presents: That we William H. Boches and Margaret E. Boches his wife, the Proprietors, have caused the lands embraced in the annexed Plat to be surveyed and plotted to be known as Barker Creek and we hereby dedicate the same to the uses and purposes as therein set forth.

In Testimony Whereof we have hereunto set our hands and seals this 15th day of March 1894.

In presence of:
P. J. Smith William H. Boches L.S.
M. E. Boches Margaret E. Boches L.S.

State of Michigan } S.S.
 County of Grand Traverse

On this 15th day of March 1894 before me a Notary Public in and for said County personally appeared William H. Boches and Margaret E. Boches, his wife, to me well known, as the persons who executed the above dedication and acknowledged the same to be their free act and deed.

Geo. E. Steele Notary Public.

Surveyor's Certificate
 I hereby certify that the Plat hereon delineated is a correct one and that permanent monuments of iron have been planted at points marked thus (•) at all angles of boundary and on alley as shown.

Geo. E. Steele Surveyor

Register's Office } S.S.
 Kalkaska County

Received for record this 7th day of April 1894 at 3 o'clock P. M. and recorded in Liber A of Village Plats on page 32.

James M. Hagg Register of Deeds.

State of Michigan } S.S.
 County of Kalkaska


We *James M. Hagg* Register of Deeds, and *George E. Steele* Surveyor hereby certify that we have each carefully compared this copy with the original Plat of Barker Creek and that it is an exact copy thereof and of the whole of such original map or plat.

James M. Hagg Register of Deeds.
Geo. E. Steele Surveyor.

State of Michigan } S.S.
 County of Kalkaska

We *James M. Hagg* Register of Deeds, and *George E. Steele* Surveyor hereby certify that we have each carefully compared the annexed copy with the Plat of Barker Creek now of record in the office of said Register of Deeds and that it is a true transcript therefrom and of the whole of such record.

Geo. E. Steele Surveyor. *James M. Hagg* - Register of Deeds.

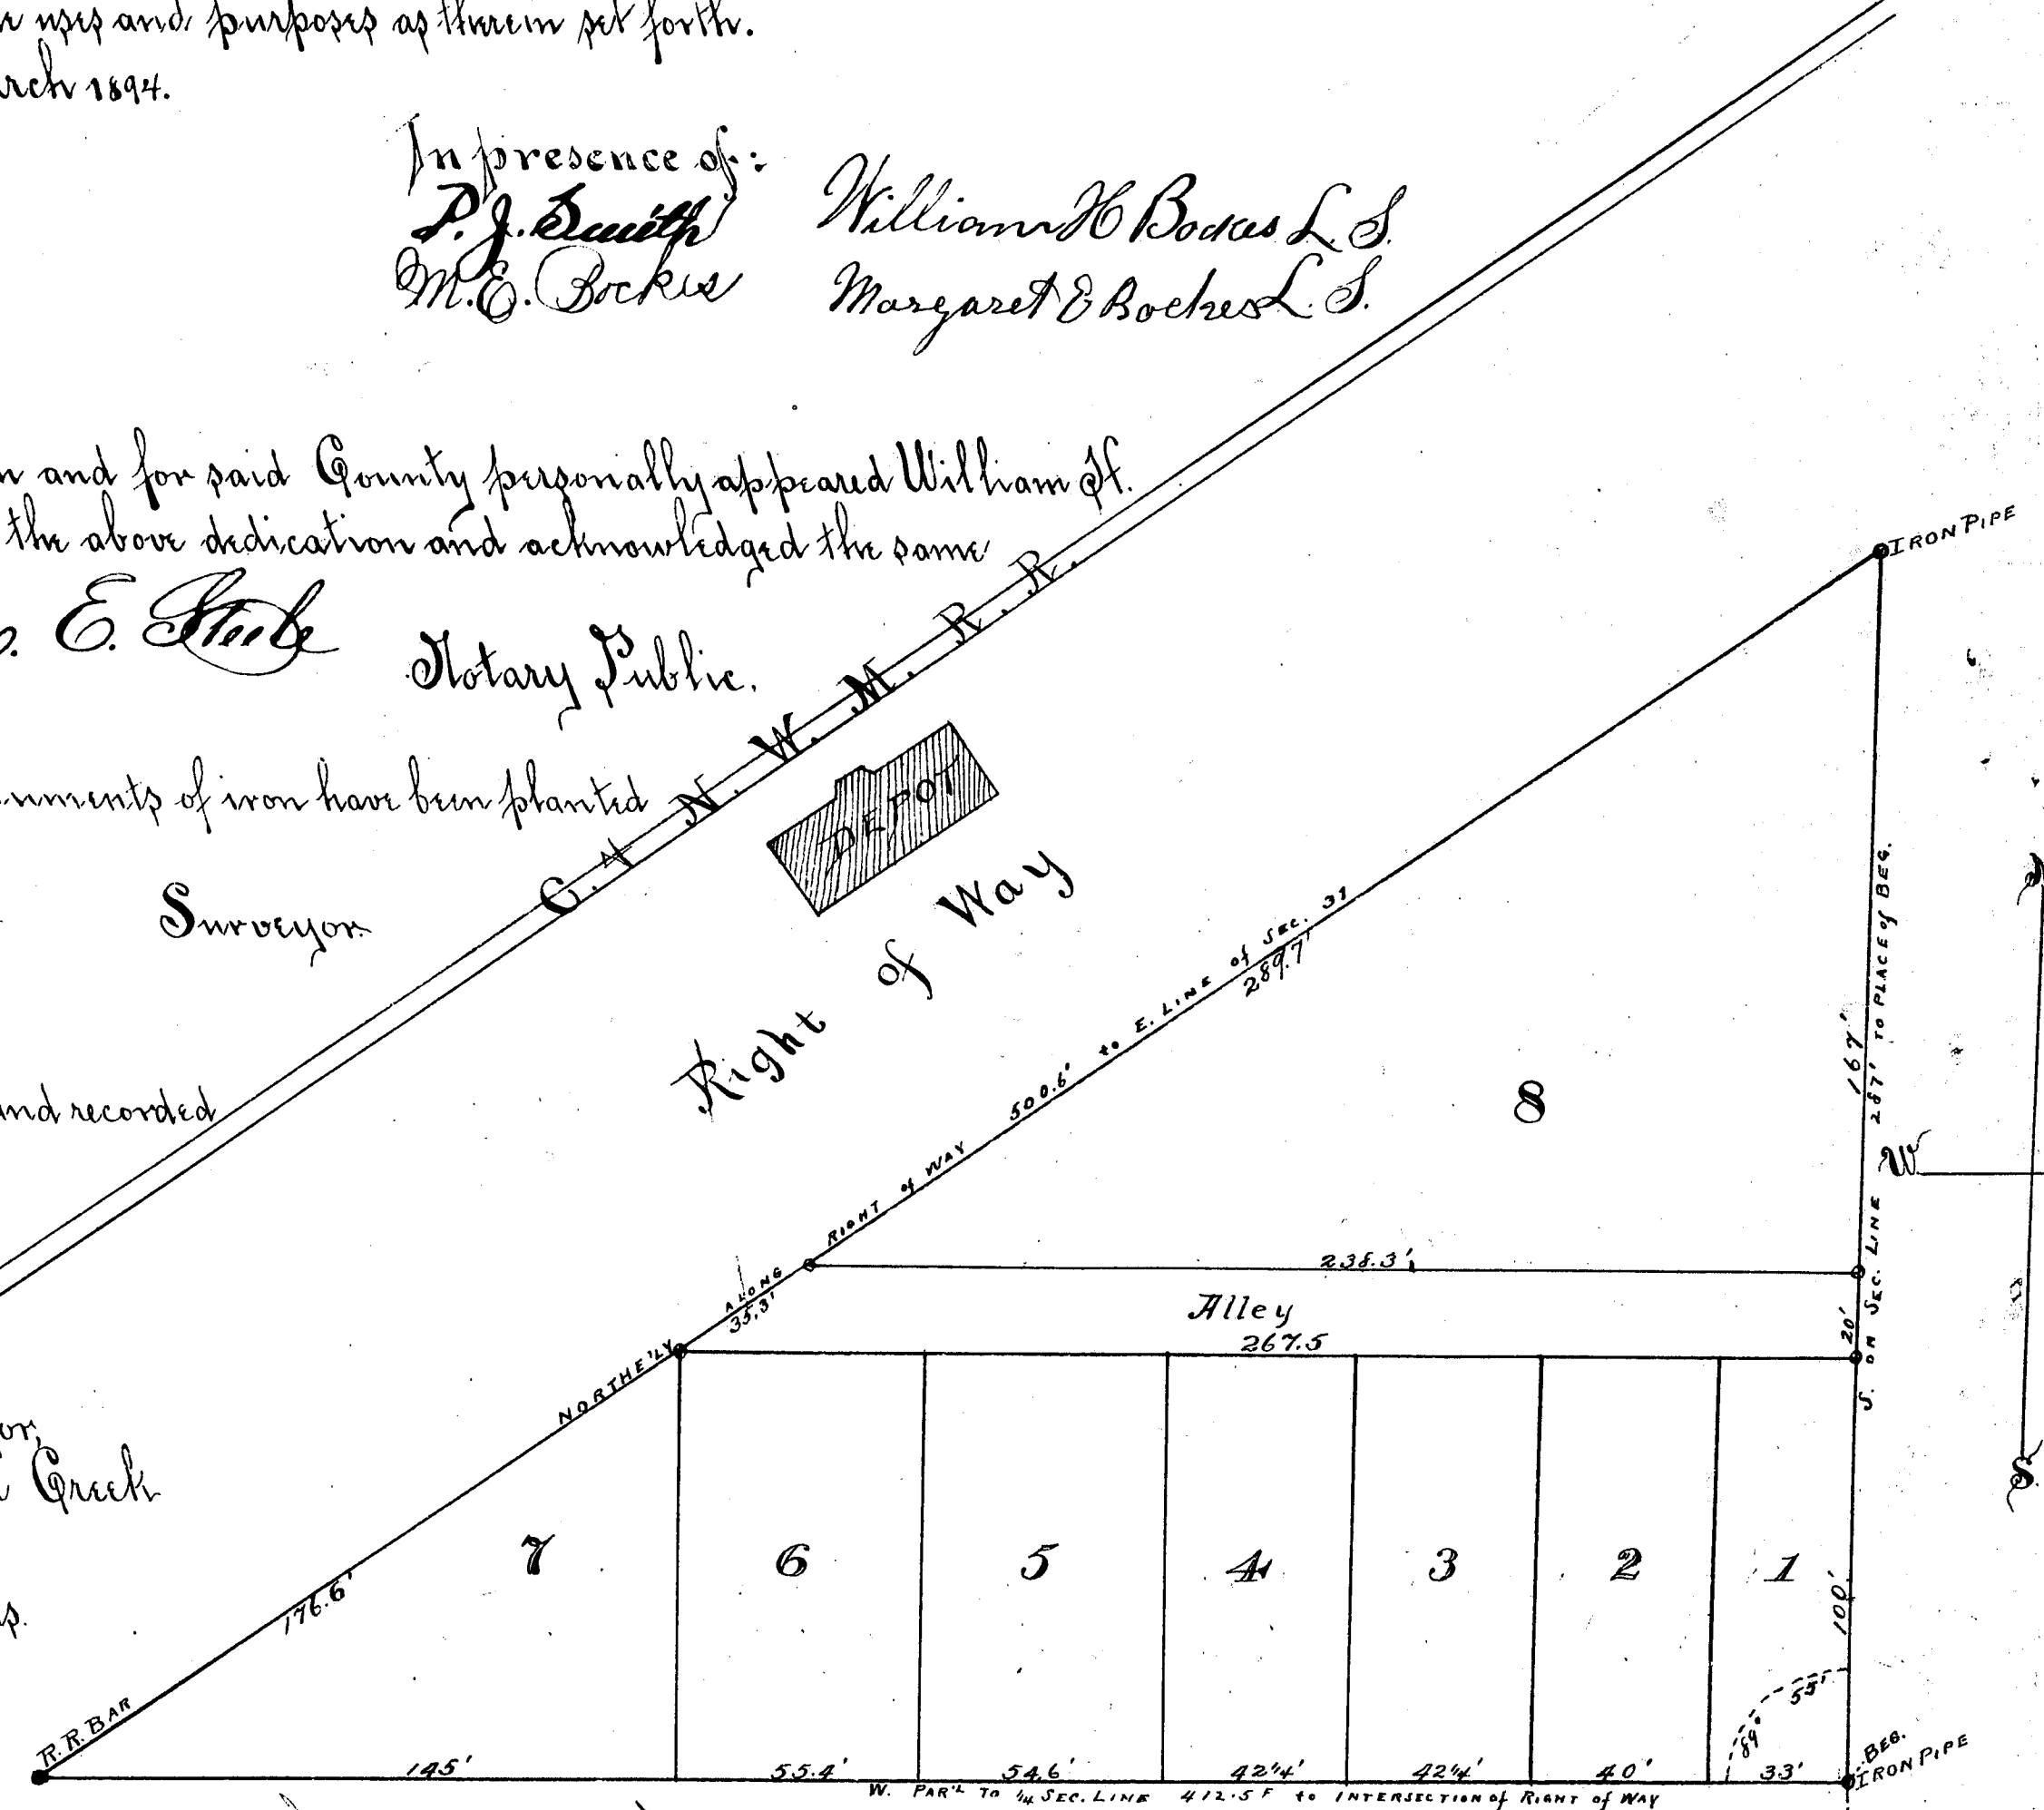

RECEIVED AND FILED
 IN AUDITOR GENERAL'S OFFICE
 APR 25 1894
James M. Hagg Deputy Auditor General

STATE ROAD

Scale 40' = 1" Inch

13280

BARKER CREEK.

Now Know All Men by these Presents: That we William M. Boches and Margaret E. Boches his wife, the Proprietors, have caused the lands embraced in the annexed Plat to be surveyed and platted to be known as Barker Creek and we hereby dedicate the same to the uses and purposes as therein set forth.

In Testimony Whereof we have hereunto set our hands and seals this 15th day of March 1894.

In presence of:
P. J. Smith
M. C. Boakes

William H. Boakes L. S.
Margaret E. Boakes L. S.

State of Michigan }
County of Grand Traverse } S. S.

On this 15th day of March 1894 before me a Notary Public in and for said County personally appeared William H. Boches and Margaret E. Boches, his wife, to me well known, as the persons who executed the above dedication and acknowledged the same to be their free act and deed.

Geo. E. Stork
Notary Public.

Surveyor's Certificate

I hereby certify that the Plat hereon delineated is a correct one, and that permanent monuments of iron have been planted at points marked thus (o) at all angles of boundary and on alley as shown.

John.
Geo. E. Steele
Surveyor.

Register's Office } S.S.
Hathaska County }

Received for record this 1st day of April 1944 at 3 o'clock P. M. and recorded
in Liber A of Village Plats on page 32.
Annex 11C Pl 99

James H. Flagg
Register of Deeds.

State of Michigan } S.S.
County of Kalamazoo }

We James M. Legg, Register of Deeds, and George E. Stick, Surveyor, hereby certify that we have each carefully compared this copy with the original Plat of Barber Creek and that it is an exact copy thereof and of the whole of such original map or plat.

Samuel Hagg Register of Deeds.
Geo. E. Steele Surveyor.

State of Michigan } S. S.
County of Kalamazoo }

We Janeall Fagg, Register of Deeds, and George E. Shek,
Surveyor, hereby certify that we have each carefully compared the annexed copy with the
Plat of Barber Creek now of record in the office of said Register of Deeds and that it is a true transcript
therefrom and of the whole of such record.

Geo. E. Steele, Surveyor. James M. Flegg - Register of Deeds.



RECEIVED AND FILED
IN AUDITOR GENERAL'S OFFICE

STATE ROAD

1328

4036

13280
JUN 18 1980 482

A.F.F.I.D.A.V.I.T

STATE OF MICHIGAN }
COUNTY OF KALKASKA } ss.

I, PATRICIA A. HOLCOMB, an adult person, residing in the Village of Kalkaska, Kalkaska County, Michigan, being first duly sworn, depose and say:

That I am the Register of Deeds for the County of Kalkaska.

That prior to my term of office a book of PLATS recorded in this office was re-numbered to provide a sequential page numbering system.

That to properly identify these plats by both the OLD PAGE numbers and NEW PAGE numbers, I have prepared the attached index of all the Plats recorded in Liber A of Plats, Kalkaska County records.

This affidavit pertains to the entire plat of each and every plat on the attached list which is made part hereof.

Further affiant sayeth not.

Patricia A. Holcomb
Patricia A. Holcomb

Subscribed and sworn to before me this 24th day of April, 1980.

R. E. Vesterman
R. E. Vesterman, Notary Public
Kalkaska County, Michigan

My commission expires: February 13, 1982

STATE OF MICHIGAN,
County of Kalkaska,



I, Patricia A. Holcomb, Register of Deeds for said County, do hereby Certify, That the annexed is a true and correct copy of the original Affidavit, Liber 188 Page 482 - 486 as appears of record in the office of the Register of Deeds for said County of Kalkaska.
In testimony whereof I have hereunto set my hand and affixed the seal of the Register of Deeds for said county, at Kalkaska, Michigan, this 24th day of April, 1980.
Patricia A. Holcomb
Patricia A. Holcomb, Register of Deeds

INDEX TO LIBER A OF PLATS

	NEW PAGE #	OLD PAGE #
Kalkaska Original Plat	1 - 5	7 - 10
Pine Ridge	6	73
Wildwood	7	76
Sweet's Addition to Village of Kalkaska	8	
Glenwild	9	77
O.S. Abbott & Co's. Addition to Village of Kalkaska	10	
Village of South Boardman	11	
Village of Crofton	12	
C.E. Ramsey's plat of Block 10 of O.S. Abbott & Co.'s Addition to Village of Kalkaska	14	
Sweet's Second Addition to Village of Kalkaska	15	
Henry D. Trim's Plat of Reserve #5	16	
Clearwater Beach	17	78
First Addition to Clearwater Beach	18	79
Twin Lake Beach	19	80
Westwood	20	
Big Twin Lake Subdivision	21 & 22	80
Little Twin Lake Subdivision	23	81
Shady Beach	24	82
Middle Blue Lake Subdivision	25	82
Chippewa Beach	26	83
Birch Terrace	27	84
Thompson's Addition to Village of South Boardman	28	
Keweenaw Beach	29	84
Big Twin Lake Subdivision #1	30	85
Village of Van Patten	31	
Twin Lakes Resort	33	86
Plat of Barker Creek	32	
Plat of Rapid City	34	
Addition to Chippewa Beach	35	
Plat of Spencer	36	
Ladd's South Torch Woods	37	
Little's First Addition to Rapid City	38	
Vernon C. Becker Subdivision on Little Lake	39	88

INDEX TO LIBER A OF PLATS

	New Page #	Old Page #
First Addition to Spencer	40	
Sullivan's Addition to Pine Ridge	41	90
Pine Grove Beach	42	91
Crystal Beach	43 & 44	
Blue Lake	45	92
Hainstock's Addition to Village of South Boardman	46	
First Addition to Pine Grove Beach	47	94
Smith Addition to Rapid City	48 (A & B)	
Lakeview Subdivision	49	
Anderson's Addition to Rapid City	50	
North Blue Lake	51	
Person's Harbor	52	
Person's Addition to Persons Harbor	53	
Log Lake Summer Resort	54	
Haplocrest	55	
Foster's Addition to Rapid City	56	
Second Addition to Chippewa Beach	57	
Smith & Ricker's Addition to Rapid City	58	
Log Lake Lodge	59	
Nah-We-Ga Beach	60	
Judd's East Lake Subdivision	61	
Re-Je-Heek	62	
Hulbert's Minister Lake Subdivision	63	
Plat of Village of Signa	64	
First Addition to Village of Signa	65	
Little Lake Placid	66 & 67	
Phelps Addition to Village of Kalkaska	68	
Lake Drive Resort	69	70
Beaver Shores	70 & 71	98 & 99
Bear Lake	72	
Island Lake Terrace	73	100
Sullivan's Addition to Pine Lake	74 & 75	