5128

Smith Addition to Rapid City

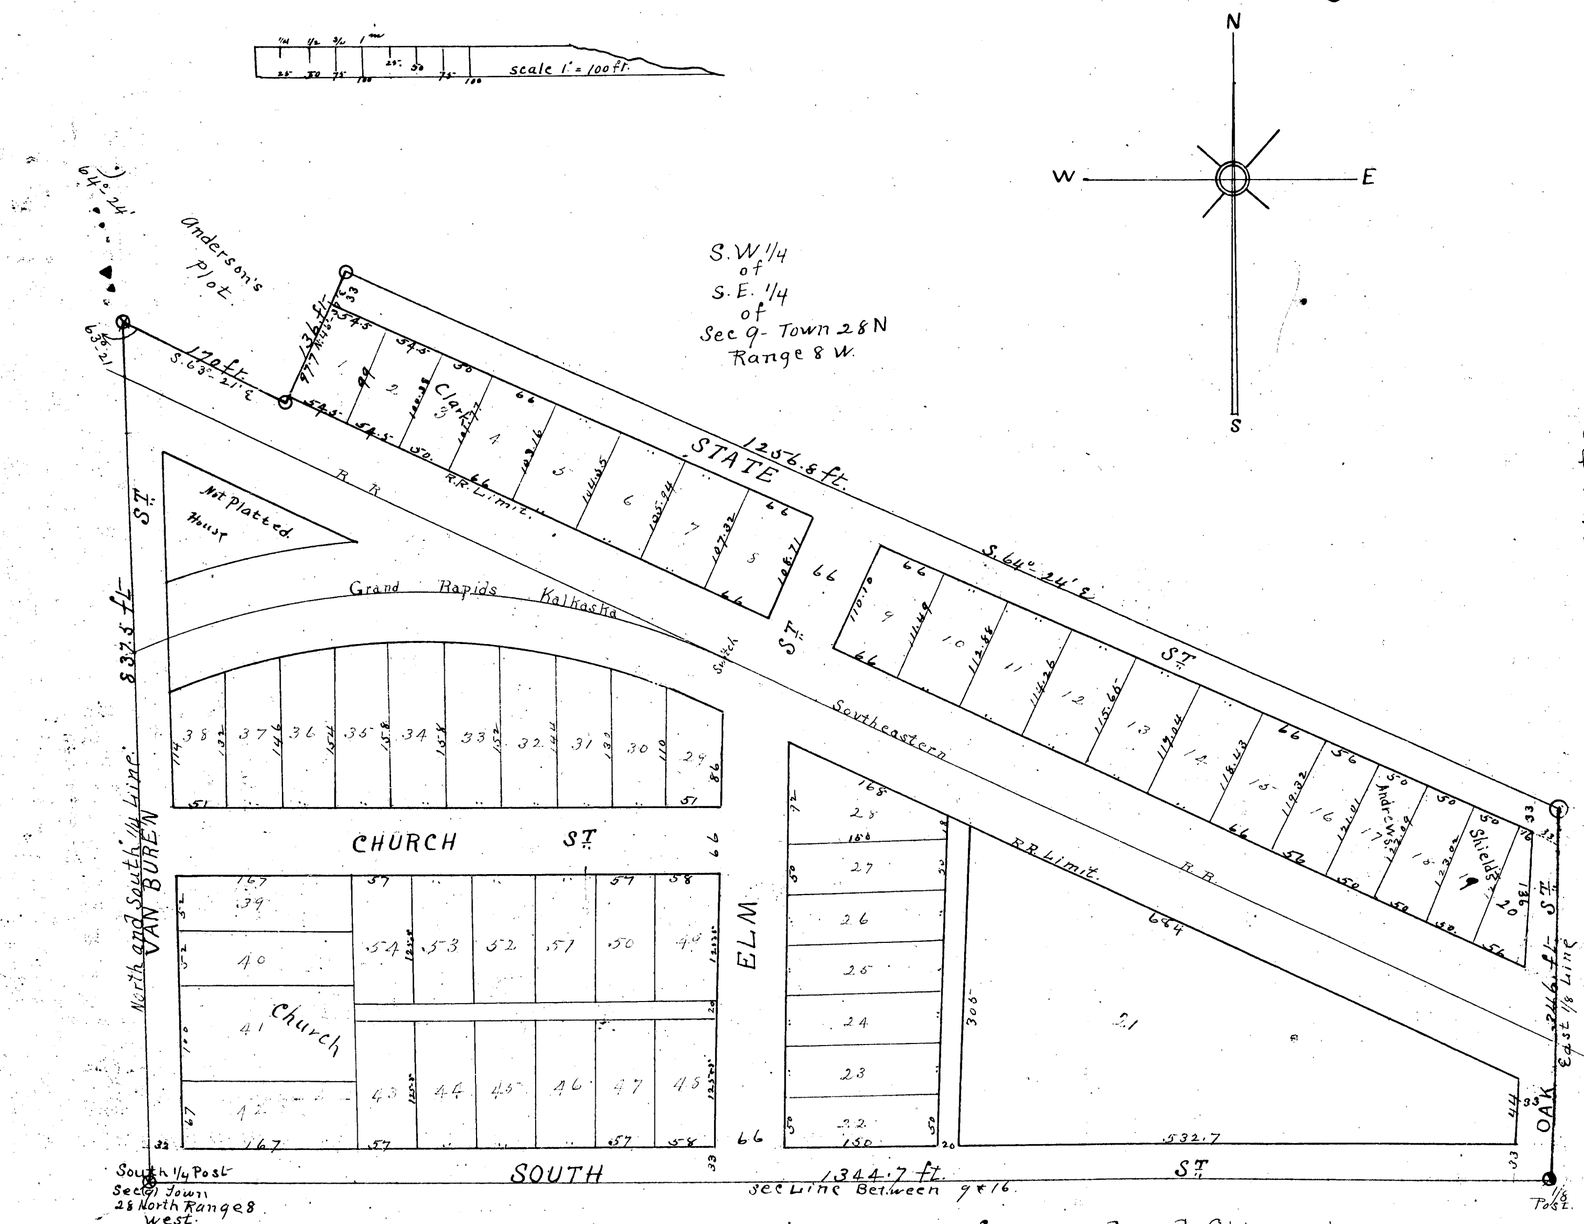

DEDICATION.

Know all men by these present, That we William Alden Smith as proprietor and Nana A his wife have caused the land embraced in the annexed plat to be surveyed, laid out and platted, to be known as Smith Addition to Rapid City, and that the streets and alleys as shown on said plat are hereby dedicated to the use of the public.

Signed and sealed in presence of
William Landman
Gelmer Kiiiker

Wm. Alden Smith [L.S.]
Nana A. Smith [L.S.]

State of Michigan } s.s.
County of Kent.

On this 29th day of November 1899, before me, a notary public in and for said County, personally came the above named Wm. Alden Smith and Nana A Smith his wife, known to me to be the persons who executed the above dedication and acknowledge the same to be their free act and deed.

Gelmer Kiiiker
Notary Public Kent Co Mich

DESCRIPTION.

The land embraced in the annexed plat of Smith Addition to Rapid City, Michigan, is located on the South West quarter (S W 1/4) of South east quarter (S.E 1/4) of section nine (9) Towns twenty eight (28) North, Range eight (8) west being in the township of Clearwater, County of Kalkaska, state of Michigan. It is more particularly described as follows; to-wit, Commencing at the south quarter post of section nine (9) Town twenty eight (28) North Range eight (8) west, Thence North along quarter line 837.5 ft. Thence South 63° - 21' East 170 ft. Thence North 46° - 39' East 136 ft. Thence South 64° 24' East 1256.8 ft to 1/8 line Thence South along 1/8 line 346 ft to section line. Thence west along section line 1344.7 ft to place of beginning.

Surveyors Certificate

I hereby certify that the plat hereon delineated is a correct one and that monuments of iron have been planted at points marked (⊗) thus, and monuments of cedar 2" x 2" x 3 1/2 at points marked (O) thus as thereon shown at all angles in the boundaries of land platted, and at intersections of streets and alleys.

J.R. Jenkins, Surveyor.

State of Michigan } s.s.
County of Kalkaska

We Herbert C Murphy Register of deeds, and J.R. Jenkins Surveyor, hereby certify that we have each carefully compared the annexed copy with the plat of Smith Addition to Rapid City now of record in the office of said register of Deeds, and that it is a true transcript therefrom and of the whole of such record.

Herbert C Murphy Register of Deeds
J.R. Jenkins, Surveyor

State of Michigan } s.s.
County of Kalkaska

We Herbert C Murphy Register of deeds, and J.R. Jenkins Surveyor hereby certify that we have each carefully compared this copy with the original plat of Smith Addition to Rapid City and that it is an exact copy thereof and of the whole of such original map or plat.

Herbert C Murphy Register of Deeds
J.R. Jenkins, Surveyor

RECEIVED AND FILED.
IN AUDITOR GENERAL'S OFFICE,
June 30 1902
[signature]
Deputy Auditor General.

Examined and Approved.
Dec. 2. 1899.
189—
John F Wilkinson
Deputy Auditor General.

Received for Record No. 23
April 1902 9
Platt Book 48
John S Rainbow

13286

22248

5125

Smith Addition to Rapid City

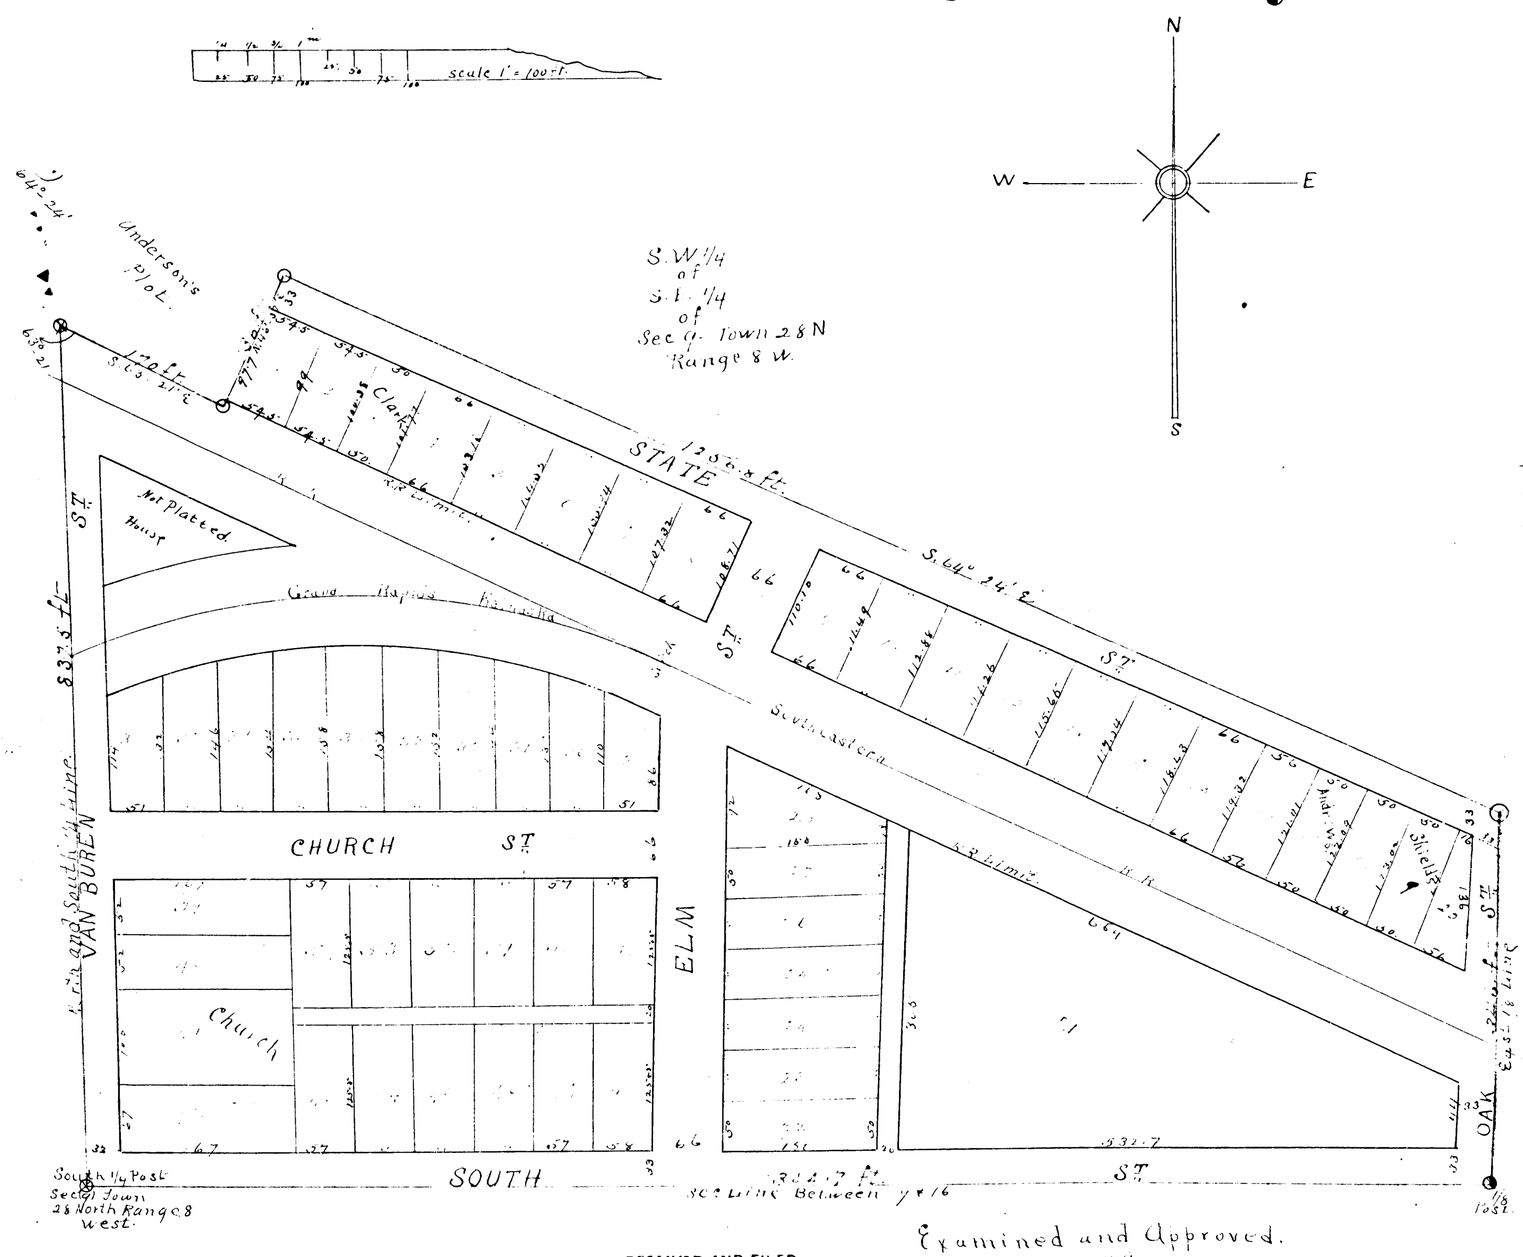

DEDICATION

Know all men by these present, That we William Aldew Smith as proprietor and Nana A his wife have caused the land embraced in the annexed plat to be surveyed, laid out and platted, to be known as Smith Addition to Rapid City and that the streets and alleys as shown on said plat are hereby dedicated to the use of the public

Signed and sealed in presence of
William Landman
Gelmer Kuiper

Wm Aldew Smith [L.S.]
Nana A. Smith [L.S.]

State of Michigan } s.s.
County of Kent.

On this 29th day of November 1899, before me, a notary public in and for said County, personally came the above named Wm Aldew Smith and Nana A Smith his wife, known to me to be the persons who executed the above dedication and acknowledge the same to be their free act and deed.

Gelmer Kuiper
Notary Public Kent Co Mich

DESCRIPTION.

The land embraced in the annexed plat of Smith Addition to Rapid City, Michigan, is located on the South West quarter (S W 1/4) of South east quarter S.E 1/4) of section nine (9) Towns twenty eight (28) north, Range eight (8) west being in the township of Clearwater, County of Kalkaska, State of Michigan. It is more particularly described as follows; to-wit, Commencing at the south quarter post of section nine (9) Town twenty eight (28) north Range eight (8) west, Thence North along quarter line 837.5 ft. Thence South 63° - 21' East 170 ft Thence North 46° - 39 East 136 ft. Thence South 64° 24' East 1256.8 ft to 1/8 line Thence South along 1/8 line 346 ft to section line. Thence west along section line 1344.7 ft to place of beginning.

Surveyors Certificate

I hereby certify that the plat hereon delineated is a correct one and that monuments of iron have been planted at points marked (⊗) thus, and monuments of cedar 2" x 2" x 3 1/2 at points marked (O) thus as thereon shown at all angles in the boundaries of land platted, and at intersections of streets and alleys.

J.R. Jenkins, Surveyor.

State of Michigan } s.s.
County of Kalkaska

We Herbert C Murphy Register of deeds, and J.R. Jenkins Surveyor, hereby certify that we have each carefully compared this annexed copy with the plat of Smith Addition to Rapid City now of record in the office of said register of Deeds, and that it is a true transcript therefrom and of the whole of such record.

Herbert C Murphy Register of Deeds
J.R. Jenkins, Surveyor

State of Michigan } s.s.
County of Kalkaska

We Herbert C Murphy Register of deeds, and J.R. Jenkins Surveyor hereby certify that we have each carefully compared this copy with the original plat of Smith Addition to Rapid City and that it is an exact copy thereof and of the whole of such original map or plat.

Herbert C Murphy Register of Deeds
J.R. Jenkins, Surveyor

RECEIVED AND FILED.
IN AUDITOR GENERAL'S OFFICE,
June 30 1902
[signature]
Deputy Auditor General.

Examined and Approved.
Dec. 2. 1899.
189—
John F. Wilkinson
Deputy Auditor General.

April 23 1902
Plat Book 48
John S Raimond

13286

22248

9

13286

A F F I D A V I T

STATE OF MICHIGAN }
} ss.
COUNTY OF KALKASKA }

I, PATRICIA A. HOLCOMB, an adult person, residing in the Village of Kalkaska, Kalkaska County, Michigan, being first duly sworn, depose and say:

That I am the Register of Deeds for the County of Kalkaska.

That prior to my term of office a book of PLATS recorded in this office was re-numbered to provide a sequential page numbering system.

That to properly identify these plats by both the OLD PAGE numbers and NEW PAGE numbers, I have prepared the attached index of all the Plats recorded in Liber A of Plats, Kalkaska County records.

This affidavit pertains to the entire plat of each and every plat on the attached list which is made part hereof.

Further affiant sayeth not.

Patricia A. Holcomb
Patricia A. Holcomb

Subscribed and sworn to before me this 24th day of April, 1980.

[signature]
M.G. Westerman, Notary Public
Kalkaska County, Michigan

My commission expires: February 13, 1982

KALKASKA COUNTY
RECEIVED
Apr 24 1 00 PM '80

STATE OF MICHIGAN, County of Kalkaska, } ss:

I, Patricia A. Holcomb ..... Register of Deeds for said County, Do Hereby Certify, That the annexed is a true and compared copy of the original Affidavit Liber 188 Page 482 - 484 as appears of record in the office of the Register of Deeds for said County of Kalkaska.

In testimony whereof I have hereunto set my hand and affixed the seal of the Register of Deeds for said county, at Kalkaska, Michigan, this 24th day of ....April.....19 80.

Patricia A. Holcomb ..... Register of Deeds
Patricia A. Holcomb

REGISTER OF DEEDS SEAL KALKASKA COUNTY

13286

INDEX TO LIBER A OF PLATS

	NEW PAGE #	OLD PAGE #
Kalkaska Original Plat	1- 5	7 - 10
Pine Ridge	6	73
Wildwood	7	76
Sweet's Addition to Village of Kalkaska	8	
Glenwild	9	77
O.S. Abbott & Co's. Addition to Village of Kalkaska	10	
Village of South Boardman	11	
Village of Crofton	12	
C.E. Ramsey's plat of Block 10 of O.S. Abbott & Co.'s Addition to Village of Kalkaska	14	
Sweets Second Addition to Village of Kalkaska	15	
Henry D. Trim's Plat of Reserve #5	16	
Clearwater Beach	17	78
First Addition to Clearwater Beach	18	79
Twin Lake Beach	19	80
Westwood	20	
Big Twin Lake Subdivision	21 & 22	80
Little Twin Lake Subdivision	23	81
Shady Beach	24	82
Middle Blue Lake Subdivision	25	82
Chippewa Beach	26	83
Birch Terrace	27	84
Thompson's Addition to Village of South Boardman	28	
Keweenaw Beach	29	84
Big Twin Lake Subdivision #1	30	85
Village of Van Buren	31	
Twin Lakes Resort	33	86
Plat of Barker Creek	32	
Plat of Rapid City	34	
Addition to Chippewa Beach	35	
Plat of Spencer	36	
Ladd's South Torch Woods	37	
Little's First Addition to Rapid City	38	
Vernon C. Decker Subdivision on Little Lake	39	85

Page 2.

13286

INDEX TO LIBER A OF PLATS

	New Page #	Old Page #
First Addition to Spencer	40	
Sullivan's Addition to Pine Ridge	41	90
Pine Grove Beach	42	91
Crystal Beach	43 & 44	
Blue Lake	45	92
Hainstock's Addition to Village of South Boardman	46	
First Addition to Pine Grove Beach	47	94
Smith Addition to Rapid City	48 (A & B)	
Lakeview Subdivision	49	
Anderson's Addition to Rapid City	50	
North Blue Lake	51	
Person's Harbor	52	
Person's Addition to Persons Harbor	53	
Log Lake Summer Resort	54	
Maplecrest	55	
Foster's Addition to Rapid City	56	
Second Addition to Chippewa Beach	57	
Smith & Ricker's Addition to Rapid City	58	
Log Lake Lodge	59	
Nah-We-Ge Beach	60	
Judd's East Lake Subdivision	61	
Ke-Je-Meek	62	
Hulburt's Manistee Lake Subdivision	63	
Plat of Village of Sigma	64	
First Addition to Village of Sigma	65	
Little Lake Placid	66 & 67	
Phelps Addition to Village of Kalkaska	68	
Lake Drive Resort	69	70
Beaver Shores	70 & 71	98 & 99
Bear Lake	72	
Island Lake Terrace	73	100
Sullivan's Addition to Bear Lake	74 & 75	

ClibPDF - www.fastio.com