

PLAT OF THOMPSON'S ADDITION

TO THE VILLAGE OF SOUTH BOARDMAN

Kalkaska County Michigan

Description of Land platted

The land embraced in the annexed plat of Thompson's Addition to the Village of South Boardman is described as follows:
Commencing at the Quarter Post between Sections 16 and twenty-one (21) Township twenty-six (26) North Range Eight (8) West County of Kalkaska and State of Michigan
Running North on Quarter line Eight hundred and twenty-two (822) feet; Thence East Eight hundred thirty-one and fifty one-hundredths (831.50) feet; Thence South Eight hundred and twenty-one (821) feet; Thence West on Section line Eight hundred thirty-one and fifty one-hundredths (831.50) feet to place of beginning.

Dedication

Know all men by these presents, That we, Robert N. Thompson as proprietor, and Hattie E. Thompson his wife, have caused the land embraced in the annexed plat to be surveyed, laid out and platted, to be known as Thompson's Addition to the Village of South Boardman and that the streets and alleys as shown on said plat are hereby dedicated to the use of the public.

Signed and sealed in presence of
Samuel J. Throp
C. D. Throp

Robert N. Thompson } L.S.
Hattie E. Thompson } L.S.

State of Michigan }
County of Mecosta }

ss. On this twenty-second day of September 1902

before me a Notary Public in and for said county personally came the above named Robert N. Thompson and Hattie E. Thompson his wife, known to me to be the persons who executed the above dedication and acknowledged the same to be their free act and deed.

Samuel J. Throp


Notary Public Mecosta Co. Mich.

RECEIVED AND FILED.
IN AUDITOR GENERAL'S OFFICE,

Examined and Approved
Oct 4, 1902

Nov 17 1902

John F. Wilkinson
Deputy Auditor General.

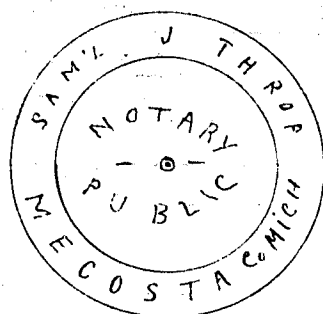


STATE OF MICHIGAN }
County of Kalkaska }

ss. We, John E. Rainbow, Register of Deeds, and W. S. Merrill, Surveyor, hereby certify that we have each carefully compared this copy with the original plat of Thompson's Addition to the Village of South Boardman and that it is an exact copy thereof and of the whole of such original map or plat.

John E. Rainbow Register of Deeds.
W. S. Merrill Surveyor.

State of Michigan }
County of Kalkaska } ss. We, John E. Rainbow, Register of Deeds, and W. S. Merrill, Surveyor, hereby certify that we have each carefully compared the annexed copy with the plat of Thompson's Addition to the Village of South Boardman now of record in the office of said Register of Deeds, and that it is a true transcript therefrom and of the whole of such record.

John E. Rainbow Register of Deeds
W. S. Merrill Surveyor

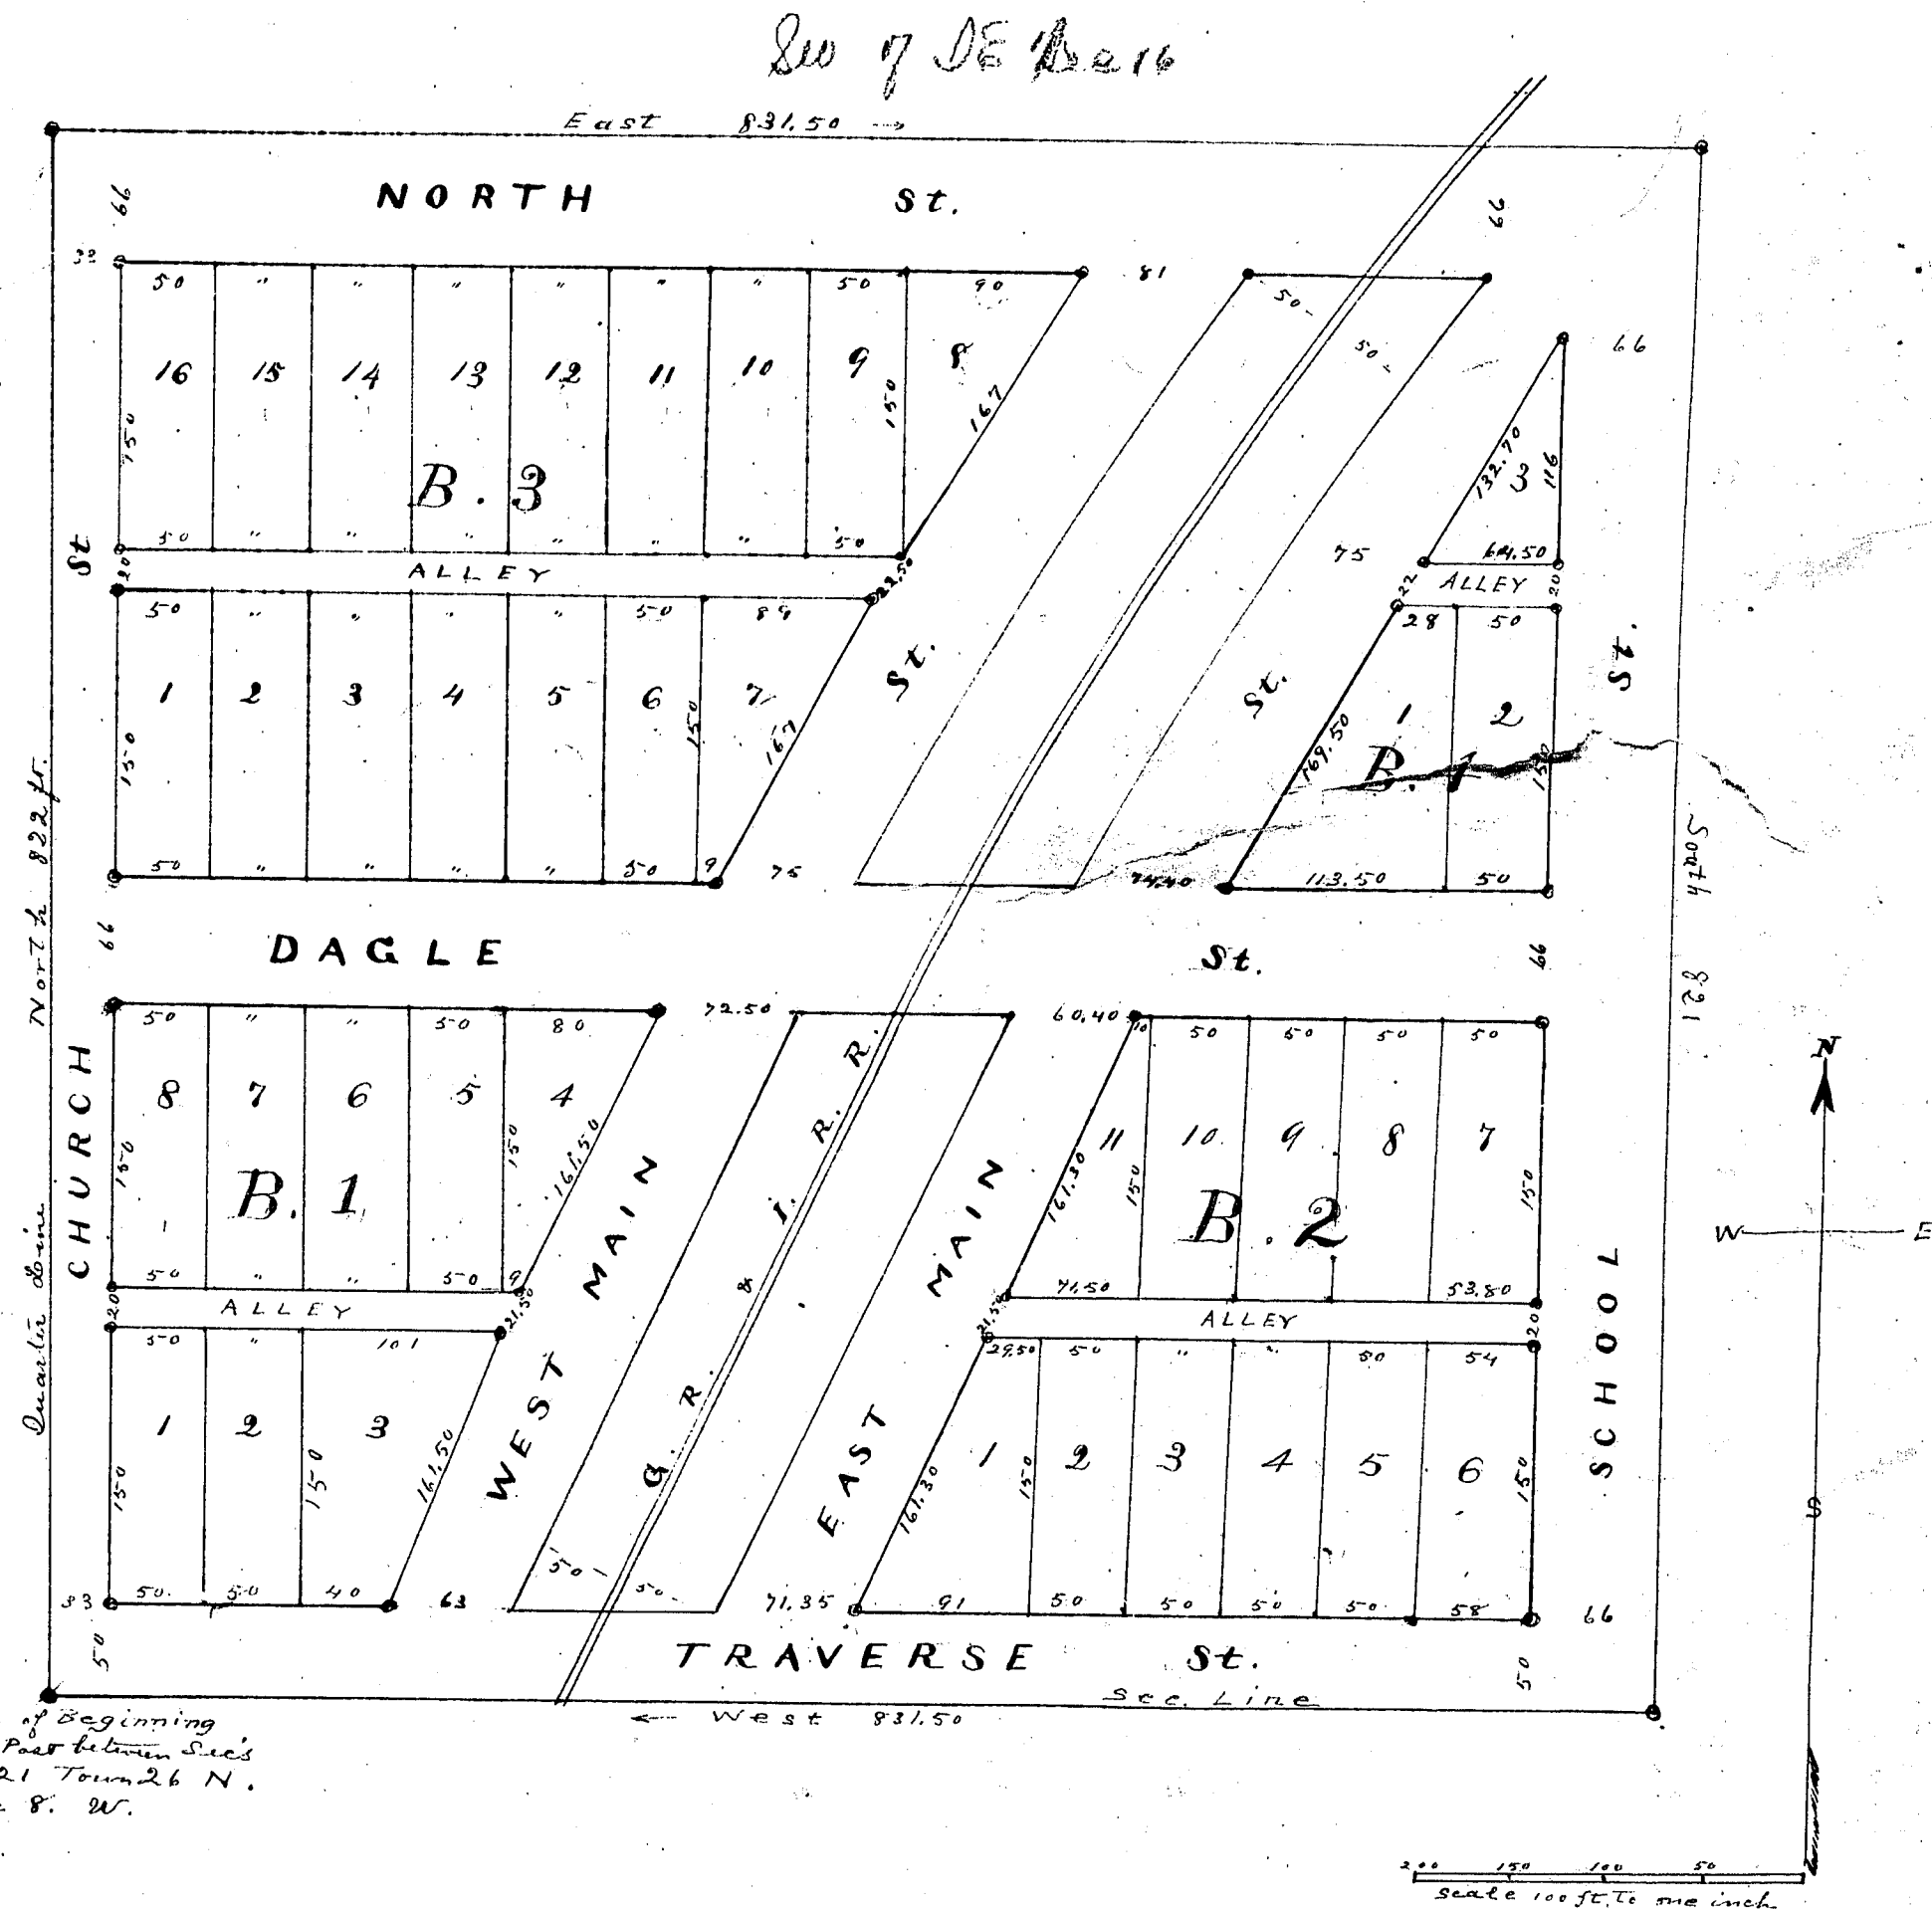

Surveyor's Certificate
I hereby certify that the plat herein delineated is a correct one, and that permanent monuments, consisting of iron stakes have been planted at points marked thus as shown shown at all angles in the boundaries of the land platted, and at all intersections of streets, or streets and alleys.

W. S. Merrill
Surveyor

13th Nov 1902
John E. Rainbow
Register of Deeds

13288

89

PLAT OF THOMPSON'S ADDITION

TO THE VILLAGE OF SOUTH BOARDMAN

Kalkaska County Michigan

Description of land platted

The land embraced in the annexed plat of Thompson's Addition to the Village of South Boardman is described as follows:
Commencing at the quarter section corner between Sec. 16 and Sec. 21, Township twenty six (26) North, Range eight (8) West, County of Kalkaska, State of Michigan;
Running North one quarter line eight hundred and twenty two (822) feet; thence East eight hundred thirty one and fifty one hundredths (831.50) feet; thence South eight hundred and twenty one (821) feet; thence West one quarter line eight hundred thirty one and fifty one hundredths (831.50) feet to place of beginning.

Dedication

Know all men by these presents, That we, Robert M. Thompson as proprietor, and Hattie E. Thompson his wife, have caused the land embraced in the annexed plat to be surveyed, laid out and platted, to be known as Thompson's Addition to the Village of South Boardman and that the streets and alleys as shown on said plat are hereby dedicated to the use of the public.

Signed and sealed in presence of
Hiram J. Thorp
C. D. Thorp

Robert M. Thompson, J. S.
Hattie E. Thompson, J. S.

State of Michigan
County of Mecosta

ss. On this twenty-second day of September 1902

before me a Notary Public in and for said county personally came the above named Robert M. Thompson and Hattie E. Thompson his wife, known to me to be the persons who executed the above dedication and acknowledged the same to be their free act and deed.

Given C. J. Thorp

Notary Public Mecosta Co. Mich.

RECEIVED AND FILED
IN AUDITOR GENERAL'S OFFICE,
Nov 1st 1902

Oct 4, 1902

John G. Wilkerson

Deputy Auditor General.

STATE OF MICHIGAN
County of Kalkaska

ss. We, John E. Rainbow

Register

of Deeds, and W. S. Merrill Surveyor, hereby certify that we have each carefully compared this copy with the original plat of Thompson's Addition to the Village of South Boardman and that it is an exact copy thereof and of the whole of such original map or plat.

John E. Rainbow Register of Deeds.

W. S. Merrill Surveyor.

State of Michigan
County of Kalkaska

ss. We, John E. Rainbow

Register


of Deeds, and W. S. Merrill Surveyor, hereby certify that we have each carefully compared the annexed copy with the plat of Thompson's Addition to the Village of South Boardman on file of record in the office of said Register of Deeds, and that it is a true and correct copy thereof and of the whole of such record.

John E. Rainbow

Register of Deeds

W. S. Merrill

Surveyor

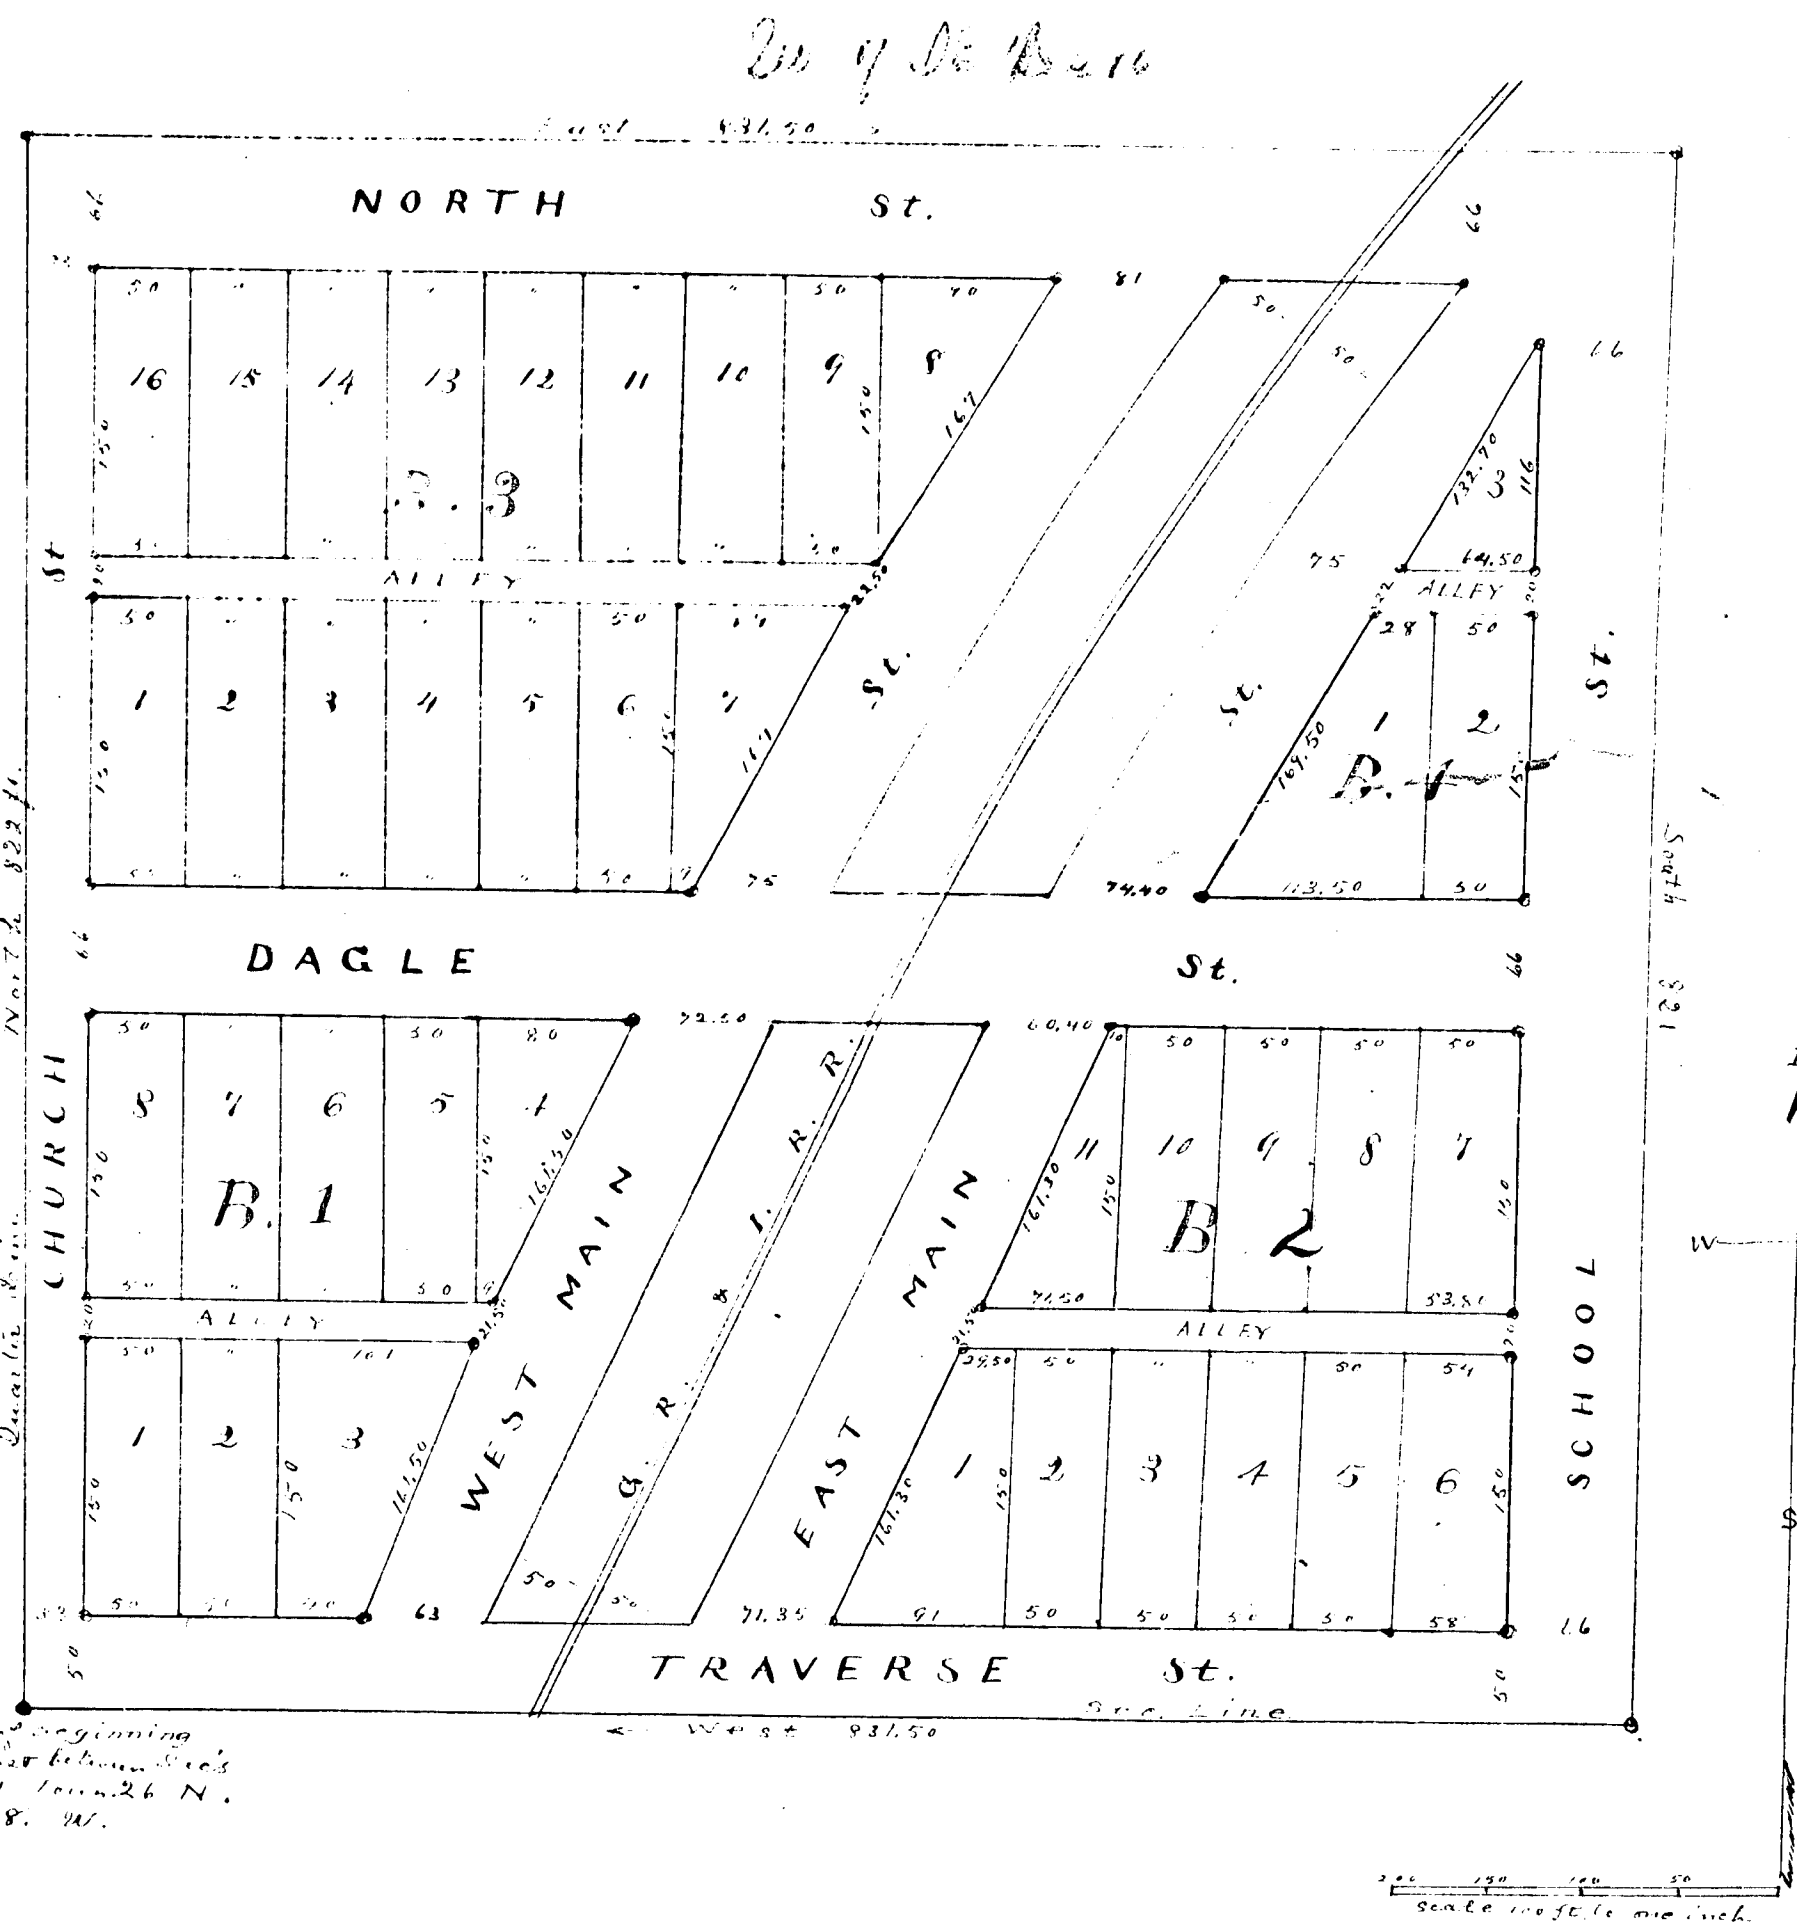

Surveyor's Certificate

I hereby certify that the plat herein delineated is a correct copy and that permanent monuments, consisting of iron stakes have been planted at points marking the corners of the land platted, and at all intersections of streets, or streets and alleys.

W. S. Merrill

Surveyor

Witness my hand and seal of office
this 13th day of October
1902
John E. Rainbow
Register of Deeds

13288

89

Lib 188 482

A.F.F.I.D.A.V.I.T

STATE OF MICHIGAN }
COUNTY OF KALKASKA } ss.

I, PATRICIA A. HOLCOMB, an adult person, residing in the Village of Kalkaska, Kalkaska County, Michigan, being first duly sworn, depose and say:

That I am the Register of Deeds for the County of Kalkaska.

That prior to my term of office a book of PLATS recorded in this office was re-numbered to provide a sequential page numbering system.

That to properly identify these plats by both the OLD PAGE numbers and NEW PAGE numbers, I have prepared the attached index of all the Plats recorded in Liber A of Plats, Kalkaska County records.

This affidavit pertains to the entire plat of each and every plat on the attached list which is made part hereof.

Further affiant sayeth not.

Patricia A. Holcomb
Patricia A. Holcomb

Subscribed and sworn to before me this 24th day of April, 1980.

R. E. Westerman
R. E. Westerman, Notary Public
Kalkaska County, Michigan

My commission expires: February 13, 1982

STATE OF MICHIGAN }
COUNTY OF KALKASKA }
I, Patricia A. Holcomb, Register of Deeds for said County, do hereby certify that the foregoing is a true and correct copy of the original Affidavit Liber 188 Page 482 - 484 as appears of record in the office of the Register of Deeds for said County of Kalkaska.
In testimony whereof I have hereunto set my hand and affixed the seal of the Register of Deeds for said county, at Kalkaska, Michigan, this 24th day of April, 1980.
Patricia A. Holcomb
Patricia A. Holcomb, Register of Deeds

INDEX TO LIBER A OF PLATS

	NEW PAGE #	OLD PAGE #
Kalkaska Original Plat	1 - 5	7 - 10
Pine Ridge	6	73
Wildwood	7	76
Sweet's Addition to Village of Kalkaska	8	
Glenwild	9	77
O.S. Abbott & Co's. Addition to Village of Kalkaska	10	
Village of South Boardman	11	
Village of Crofton	12	
C.E. Ramsey's plat of Block 10 of O.S. Abbott & Co's Addition to Village of Kalkaska	14	
Sweet's Second Addition to Village of Kalkaska	15	
Henry D. Trin's Plat of Reserve #5	16	
Clearwater Beach	17	78
First Addition to Clearwater Beach	18	79
Twin Lake Beach	19	80
Westwood	20	
Big Twin Lake Subdivision	21 & 22	80
Little Twin Lake Subdivision	23	81
Shady Beach	24	82
Middle Blue Lake Subdivision	25	82
Chippewa Beach	26	83
Birch Terrace	27	84
Thompson's Addition to Village of South Boardman	28	
Keweenaw Beach	29	84
Big Twin Lake Subdivision #1	30	85
Village of Van Dusen	31	
Twin Lakes Resort	32	86
Plat of Parker Creek	32	
Plat of Rapid City	34	
Addition to Chippewa Beach	35	
Plat of Spencer	36	
Ladd's South Torch Woods	37	
Little's First Addition to Rapid City	38	
Vernon C. Decker Subdivision on Little Lake	39	88

INDEX TO LIBER A OF PLATS

	New Page #	Old Page #
First Addition to Spencer	40	
Sullivan's Addition to Pine Ridge	41	90
Pine Grove Beach	42	91
Crystal Beach	43 & 44	
Blue Lake	45	92
Hainstock's Addition to Village of South Boardman	46	
First Addition to Pine Grove Beach	47	94
Smith Addition to Rapid City	48 (A & B)	
Lakeview Subdivision	49	
Anderson's Addition to Rapid City	50	
North Blue Lake	51	
Person's Harbor	52	
Person's Addition to Persons Harbor	53	
Log Lake Summer Resort	54	
Maplecrest	55	
Forster's Addition to Rapid City	56	
Second Addition to Chippewa Beach	57	
Smith & Ricker's Addition to Rapid City	58	
Log Lake Lodge	59	
Nah-Wa-De Beach	60	
Judd's East Lake Subdivision	61	
Ko-Je-Meck	62	
Holbert's Monistee Lake Subdivision	63	
Plat of Village of Sigma	64	
First Addition to Village of Sigma	65	
Little Lake Florida	66 & 67	
Phelps Addition to Village of Kalkaska	68	
Lake Drive Resort	69	70
Beaver Shores	70 & 71	95 & 99
Bear Lake	72	
Island Lake Terrace	73	100
Sullivan's Addition to West Lake	74 & 75	