


FRANK S. GIRARDIN'S

SUBJ of LOT 9

of the "Plat No Survey of the N¹/₂ of SEC. 28 and the N.E. Fraction of SEC 29"

TISRIE
HAMTRAMCK, WAYNE CO., MICH.

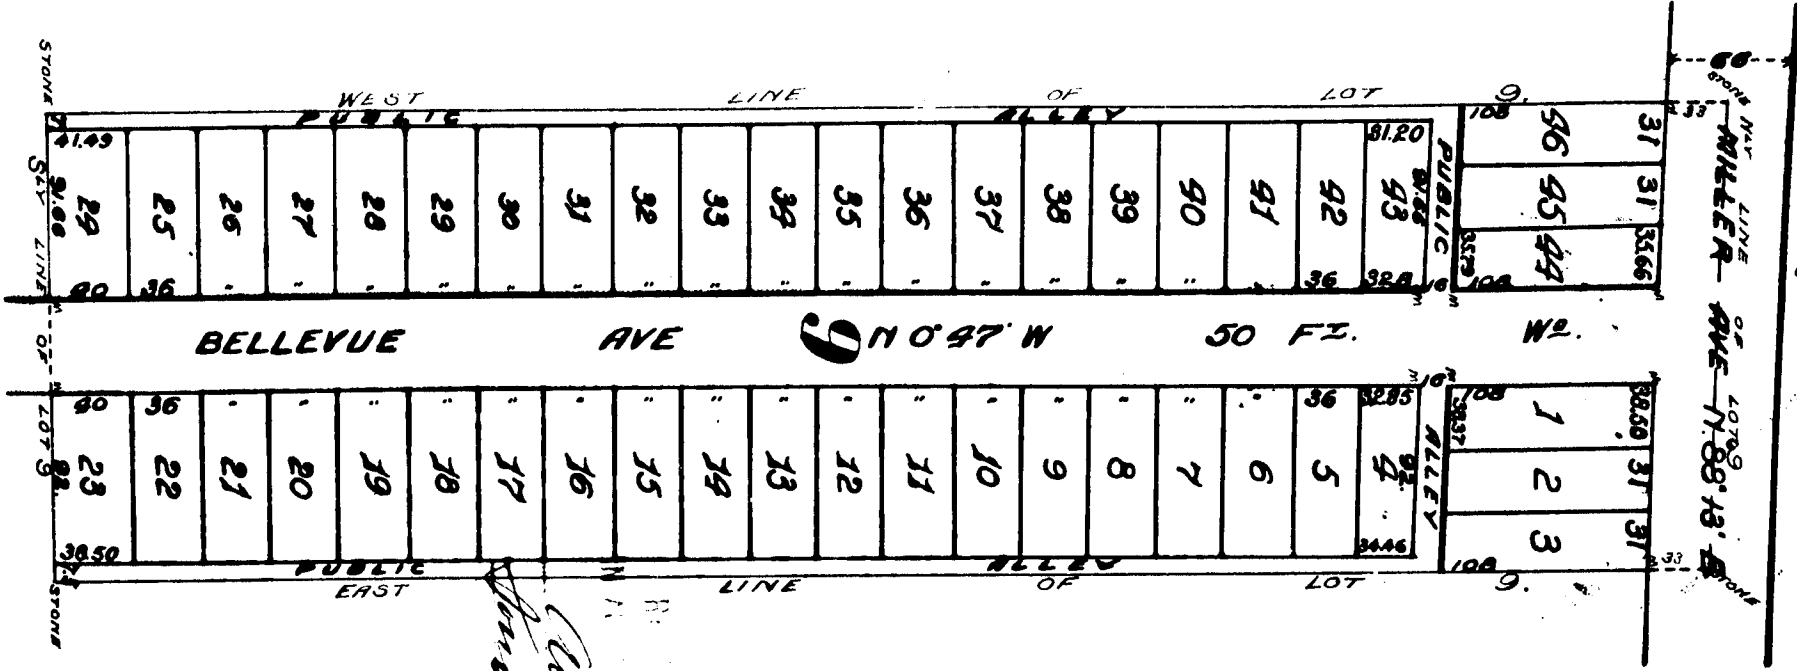

Known all men by these Presents, that we, Frank S. Girardin and Annie Girardin his wife, have caused to be made for record this map of Frank S. Girardin's Subdivision of Lot 9 of the "Plat and Survey of the N¹/₂ of Sec. 28 and the N.E. Fraction of Sec. 29 of T. 15 N. 12 E. 36th Township, Wayne Co., Mich. by Thomas Girardin & Son Surveyors and we hereby adopt the same and dedicate the same and all rights therein for the use of the public

Witness our hands and seals this seventh day of July, A.D. 1905.

Frank S. Girardin
Annie Girardin

[S]
[S]

On Presence of
Charles H. McLaughlin
Joseph S. Badalangi

State of Michigan } ss.
County of Wayne }

On this Seventh day of July A.D. 1905 before me, the undersigned, acting Justice in and for said county, personally appeared Frank S. Girardin and Annie Girardin, his wife, known to me to be the same persons who executed the above instrument and who personally acknowledged the same to be their free act and deed.

Joseph S. Badalangi,
Notary Public, Wayne Co., Mich.
My commission expires August 18, 1906.

State of Michigan } ss.
County of Wayne }

We, C. F. Sullivan, Register of Deeds and Thomas Girardin & Son, Surveyors hereby certify that we have each separately compared this copy with the plat of "Frank S. Girardin's Subj of Lot 9 of the 'Plat and Survey of the N¹/₂ of Sec. 28 and the N.E. Fraction of Sec. 29 of T. 15 N. 12 E. 36th Township, Wayne Co., Mich.' and that it is a true and correct copy thereof and of the contents of such original map or plat.

C. F. Sullivan, Register of Deeds.
Thomas Girardin & Son, Surveyors.

State of Michigan } ss.
County of Wayne }

Know all men by these Presents, that we have each separately compared the original copy with the plat of "Frank S. Girardin's Subj of Lot 9 of the 'Plat and Survey of the N¹/₂ of Sec. 28 and the N.E. Fraction of Sec. 29 of T. 15 N. 12 E. 36th Township, Wayne Co., Mich.' and that it is a true and correct copy thereof and of the contents of such original map or plat.


C. F. Sullivan, Register of Deeds.
Thomas Girardin & Son, Surveyors.

Witness my hand and seal this 7th day of July, 1905.

Examined and Approved
July 15, 1905
John C. Wilkinson
Deputy Auditor General.

REGISTER OF DEEDS' OFFICE } ss.
WAYNE COUNTY, }
The instrument was received for record this 15th day of July, 1905, at 10:15 a.m. of C. F. Sullivan, Register of Deeds, and recorded in Liber 100, folio 1329, on page 4, as proper certificate was furnished in compliance with Sec. 185, of Senate Bill No. 129 filed July 15, 1905, and filed July 15, 1905.

We hereby certify that the plat herein delineated is a correct one and that the same is a true and correct copy of the original map or plat of "Frank S. Girardin's Subj of Lot 9 of the 'Plat and Survey of the N¹/₂ of Sec. 28 and the N.E. Fraction of Sec. 29 of T. 15 N. 12 E. 36th Township, Wayne Co., Mich.' and that it is a true and correct copy thereof and of the contents of such original map or plat.

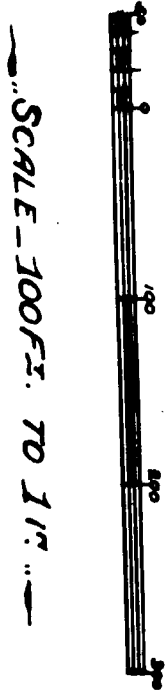

5688

FRANK S. GIRARDIN'S


SUB² of LOT 9

of the "Plat² Survey of the N¹/₂ of SEC. N^o 28

and the N.E. Fraction of SEC 29"

T1S R12E

HAMTRANCH, WAYNE CO., MICH.

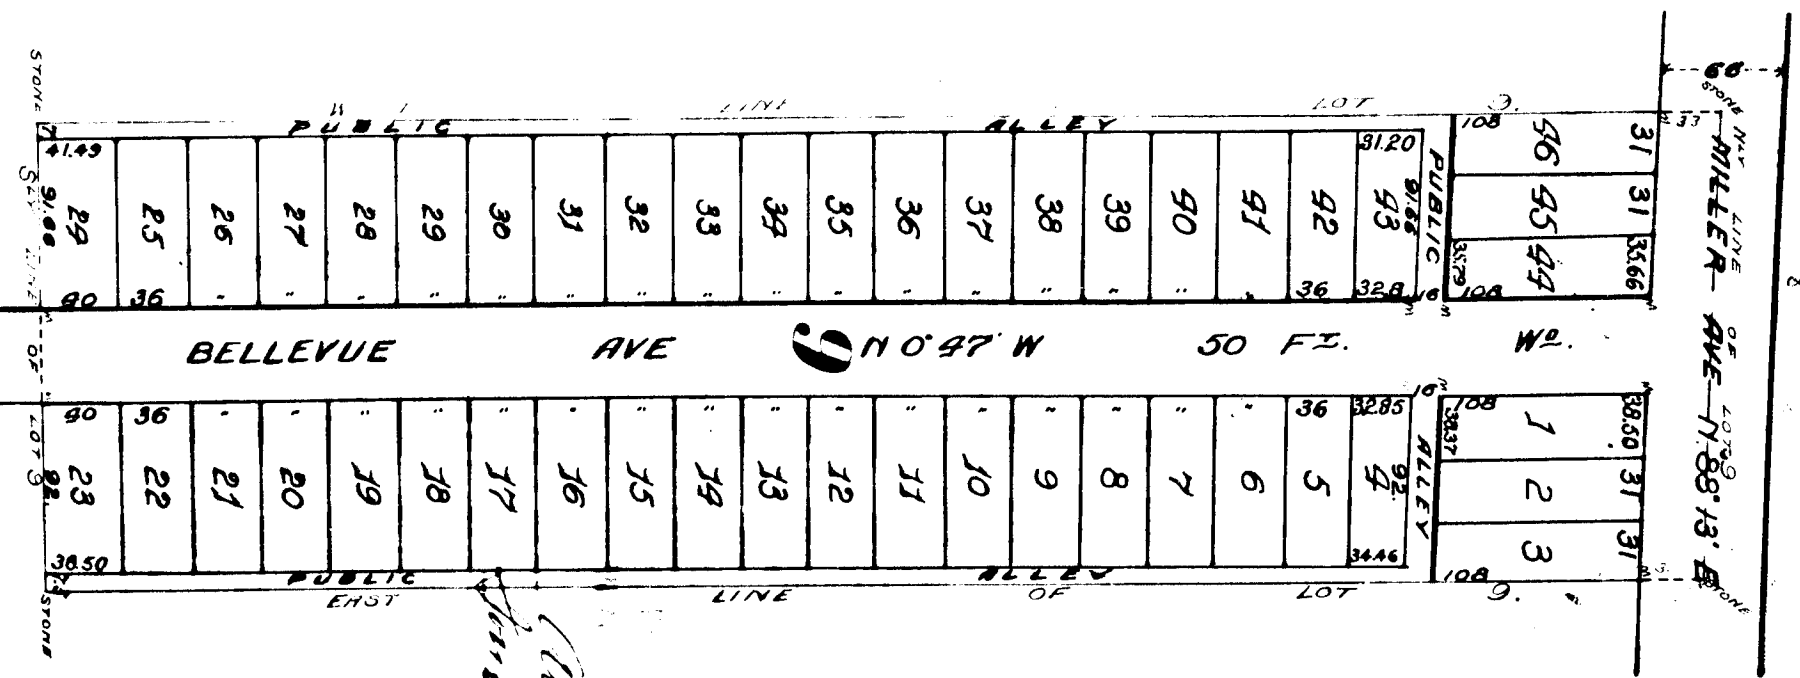

Known all men by these Presents, that we, Frank S. Girardin and Annie Girardin, his wife, have caused to be made for record this map of Frank S. Girardin's Subdivision of Lot 9 of the "Plat² Survey of the N¹/₂ of Sec. 28 and the N.E. Fraction of Sec. 29" T1S. R12E, Hamtramck, Wayne Co., Mich. by Thomas Campau & Son, Surveyors, and we hereby accept this same and dedicate the above land to the use of the public for the use of the public.

Witness our hands and seals this seventh day of July, A.D. 1905.

Frank S. Girardin
Annie Girardin

T.S.
T.S.

On Presence of
Charles H. McLaughlin
Joseph S. Balaban

State of Michigan, } ss.
County of Wayne.

On this seventh day of July A.D. 1905 before me, the Subscribing Justice in and for said county, personally appeared Frank S. Girardin and Annie Girardin, his wife, known to me to be the persons whose names are subscribed to the above instrument and who, together with me, have signed the same to the true and correct use and intent.

Joseph S. Balaban,
Notary Public for the County of Wayne,
My commission expires August 18, 1906.

State of Michigan, } ss.
County of Wayne.

We, C. T. Guller, Register of Deeds and Thomas Campau & Son, Surveyors, hereby certify that we have each separately compared this copy with the plat of "Frank S. Girardin's Sub² of Lot 9 of the "Plat² and Survey of the N¹/₂ of Sec. 28 and the N.E. Fraction of Sec. 29" T1S. R12E, Hamtramck, Wayne Co., Mich. and that it is an exact copy thereof and of the contents of such original and plat.

C. T. Guller, Register of Deeds.
Thomas Campau & Son, Surveyors.

State of Michigan, } ss.
County of Wayne.

We, C. T. Guller, Register of Deeds and Thomas Campau & Son, Surveyors, hereby certify that we have each separately compared this copy with the plat of "Frank S. Girardin's Sub² of Lot 9 of the "Plat² and Survey of the N¹/₂ of Sec. 28 and the N.E. Fraction of Sec. 29" T1S. R12E, Hamtramck, Wayne Co., Mich. and that it is an exact copy thereof and of the contents of such original and plat.

C. T. Guller, Register of Deeds.
Thomas Campau & Son, Surveyors.

Witness my hand and seal this seventh day of July, A.D. 1905.

Examined and Approved
July 15, 1905
John C. Wilkinson,
Deputy Auditor General.

RECEIVED OF DEEDS OFFICE
JULY 15 1905
This instrument was received for record this day of July, A.D. 1905, at 10:17 a.m. and recorded in Liber No. 100, on page 4, as proper certificate was filed in compliance with Sect. 185, of Statute Laid No. 139 R.L.S. Act of 1898.