

FOSTER'S ADDITION TO RAPID CITY

Kalkaska County Mich

Description of Land Platted.


The land embraced in the annexed plat of Foster's Addition to Rapid City is described as follows: Commencing on the Quarter Line Three hundred thirty-nine and $\frac{35}{100}$ (339.35) feet South of the North West corner of the South West quarter of the South East quarter (S.W. 1/4 of S.E. 1/4) of Section nine (9), Town Twenty-Eight (28) North, Range Eight (8) West Meridian of Michigan. Running South Sixty-four degrees and forty-four minutes East (S 64° 44' E) 233.20 feet; Thence South Twenty-five degrees and thirty minutes West (S 25° 30' W) 171.60 feet; Thence North Sixty-three degrees and thirty minutes West (N 63° 30' W) One hundred and forty-six (146) feet to the quarter line; Thence North on quarter line One hundred and forty-six (146) feet to the place of beginning.

Dedication.

Know all men by these presents, That we John A. Foster as proprietor and Emily Foster his wife by John L. Bloodgett their Attorney-in-fact, and Joseph Rutlan as proprietor and Hattie Rutlan his wife, and John Wright as proprietor and Mary M. Wright his wife, and D. C. Lynam as proprietor and Hannah C. Lynam his wife, and E. W. Clement as proprietor and Amelia A. Clement his wife, and Charlie A. Wright as proprietor (unmarried) have caused the land embraced in the annexed plat to be surveyed, laid out and platted, to be known as Foster's Addition to Rapid City, and that the streets and alleys as shown on said plat are hereby dedicated to the use of the public.


Signed and Sealed in presence of
Francis J. La Clair
Carl M. Tompkins
Mattie B. Hudson

Attorney in fact for
John L. Bloodgett
John A. Foster and
Emily Foster his wife
D. C. Lynam
Hannah C. Lynam
Charlie A. Wright
John Wright
Mary M. Wright
E. W. Clement
Amelia A. Clement
Joseph Rutlan
Hattie Rutlan

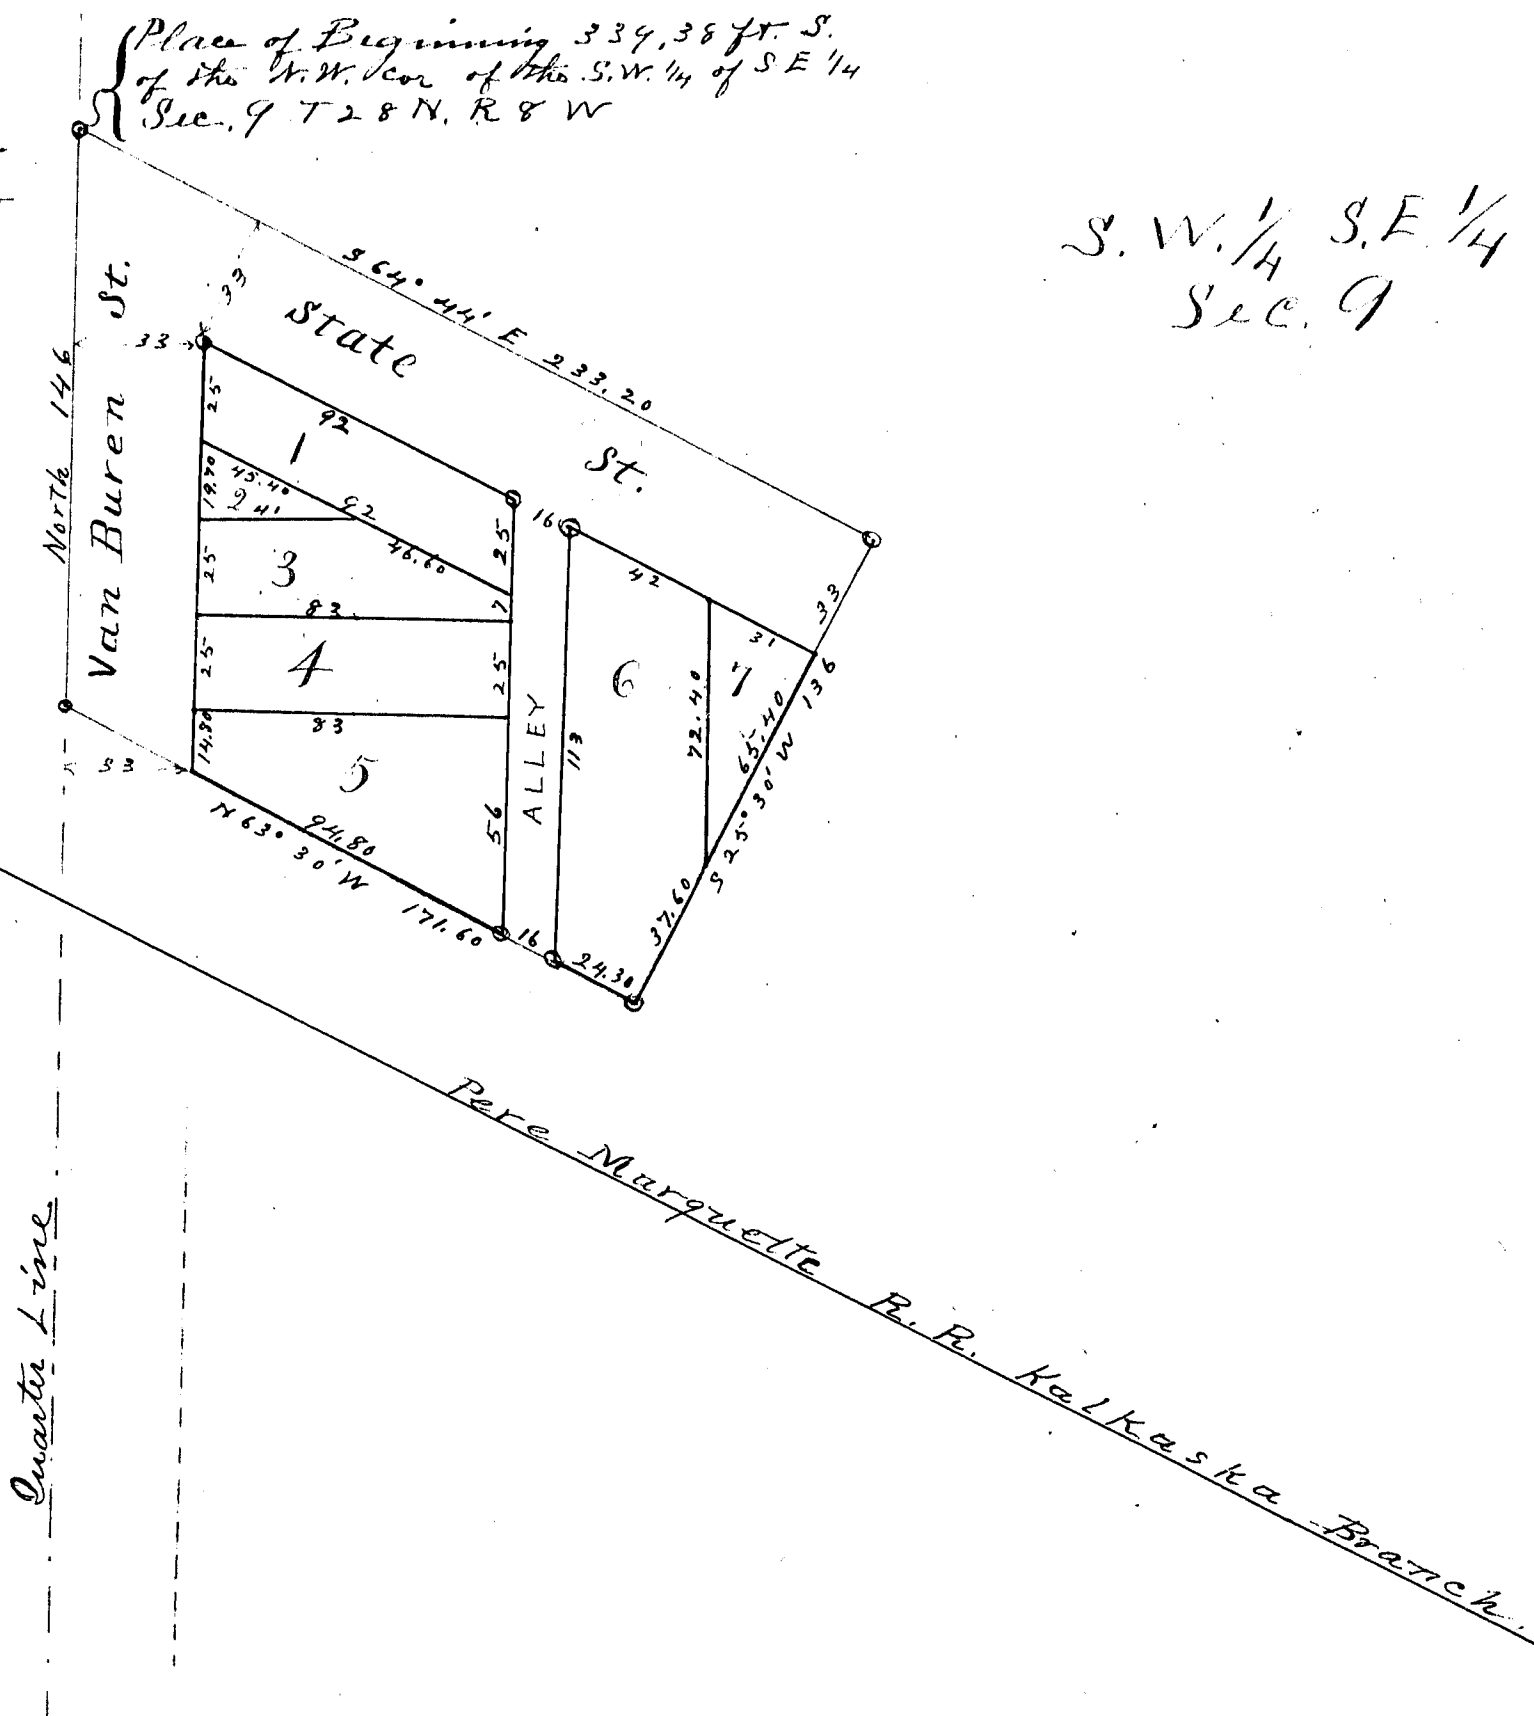

State of Michigan
County of Kalkaska } ss

On this fifth day of December 1905 before me a Notary Public in and for said county personally came the above named John L. Bloodgett as Attorney-in-fact for John A. Foster and Emily Foster, D. C. Lynam, Hannah C. Lynam, Charlie A. Wright, John Wright, Mary M. Wright, E. W. Clement, Amelia A. Clement, Joseph Rutlan, and Hattie Rutlan to me known to be the same persons described in and who executed the foregoing instrument, who severally acknowledged the same to be their free act and deed.

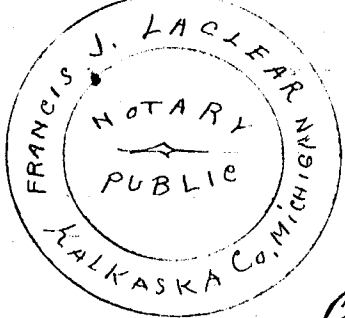

Francis J. La Clair
Notary Public
My Commission Expires
Aug 17th 1907

Examined and Approved
Dec. 23, 1905
John F. Wilkinson
Deputy Auditor General

State of Michigan
County of Kalkaska } ss

We John E. Rainbow and Winfield S. Merrill Surveyors, hereby certify that we have each carefully compared this copy with the original plat of Foster's Addition to Rapid City, and that it is an exact copy thereof and of the whole of such original map or plat.

John E. Rainbow Register of Deeds
Winfield S. Merrill Surveyor.

STATE of Michigan
County of Kalkaska } ss We John E. Rainbow Register of Deeds and Winfield S. Merrill Surveyors, hereby certify that we have each carefully compared the annexed copy with the plat of Foster's Addition to Rapid City, now of record in the office of said Register of Deeds, and that it is a true transcript thereof and of the whole of such record.

RECEIVED FOR RECORD
KALKASKA COUNTY
Received for Record the 2nd day
of February 1906 at 4 o'clock
P.M. and Recorded in Liber
of 1906 on page 56
John E. Rainbow
Register of Deeds

RECEIVED AND FILED
IN AUDITOR GENERAL'S OFFICE,
March 26, 1906
John F. Wilkinson
Deputy Auditor General

13292

ClibPDF - www.fastio.com

LIBER 188 PAGE 482

A.F.F.I.D.A.V.I.T

STATE OF MICHIGAN }
COUNTY OF KALKASKA } ss.

I, PATRICIA A. HOLCOMB, an adult person, residing in the Village of Kalkaska, Kalkaska County, Michigan, being first duly sworn, depose and say:

That I am the Register of Deeds for the County of Kalkaska.

That prior to my term of office a book of PLATS recorded in this office was re-numbered to provide a sequential page numbering system.

That to properly identify these plats by both the OLD PAGE numbers and NEW PAGE numbers, I have prepared the attached index of all the PLATS recorded in Liber A of Plats, Kalkaska County records.

This affidavit pertains to the entire plat of each and every plat on the attached list which is made part hereof.

Further affiant sayeth not.

Patricia A. Holcomb
Patricia A. Holcomb

Subscribed and sworn to before me this 20th day of April, 1980.

K. L. Hosterman
K. L. Hosterman, Notary Public
Kalkaska County, Michigan

My commission expires: February 13, 1982

STATE OF MICHIGAN }
COUNTY OF KALKASKA } ss.
I, Patricia A. Holcomb, Register of Deeds for said County, do hereby certify that the annexed is a true and correct copy of the original Affidavit Liber 188 Page 482 - 484 as appears of record in the office of the Register of Deeds for said County of Kalkaska.
In testimony whereof I have hereunto set my hand and affixed the seal of the Register of Deeds for said county, at Kalkaska, Michigan, this 24th day of April, 1980.
Patricia A. Holcomb
Patricia A. Holcomb, Register of Deeds

LIBER 188 PAGE 483

INDEX TO LINER A OF PLATS

	NEW PAGE #	OLD PAGE #
Kalkaska Original Plat	1 - 5	7 - 10
Pine Ridge	6	73
Wildwood	7	76
Sweet's Addition to Village of Kalkaska	8	
Glenwild	9	77
O.S. Abbott & Co's. Addition to Village of Kalkaska	10	
Village of South Boardman	11	
Village of Crofton	12	
C.E. Ramsey's plat of Block 10 of O.S. Abbott & Co.'s Addition to Village of Kalkaska	14	
Sweet's Second Addition to Village of Kalkaska	15	
Henry D. Trin's Plat of Reserve #5	16	
Clearwater Beach	17	78
First Addition to Clearwater Beach	18	79
Twin Lake Beach	19	80
Westwood	20	
Big Twin Lake Subdivision	21 & 22	80
Little Twin Lake Subdivision	23	81
Shady Beach	24	82
Middle Blue Lake Subdivision	25	82
Chippewa Beach	26	83
Birch Terrace	27	84
Thompson's Addition to Village of South Boardman	28	
Kevenaw Beach	29	84
Big Twin Lake Subdivision #1	30	85
Village of Van Dusen	31	
Twin Lakes Resort	32	86
Plat of Farber Creek	33	
Plat of Rapid City	34	
Addition to Chippewa Beach	35	
Plat of Spencer	36	
Ladd's South Tract Woods	37	
Little's First Addition to Rapid City	38	
Vernon C. Tucker Subdivision on Little Lake	39	88

LIBER 100 PAGE 404

INDEX TO LINER A OF PLATS

	New Page #	Old Page #
First Addition to Spencer	40	
Sullivan's Addition to Pine Ridge	41	90
Pine Grove Beach	42	91
Crystal Beach	43 & 44	
Blue Lake	45	92
Hainstock's Addition to Village of South Boardman	46	
First Addition to Pine Grove Beach	47	94
Smith Addition to Rapid City	48 (A & B)	
Lakeview Subdivision	49	
Anderson's Addition to Rapid City	50	
North Blue Lake	51	
Person's Harbor	52	
Person's Addition to Person's Harbor	53	
Log Lake Summer Resort	54	
Napiercrest	55	
Foster's Addition to Rapid City	56	
Second Addition to Chippewa Beach	57	
Smith & Ricker's Addition to Rapid City	58	
Log Lake Lodge	59	
Nah-Wa-Go Beach	60	
Judd's East Lake Subdivision	61	
Ke-Je-Meek	62	
Hulbert's Manistee Lake Subdivision	63	
Plat of Village of Sigma	64	
First Addition to Village of Sigma	65	
Little Lake Placid	66 & 67	
Phelps Addition to Village of Kalkaska	68	
Lake Drive Resort	69	70
Bever Shores	70 & 71	95 & 99
Bear Lake	72	
Island Lake Terrace	73	100
Sullivan's Addition to Pine Lake	74 & 75	