

SMITH AND RICKERS

Add. to

RAPID CITY MICH

6036

DEDICATION



Know all men by these presents, That we, William Alden Smith, and Nana A. Smith his wife, Charles M. Heald, and Leggie L. Heald his wife and Jacob N. Rickers, William H. Rickers, Julius F. Rickers and Carl Rickers, have caused the land embraced in the annexed plat to be surveyed laid out and platted, to be known as Smith and Rickers Addition to Rapid City, and that the streets and alleys as shown on said plat are hereby dedicated to the use of the public.

Signed and Sealed in presence of
 Wm Alden Smith [L.S.]
 Nana A. Smith [L.S.]
 F.D. Eddy [L.S.]
 Charles M. Heald [L.S.]
 Leggie L. Heald [L.S.]
 Jacob N. Rickers [L.S.]
 William H. Rickers [L.S.]
 Julius F. Rickers [L.S.]
 Carl Rickers [L.S.]

State of Michigan } ss.
 County of Kalamazoo } On this 19th
 day of May 1898 before me a Notary Public in and for said County personally came the above named Jacob N. Rickers, Julius F. Rickers, William H. Rickers and Carl Rickers, known to me to be the persons who executed the above dedication and acknowledged the same to be their free act and deed.
 Thomas E. Anderson
 Notary Public Kalamazoo Co. Mich.

State of Michigan } ss.
 County of Kent } On this 16th
 day of May 1898 before me a Notary Public in and for said County personally came the above named William Alden Smith and Nana A. Smith his wife, and Charles M. Heald and Leggie L. Heald his wife, known to me to be the persons who executed the above dedication and acknowledged the same to be their free act and deed.
 Holmes Knifer
 Notary Public Kent Co. Mich.

DESCRIPTION
 The land embraced in the annexed plat of Smith and Rickers Addition to Rapid City, is described as follows: Commencing at the South West corner of the North West 1/4 of the South East 1/4 of Sec. 9, T. 28 N. R. 8 W. Thence North along 1/4 line of said section 72.6 ft.; Thence East 1/438th to bank of pond; Thence South East along bank of pond to East 1/4 line of said sec. 9; Thence South along said East 1/4 line 566.6 ft. to South 1/4 line of said sec. 9; Thence West along said South 1/4 line 1320 ft. to place of beginning.

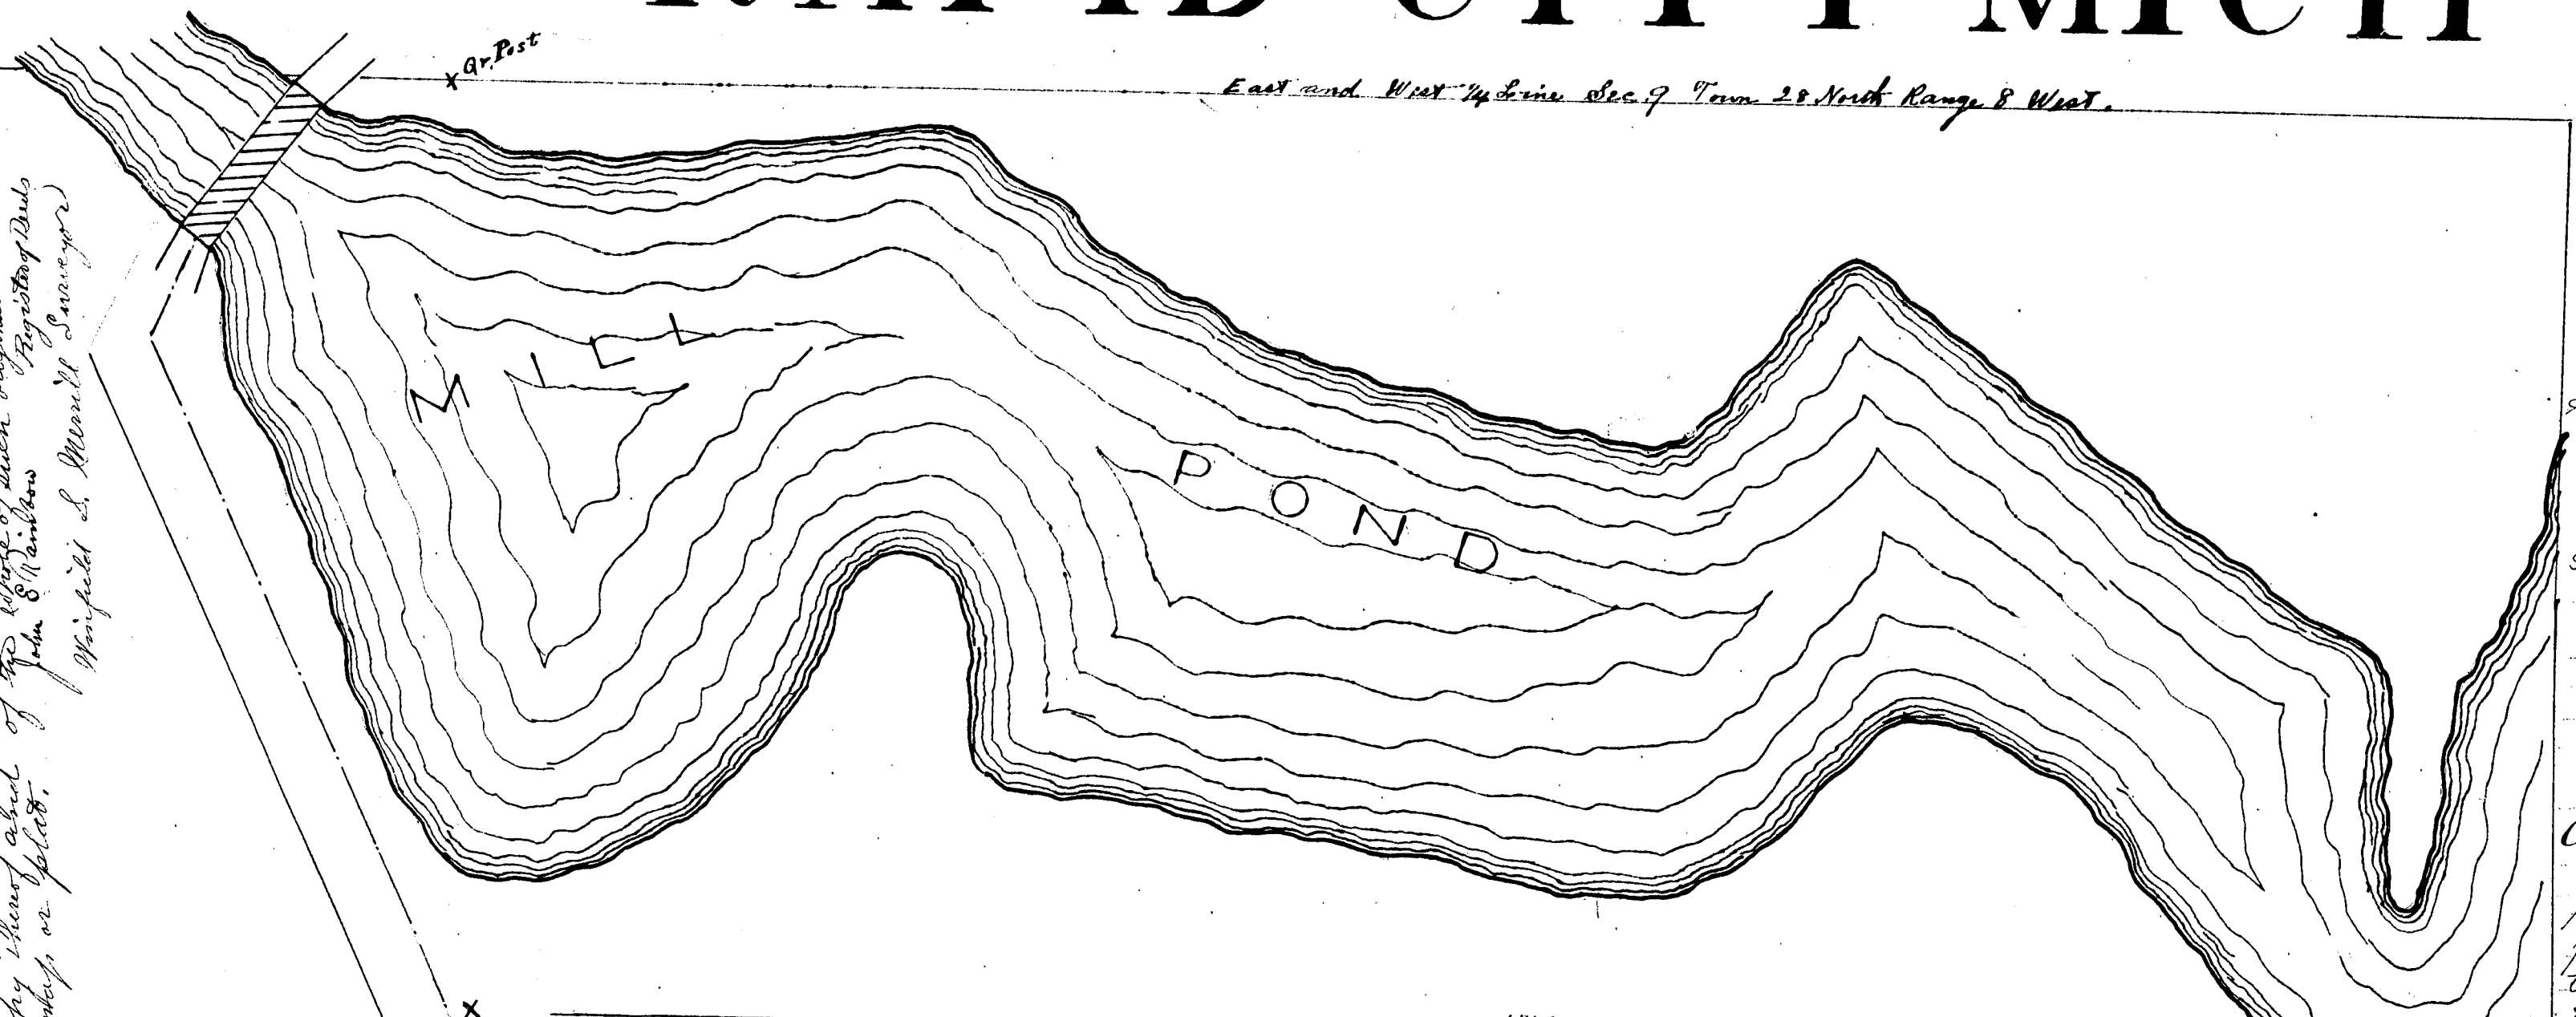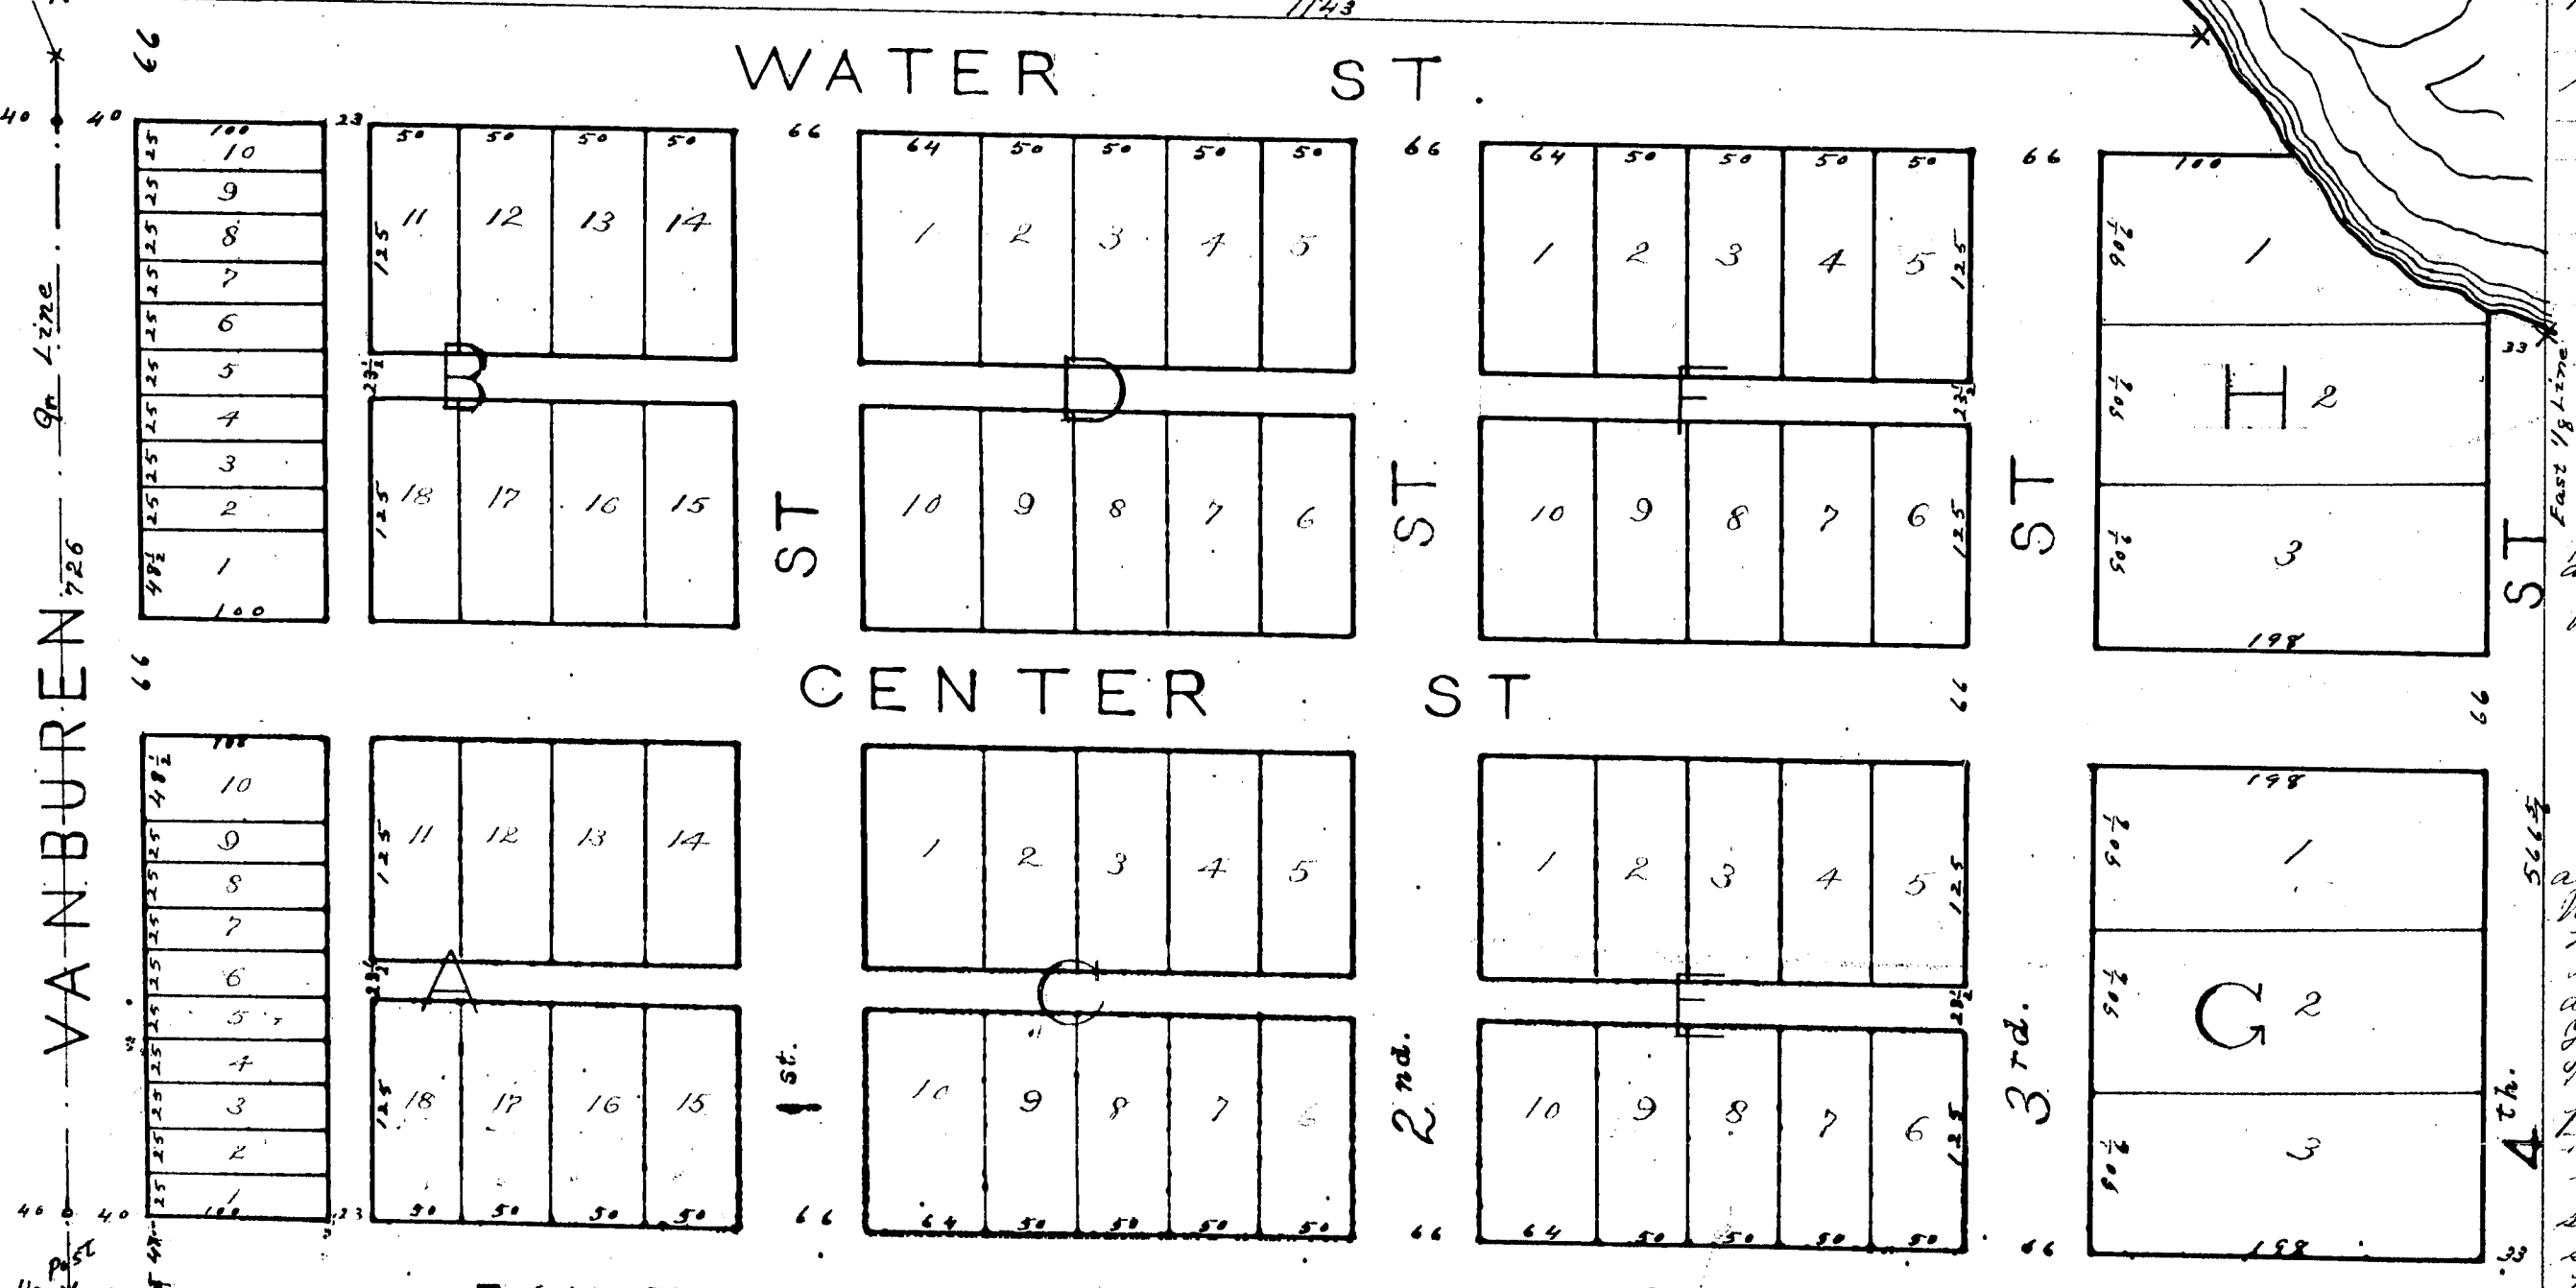

State of Michigan } ss. We, John E. Raintow, Register of Deeds, and Winfield S. Merrill, Surveyor, County of Kalamazoo, do hereby certify that we have each carefully compared this copy with the original plat of Smith and Rickers Addition to Rapid City, and that it is an exact copy thereof and of the whole of said original plat or plats.

Surveyor's Certificate
 I hereby certify that the plat hereon delineated is a correct one and that permanent monuments consisting of cedar posts (2"x2"x3") have been planted at points marked thus (X) as shown at all angles in the boundaries of the land platted and at all intersections of street or streets and alleys.
 J. R. Jenkins
 Engineer

Scale 1 in. to 100 ft.

Examined and Approved
 October 18, 1906
 John F. Wilkinson
 Deputy Auditor General.

REGISTERED FOR RECORD the 20th day of March 1907 at 2 o'clock P. M. and Recorded in Liber of Plats on page 28
 John E. Raintow
 Register of Deeds

State of Michigan } ss. We, John E. Raintow, Register of Deeds, and Winfield S. Merrill, Surveyor, County of Kalamazoo, do hereby certify that we have each carefully compared the annexed copy with the plat of Smith and Rickers Addition to Rapid City, known of record in the office of said Register of Deeds, and that it is a true transcript thereof and of the whole of said plat or plats.

RECEIVED AND FILED
 IN AUDITOR GENERAL'S OFFICE
 April 15 1907
 Deputy Auditor General.

13294

SMITH ^{AND} RICKERS
Add. to
RAPID CITY MICH

East. and West 1/4 Line Sec. 9 Town 28 North Range 8 West.

DEDICATION

know all men by these presents, That we
William Nelson Smith and Maria A.
Smith his wife, Charles M. Hord and
Suzer T. Hord his wife and Joel S.
Richers William H. Richers, James Richers
and Carl Richers, have ceded the land
embraced in the surveyed plat to be surveyed
laid out and plotted, to be known as
Smith and Richers Addition to
Rapid City, and that the streets
and things as shown on said plat
are hereby dedicated to the use
of the public.

<i>Wm. Allen Smith</i>	[L. 5]
<i>Nora C. Smith</i>	[L. 5]
<i>Annie M. Smith</i>	[L. 5]
<i>Lizzie L. Smith</i>	[L. 5]
<i>Robert S. Richards</i>	[L. 5]
<i>Miriam H. Richards</i>	[L. 5]
<i>Maria H. Richards</i>	[L. 5]
<i>Caroline Richards</i>	[L. 5]

State of Michigan }
County of Calhoun } ss. On this 14th
day of May 1818 before me a Notary
Public in and for said County
personally came the above named
Israel N. Pickers, Julius F. Pickers, William
H. Pickers and Carl Pickers, known
to me to be the persons who
executed the above Declaration
and acknowledged the same
to be their free act and deed.
Thomas Geo. Anderson
Notary Public Calhoun Co.
Mich.

State of Wisconsin } ss. On this 16th
County of Kent }
day of May 1898, before me a Notary
Public in and for said county, personally
came the above named William Smith and
Margaret Smith his wife, and Charles M. Herbst and
Lippitt David and wife known to me to be the
persons who executed the above declaration
and acknowledged the same to be their
free act and deed.
G. L. Knifer
Notary Public Kent Co.
Mich.

DESCRIPTION
The land embraced in the
conveyed part of Smith and Pickers
Cedation to Hospital City, is described
as follows: Commencing at the South
West corner of the North West 1/4 of
the South West 1/4 of Sec 9 town 13s.
North Range & West 1/2 Thence North
along E. line of said section 76.6 ft;
Thence East by S. E. bank of pond;
Thence South Easterly along E. bank of
pond to East 1/2 line of said sec. of;
Thence South along said East 1/2
line 566 1/2 ft. to South 1/2 line of
said sec. 9. Thence West along
said South 1/2 line 1320 ft. to
place of beginning.

RECEIVED AND FILED.
IN AUDITOR GENERAL'S OFFICE,

13204

State of Michigan vs. John E. Harrows Respective
Party or Parties, the 1st, 2d, 3rd, 4th, 5th, 6th, 7th, 8th, 9th, 10th, 11th, 12th, 13th, 14th, 15th, 16th, 17th, 18th, 19th, 20th, 21st, 22nd, 23rd, 24th, 25th, 26th, 27th, 28th, 29th, 30th, 31st, 32nd, 33rd, 34th, 35th, 36th, 37th, 38th, 39th, 40th, 41st, 42nd, 43rd, 44th, 45th, 46th, 47th, 48th, 49th, 50th, 51st, 52nd, 53rd, 54th, 55th, 56th, 57th, 58th, 59th, 60th, 61st, 62nd, 63rd, 64th, 65th, 66th, 67th, 68th, 69th, 70th, 71st, 72nd, 73rd, 74th, 75th, 76th, 77th, 78th, 79th, 80th, 81st, 82nd, 83rd, 84th, 85th, 86th, 87th, 88th, 89th, 90th, 91st, 92nd, 93rd, 94th, 95th, 96th, 97th, 98th, 99th, 100th, 101st, 102nd, 103rd, 104th, 105th, 106th, 107th, 108th, 109th, 110th, 111th, 112th, 113th, 114th, 115th, 116th, 117th, 118th, 119th, 120th, 121st, 122nd, 123rd, 124th, 125th, 126th, 127th, 128th, 129th, 130th, 131st, 132nd, 133rd, 134th, 135th, 136th, 137th, 138th, 139th, 140th, 141st, 142nd, 143rd, 144th, 145th, 146th, 147th, 148th, 149th, 150th, 151st, 152nd, 153rd, 154th, 155th, 156th, 157th, 158th, 159th, 160th, 161st, 162nd, 163rd, 164th, 165th, 166th, 167th, 168th, 169th, 170th, 171st, 172nd, 173rd, 174th, 175th, 176th, 177th, 178th, 179th, 180th, 181st, 182nd, 183rd, 184th, 185th, 186th, 187th, 188th, 189th, 190th, 191st, 192nd, 193rd, 194th, 195th, 196th, 197th, 198th, 199th, 200th, 201st, 202nd, 203rd, 204th, 205th, 206th, 207th, 208th, 209th, 210th, 211st, 212nd, 213th, 214th, 215th, 216th, 217th, 218th, 219th, 220th, 221st, 222nd, 223rd, 224th, 225th, 226th, 227th, 228th, 229th, 230th, 231st, 232nd, 233rd, 234th, 235th, 236th, 237th, 238th, 239th, 240th, 241st, 242nd, 243rd, 244th, 245th, 246th, 247th, 248th, 249th, 250th, 251st, 252nd, 253rd, 254th, 255th, 256th, 257th, 258th, 259th, 260th, 261st, 262nd, 263rd, 264th, 265th, 266th, 267th, 268th, 269th, 270th, 271st, 272nd, 273rd, 274th, 275th, 276th, 277th, 278th, 279th, 280th, 281st, 282nd, 283rd, 284th, 285th, 286th, 287th, 288th, 289th, 290th, 291st, 292nd, 293rd, 294th, 295th, 296th, 297th, 298th, 299th, 300th, 301st, 302nd, 303rd, 304th, 305th, 306th, 307th, 308th, 309th, 310th, 311st, 312nd, 313th, 314th, 315th, 316th, 317th, 318th, 319th, 320th, 321st, 322nd, 323rd, 324th, 325th, 326th, 327th, 328th, 329th, 330th, 331st, 332nd, 333rd, 334th, 335th, 336th, 337th, 338th, 339th, 340th, 341st, 342nd, 343rd, 344th, 345th, 346th, 347th, 348th, 349th, 350th, 351st, 352nd, 353rd, 354th, 355th, 356th, 357th, 358th, 359th, 360th, 361st, 362nd, 363rd, 364th, 365th, 366th, 367th, 368th, 369th, 370th, 371st, 372nd, 373rd, 374th, 375th, 376th, 377th, 378th, 379th, 380th, 381st, 382nd, 383rd, 384th, 385th, 386th, 387th, 388th, 389th, 390th, 391st, 392nd, 393rd, 394th, 395th, 396th, 397th, 398th, 399th, 400th, 401st, 402nd, 403rd, 404th, 405th, 406th, 407th, 408th, 409th, 410th, 411st, 412nd, 413th, 414th, 415th, 416th, 417th, 418th, 419th, 420th, 421st, 422nd, 423rd, 424th, 425th, 426th, 427th, 428th, 429th, 430th, 431st, 432nd, 433rd, 434th, 435th, 436th, 437th, 438th, 439th, 440th, 441st, 442nd, 443rd, 444th, 445th, 446th, 447th, 448th, 449th, 450th, 451st, 452nd, 453rd, 454th, 455th, 456th, 457th, 458th, 459th, 460th, 461st, 462nd, 463rd, 464th, 465th, 466th, 467th, 468th, 469th, 470th, 471st, 472nd, 473rd, 474th, 475th, 476th, 477th, 478th, 479th, 480th, 481st, 482nd, 483rd, 484th, 485th, 486th, 487th, 488th, 489th, 490th, 491st, 492nd, 493rd, 494th, 495th, 496th, 497th, 498th, 499th, 500th, 501st, 502nd, 503rd, 504th, 505th, 506th, 507th, 508th, 509th, 510th, 511st, 512nd, 513th, 514th, 515th, 516th, 517th, 518th, 519th, 520th, 521st, 522nd, 523rd, 524th, 525th, 526th, 527th, 528th, 529th, 530th, 531st, 532nd, 533rd, 534th, 535th, 536th, 537th, 538th, 539th, 540th, 541st, 542nd, 543rd, 544th, 545th, 546th, 547th, 548th, 549th, 550th, 551st, 552nd, 553rd, 554th, 555th, 556th, 557th, 558th, 559th, 560th, 561st, 562nd, 563rd, 564th, 565th, 566th, 567th, 568th, 569th, 570th, 571st, 572nd, 573rd, 574th, 575th, 576th, 577th, 578th, 579th, 580th, 581st, 582nd, 583rd, 584th, 585th, 586th, 587th, 588th, 589th, 590th, 591st, 592nd, 593rd, 594th, 595th, 596th, 597th, 598th, 599th, 600th, 601st, 602nd, 603rd, 604th, 605th, 606th, 607th, 608th, 609th, 610th, 611st, 612nd, 613th, 614th, 615th, 616th, 617th, 618th, 619th, 620th, 621st, 622nd, 623rd, 624th, 625th, 626th, 627th, 628th, 629th, 630th, 631st, 632nd, 633rd, 634th, 635th, 636th, 637th, 638th, 639th, 640th, 641st, 642nd, 643rd, 644th, 645th, 646th, 647th, 648th, 649th, 650th, 651st, 652nd, 653rd, 654th, 655th, 656th, 657th, 658th, 659th, 660th, 661st, 662nd, 663rd, 664th, 665th, 666th, 667th, 668th, 669th, 670th, 671st, 672nd, 673rd, 674th, 675th, 676th, 677th, 678th, 679th, 680th, 681st, 682nd, 683rd, 684th, 685th, 686th, 687th, 688th, 689th, 690th, 691st, 692nd, 693rd, 694th, 695th, 696th, 697th,

Surveyor's Certificate
I hereby certify that the above
mentioned delineation is a correct one
and that permanent measurements
consisting of cedar posts (2"x2"x5')
have been planted at points marked
thus X, the Bureau shown at all angles
in the boundaries of the land of Wood
and at all intersections of street
or streets and alleys.

J. R. Jenkins
Engineer

Scale 1 in. to 100 ft.

Received from App 102
October 8 1906
John H. Williams
Springfield, Mo.

MADE, 188.
KATKASKA COUNTY.
 Received for Record the 25 day
March 1887 at 2 o'clock
P and Recorded in Liber B
 of Winters in 58
John S. Winters
 Register of Deeds

VAN BUREN 726 Gr Line 40 X

1/9 *
place

[illegible]

James H. McLaughlin
Deputy Auditor General.

LIBER 188A. 482

A.F.F.I.D.A.V.I.T

STATE OF MICHIGAN }
COUNTY OF KALKASKA } ss.

I, PATRICIA A. HOLCOMB, an adult person, residing
in the Village of Kalkaska, Kalkaska County, Michigan, being
first duly sworn, depose and say:

That I am the Register of Deeds for the County of
Kalkaska.

That prior to my term of office a book of PLATS
recorded in this office was re-numbered to provide a sequential
page numbering system.

That to properly identify these plats by both the
OLD PAGE numbers and NEW PAGE numbers, I have prepared the
attached index of all the Plats recorded in Liber A of Plats,
Kalkaska County records.

This affidavit pertains to the entire plat of each
and every plat on the attached list which is made part hereof.

Further affiant sayeth not.

Patricia A. Holcomb
Patricia A. Holcomb

Subscribed and sworn to before
me this 24th day of April, 1980.

W. L. Westerman
W. L. Westerman, Notary Public
Kalkaska County, Michigan

My commission expires: February 13, 1982

STATE OF MICHIGAN,
County of Kalkaska,

I, Patricia A. Holcomb, Register of Deeds for said
County, do hereby certify, That the annexed is a true and correct copy
of the original Affidavit, Liber 188A, Page 482 - 484
as appears of record in the office of the Register of Deeds for said County
of Kalkaska.
In testimony whereof I have hereunto set my hand and affixed the seal
of the Register of Deeds for said county, at Kalkaska, Michigan, this, 24th
day of April, 1980.

Patricia A. Holcomb
Patricia A. Holcomb, Register of Deeds

LIBER 188A. 483
INDEX TO LIBER A OF PLATS

	NEW PAGE #	OLD PAGE #
Kalkaska Original Plat	1 - 5	7 - 10
Pine Ridge	6	73
Wildwood	7	76
Sweet's Addition to Village of Kalkaska	8	
Glenwild	9	77
O.S. Abbott & Co's. Addition to Village of Kalkaska	10	
Village of South Boardman	11	
Village of Crofton	12	
C.E. Ramsey's plat of Block 10 of O.S. Abbott & Co's Addition to Village of Kalkaska	14	
Sweet's Second Addition to Village of Kalkaska	15	
Henry D. Trim's Plat of Reserve #5	16	
Clearwater Beach	17	78
First Addition to Clearwater Beach	18	79
Twin Lake Beach	19	80
Westwood	20	
Big Twin Lake Subdivision	21 & 22	80
Little Twin Lake Subdivision	23	81
Shady Beach	24	82
Middle Blue Lake Subdivision	25	82
Chippewa Beach	26	83
Birch Terrace	27	84
Thompson's Addition to Village of South Boardman	28	
Keewenaw Beach	29	84
Big Twin Lake Subdivision #1	30	85
Village of Van Patten	31	
Twin Lakes Resort	33	86
Plat of Parker Creek	32	
Plat of Rapid City	34	
Addition to Chippewa Beach	35	
Plat of Spencer	36	
Ladd's South Torch Woods	37	
Little's First Addition to Rapid City	38	
Vermont C. Becker Subdivision on Little Lake	39	88

LIBER 188A. 484
INDEX TO LIBER A OF PLATS

	NEW PAGE #	OLD PAGE #
First Addition to Spencer	40	
Sullivan's Addition to Pine Ridge	41	90
Pine Grove Beach	42	91
Crystal Beach	43 & 44	
Blue Lake	45	92
Hainstock's Addition to Village of South Boardman	46	
First Addition to Pine Grove Beach	47	94
Smith Addition to Rapid City	48 (A & B)	
Lakeview Subdivision	49	
Anderson's Addition to Rapid City	50	
North Blue Lake	51	
Person's Harbor	52	
Person's Addition to Person's Harbor	53	
Log Lake Summer Resort	54	
Naplecrest	55	
Foster's Addition to Rapid City	56	
Second Addition to Chippewa Beach	57	
Smith & Ricker's Addition to Rapid City	58	
Log Lake Lodge	59	
Nah-Ne-Ge Beach	60	
Judd's East Lake Subdivision	61	
Ke-Je-Meek	62	
Holburn's Minnieton Lake Subdivision	63	
Plat of Village of Signa	64	
First Addition to Village of Signa	65	
Little Lake Placid	66 & 67	
Phelps Addition to Village of Kalkaska	68	
Lake Drive Resort	69	70
Beaver Shores	70 & 71	95 & 99
Bear Lake	72	
Island Lake Terrace	73	100
Sullivan's Addition to East Lake	74 & 75	