

6421x

KE-JE-MEEK

Halkaska County Mich.



Scale
100 ft. to one inch.

SURVEYOR'S CERTIFICATE.

I hereby certify that the plat here delineated is a correct one, and that permanent monuments consisting of iron rods $\frac{1}{2}$ " x 24" have been planted at points marked thus as thereon shown, at all angles in the boundaries of the land platted, and at all intersections of streets or alleys and alleys.

Winfield S. Merrill
Civil Engineer & Surveyor

MANISTEE

LAKE

S.E. Fractional $\frac{1}{4}$
SEC. 34.

FOREST

STATE ROAD ST.

Place of Beginning
883' W. of S.E. Cor.
Sec. 34
T. 28 N. R. 6 W.

as a proper certificate
was furnished in compliance with Section
3957, Compiled Laws of 1897.

RECEIVED FOR RECORD the 18 day
of June 1909 at 10 o'clock
A.M. and Recorded in Liber
of Plats on page 62
John E. Rainbow
Register of Deeds

RECEIVED AND FILED
IN AUDITOR GENERAL'S OFFICE,

Nathan S. Simpson
Deputy Auditor General

DESCRIPTION of LAND PLATTED.

The land embraced in the annexed plat of
KE-JE-MEEK is described as follows:
Commencing Eight hundred and eighty-three (883') West of
the South East corner of Section thirty-four (34), Town
28 N. R. 6 W. Meridian of Michigan. Running West on
section line Three hundred forty-seven and $\frac{1}{2}$ (347.50) feet
to the shore of Manistee Lake. Thence North Easterly along
the shore of said lake to the section line between sections
34 and 35; Thence South on section line Three hundred
and sixty-one (361') feet. Thence S 41° 32' W. Four hundred and
forty-six (446') feet. Thence S 50° 43' W. Four hundred and
sixty-eight (468') feet; Thence S 56° W Two hundred and
eighty-four (284') feet to place of beginning.

Dedication.

Know all men by these presents that we,
William A. Dean as proprietor and May L. Dean
his wife, have caused the land embraced in the annexed
plat to be surveyed laid out and platted, to be known
as KE-JE-MEEK and that the streets and alleys as
shown on said plat are hereby dedicated to the use
of the public.

Signed and sealed in presence of
Mrs Jennie Dean
Miss Virde Dean

William A. Dean [I.S.]
May L. Dean [I.S.]

State of Michigan
County of Halkaska } ss.

On this sixth day of May 1909,
before me a Justice of the Peace in and for said county
personally came the above named William A. Dean and
May L. Dean his wife known to me to be the persons who
executed the above dedication, and acknowledged the same
to be their free act and deed.

Examined and Approved
Nathan S. Simpson

Murdy J. Graham
Justice of the Peace Halkaska Co. Mich.

Deputy Auditor General

State of Michigan } ss.
County of Halkaska

We John E. Rainbow Register of Deeds
and Winfield S. Merrill Surveyor hereby certify that we
have each carefully compared this copy with the original
plat of KE-JE-MEEK and that it is an exact copy
thereof and of the whole of such original map or plat.

John E. Rainbow Register of Deeds
Winfield S. Merrill Surveyor.

State of Michigan } ss.
County of Halkaska

We John E. Rainbow Register of Deeds
and Winfield S. Merrill Surveyor hereby certify that we have
each carefully compared this copy with the copy of the plat
of KE-JE-MEEK now of record in the office of Register of Deeds
of said county and that it is a correct transcript therefrom and of the
whole of such record.

John E. Rainbow Register of Deeds
Winfield S. Merrill Surveyor.

13295

64218

KE-JE-MEEK

Kalkaska County Mich.

DESCRIPTION of LAND PLATTED.

The land embraced in the annexed plat of
KE-JE-MEEK is described as follows:
Commencing Eight hundred and eighty-three (883) West of
the South East corner of Section Thirty-four (34), Town
28 N. R. 6 W. Meridian of Michigan, running W 22° 15' on
section line Three hundred forty-seven and 1/2 (347.5) feet
to the shore of Manistee Lake. Thence North Easterly along
the shore of said lake to the section line between sections
34 and 35; Thence South on section line Three hundred
and sixty-one (361) feet; Thence S 41° 32' W. Four hundred and
forty-six (446) feet; Thence S 50° 42' W. Four hundred and
sixty-eight (468) feet; Thence S 56° W. Two hundred and
eighty-four (284) feet to place of beginning.

Dedication.

Know all men by these presents that we,
William A. Dean as proprietor and May L. Dean
his wife, have caused the land embraced in the annexed
plat to be surveyed laid out and platted, to be known
as KE-JE-MEEK and that the streets and alleys as
shown on said plat are hereby dedicated to the use
of the public.

Signed and sealed in presence of
Mrs Jennie Dean
Miss Lirde Dean

William A. Dean [L.S.]
May L. Dean [L.S.]

State of Michigan } ss.
County of Kalkaska }

On this sixth day of May 1909,
before me a Justice of the Peace in and for said county
personally came the above named William A. Dean and
May L. Dean his wife known to me to be the persons who
executed the above dedication, and acknowledged the same
to be their free act and deed.

Widely J. Graham
Justice of the Peace Kalkaska Co. Mich.

1909 May 6

State of Michigan } ss.
County of Kalkaska }

We John E. Rainbow Register of Deeds
and Winfield S. Merrill Surveyor hereby certify that we
have each carefully compared this copy with the original
plat of KE-JE-MEEK, and that it is an exact copy
thereof and of the whole of such original map or plat.

John E. Rainbow Register of Deeds.
Winfield S. Merrill Surveyor.

State of Michigan } ss.
County of Kalkaska }

We John E. Rainbow Register of Deeds
and Winfield S. Merrill Surveyor hereby certify that we have
each carefully compared this copy with the copy of the plat
of KE-JE-MEEK now of record in the office of Register of Deeds
of said county and that it is a correct transcript therefrom and of the
whole of such record.

John E. Rainbow Register of Deeds
Winfield S. Merrill Surveyor.




Scale
100 ft. to one inch.

SURVEYOR'S CERTIFICATE.

I hereby certify that the plat herein delineated is a
correct one, and that permanent monuments consisting
of iron rods 1/2 x 2 1/2 have been planted at points marked thus O
as thereon shown, at all angles in the boundaries of the
land platted, and at all intersections of streets or alleys
and alleys.

Winfield S. Merrill
Civil Engineer & Surveyor

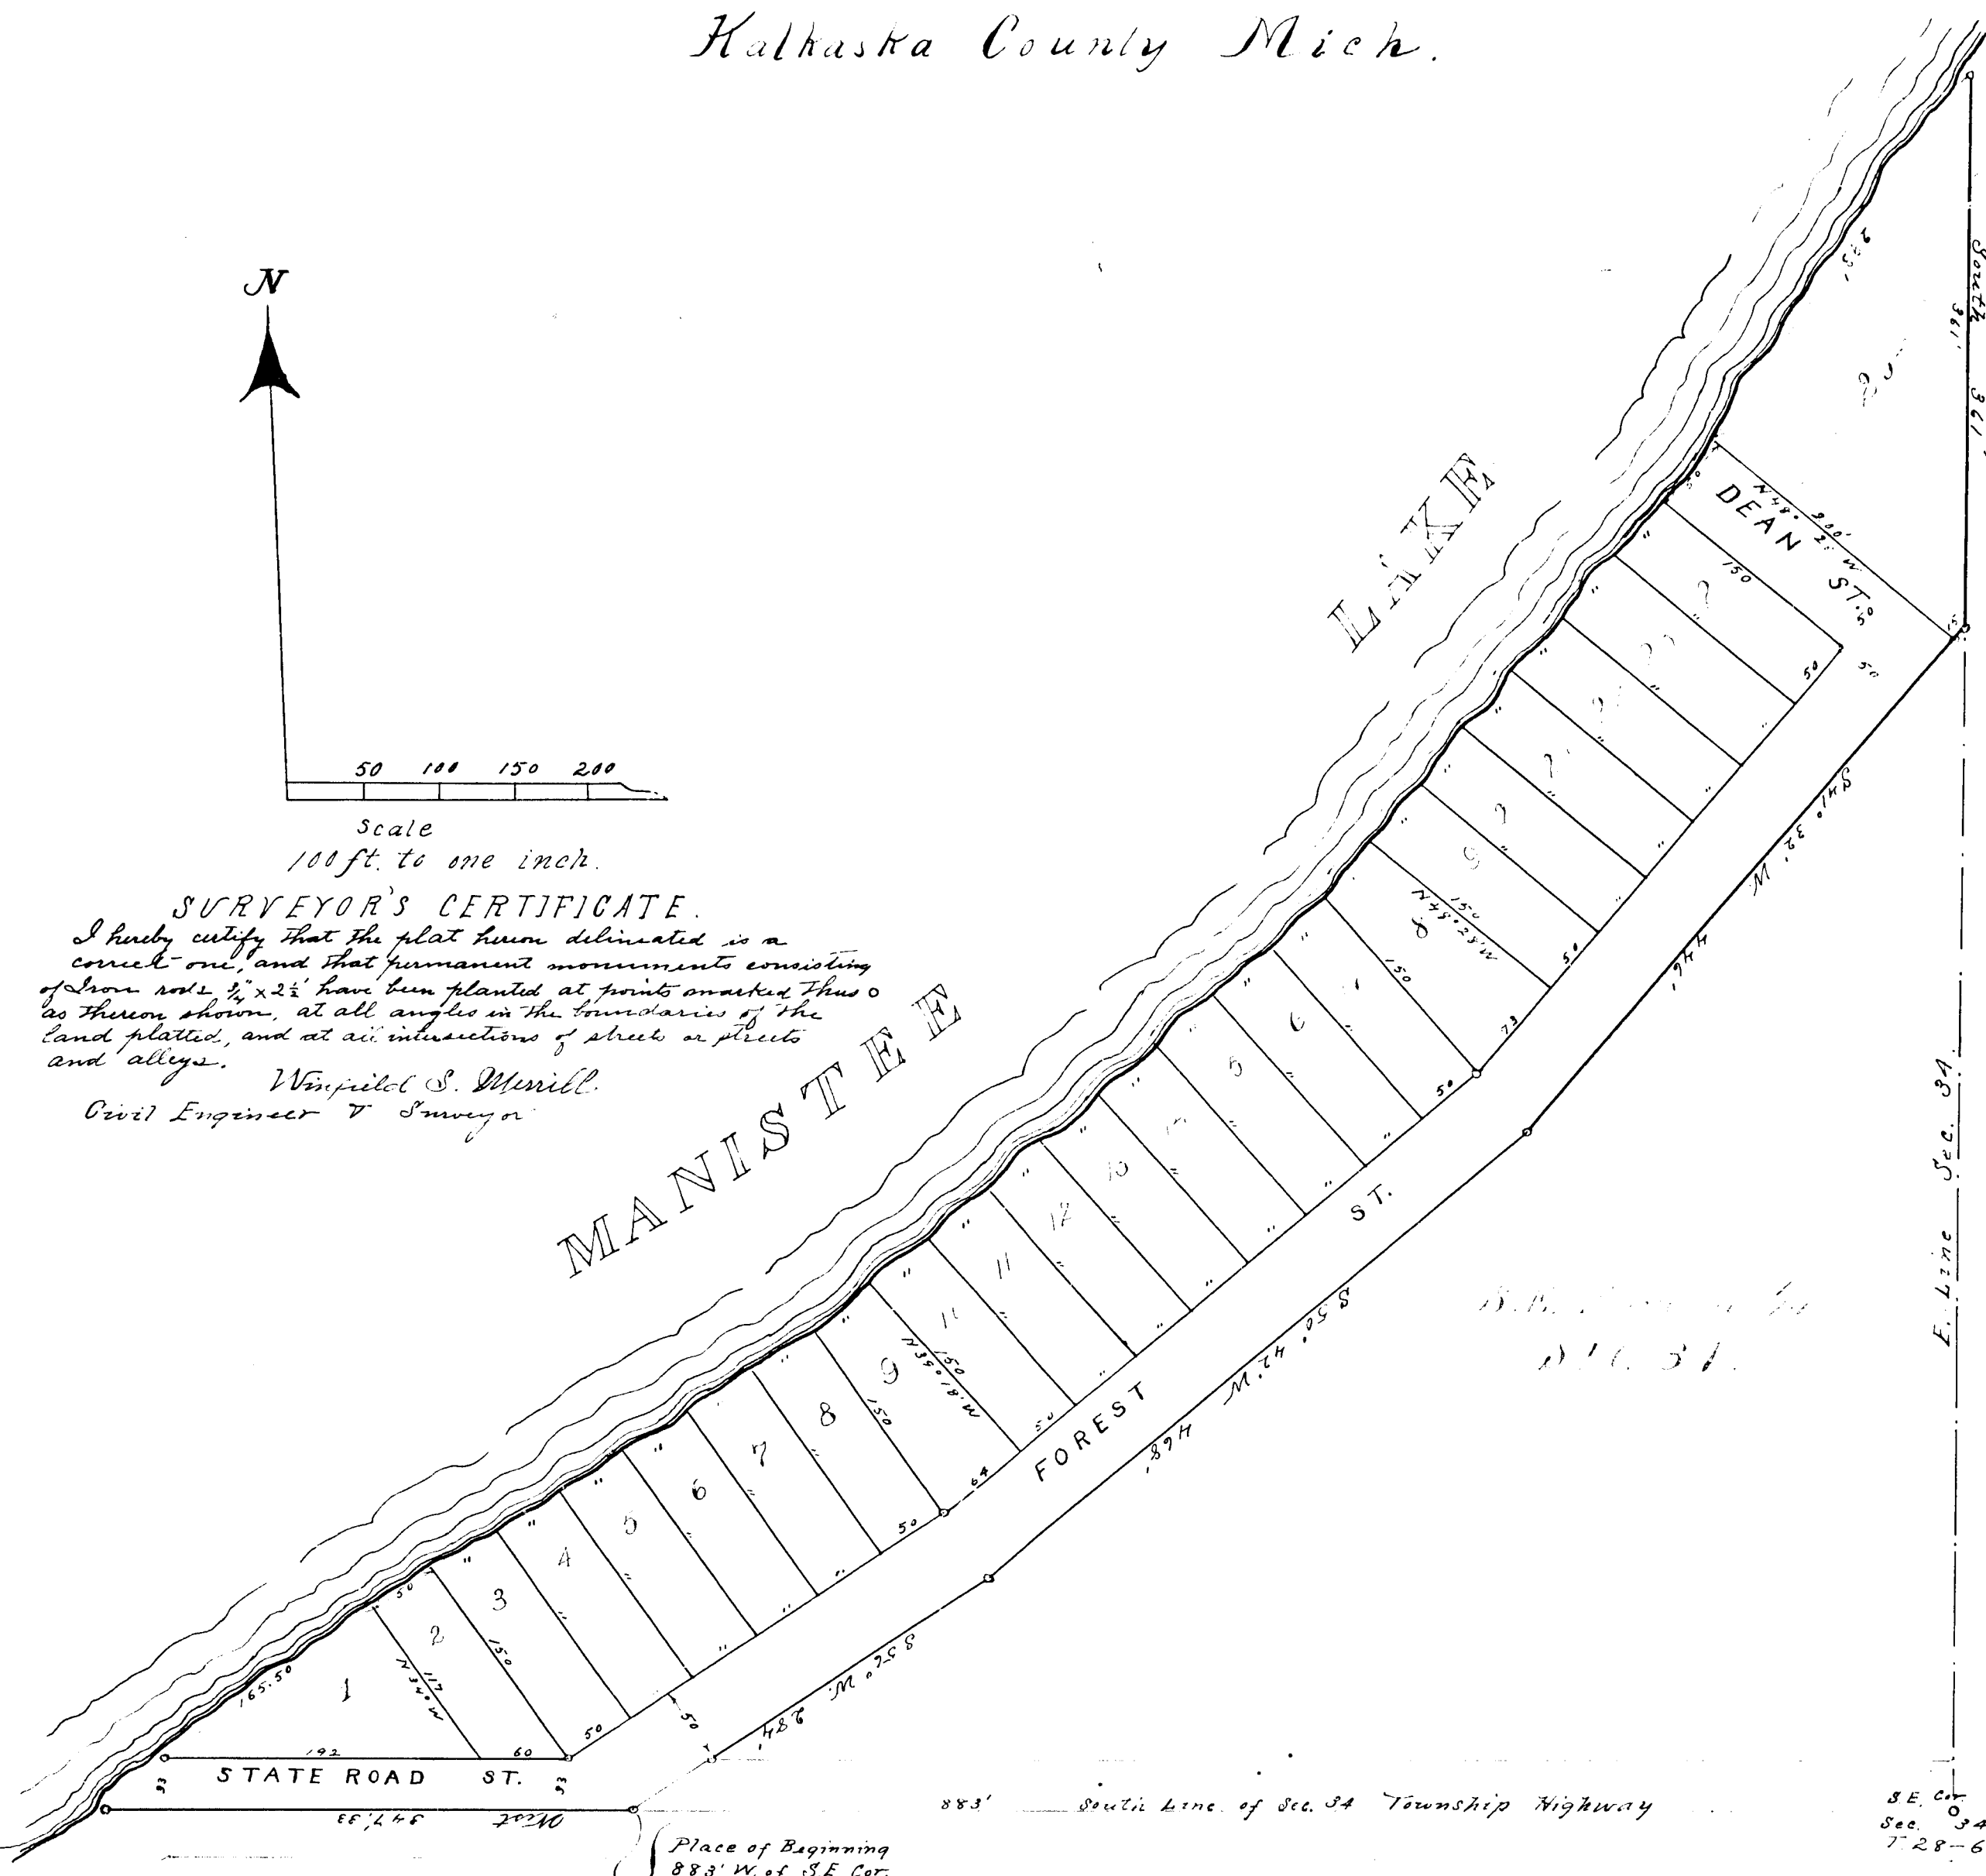

Place of Beginning
883' W. of S.E. Cor.
Sec. 34
T. 28 N. R. 6 W.

as a proper certificate
was furnished in compliance with Section
3957, Chapter 1 Laws of 1897.

RECEIVED AND FILED.
IN AUDITOR GENERAL'S OFFICE.

Deputy Auditor General

13295

Lib 1884 482

A.F.F.I.D.A.V.I.T

STATE OF MICHIGAN }
COUNTY OF KALKASKA } ss.

I, PATRICIA A. HOLOMB, an adult person, residing in the Village of Kalkaska, Kalkaska County, Michigan, being first duly sworn, depose and say:

That I am the Register of Deeds for the County of Kalkaska.

That prior to my term of office a book of PLATS recorded in this office was re-numbered to provide a sequential page numbering system.

That to properly identify these plats by both the OLD PAGE numbers and NEW PAGE numbers, I have prepared the attached index of all the Plats recorded in Liber A of Plats, Kalkaska County records.

This affidavit pertains to the entire plat of each and every plat on the attached list which is made part hereof.

Further affiant sayeth not.

Patricia A. Holcomb
Patricia A. Holcomb

Subscribed and sworn to before me this 24th day of April, 1980.

W. J. Westerman
W. J. Westerman, Notary Public
Kalkaska County, Michigan

My commission expires: February 13, 1982

STATE OF MICHIGAN }
COUNTY OF KALKASKA }

I, Patricia A. Holcomb, Register of Deeds for said County, do hereby certify, That the foregoing is a true and correct copy of the original Affidavit, Liber 188 Page 482 - 483, as appears of record in the office of the Register of Deeds for said County of Kalkaska.

In testimony whereof I have hereunto set my hand and affixed the seal of the Register of Deeds for said county, at Kalkaska, Michigan, this 24th day of April, 1980.

Patricia A. Holcomb
Patricia A. Holcomb, Register of Deeds

INDEX TO LIBER A OF PLATS

	NEW PAGE #	OLD PAGE #
Kalkaska Original Plat	1 - 5	7 - 10
Pine Ridge	6	73
Wildwood	7	76
Sweet's Addition to Village of Kalkaska	8	
Glenwild	9	77
O.S. Abbott & Co's. Addition to Village of Kalkaska	10	
Village of South Boardman	11	
Village of Crofton	12	
C.E. Ramsey's plat of Block 10 of O.S. Abbott & Co's. Addition to Village of Kalkaska	14	
Sweet's Second Addition to Village of Kalkaska	15	
Henry D. Trim's Plat of Reserve #5	16	
Clearwater Beach	17	78
First Addition to Clearwater Beach	18	79
Twin Lake Beach	19	80
Westwood	20	
Big Twin Lake Subdivision	21 & 22	80
Little Twin Lake Subdivision	23	81
Shady Beach	24	82
Middle Blue Lake Subdivision	25	82
Chippewa Beach	26	83
Birch Terrace	27	84
Thompson's Addition to Village of South Boardman	28	
Kevenow Beach	29	84
Big Twin Lake Subdivision #1	30	85
Village of Van Nuys	31	
Twin Lakes Resort	33	86
Plat of Parker Creek	32	
Plat of Rapid City	34	
Addition to Chippewa Beach	35	
Plat of Spencer	36	
Ladd's South Torch Woods	37	
Little's First Addition to Rapid City	38	
Vernon C. Becker Subdivision on Little Lake	39	88

INDEX TO LIBER A OF PLATS

	New Page #	Old Page #
First Addition to Spencer	40	
Sullivan's Addition to Pine Ridge	41	90
Pine Grove Beach	42	91
Crystal Beach	43 & 44	
Blue Lake	45	92
Hainstock's Addition to Village of South Boardman	46	
First Addition to Pine Grove Beach	47	94
Smith Addition to Rapid City	48 (A & B)	
Lakeview Subdivision	49	
Anderson's Addition to Rapid City	50	
North Blue Lake	51	
Person's Harbor	52	
Person's Addition to Person's Harbor	53	
Log Lake Summer Resort	54	
Haylecrest	55	
Paster's Addition to Rapid City	56	
Second Addition to Chippewa Beach	57	
Smith & Richer's Addition to Rapid City	58	
Log Lake Lodge	59	
Kah-Me-De Pouch	60	
Jude's East Lake Subdivision	61	
Ke-Je-Meek	62	
Holburn's Manistee Lake Subdivision	63	
Plat of Village of Sigma	64	
First Addition to Village of Sigma	65	
Little Lake Placid	66 & 67	
Phelps Addition to Village of Kalkaska	68	
Lake Drive Resort	69	70
Beaver Shores	70 & 71	98 & 99
Bear Lake	72	
Island Lake Terrace	73	100
Sullivan's Addition to Pine Lake	74 & 75	