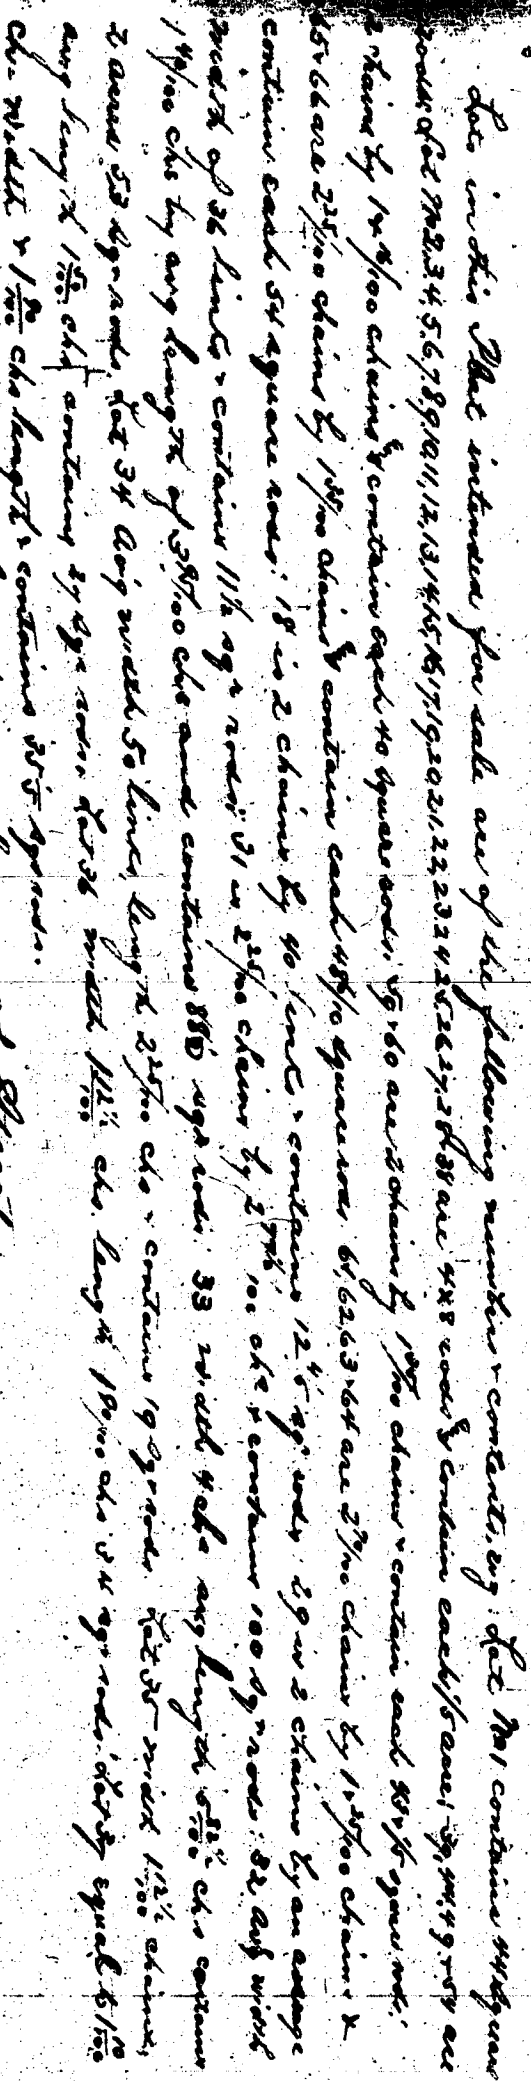


State of Michigan }
Eaton County } ss.
On this nineteenth day of August A.D.
One thousand eight hundred and fifty four before me,
a Notary Public in & for said County, personally appeared
Saml. Spelman, Son of Benjamin Spelt, Doct^r of the Eastern
Church, Easthampden, Mass^{tts}, who is personally known to me,
the said Notary, to be the person named in
the exhibit the above instrument & personally acknowledged
to me the execution of the same as his own act and
deed.
In testimony whereof I have hereunto subscribed
my name and affixed my Notarial Seal the day
and year first above written
E. J. McMillan

Returned for Records October 24, 1854 at 12 M of the Year
Chapman Willard Reprints

Stephen Wilkox Deposit









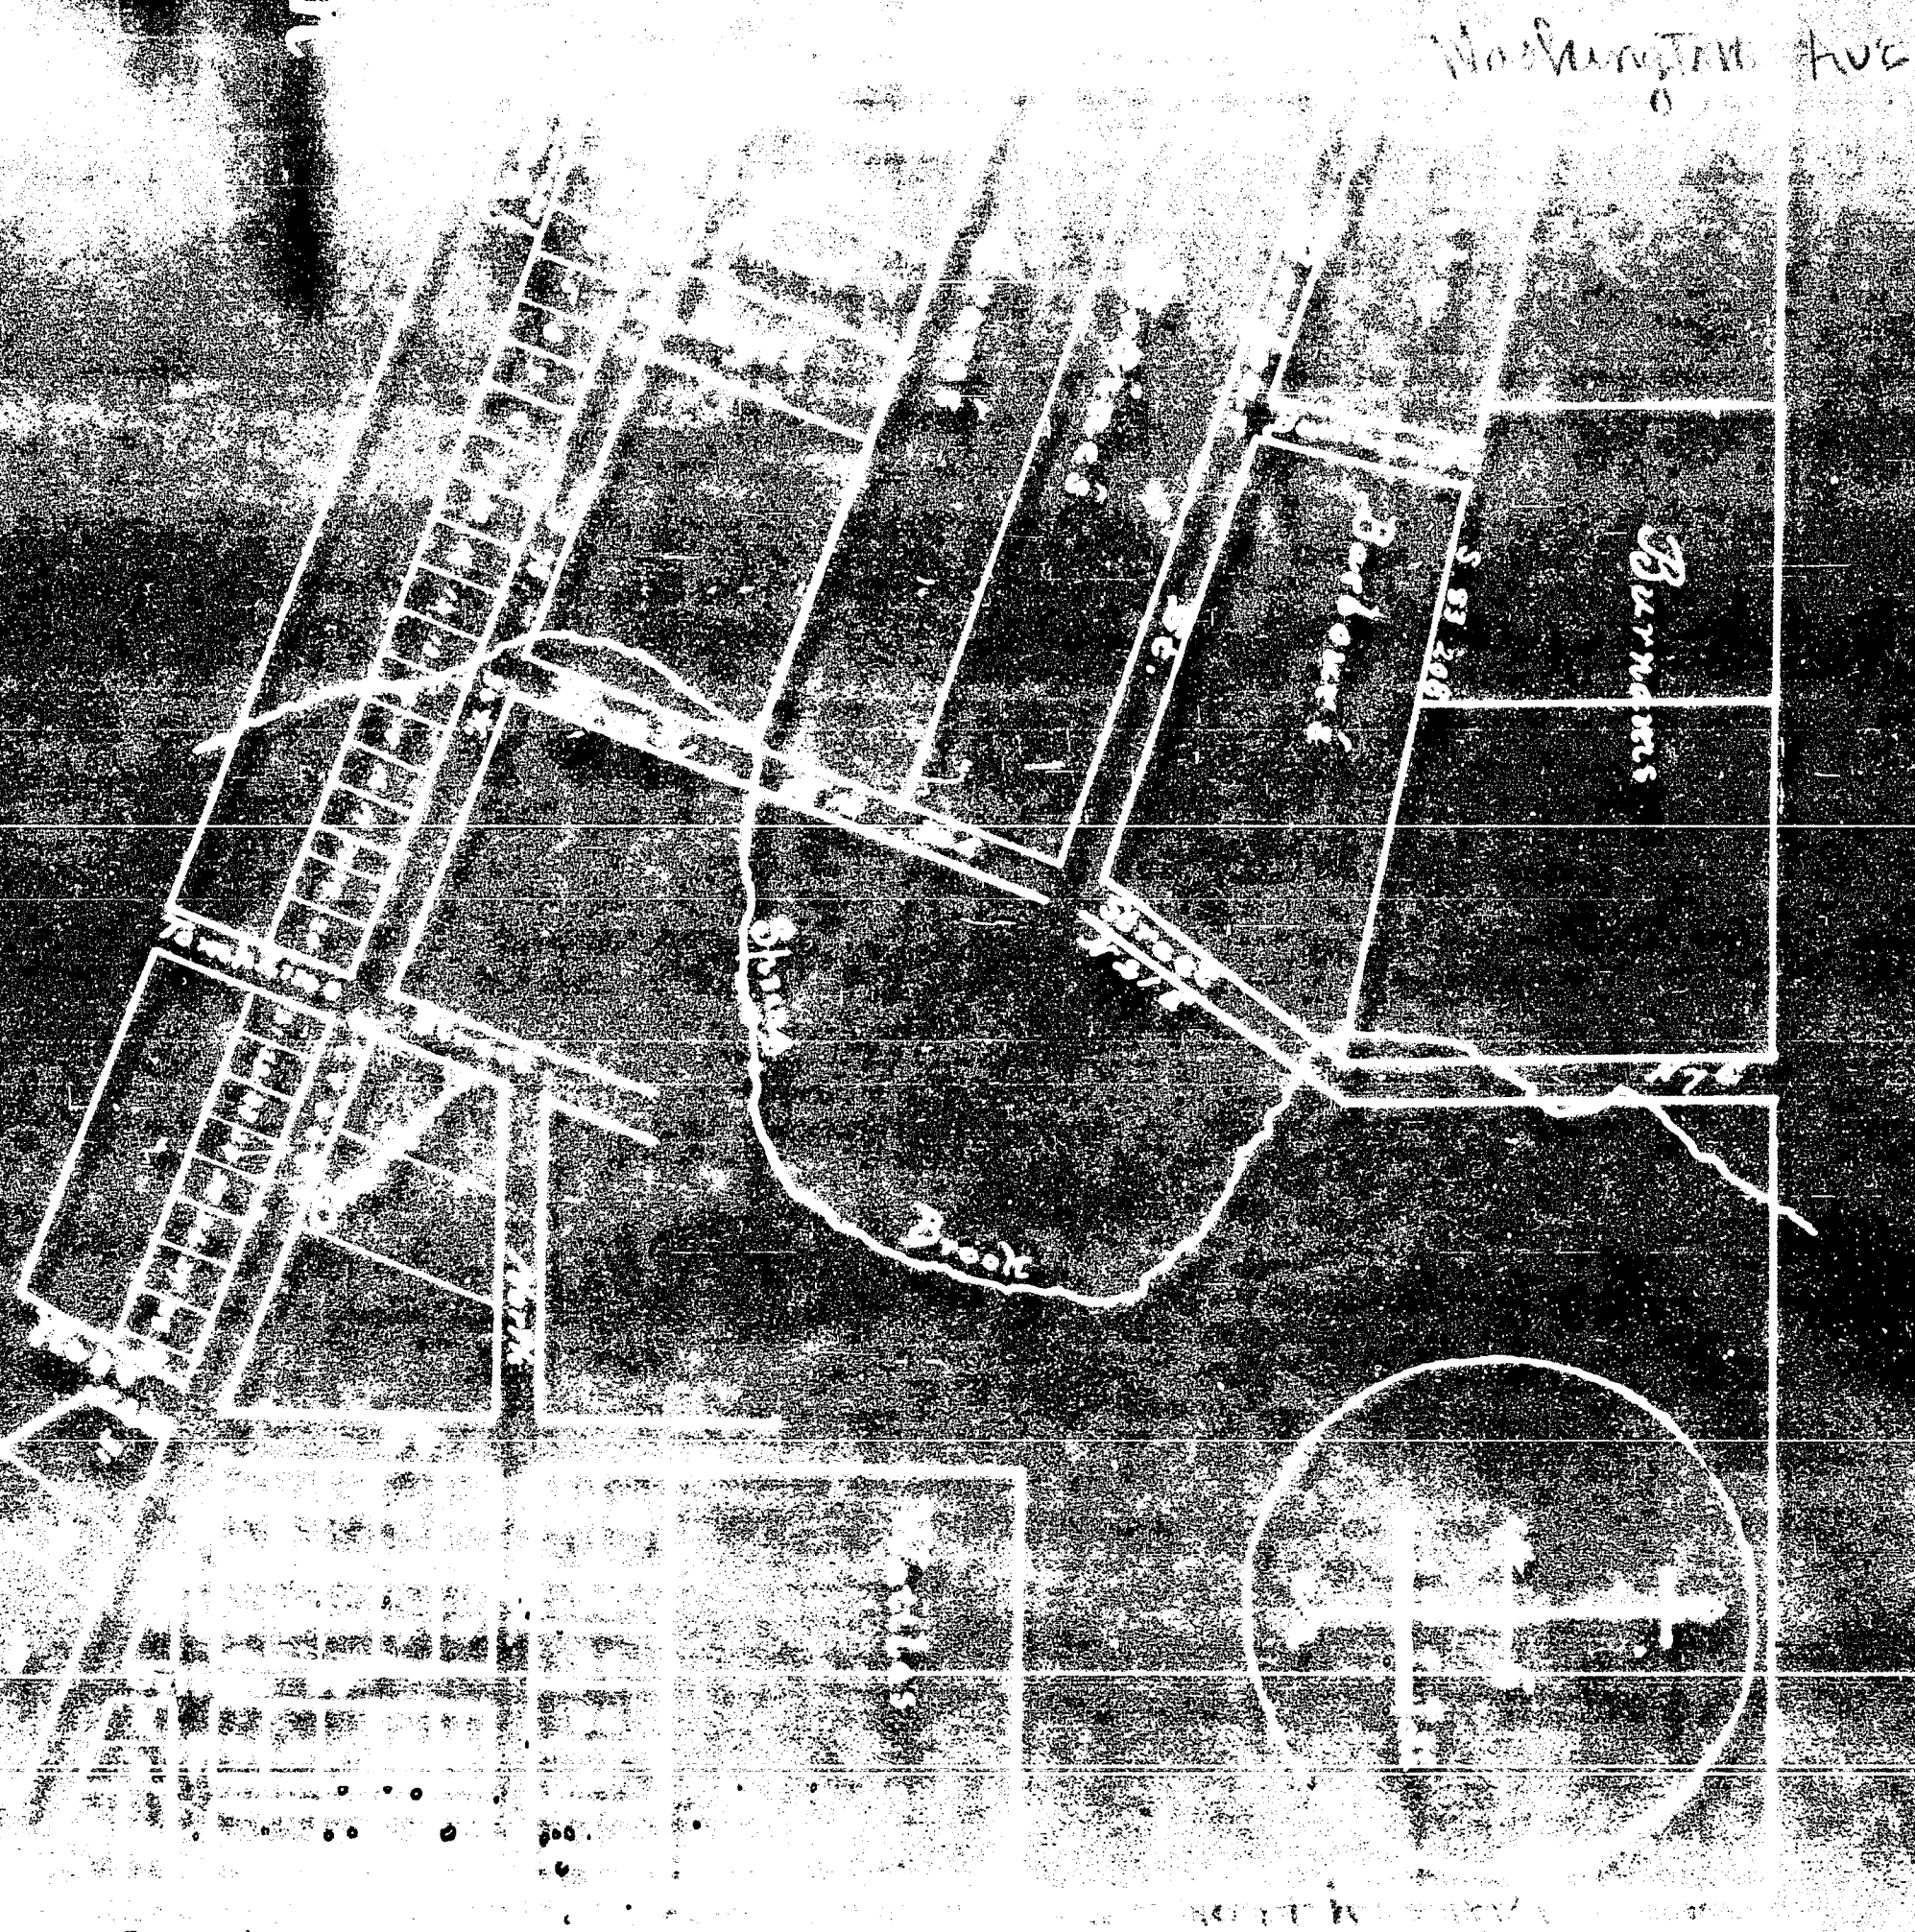

Abdullah

[illegible]

0-68960



00
95
78

Calhoun
13300

R E S O L U T I O N

Battle Creek, Michigan

April 24, , 1972

RESOLVED BY THE COMMISSION OF THE CITY OF BATTLE CREEK:

WHEREAS, it appears to this Commission the following portions of College Street and Champion Street are not necessary for public use and convenience and no public or private interests will be adversely affected by the abandonment and vacation thereof as public streets.

NOW, THEREFORE, BE IT HEREBY RESOLVED, that all of the following described portions of College and Champion Streets are hereby abandoned and discontinued as public streets, subject, however, to the reservation to the City and the public of such easements and rights of way for utility purposes as may be necessary:

NO. 1

All that part of College Street as shown in Recorded Plat of McCamly's Addition to the City of Battle Creek lying north of the northeasterly line of Champion Street extended across said College Street and south of a line described as follows: beginning at a point on the east line of College Street, 16.16 feet south of the south line of Calhoun Street (formerly Prospect Street) as shown in said plat, and extending to a point on the west line of College Street, said point being 11.39 feet south of the south line of said Calhoun Street.


13300

NO. 2

All that part of Champion Street as shown in Recorded Plat of McCamly's Addition to the City of Battle Creek, lying northwesterly of a line described as beginning at a point on the southwesterly line of Champion Street distant N. $69^{\circ} 14' 27''$ W., 16.41 feet from the southwesterly corner of McCamly Street and Champion Street, and running thence northeasterly along a curve to the left of radius 148.00 feet (the chord of which bears N. $06^{\circ} 53' 45''$ E. and measures 50.99 feet) an arc distance of 51.24 feet to a point on the northeasterly line of Champion Street distant N. $69^{\circ} 14' 27''$ W., 48.87 feet from the northwesterly corner of McCamly Street and Champion Street, and lying southeasterly of line described as beginning at the southeasterly corner of West Street and Champion Street as shown in said Plat, and running thence northeasterly to a point on the northeasterly line of Champion Street, said point lying S. $69^{\circ} 14' 27''$ E., 18.23 feet from point of intersection of the south line of Calhoun Street (formerly Prospect Street) with said northeasterly line of Champion Street as shown in said Plat.

BE IT FURTHER RESOLVED that the City Clerk is hereby instructed to file in the office of the State Treasurer and with the office of the Register of Deeds for Calhoun County, Michigan, certified copies of this Resolution together with a certificate that the recorded plat of McCamly's Addition to the City of Battle Creek ^{which} is located at Liber D34, Page 721 in the office of the Register of Deeds for Calhoun County, Michigan is the recorded plat affected by this Resolution.

I, Loraine A. Buckner, Clerk of the City of Battle Creek, hereby certify the above and foregoing is a true and correct copy of a resolution adopted by the City Commission at a regular meeting held on the 24th day of April, 1972, and that the recorded plat of McCamly's Addition to the City of Battle Creek which is located at Liber D34, Page 721 in the office of the Register of Deeds for Calhoun County, Michigan, is the recorded plat affected by this resolution.

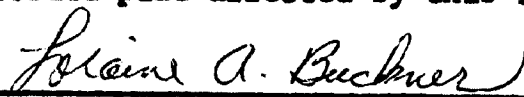
Loraine A. Buckner, City Clerk

CITY OF BATTLE CREEK, MICHIGAN

ZIP CODE 49014

CITY CLERK



ROOM 213, CITY HALL

May 25, 1972

Ms Amy Van Driesen
Office of the State Treasurer
Bureau of Local Government Services
2nd Floor, Treasury Building
Lansing, Michigan 48922

Dear Ms Van Driesen:

Enclosed is a copy of a resolution recording portions of College Street and Champion Street and a map of the area affected.

The resolution was recorded on May 9, 1972 - liber 990, page 518.

Yours truly,

A handwritten signature in cursive script that reads "Loraine Buckner".

Loraine Buckner
City Clerk

13300

PARCEL I

Calhoun
13300

All that part of Lots 35, 36, 37 and 38 of the recorded plat of McCamly's Addition to the City of Battle Creek, described as follows: beginning at the point of intersection of the northeasterly line of Champion Street and the northwesterly line of McCamly Street North, as shown in said plat; thence N. $69^{\circ}14'27''$ W., along the northeasterly line of Champion Street, 48.87 feet; thence northwesterly along a curve to the left of radius 148.00 feet, whose chord bears N. $43^{\circ}49'41''$ W., and measures 193.43 feet, an arc distance of 210.81 feet; thence N. $84^{\circ}38'$ W., 10.17 feet to the East line of College Street; thence N. $00^{\circ}08'$ W., along the east line of College Street, 16.16 feet to the south line of Calhoun Street (formerly Prospect Street) as recorded in said plat; thence N. $89^{\circ}52'$ E., along said south line of Calhoun Street, 158.65 feet; thence S. $00^{\circ}08'$ E., 6.50 feet; thence S. $89^{\circ}52'$ W., 15.00 feet; thence S. $00^{\circ}08'$ E., 41.65 feet; thence southeasterly along a curve to the right of radius 188.00 feet, whose chord bears S. $26^{\circ}13'22''$ E., and measures 79.00 feet, an arc distance of 79.59 feet; thence S. $69^{\circ}14'27''$ E., 49.55 feet to the northwesterly line of McCamly Street North; thence S. $43^{\circ}00'$ W., along the northwesterly line of McCamly Street North, 51.59 feet to the place of beginning.

PARCEL II.


All that part of Lot 33 of recorded plat of McCamly's Addition to Battle Creek, described as follows: beginning at the intersection of the northwesterly line of McCamly Street North with the southwesterly line of Champion Street, as shown in said plat; thence S. $43^{\circ}00'$ W., along the northwesterly line of McCamly Street North, 71.52 feet; thence northeasterly along a curve to the left of radius 148.00 feet, whose chord bears N. $29^{\circ}54'26''$ E., and measures 67.05 feet, a distance of 67.64 feet to the southwesterly line of Champion Street; thence S. $69^{\circ}14'27''$ E., 16.41 feet to the place of beginning.

PARCEL III.

All that part of Lot 34 of Recorded Plat of McCamly's Addition to the City of Battle Creek described as follows: beginning at the southwest corner of College Street and Calhoun Street (formerly known as Prospect Street) as shown in said Plat; thence S. $00^{\circ}08'$ E., along the west line of College Street, 11.39 feet; thence N. $84^{\circ}38'$ W., 51.06 feet; thence S. $89^{\circ}52'$ W., parallel with the south line of Calhoun Street, 150.18 feet to the northeasterly line of Champion Street; thence N. $69^{\circ}14'27''$ W., along the northeasterly line of Champion Street, 18.23 feet, to the south line of Calhoun Street; thence N. $89^{\circ}52'$ E., along the south line of Calhoun Street, 218.03 feet to the place of beginning.

/



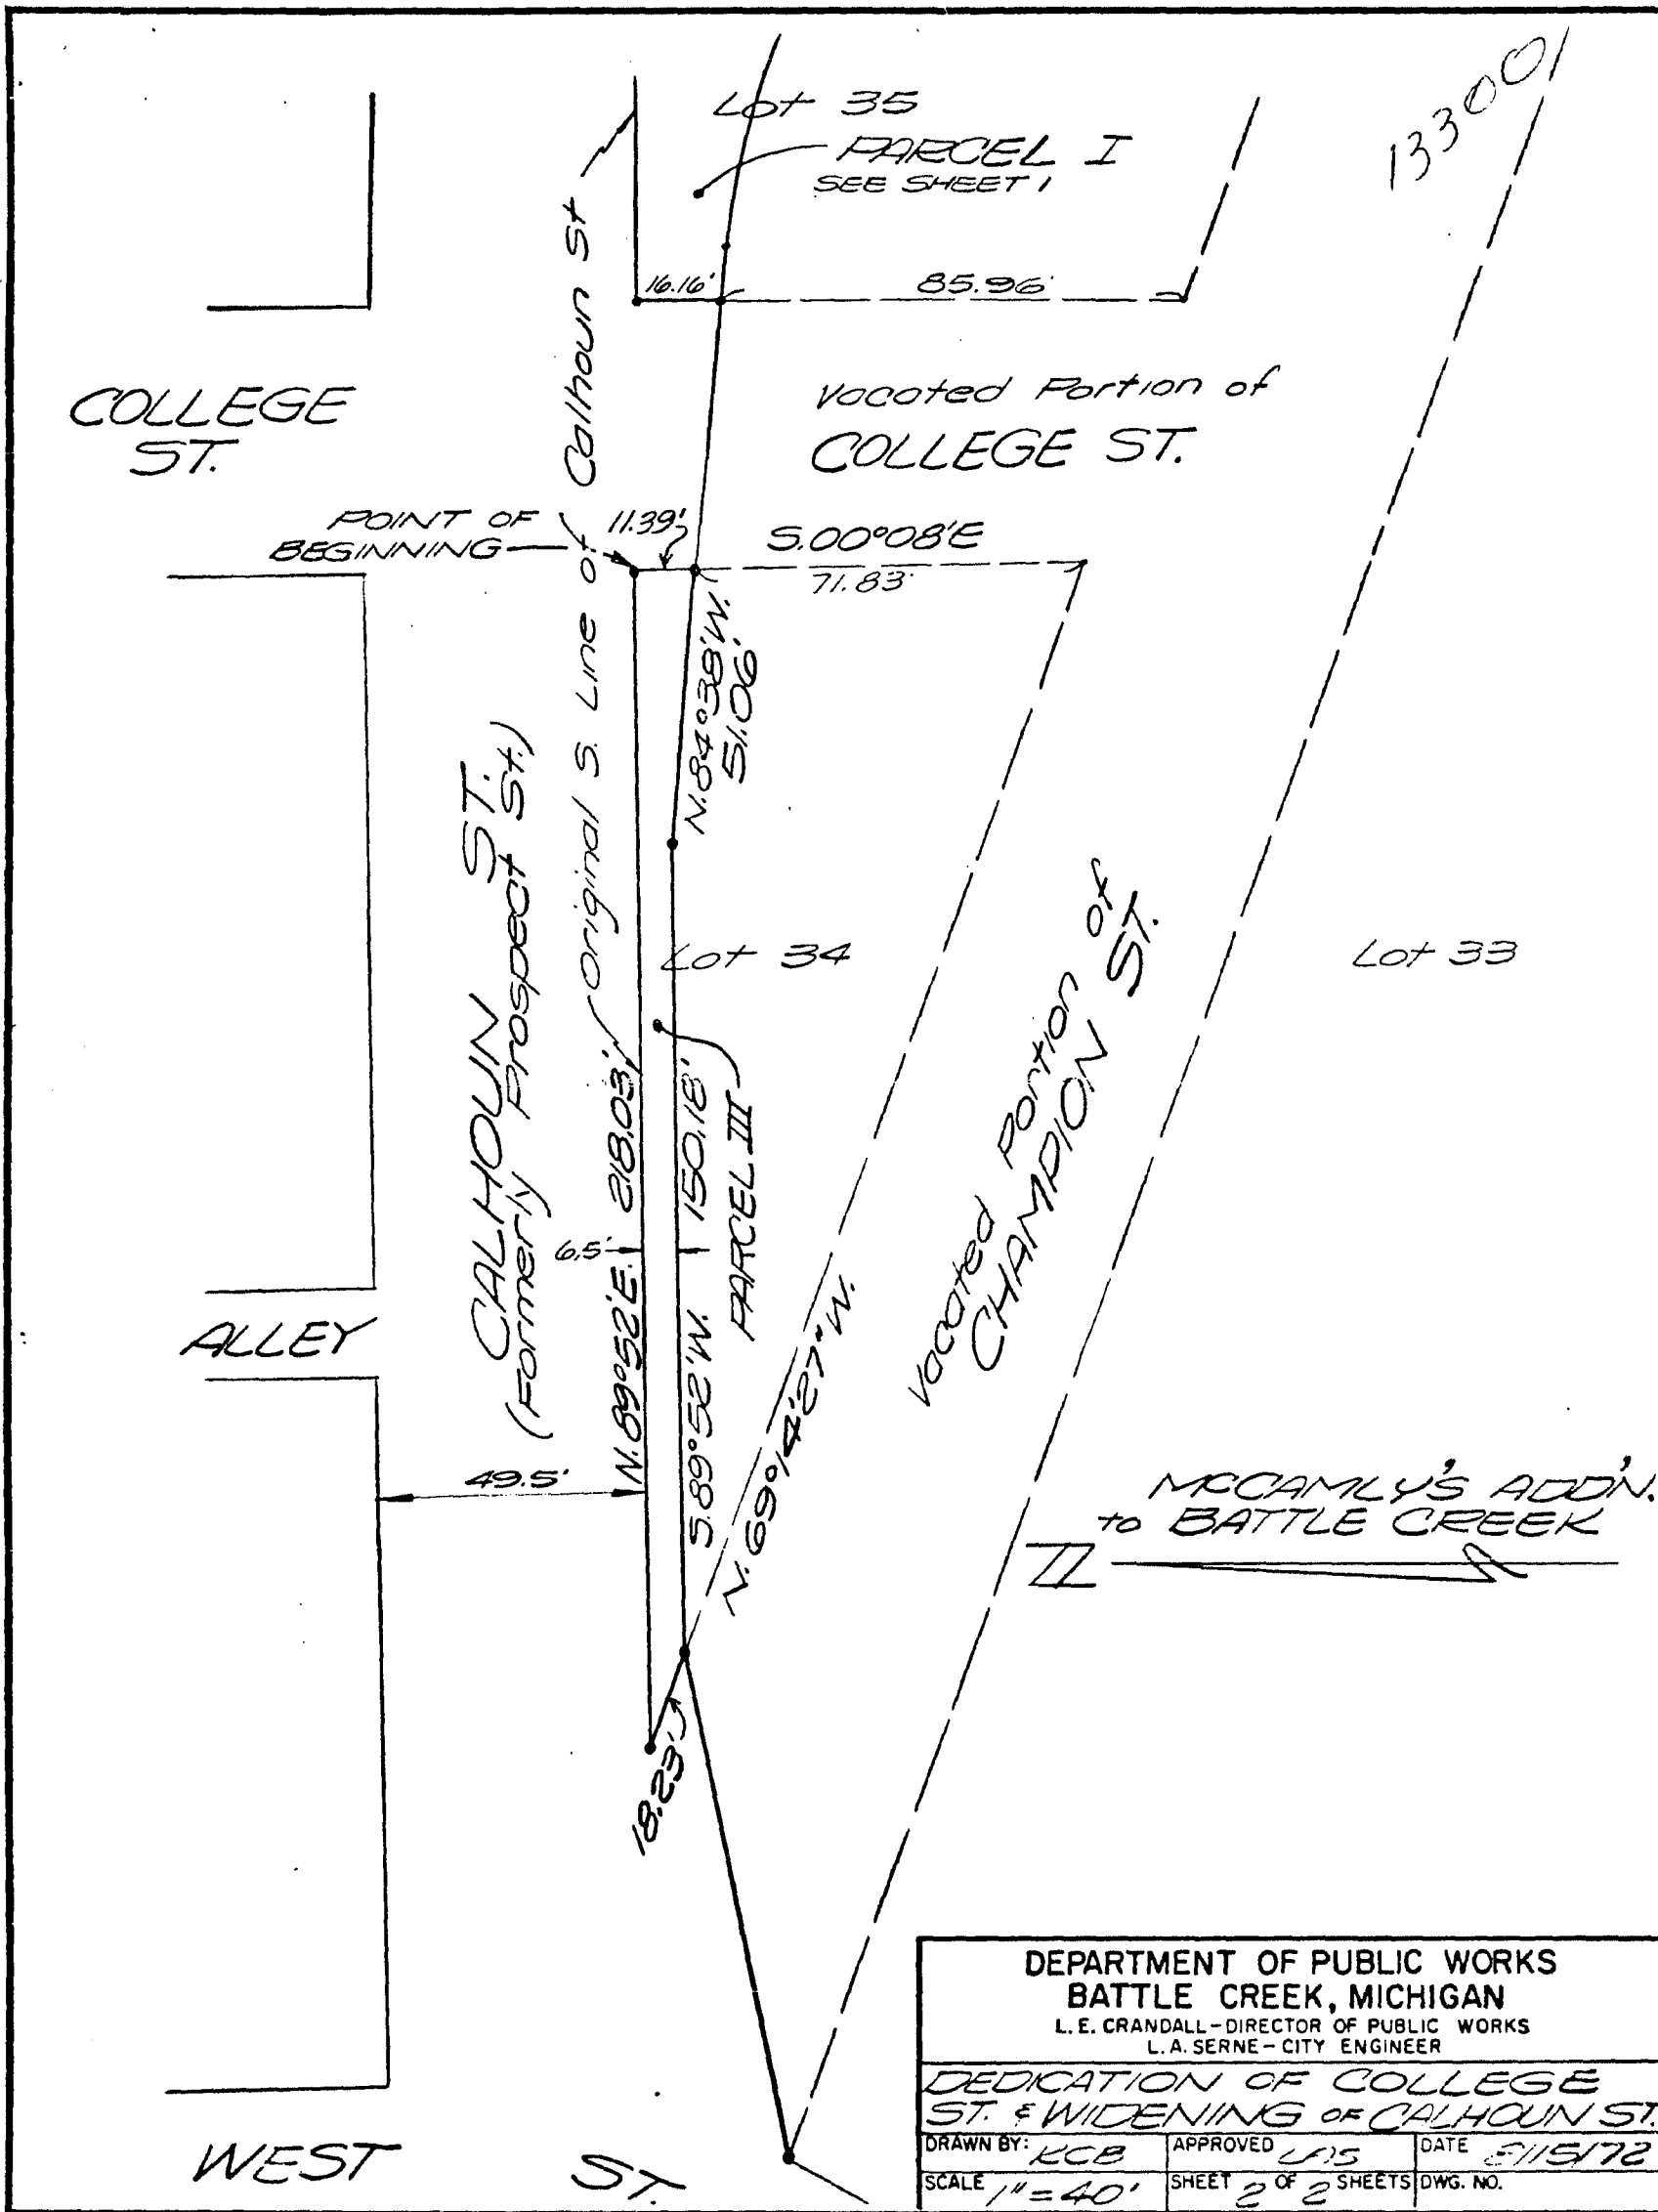

DEPARTMENT OF PUBLIC WORKS BATTLE CREEK, MICHIGAN L. E. CRANDALL - DIRECTOR OF PUBLIC WORKS L. A. SERNE - CITY ENGINEER		
DEDICATION OF COLLEGE ST. & WIDENING OF CALHOUN ST.		
DRAWN BY: KCB	APPROVED: LRS	DATE: 5/15/72
SCALE: 1" = 40'	SHEET 2 OF 2 SHEETS	DWG. NO.

RESOLUTION

13300

Battle Creek, Mich., August 15, 1972

Resolved by the Commission of the City of Battle Creek:

RESOLVED, that the area described on Exhibit A attached hereto and made a part hereof, commonly referred to as the Calhoun-McCamly Cut-off, be and the same is hereby dedicated as and for a public street, said street to be known as College Street.

I, Loraine A. Buckner, Clerk of the City of Battle Creek, hereby certify that the above and foregoing is a true and correct copy of a resolution adopted by the City Commission at a regular meeting held on the 15th day of August, 1972.

Loraine A. Buckner
Loraine A. Buckner, City Clerk

Recorded in Liber 1000
pp. 152-153

Sept. 12, 1972
Reg. of Deeds - Marshall