

MOSELEY'S

CALHOUN COUNTY ADDITION


To The Village Of

UNION CITY MICH.

Received and Filed in Auditor
General's Office
March 7 1877
H. M. Pratt
Deputy Auditor General.

Know all persons by these presents that we Maria Moseley and Joseph Leonard as proprietors of certain premises described as follows to wit - Commencing at the south west corner of section number thirty three (33) in town number four (4) south of range number seven (7) west in Calhoun County State of Michigan and running thence north thirty six (36) rods = thence east fifty and one half (50 1/2) rods = thence south one rod and fifteen (15) links = thence east twelve rods = thence south thirty four (34) rods and ten links = thence west sixty two and one half (62 1/2) rods to the place of beginning and with the aforesaid Joseph Leonard acting as Surveyor have platted said premises in the form and manner designated hereon by laying out the same into streets and lots for village purposes and have determined the same to be known as Moseley's Calhoun Co Addition to Union City

Witness our hands this 30 day of Sept. 1876
In presence of
W. P. Homble
J. H. Curd
State of Michigan
County of Branch
On this 30 day of September 1876 before me a Notary Public in and for said County Maria Moseley as proprietor and Joseph Leonard as proprietor and Surveyor and severally acknowledged that they signed the foregoing instrument and that the same is their free act and deed
W. P. Homble
Notary Public

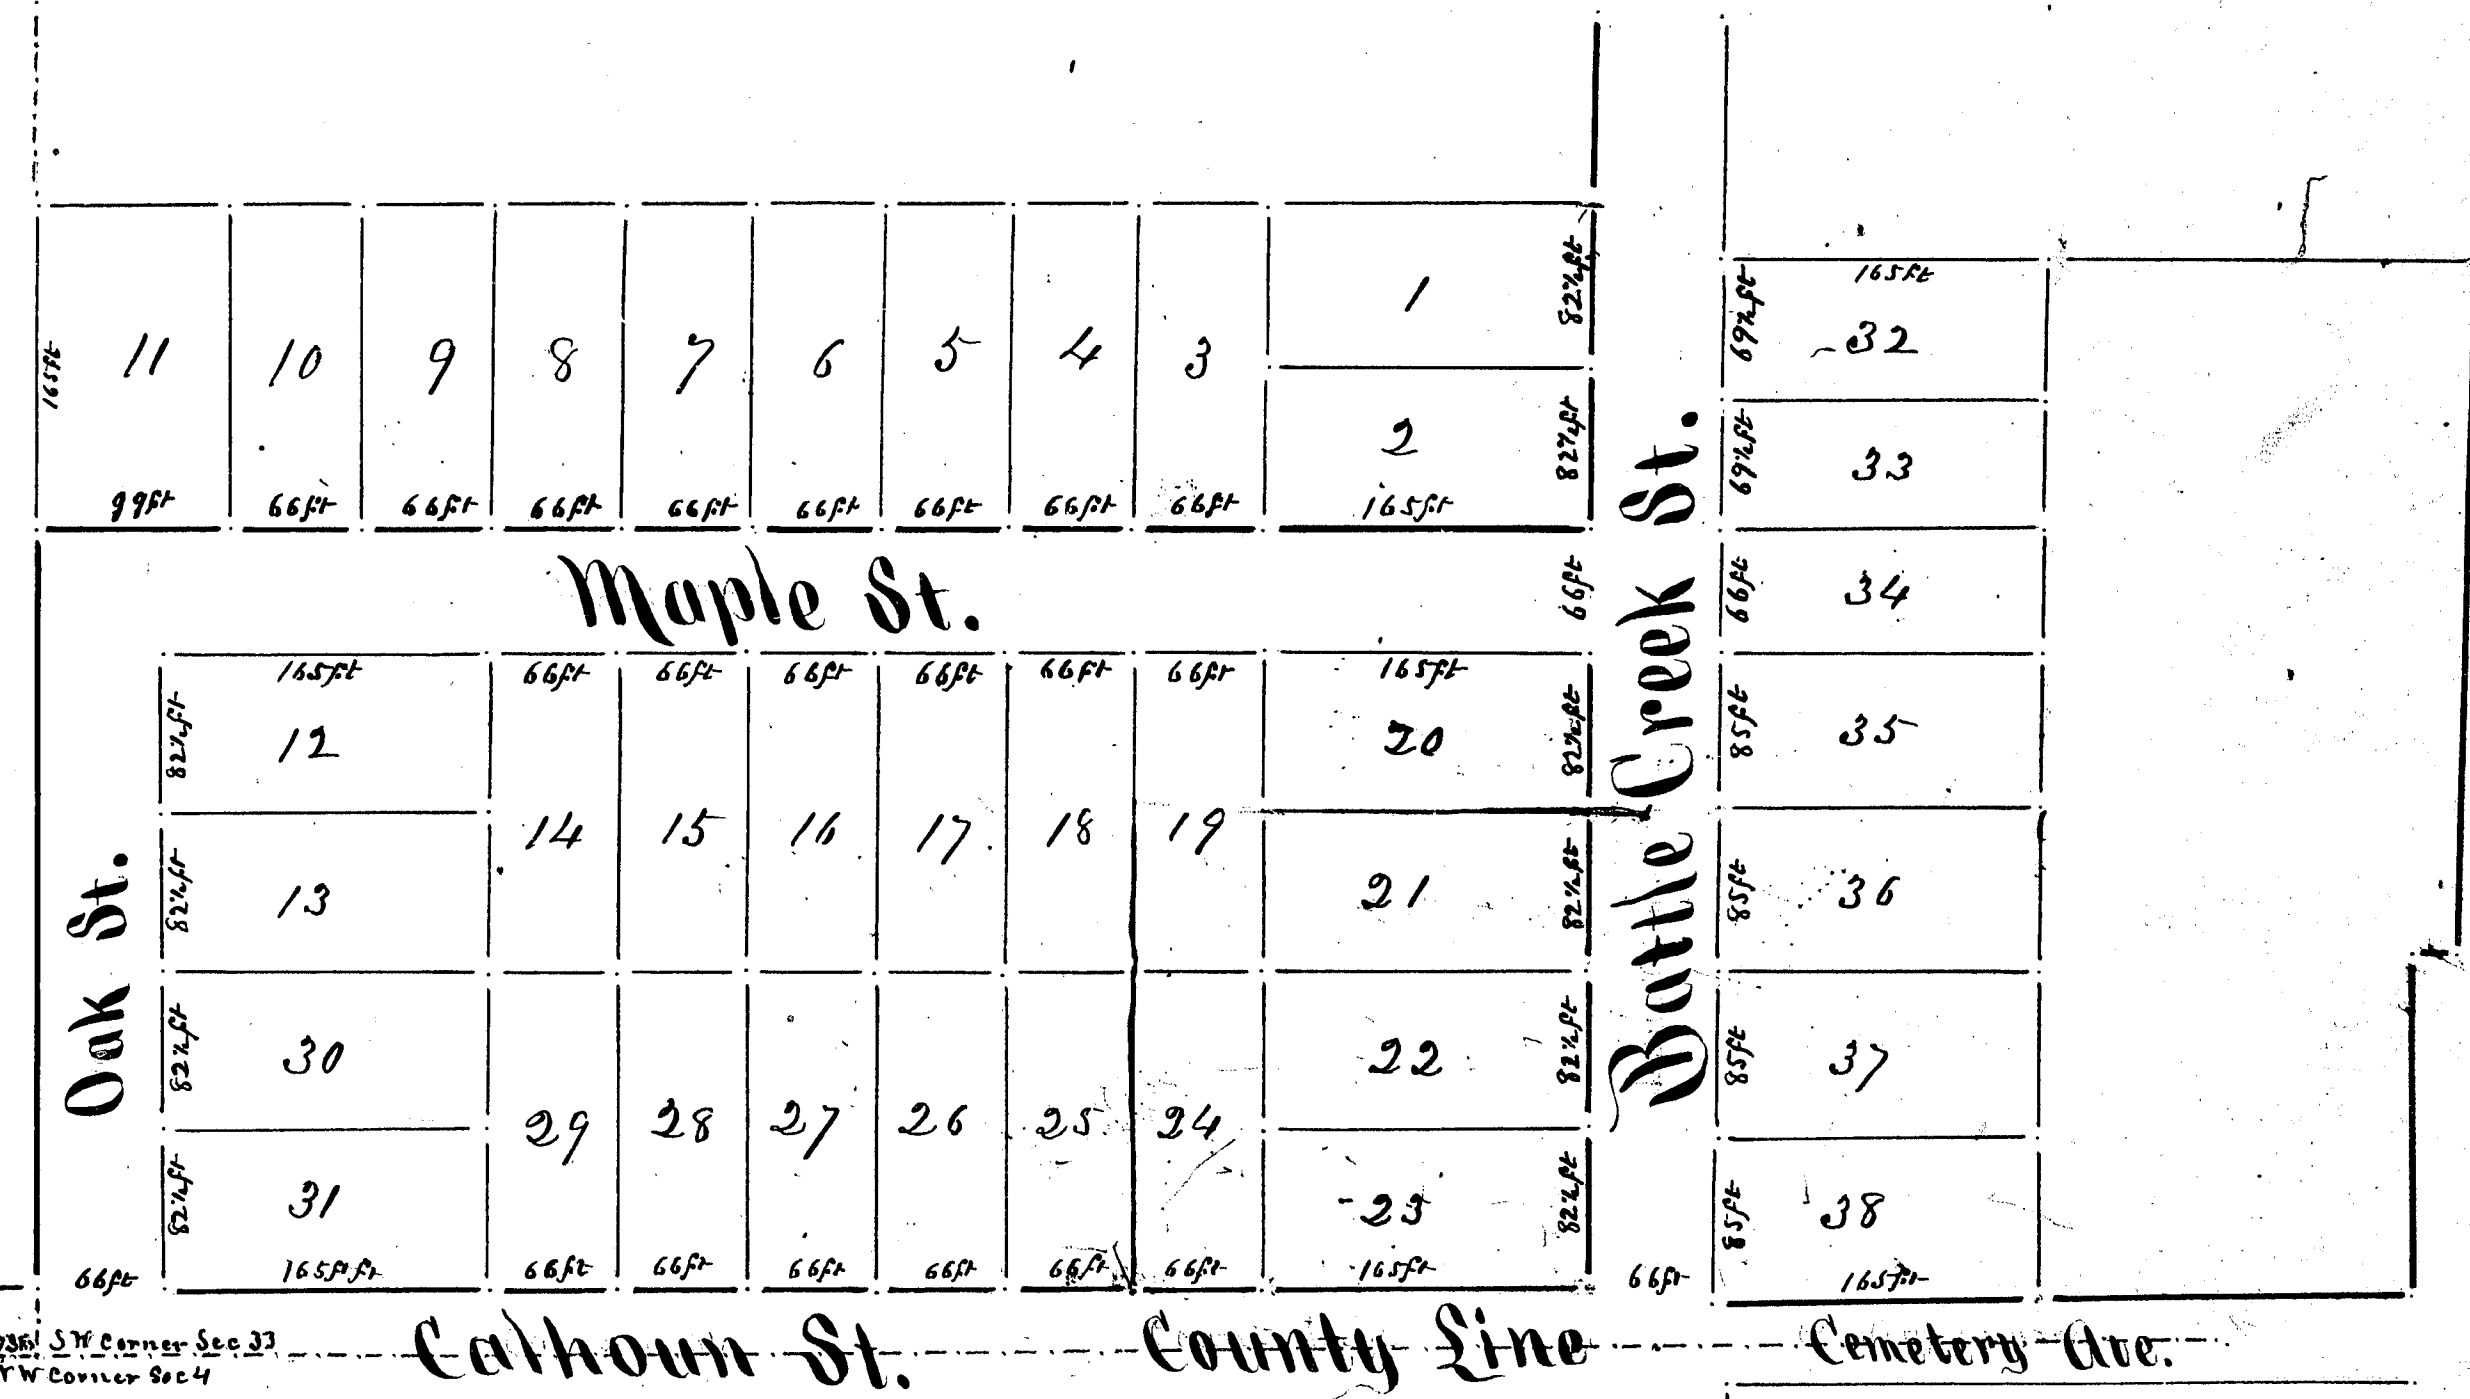

State of Michigan
County of Calhoun
We Charles D Holmes Register of Deeds of Calhoun County State of Michigan and Joseph Leonard Surveyor do hereby certify that we have carefully compared the map of Moseley's Calhoun County Addition to the village of Union City with the record thereof in the said office of Register of Deeds and that it is a true transcript thereof and of the whole of such record
Charles D Holmes Register
Joseph Leonard Surveyor

Register's Office
Calhoun County
Received for
Record December 29th 1876
at 9 o'clock A.M. and
Recorded in Book of Plats
number 1 on Page 4.
Chas D Holmes
Register

13303

MOSELEY'S

CALHOUN COUNTY ADDITION

To The Village Of

UNION CITY MICH.

Received and Filed in Auditor
General's Office
March 7 1877
H. H. Pratt
Deputy Auditor General.

Know all persons by these presents that we Maria M. Moseley and Joseph C. Leonard as proprietors of certain premises described as follows to wit - Commencing at the South west corner of section number thirty three (33) in town number four (4) South of range number seven (7) West in Calhoun County State of Michigan and running thence north thirty six (36) rods = thence east fifty and one half (50 1/2) rods = thence south one rod and fifteen (15) links = thence east twelve rods = thence south thirty four (34) rods and ten links = thence west sixty two and one half (62 1/2) rods to the place of beginning and with the above said Joseph C. Leonard acting as Surveyor have plotted said premises in the form and manner designated hereon by laying out the same into streets and lots for village purposes and have determined the same to be known as Moseley's Calhoun Co Addition to Union City

Witness our hands this 30 day of Sept. 1876
In presence of
N. P. Hurd
J. H. Hurd
State of Michigan
County of Branch
On this 30 day of September 1876 before me a Notary Public in and for said County Maria M. Moseley as proprietor and Joseph C. Leonard as proprietor and Surveyor and severally acknowledged that they signed the foregoing instrument and that the same is their free act and deed
N. P. Hurd
Notary Public

11	10	9	8	7	6	5	4	3	1	2	32	33	34	35	36	37	38
99 ft	66 ft	66 ft	66 ft	66 ft	66 ft	66 ft	66 ft	66 ft	165 ft	165 ft	66 ft	66 ft	66 ft	66 ft	66 ft	66 ft	165 ft

12	13	14	15	16	17	18	19	20	21	22	23	24	25	26	27	28	29	30	31
165 ft	66 ft	66 ft	66 ft	66 ft	66 ft	66 ft	66 ft	165 ft	66 ft	66 ft	66 ft	66 ft	66 ft	66 ft	66 ft	66 ft	66 ft	165 ft	165 ft

Scale 100 ft to an inch

State of Michigan
County of Calhoun
We Charles D. Holmes Register of Deeds of Calhoun County State of Michigan and Joseph C. Leonard Surveyor do hereby certify that we have carefully compared the map of Moseley's Calhoun County Addition to the village of Union City with the record thereof in the said office of Register of Deeds and that it is a true and correct transcript thereof and of the whole of the above record
Charles D. Holmes Register
Joseph C. Leonard Surveyor

13303